

PP

APPROVAL RECORD

Planning Permission

Padappai
Kancheepuram district, Tamil Nadu

APPROVAL TYPE
Building Plan

ISSUING AUTHORITY
Rural Panchayat

PURPOSE
Residential

The approval as the planning authority issued it, reproduced in full behind this page.

An approval speaks to what was sanctioned, not to what was built. Completion is a separate record.

PLAN SHOWING THE PROPOSED FIRST FLOOR TO THE EXISTING GROUND FLOOR CONSTRUCTION OF RESIDENTIAL BUILDING AT METTU STREET IN SURVEY NO : 502/1, AS PER NATHAM PATTA NO : 212 , PATTA SURVEY NO : 603/21 , OF PADAPPAI VILLAGE AND PANCHAYAT, KUNDRATHUR PANCHAYAT UNION, KUNDRATHUR TALUK, KANCHEEPURAM DISTRICT,

OWNER : MR.B.KRISHNAMOORTHY

LAND USE ZONE: PRIMARY RESIDENTIAL SCALE: 1:100.

EXG.GROUND FLOOR PLAN APPROVAL NO: Mu.Mu .Enn 45/2020-21

DATED :7/12/2020.

KUNDARTHUR PANCHAYAT UNION

JOINERIES

MAIN DOOR	MD	1.00 X 2.13
DOOR	D1	0.91 X 2.13
DOOR	D2	0.76 X 2.13
WINDOW	W	1.22 X 1.22
WINDOW 1	W1	1.22 X 2.00
WINDOW 2	W2	1.22 X 1.52
KITCHEN WINDOW	KW	1.22 X 0.91
VENTILATOR	V	0.76 X 0.76
JOLLY	J	1.22 X 1.22

SPECIFICATIONS

1. Foundation with R.C.C. footing and columns
2. Plinth beam with R.C.C.1:2:4, 230 x 300 mm
3. Mat concrete for foundation with P.C.C.1:5:10
4. Super structure with brick masonry in c.m.1:6
5. Lintel cum sunshade with R.C.C.1:2:4
6. Roof slab/roof beams with R.C.C.1:2:4
7. Weathering course with brick jelly lime Concrete
8. Ceramic flooring over a basecourse of C.C.1:5:10

COLOUR INDEX

PROPOSED	
ROAD	
SITE BOUNDARY	

ALL DIMENSION ARE IN Feet & Mtr

EXTENT	IN	SQFT	SQMT
PLOT AREA (AS PER DOCUMENT)		2917.00	271.00
PLOT AREA (AS PER PATTA)		2917.00	271.00
SUPER IMPOSED AREA		2912.00	270.70
EXG. GROUND FLOOR AREA		1337.00	124.20
PROPOSED FIRST FLOOR		1301.00	120.92
TOTAL AREA (FSI)		2638.00	245.12
F.S.I		0.90	

NON FSI AREA

COMPOUND WALL LENGTH	103 Rm
----------------------	--------


OWNER : MR.B.KRISHNAMOORTHY

A. Devika
Er.A.DEVIKA B.E.,
CONSULTING CIVIL ENGINEER
REGISTERED ENGINEER (Grade-II)
Greater Chennai Corporation Reg No. RE201452019
NO:17, MAHATHMA GANDHI STREET,
RAJIV GANDHI NAGAR , PORUR ,
CHENNAI - 600 117.
CELL : 8056126066, 9962389445.

REGISTER ENGINEER


5.80
0.23 3.01 0.11 2.20 2.31 0.00

VACANT LAND
WEST 20'-0" (6.09m)

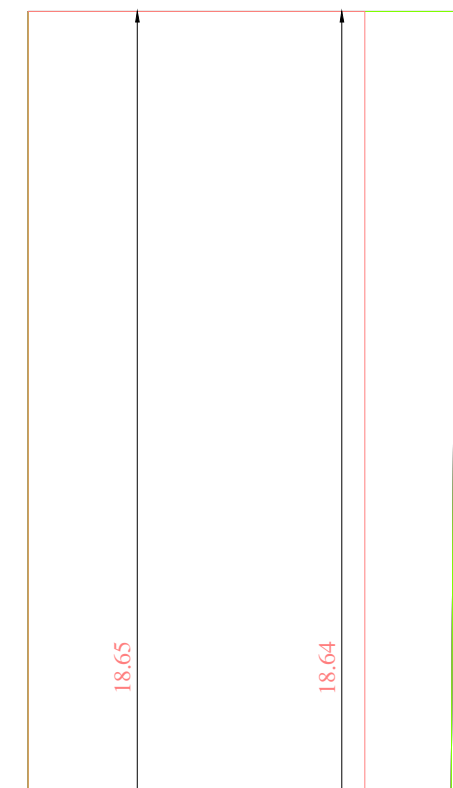



FRONT ELEVATION

SECTION X-Y

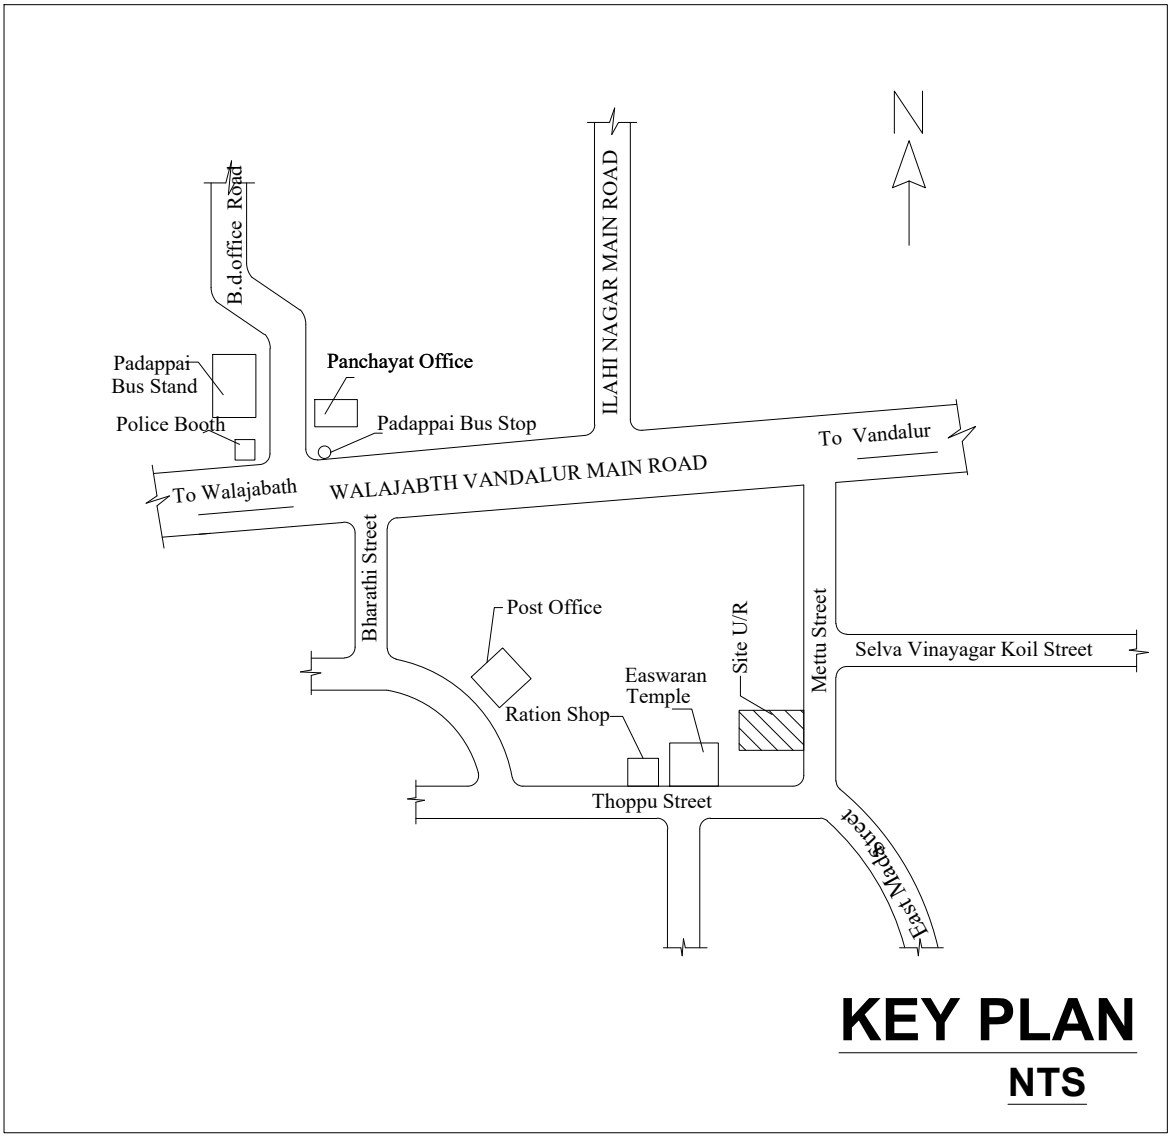


KEY PLAN
NTS


PLAN INFO
PLOT_NO=--
SURVEY_NO=603/21
PATTA_NO=212
TALUK=KUNDRATHUR
AS_PER_DOCUMENT=270.7
AS_AT_SITE=270.68
FMB_OR_PLR=270.7
DISTRICT=KANCHEEPURAM
EXISTING_FLOOR_AREA_TO_BE_DEMOLISHED_M2=0
SINGLE_FAMILY_BLDG=NO
CRZ=NO
SECURITY_ZONE=NO
ACCESS_WIDTH_M=5.79
WHETHER_GOVT_OR_AIDED_SCHOOL=NO
PLOT_AREA_M2=271.00
AVG_PLOT_DEPTH=5.57
AVG_PLOT_WIDTH=5.89
AREA_TYPE=EWS
ROAD_WIDTH=6.0
ROAD_LENGTH=5.79
BLK_1_NON_FSI_AREA=0
BLK_1_NON_FSI_STILT_AREA=0
BLK_1_FLR_0_BLT_UP_AREA_EXISTING=124.20
BLK_1_FLR_0_BLT_UP_AREA_DEDUCT_EXISTING=124.20
BLK_1_FLR_1_BLT_UP_AREA=124.4
LAND_USE_ZONE = RESIDENTIAL
RWH_DECLARED=YES
OSR_APPLICABLE=NO
PREMIUM_FSI_REQUIRED=NO
IF_HERITAGE_TOWN_LESS_THAN_1KM_RADIUS=NO
IS_APPROVED_LAYOUT=NO
IS_SWIMMING_POOL_EXISTS=NO
BUILDING_NEAR_TO_RIVER=NO
BUILDING_NEAR_MONUMENT=NO
BUILDING_NEAR_GOVT_BLDG=NO
NOC_FOR_CONSTRUCTION_NEAR_MONUMENT=NO
JURISDICTION_TYPE=PANCHAYAT

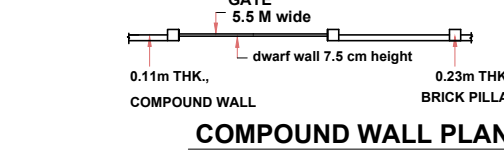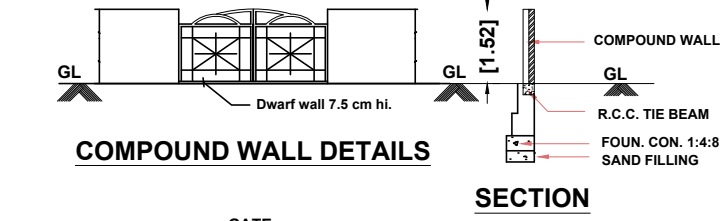


Dwarf Wall Details

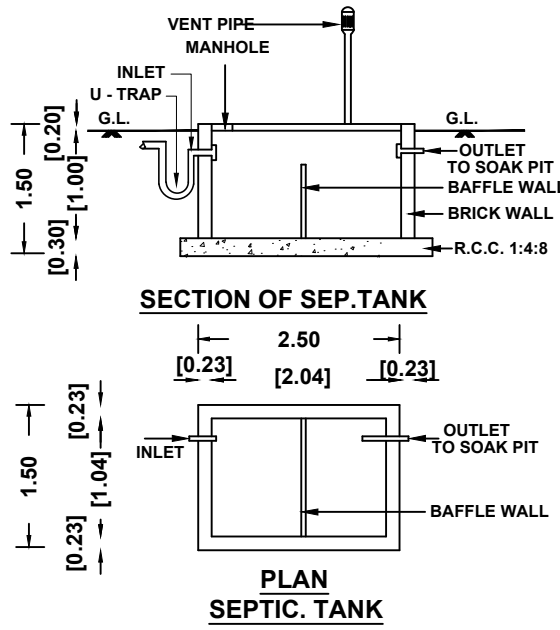

PLAN SEPTIC TANK

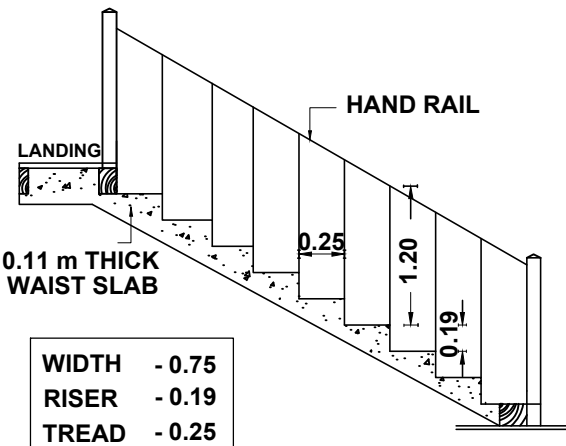


STAIRCASE DETAIL

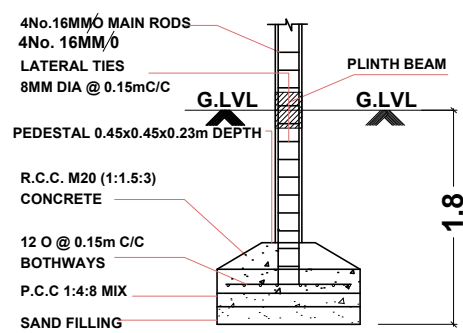


FOUNDATION DETAIL
[SCALE: 1:50]


COLUMN FOOTING DETAILS

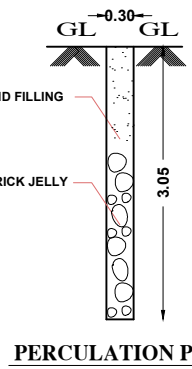


PERCOLATION PIT

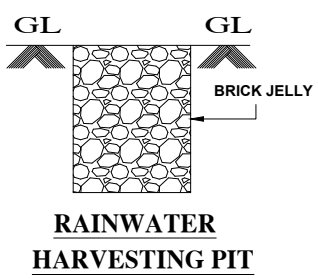


RAINWATER HARVESTING PIT

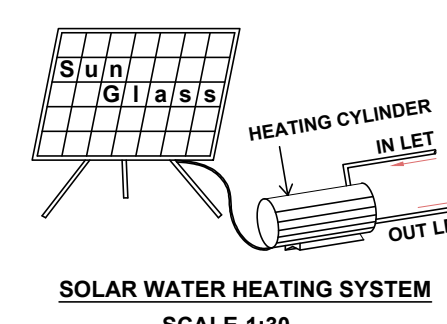

SOLAR WATER HEATING SYSTEM
SCALE-1:30

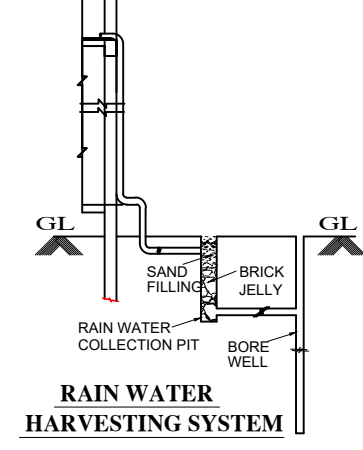

RAINWATER HARVESTING SYSTEM

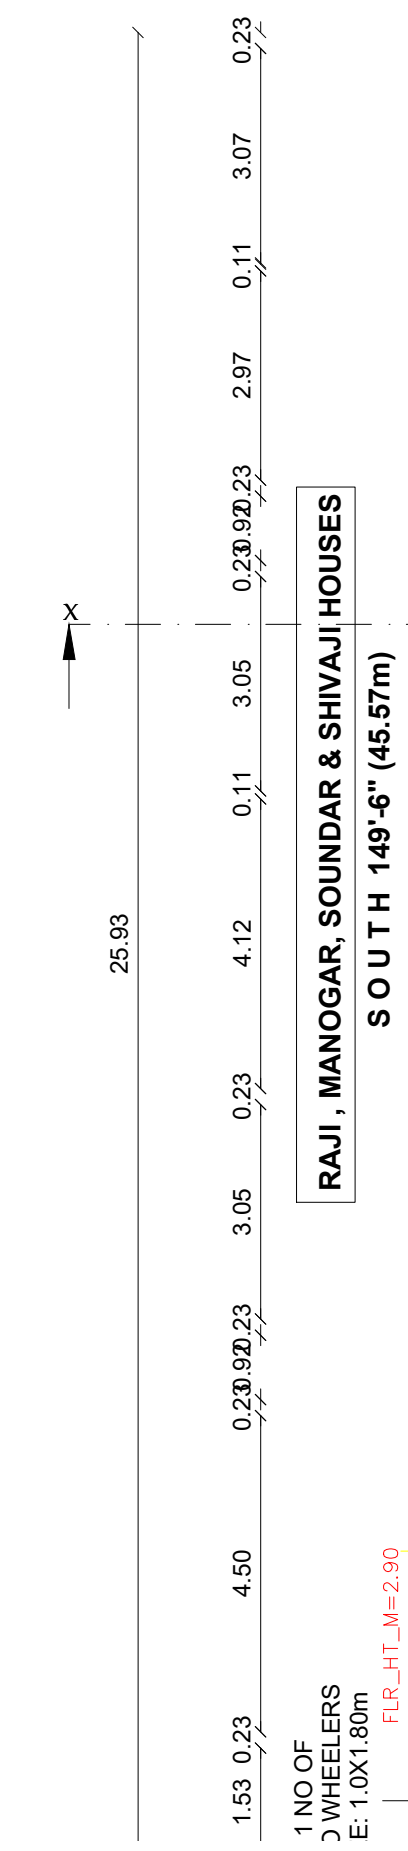

SITE CUM EXG. GROUND FLOOR PLAN

PRO . FIRST FLOOR PLAN

PRO . TERRACE FLOOR PLAN

Eight ways to know a piece of land before you pay for it.

This report covers one part of the picture. These cover the rest, drawn from the same government records, for any property in Tamil Nadu.

LandLens One

Ask anything about a property and get an answer grounded in live government records, with the sources shown.

[/landlens/one](#)



Verify My Land

Every record check run on one property and returned as a single report.

[/landlens/verify-my-land](#)



Legal Opinion

An advocate's written opinion on the title, built on the records we pull for it.

[/landlens](#)



One Map

Every layer on one map: the parcel, its boundary, zoning, water bodies and what sits around it.

[/landlens/one/map](#)



PriceMap

What land actually changed hands for around this plot, taken from the registered deeds.

[/landlens/pricemap](#)



Build Scope

What you are allowed to build here: floor space, height, coverage and setbacks.

[/landlens/build-scope](#)



Property Tracker

Watch a property and hear about it when something new is registered against it.

[/landlens/property-tracker](#)



Deal Room

Run the transaction in one place: documents, stamping, signatures and the parties.

[/landlens/deal-room](#)



Twenty-four checks you can run yourself, at no cost.

Records and verification

The registers themselves, read for you.

Encumbrance Certificate

Patta and Chitta

Field Measurement Sketch

EC Analyzer

Bank charge check

Court case search

Seller background check

Approval check by survey

Value and duty

What it is worth and what it costs to register.

Guideline value by street

Guideline value by survey

Stamp duty and registration fees

Capital gains

Floor space index

Area unit converter

Zoning and land use

What the plan says can happen on this land.

Land use zone finder

CMDA land use check

Coastal regulation zone

Master plan check

Water bodies finder

Airport height clearance

Registers and directories

Who holds it, and which office keeps the record.

Find your registering office

Temple property check

Waqf property check

RERA register



Every free tool
/tools



Services we run
for you
/services



The LandLens
suite
/landlens/one



Every claim in this document traces back to a government record.

Legal opinions, due diligence and title verification

Building plan, layout and sub-division approvals

Completion and occupancy certificates, regularisation

Escrow, negotiation and NRI property management

Land survey, soil testing, architecture and construction

Verified RealEstate
3/350/2 Mettukuppam,
OMR Thoraipakkam,
Chennai 600 097, India
hello@verified.realestate
+91 9996 12 9996

Prepared from the registers named on the page each finding sits on. Where a register could not be read, this document says so in its place rather than leaving the gap to be read as a clean result.

