

PP

APPROVAL RECORD

Planning Permission

Valayakkaranai, KUNTRATHOOR taluk
Kancheepuram district, Tamil Nadu


APPROVAL TYPE
Building Plan

ISSUING AUTHORITY
Rural Panchayat


PURPOSE
Industrial

The approval as the planning authority issued it, reproduced in full behind this page.



An approval speaks to what was sanctioned, not to what was built. Completion is a separate record.

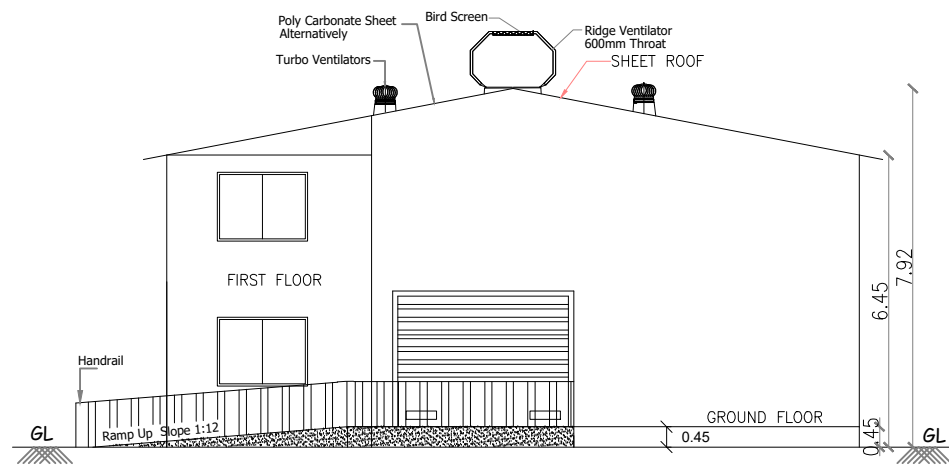


FRONT ELEVATION

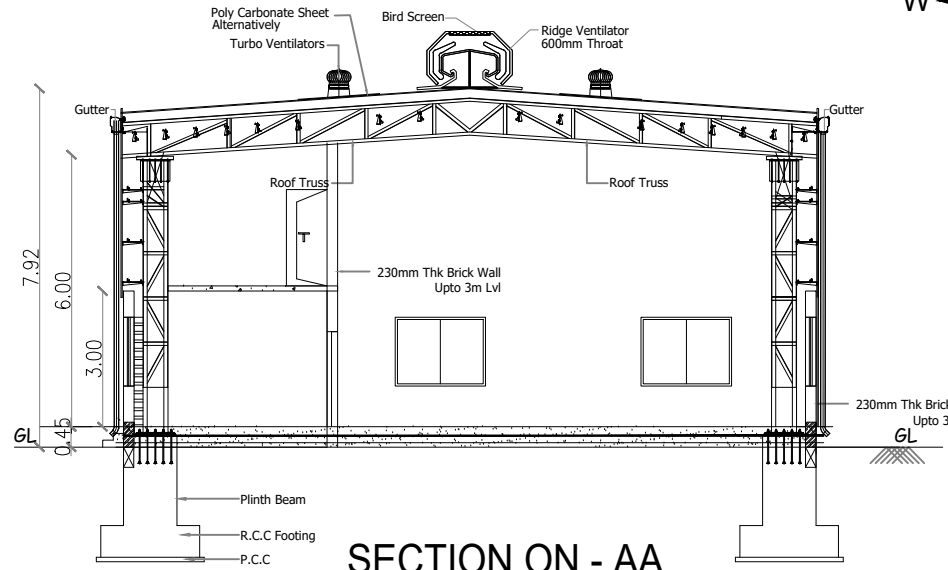


SECTION ON - AA

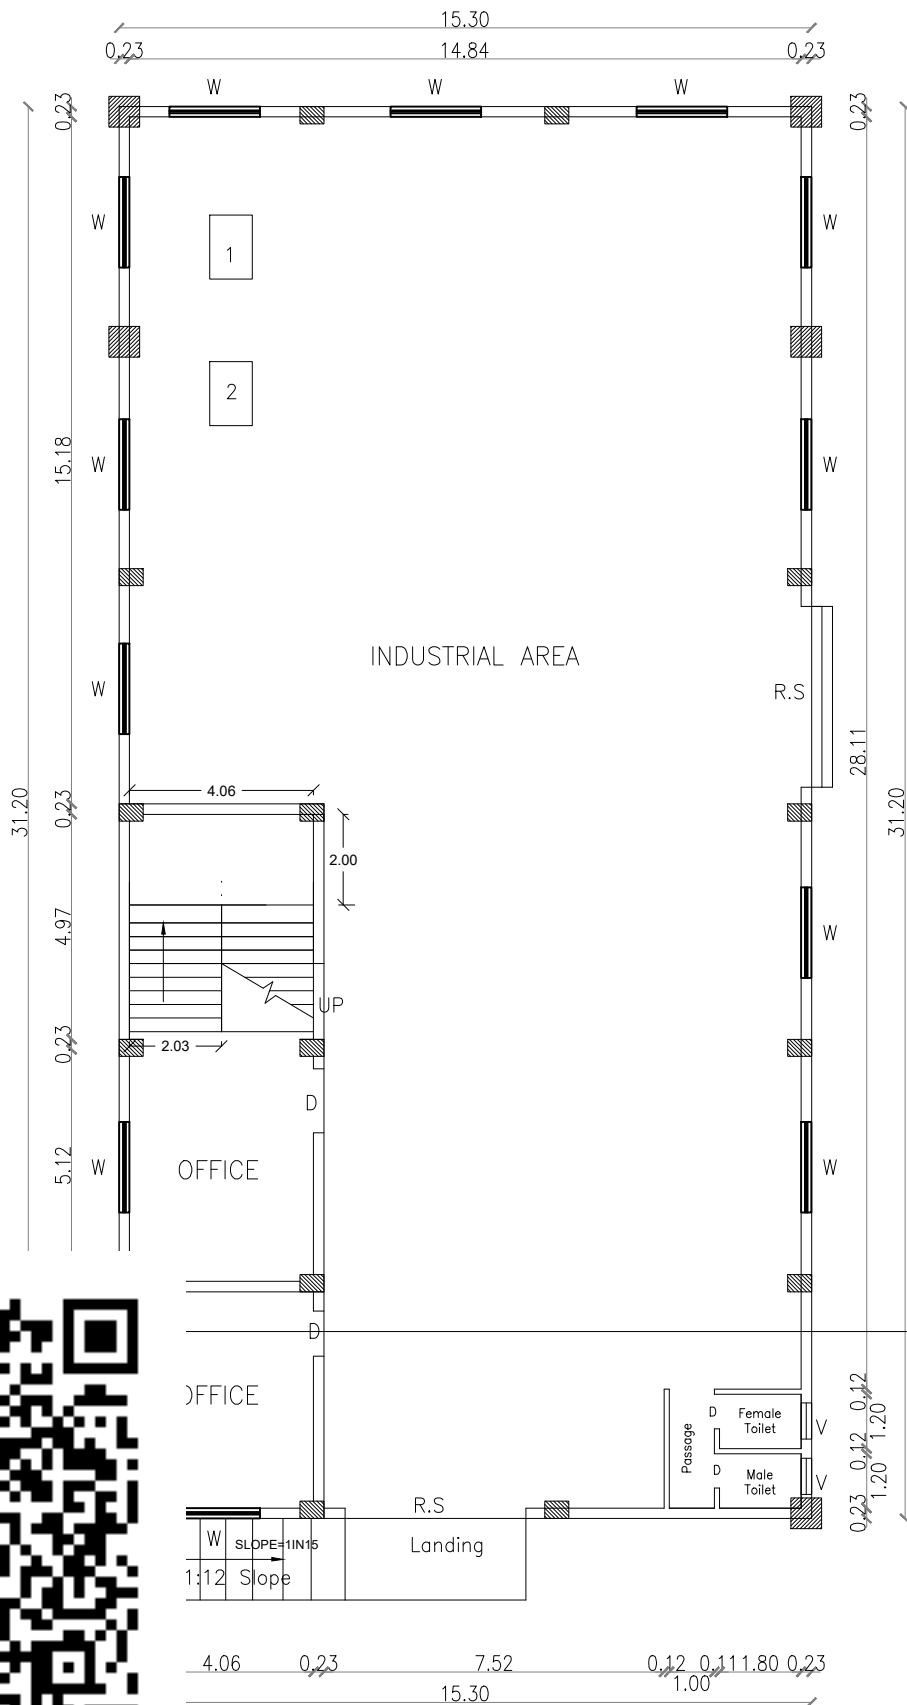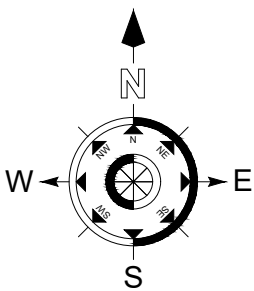

GROUND FLOOR PLAN

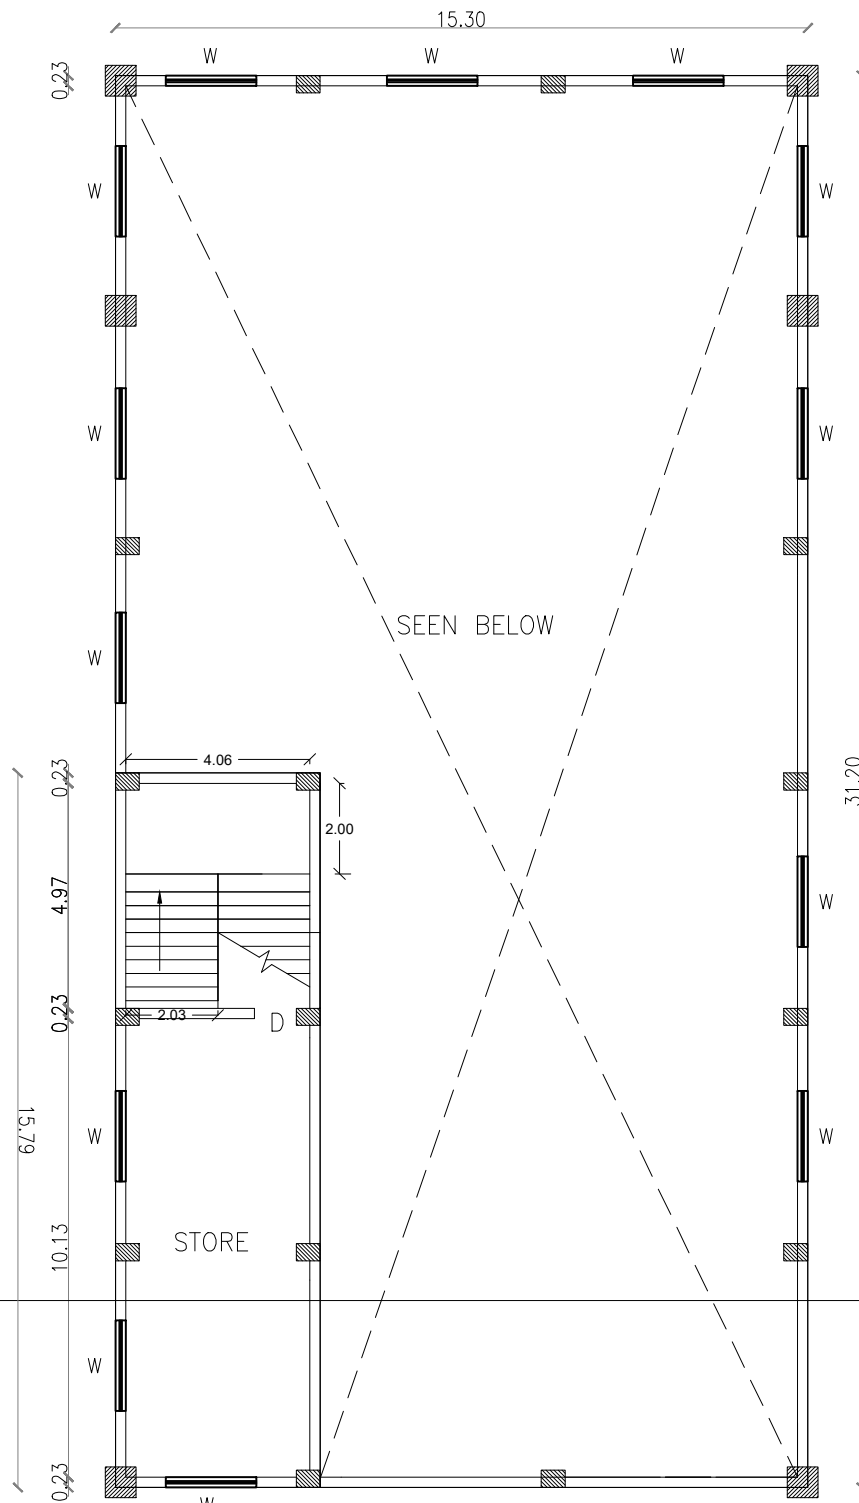

MEZZANINE FLOOR PLAN

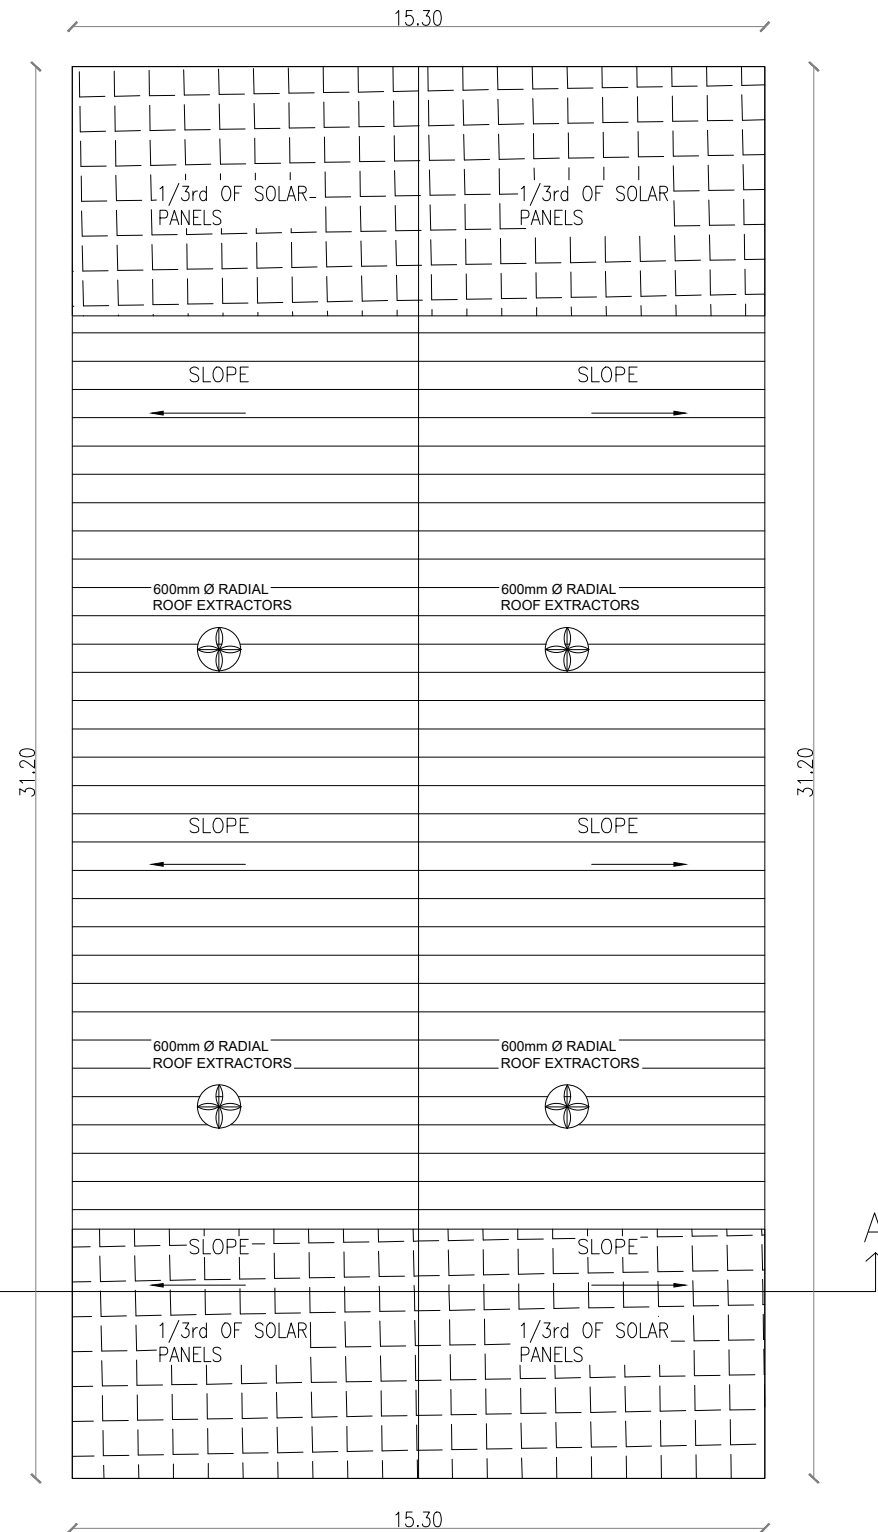

ROOF PLAN

PLAN SHOWING THE PROPOSED CONSTRUCTION OF INDUSTRIES BUILDING MFG FURNITURE (Rubber Good Industries) S.NO:226,PATTA NO:1204,VALAYANKARANAI VILLAGE, KUNDRATHUR TALUK AND KANCHEEPURAM DISTRICT.

SHEET:2/2

CATEGORY OF INDUSTRY-GREEN AS PER TNCD & BR-2019, AS PER ANNEXURE-VI, S.NO:(51) Rubber Goods industries

AS PER PATTA ---- 5350.00 SQM

AS PER DOCUMENT ---- 1.32Acre(5342.00sqm) Numbered as (A to D)

AREA DETAILS	FSI IN Sqm	NON FSI IN Sqm	TOTAL BUILD UP AREA IN Sqm
PRO.FACTORY BUILDING	477.36	-	477.36
MEZZANINE FLOOR	71.37	-	71.37
SEPTIC TANK	-	9.00	9.00
UG SUMP	-	9.00	9.00
FIRE SUMP	-	9.00	9.00
TRANFORMER YARD	-	25.00	25.00
TOTAL BUILD UP AREA	548.73	52.00	600.73

F.S.I = $\frac{548.73}{5350.00} = 0.10 < 2.00$

OSR Required $\frac{5350.00}{10} = 535.00\text{sqm}$ (10.00%)

OSR Provided = 540.00sqm(10.09%)Boundary as 1to4

JOINERY DETAILS

DESCRIPTION	METER
RS ROLLING SHUTTER	4.00 X 3.00
D DOOR	1.00 X 2.14
W WINDOW	1.22 X 1.22
V VENTILATOR	1.22 X 0.60

Mechanical Ventilation Has Been Provided For The Entire Building

PARKING DETAILS

DESCRIPTION	REQUIRED	PROVIDED
LORRY PARKING	1 No's	1 No's
CAR PARKING	1 No's	1 No's
TWO WHEELER PARKING	8 No's	9 No's
CYCLE PARKING	8 No's	9 No's

NUMBER OF WORKERS:-
MALE = 10 nos, FEMALE = 2 nos
TOTAL WORKERS = 12 nos

MACHINERY DETAILS

DESCRIPTION	H.P
1. CUTTING MACHINES	10
2. SURFACE MACHINES	10
TOTAL POWER H.P	20

SANITARY REQUIREMENTS AS PER TNCDR-2019

DESCRIPTION	REQUIRED (Male & Female)	PROVIDED (Male & Female)
WATER CLOSET	08	08
URINAL	04	04
WASH TAPS		08

DRINKER WATER FOUNTAINS 03


COLOUR INDEX

PROPOSED ☐ ROAD ☐
BOUNDARY ☐


OWNER

Dr. P. Raghunatha Pandian, M.E. Ph.D.,
Structural Engineer Grade-I
Reg No: SE/67/2023/03/03/04/05/2142/2


S.NO:217(Vacant Land)

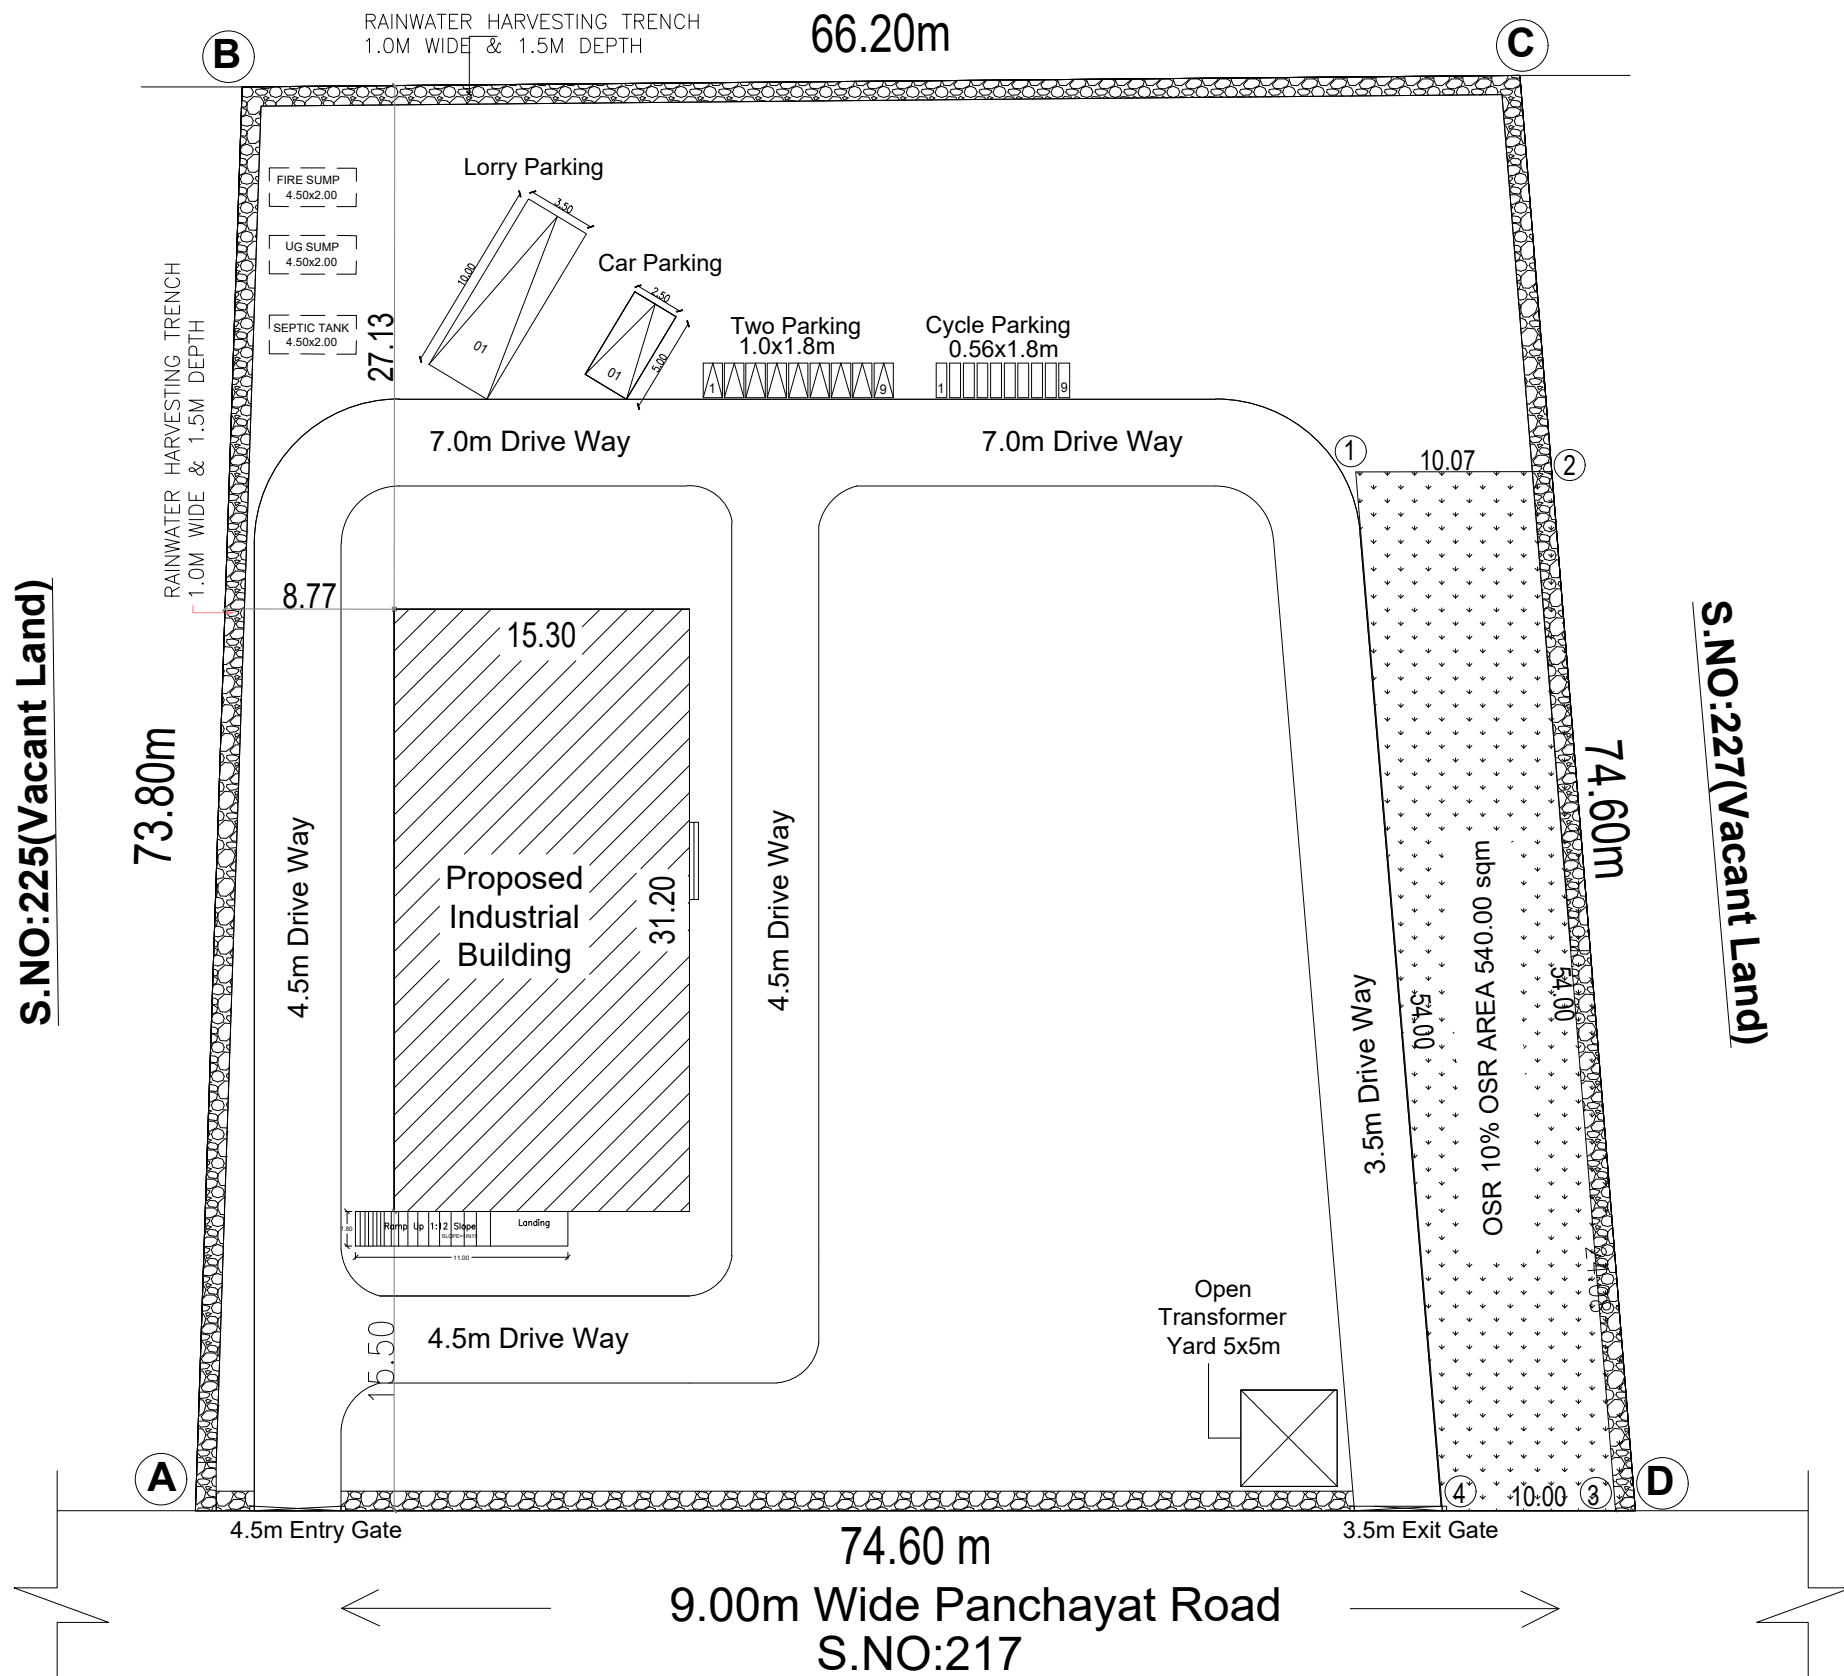


SITE PLAN
SCALE SIZE 1:100

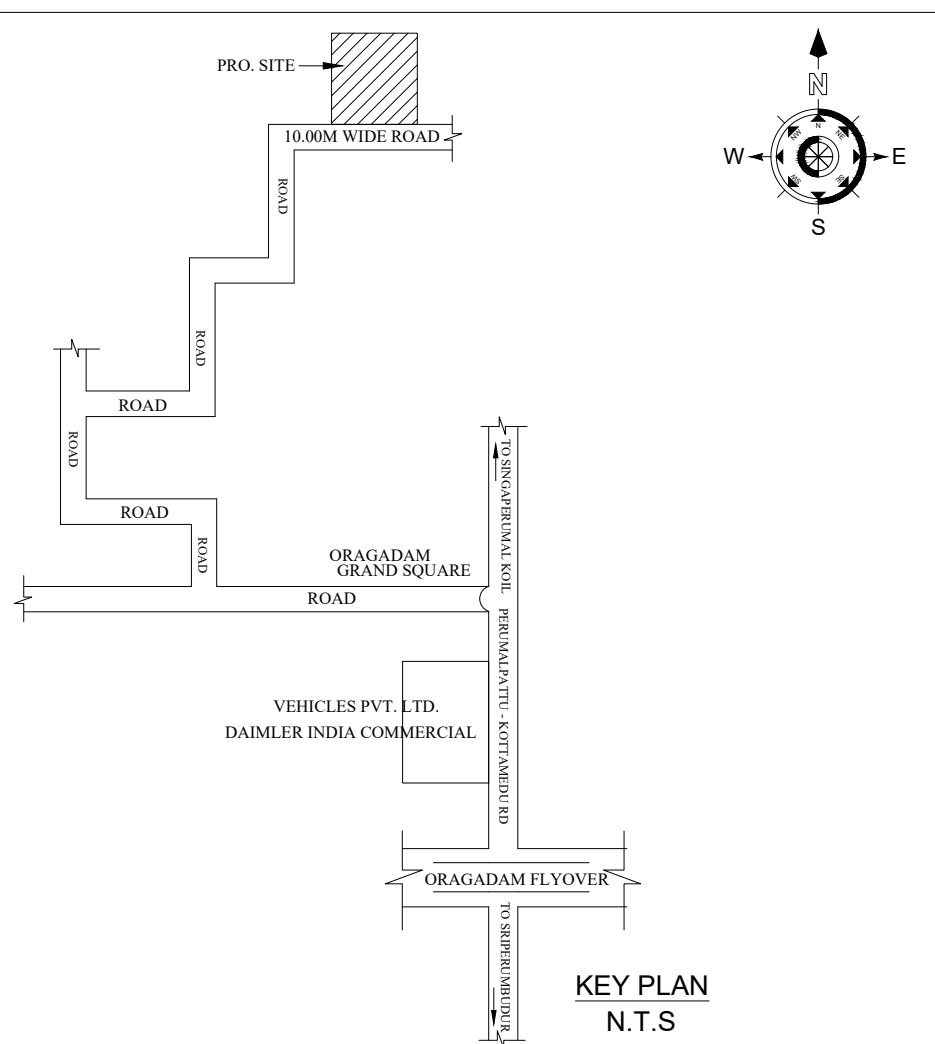


KEY PLAN
N.T.S

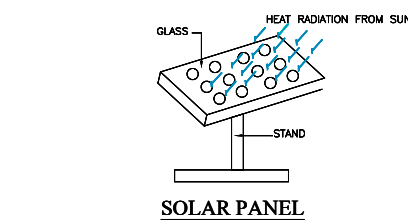


SOLAR PANEL

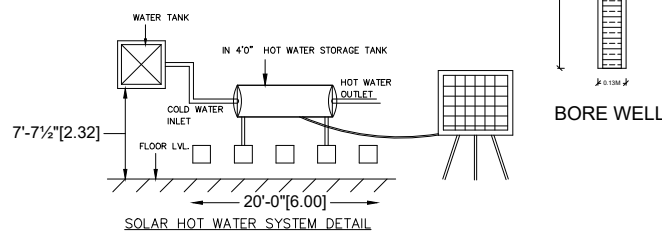



SOLAR HOT WATER SYSTEM DETAIL

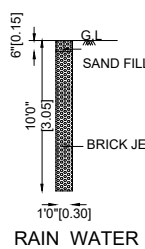


RAIN WATER

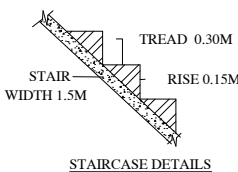


STAIRCASE DETAILS

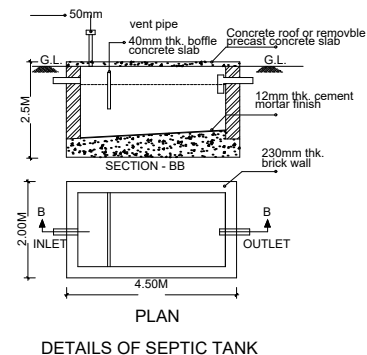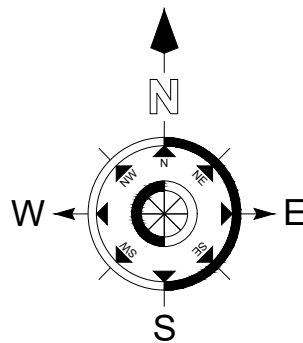


DETAILS OF SEPTIC TANK

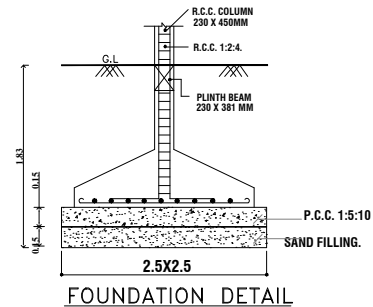

FOUNDATION DETAIL

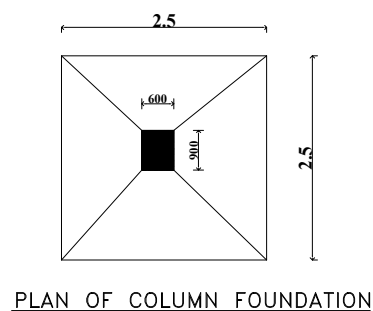

PLAN OF COLUMN FOUNDATION

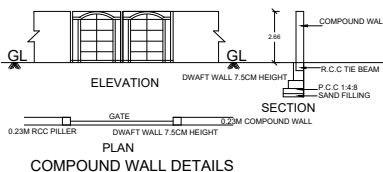

COMPOUND WALL DETAILS

PLAN SHOWING THE PROPOSED SHEET:1/2
CONSTRUCTION OF INDUSTRIES BUILDING
MFG FURNITURE (Rubber Good Industries)
S.NO:226,PATTA NO:1204,VALAYANKARANAI
VILLAGE, KUNDRATHUR TALUK AND
KANCHEEPURAM DISTRICT.

CATEGORY OF INDUSTRY-GREEN
AS PER TNCD & BR-2019, AS PER ANNEXURE-VI,
S.NO:(51) Rubber Goods industries

AS PER PATTA ---- 5350.00 SQM

AS PER DOCUMENT ---- 1.32Acre(5342.00sqm)
Numbered as (A to D)

AREA DETAILS	FSI IN Sqm	NON FSI IN Sqm	TOTAL BUILT UP AREA IN Sqm
PRO.FACTORY BUILDING	477.36	-	477.36
MEZZANINE FLOOR	71.37	-	71.37
SEPTIC TANK	-	9.00	9.00
UG SUMP	-	9.00	9.00
FIRE SUMP	-	9.00	9.00
TRANFORMER YARD	-	25.00	25.00
TOTAL BUILD UP AREA	548.73	52.00	600.73

F.S.I = $\frac{548.73}{5350.00} = 0.10 < 2.00$

OSR Required $\frac{5350.00}{10} = 535.00\text{sqm}$ (10.00%)
OSR Provided = 540.00sqm(10.09%)Boundary as 1to4

DESCRIPTION	METER
RS ROLLING SHUTTER	4.00 X 3.00
D DOOR	1.00 X 2.14
W WINDOW	1.22 X 1.22
V VENTILATOR	1.22 X 0.60

Mechanical Ventilation Has Been
Provided For The Entire Building

DESCRIPTION	REQUIRED	PROVIDED
LORRY PARKING	1 No's	1 No's
CAR PARKING	1 No's	1 No's
TWO WHEELER PARKING	8 No's	9 No's
CYCLE PARKING	8 No's	9 No's

NUMBER OF WORKERS:-
MALE = 10 nos, FEMALE = 2 nos
TOTAL WORKERS = 12 nos

DESCRIPTION	H.P
1. CUTTING MACHINES	10
2. SURFACE MACHINES	10
TOTAL POWER H.P	20

DESCRIPTION	REQUIRED (Male & Female)	PROVIDED (Male & Female)
WATER CLOSET	08	08
URINAL	04	04
WASH TAPS	08	08
DRINKER WATER FOUNTAINS	03	03

COLOUR INDEX
PROPOSED ☐ ROAD ☐
BOUNDARY ☐

OWNER

Dr. P. Raghunatha Pandian, M.E. Ph.D.,
Structural Engineer Grade-I
Reg No: SE/Gr.1/2023/03/032/dt:03.30.2023
Sree Subramanya Construction,
No:49/20A, Nadu Street, Pillayar Pajiyai,
Kanchipuram, Cell: +91-9799462162
email: pandiancivilengg@gmail.com

STRUCTURAL ENGINEER

Ar. V. PRAKASH, A. Archt.,
Regd. I.P.A. RA/Ch-4/008/8019,
40-AB, 1st Floor, S.V.N.Pillai Street,
KANCHIPURAM - 2.

ARCHITET SIGNATURE

Eight ways to know a piece of land before you pay for it.

This report covers one part of the picture. These cover the rest, drawn from the same government records, for any property in Tamil Nadu.

LandLens One

Ask anything about a property and get an answer grounded in live government records, with the sources shown.

[/landlens/one](#)



Verify My Land

Every record check run on one property and returned as a single report.

[/landlens/verify-my-land](#)



Legal Opinion

An advocate's written opinion on the title, built on the records we pull for it.

[/landlens](#)



One Map

Every layer on one map: the parcel, its boundary, zoning, water bodies and what sits around it.

[/landlens/one/map](#)



PriceMap

What land actually changed hands for around this plot, taken from the registered deeds.

[/landlens/pricemap](#)



Build Scope

What you are allowed to build here: floor space, height, coverage and setbacks.

[/landlens/build-scope](#)



Property Tracker

Watch a property and hear about it when something new is registered against it.

[/landlens/property-tracker](#)



Deal Room

Run the transaction in one place: documents, stamping, signatures and the parties.

[/landlens/deal-room](#)



Twenty-four checks you can run yourself, at no cost.

Records and verification

The registers themselves, read for you.

Encumbrance Certificate

Patta and Chitta

Field Measurement Sketch

EC Analyzer

Bank charge check

Court case search

Seller background check

Approval check by survey

Value and duty

What it is worth and what it costs to register.

Guideline value by street

Guideline value by survey

Stamp duty and registration fees

Capital gains

Floor space index

Area unit converter

Zoning and land use

What the plan says can happen on this land.

Land use zone finder

CMDA land use check

Coastal regulation zone

Master plan check

Water bodies finder

Airport height clearance

Registers and directories

Who holds it, and which office keeps the record.

Find your registering office

Temple property check

Waqf property check

RERA register



Every free tool
/tools



Services we run
for you
/services



The LandLens
suite
/landlens/one



Every claim in this document traces back to a government record.

Legal opinions, due diligence and title verification

Building plan, layout and sub-division approvals

Completion and occupancy certificates, regularisation

Escrow, negotiation and NRI property management

Land survey, soil testing, architecture and construction

Verified RealEstate
3/350/2 Mettukuppam,
OMR Thoraipakkam,
Chennai 600 097, India
hello@verified.realestate
+91 9996 12 9996

Prepared from the registers named on the page each finding sits on. Where a register could not be read, this document says so in its place rather than leaving the gap to be read as a clean result.

