

PP

APPROVAL RECORD

Planning Permission

Survey 173/6

Kanniyakumari

Kanniyakumari district, Tamil Nadu

APPROVAL TYPE

Layout Approval

ISSUING AUTHORITY

DTCP

EXTENT APPROVED

3167 sq.m

PURPOSE

Residential

The approval as the planning authority issued it, reproduced in full behind this page.

An approval speaks to what was sanctioned, not to what was built. Completion is a separate record.

மாவட்ட நகர் ஊரமைப்பு அலுவலகம் - கன்னியாகுமரி மாவட்டம்.	DTCP
---	--------------------

(திட்டப் பகுதி)	
இணையதள விண்ணப்ப எண்: FESXSYCA/2025/TCP	வ
அளவு : 1:400	

குறிப்பு:	
மனைப்பிரிவு இடத்தின் மொத்த பரப்பளவு	- 3167.00 ச.மீ (0.78ஏக்கர்)
உத்தேச மனைப்பிரிவு சாலை (ம) மூலை முடக்குகளின் பரப்பு	- 899.91 ச.மீ
மீதமுள்ள இடத்தின் மொத்த பரப்பளவு	- 2267.09 ச.மீ
கோரிய மனைகள்	- 15
ஒதுக்கப்படும் மனைகள்	- 15
அரசாணை எண்: 18 நதராட்சி நிர்வாகம் மற்றும் குடிநீர் வழங்கல்(ந.ப.1) துறை நாள்: 04.02.2019, விதி-47(6)-ன்படியும் மற்றும் நகர் ஊரமைப்பு இயக்குநர், சென்னை அவர்களது சுற்றறிக்கை ந.க.எண்: 4367/2019-பி-2, நாள்:05.02.2020, CASEN)-ன்படி ஒதுக்கப்பட்ட வேண்டிய பூங்கா பரப்பு - 100.00 ச.மீ	
மேற்கண்ட பூங்கா பரப்பிற்கு அரசு வழிகாட்டி மதிப்பீடு ரூ.82,172/-மனுதாரரால் அரசு கணக்கு தலைப்பில் நாள் : 20.12.2025-ல் செலுத்தப்பட்டுள்ளது.	

பொது ஒதுக்கீடுகள்:

- தானம் ஆவண எண்கள்: 4580/2025 & 4581/2025, நாள்: 17.12.2025
(கன்னியாகுமரி இணை எண்-1 சார்பதிவாளர் அலுவலகம்)


நிபந்தனைகள்:

- குறிப்பு
- அனைத்து அளவுகளும் மீட்டரில் குறிப்பிடப்பட்டுள்ளது

திட்ட அனுமதி எண் : 78 / 2025



மேற்பார்வையாளர்

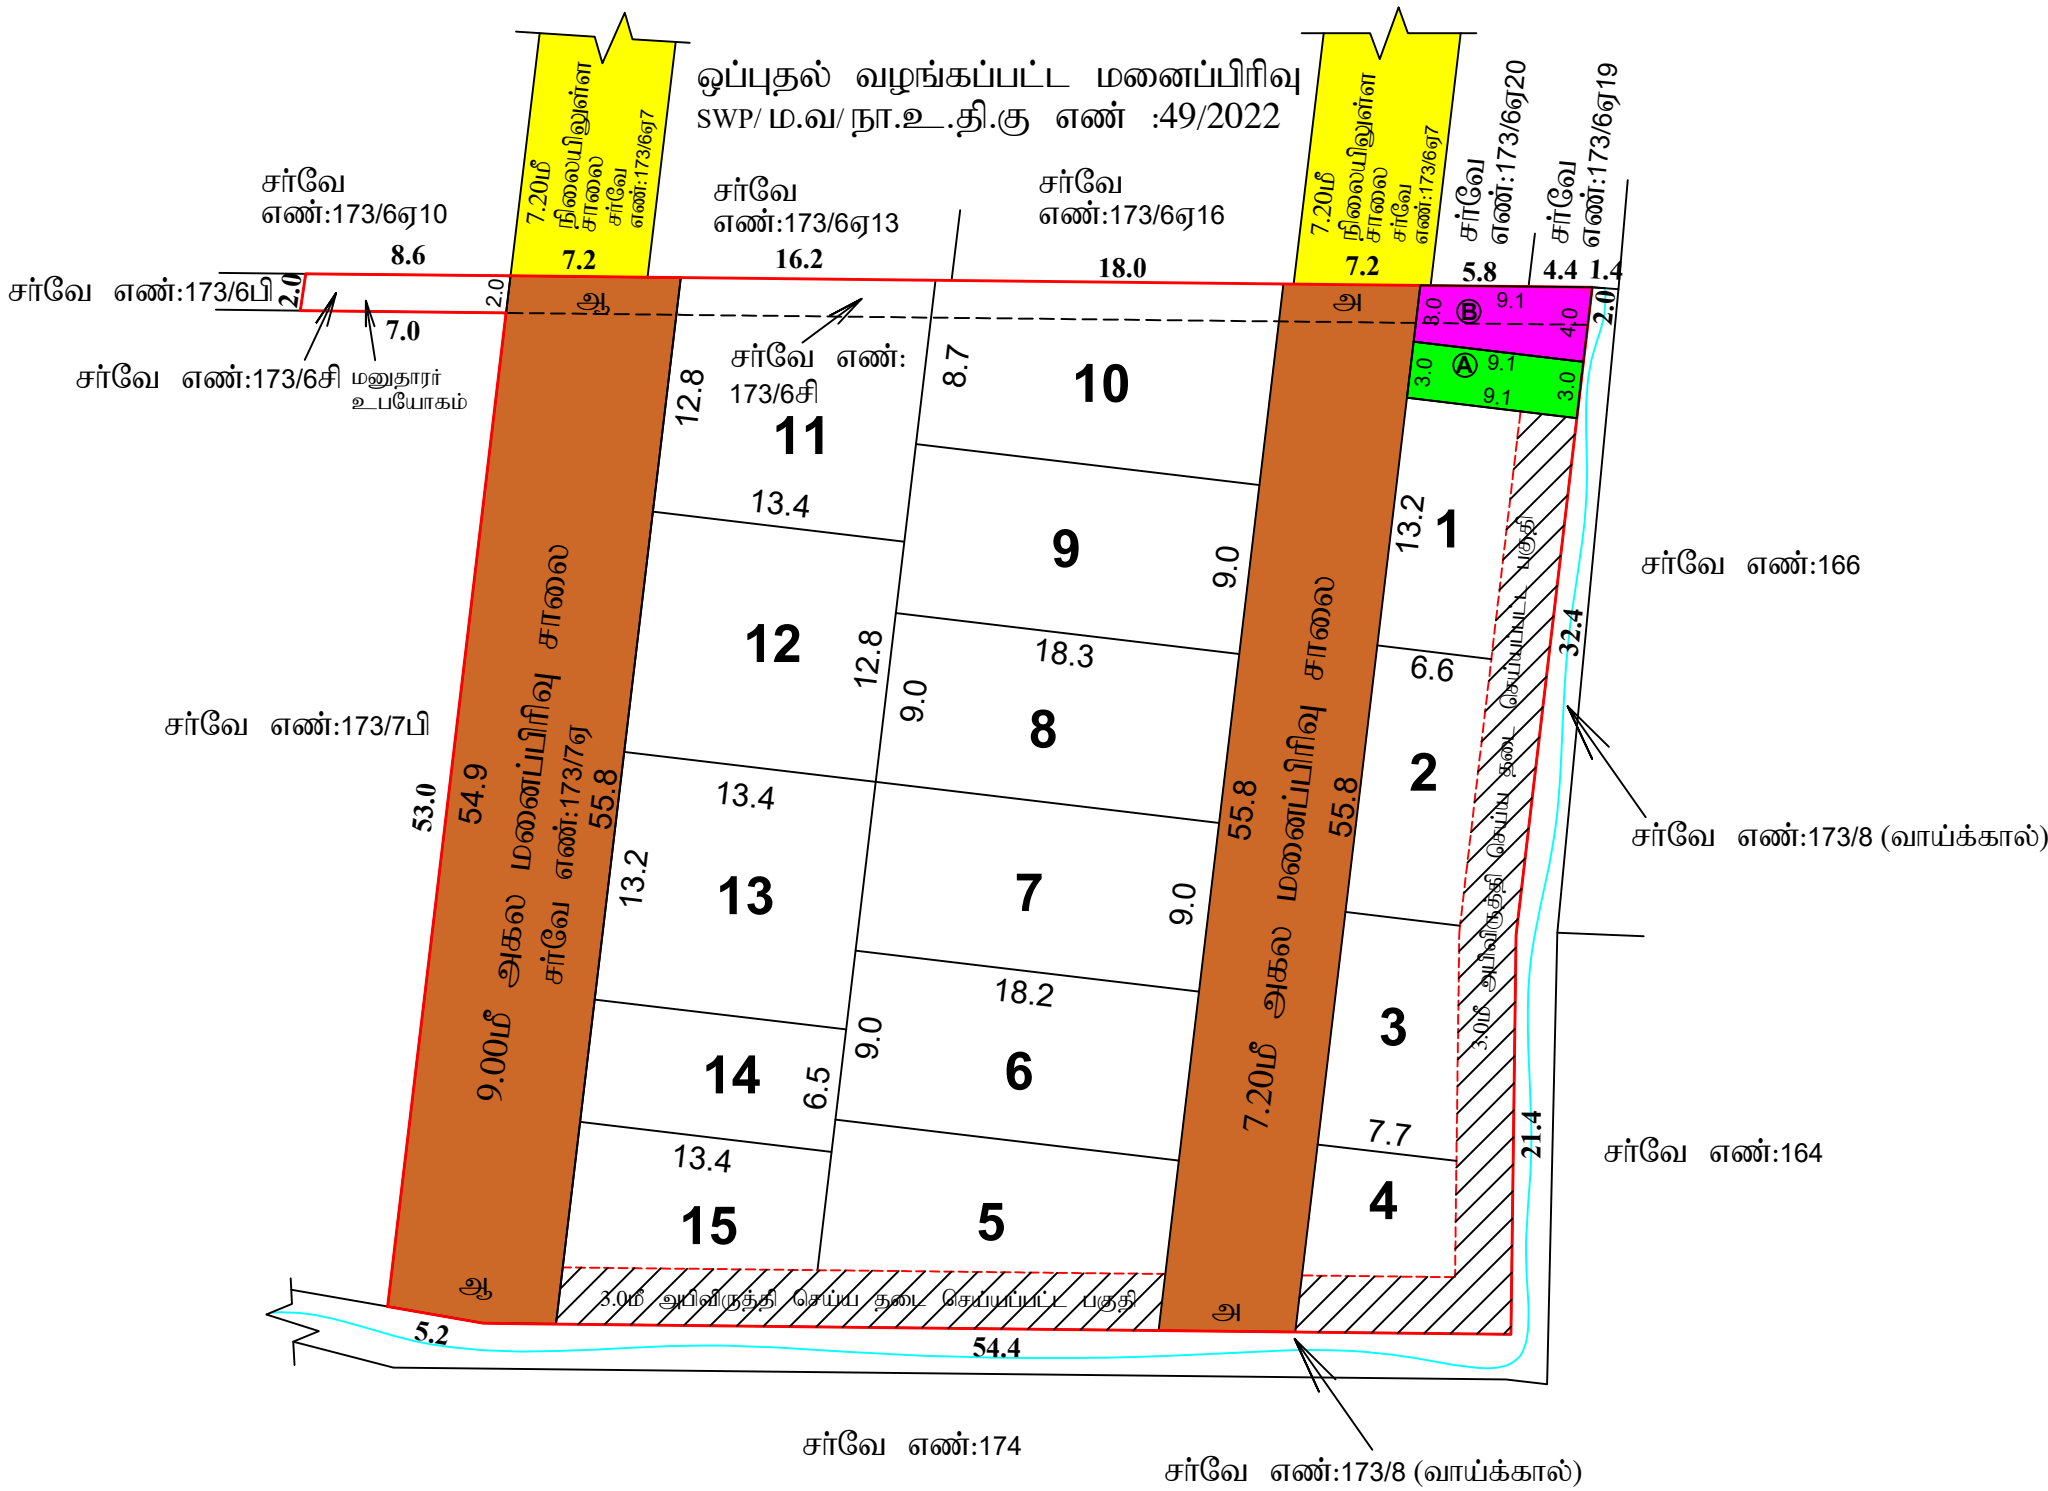

Eight ways to know a piece of land before you pay for it.

This report covers one part of the picture. These cover the rest, drawn from the same government records, for any property in Tamil Nadu.

LandLens One

Ask anything about a property and get an answer grounded in live government records, with the sources shown.

[/landlens/one](#)



Verify My Land

Every record check run on one property and returned as a single report.

[/landlens/verify-my-land](#)



Legal Opinion

An advocate's written opinion on the title, built on the records we pull for it.

[/landlens](#)



One Map

Every layer on one map: the parcel, its boundary, zoning, water bodies and what sits around it.

[/landlens/one/map](#)



PriceMap

What land actually changed hands for around this plot, taken from the registered deeds.

[/landlens/pricemap](#)



Build Scope

What you are allowed to build here: floor space, height, coverage and setbacks.

[/landlens/build-scope](#)



Property Tracker

Watch a property and hear about it when something new is registered against it.

[/landlens/property-tracker](#)



Deal Room

Run the transaction in one place: documents, stamping, signatures and the parties.

[/landlens/deal-room](#)



Twenty-four checks you can run yourself, at no cost.

Records and verification

The registers themselves, read for you.

Encumbrance Certificate

Patta and Chitta

Field Measurement Sketch

EC Analyzer

Bank charge check

Court case search

Seller background check

Approval check by survey

Value and duty

What it is worth and what it costs to register.

Guideline value by street

Guideline value by survey

Stamp duty and registration fees

Capital gains

Floor space index

Area unit converter

Zoning and land use

What the plan says can happen on this land.

Land use zone finder

CMDA land use check

Coastal regulation zone

Master plan check

Water bodies finder

Airport height clearance

Registers and directories

Who holds it, and which office keeps the record.

Find your registering office

Temple property check

Waqf property check

RERA register



Every free tool
/tools



Services we run
for you
/services



The LandLens
suite
/landlens/one



Every claim in this document traces back to a government record.

Legal opinions, due diligence and title verification

Building plan, layout and sub-division approvals

Completion and occupancy certificates, regularisation

Escrow, negotiation and NRI property management

Land survey, soil testing, architecture and construction

Verified RealEstate
3/350/2 Mettukuppam,
OMR Thoraipakkam,
Chennai 600 097, India
hello@verified.realestate
+91 9996 12 9996

Prepared from the registers named on the page each finding sits on. Where a register could not be read, this document says so in its place rather than leaving the gap to be read as a clean result.

