

PP

APPROVAL RECORD

Planning Permission

Thengamputhoor, Agastheeswaram taluk
Kanniyakumari district, Tamil Nadu

APPROVAL TYPE

Layout Approval

ISSUING AUTHORITY


DTCP

PURPOSE

Residential

The approval as the planning authority issued it, reproduced in full behind this page.

An approval speaks to what was sanctioned, not to what was built. Completion is a separate record.

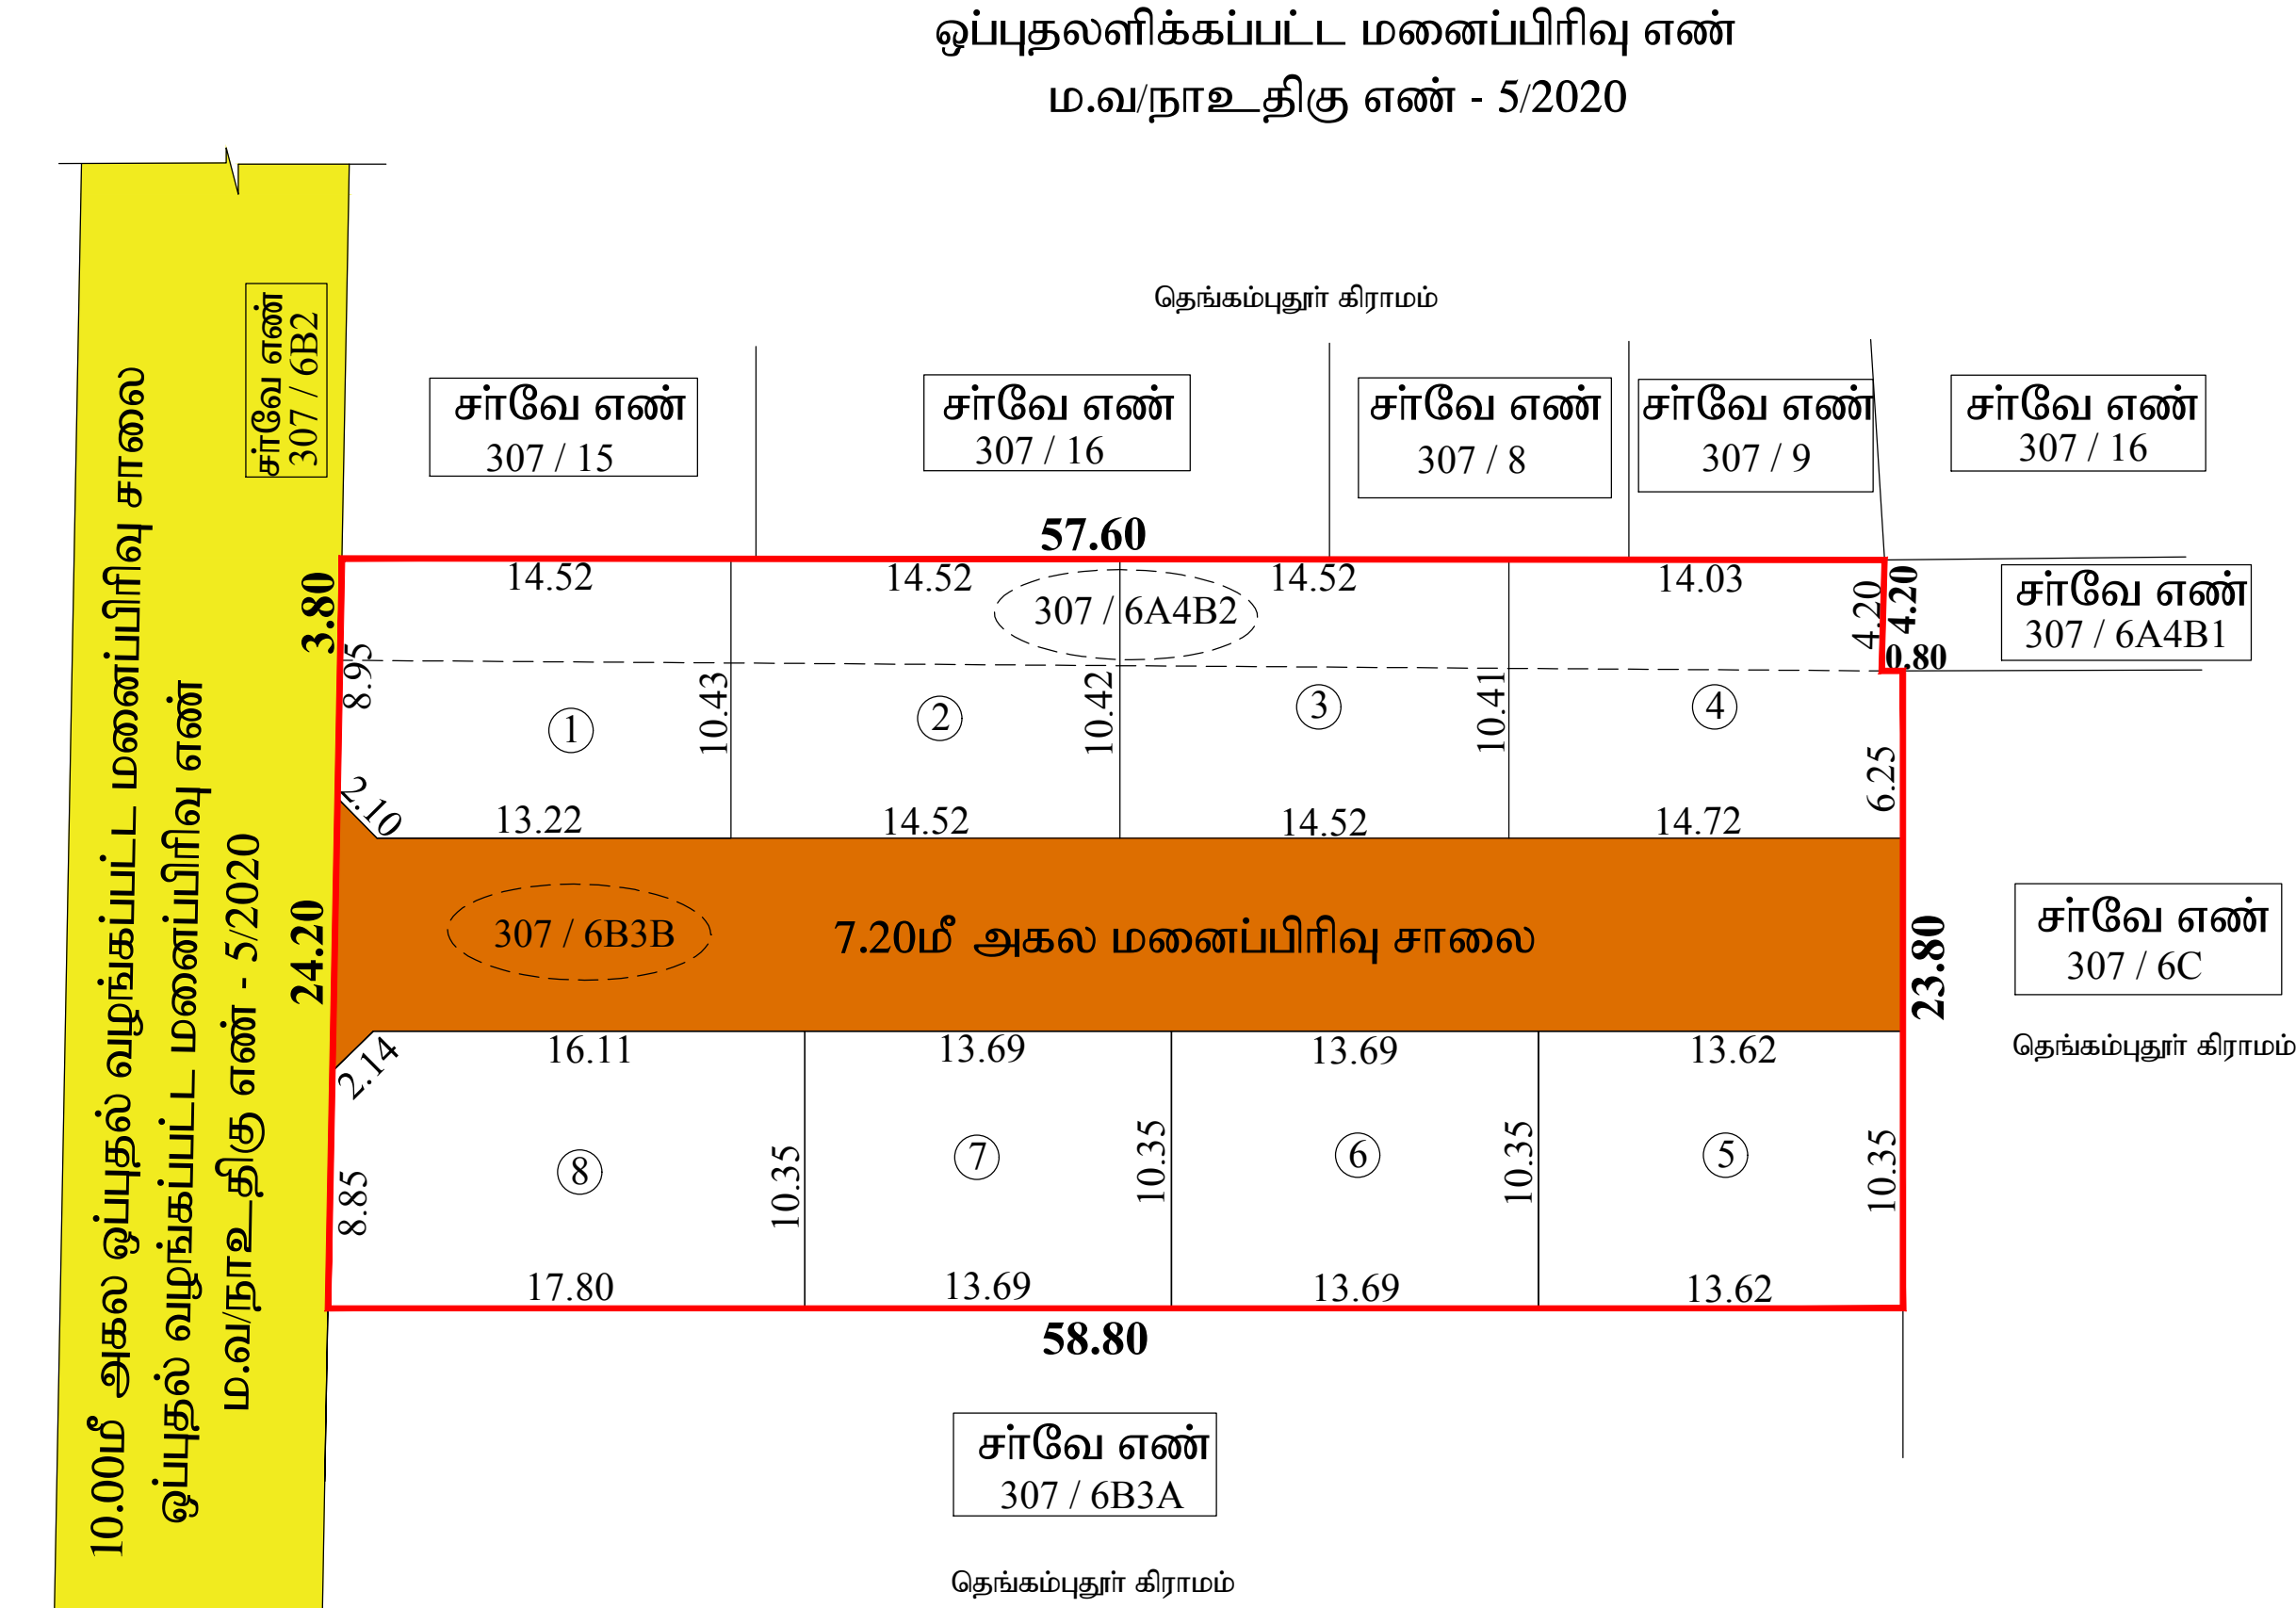

மாவட்ட நகர் ஊரமைப்பு அலுவலகம் - கன்னியாகுமரி மாவட்டம்

நாகர்கோவில் மாநகராட்சி

கன்னியாகுமரி மாவட்டம்,அகஸ்தீஸ்வரம் வட்டம், நாகர்கோவில் உள்ளூர் திட்டப்பகுதி, நாகர்கோவில் மாநகராட்சி,தெங்கம்புதூர் கிராமம்,சர்வே எண்கள் : 307/6A4B2, 307/6B3B-ல் அமையும் உத்தேச குடியிருப்பு மனை உட்பிரிவுக்கான தொழில் நுட்ப அமைப்பு ஒப்புதல் வரைபடம்.

(திட்டப்பகுதி)

இணையதள விண்ணப்ப எண் : K83EGXHI /2025/TCP
அளவு : 1:400



குறிப்பு:

மனை உட்பிரிவு இடத்தின் மொத்தபரப்பு : 1618.00 ச.மீ

மனை உட்பிரிவு இடத்தின் எல்கை

நிலையிலுள்ள சாலை/அணுகுசாலை

மனைஉட்பிரிவு மனைகளின் எண்ணிக்கை : 8 எண்ணம்

பொது ஒதுக்கீடு: (உள்ளாட்சிக்கு தானமாக ஒப்படைப்பு செய்யப்பட்டுள்ள பகுதி)

மனை உட்பிரிவு இடத்தின் மொத்தபரப்பளவு : 1618.00 ச.மீ

உத்தேச மனை உட்பிரிவு மனைப்பிரிவு சாலை : 423.774 ச.மீ

மற்றும் மூலை முடக்குகளின் பரப்பளவு

மீதமுள்ள இடத்தின் மொத்தபரப்பளவு : 1194.226 ச.மீ

அரசாணை எண் : 18 ந.நி(ம)கு.வ(ந.நி.1)துறை நாள்:04.02.2019, விதி-47(6)-ன் படியும் மற்றும் நகர் ஊரமைப்பு இயக்குநர், சென்னை அவர்களது சுற்றறிக்கை ந.க.எண் :4367/2019-பிஏ-2,நாள்:05.02.2020 case IV-ன் படி 119.423 ச.மீ பூங்கா ஒதுக்கீடு பரப்பிற்கு அரசு வழிகாட்டி மதிப்பீட்டின்படி மனுதாரரால் ரூ.9,00,433/- அரசு கணக்கில் செலுத்தப்பட்டுள்ளது.

தானப்பத்திரம் எண்: 3765/2025 நாள்:11.09.2025

மூலை முடக்கு :

12 மீ வரை அகலமுள்ள சாலைகளுக்கு 1.50 x 1.50 மீ விடப்பட வேண்டும்

நிபந்தனைகள்:

1. இம்மனை உட்பிரிவிற்கு உள்ளாட்சி இறுதி ஒப்புதல் அளிக்கும் முன் இடத்தில்,எந்த துறையாலும் நில ஆர்ஜித நடவடிக்கை மேற்கொள்ளப்படவில்லை என்றும் எந்த துறைக்காகவும் நில ஆர்ஜிதப்பட்டியல் மாவட்ட வருவாய் அலுவலருக்கு அனுப்பப்படவில்லை என்றும் உள்ளாட்சி உறுதி செய்து கொள்ள வேண்டும்.
2. இம்மனை உட்பிரிவிற்கு ஒப்புதலுக்காக சமர்ப்பிக்கப்பட்ட ஆவணங்கள் (ம) சான்றுகள் சரியானவை அல்ல என அறியப்பட்டால் அல்லது இம்மனை உட்பிரிவிற்கு தொழில்நுட்ப ஒப்புதல் வழங்கியதால் பாதிப்பு ஏற்பட கூடிய சூழநிலை ஏற்படின் இம்மனை உட்பிரிவிற்கு வழங்கப்பட்ட தொழில்நுட்ப ஒப்புதலானது எவ்வித முன்னறிவிப்புமின்றி நகர் ஊரமைப்பு இயக்குநர், சென்னை அவர்களால் ரத்து செய்யப்படும்.
3. விற்பனைக்குண்டான மனைகளை விற்பனை செய்யும்போது இவ்வாணையின் நகலோடு நகர் ஊரமைப்பு துறையால் ஒப்புதலளிக்கப்பட்ட வரைபட நகல் மனை வாங்குபவர்களுக்கு கட்டாயம் வழங்கப்பட வேண்டும்.
4. ஒப்புதலளிக்கப்பட்ட மனை உட்பிரிவு வரைபடத்தை எந்தவித மாற்றம், விடுதலின்றி மனைப்பிரிவு நுழைவாயிலில் 6' X 4' அளவிலான நிரந்தர தகவல் பலகை மூலம் பொதுமக்கள் பார்வைக்கு நிரந்தரமாக பிரசுரிக்கப்பட வேண்டும்.
5. The Tamil nadu Government in G.O.Ms.No.112,Housing and Urban Development Department dated:22.06.2017 have approved the Tamil Nadu Real Estate (Regulation & Development) Act 2016. The promoter has to advertise, market, book, sell or offer for sale, or invite persons to purchase in any manner any plot, apartment or building, as the case may be in any Real Estate Project or part of it only after registering the Real Estate Project with the Real Estate Authority.
6. இம்மனைப்பிரிவில் அமையும் சாலையின் போக்கினை தடுக்கும் வகையில் சுற்று சுவர் எழுப்புதல் கூடாது.

குறிப்பு

அனைத்து அளவுகளும் மீட்டரில் குறிப்பிடப்பட்டுள்ளது

SWP/ம.வ/நா.உ.தி.சு(மனை உட்பிரிவு)எண் : 44 / 2025

திட்ட அனுமதி எண் : 56 / 2025

உறுப்பினர் செயலர்/ உதவி இயக்குநர்
நாகர்கோவில் உள்ளூர் திட்டக்குழுமம் /
மாவட்ட நகர் ஊரமைப்பு அலுவலகம்
கன்னியாகுமரி மாவட்டம்

Eight ways to know a piece of land before you pay for it.

This report covers one part of the picture. These cover the rest, drawn from the same government records, for any property in Tamil Nadu.

LandLens One

Ask anything about a property and get an answer grounded in live government records, with the sources shown.

[/landlens/one](#)



Verify My Land

Every record check run on one property and returned as a single report.

[/landlens/verify-my-land](#)



Legal Opinion

An advocate's written opinion on the title, built on the records we pull for it.

[/landlens](#)



One Map

Every layer on one map: the parcel, its boundary, zoning, water bodies and what sits around it.

[/landlens/one/map](#)



PriceMap

What land actually changed hands for around this plot, taken from the registered deeds.

[/landlens/pricemap](#)



Build Scope

What you are allowed to build here: floor space, height, coverage and setbacks.

[/landlens/build-scope](#)



Property Tracker

Watch a property and hear about it when something new is registered against it.

[/landlens/property-tracker](#)



Deal Room

Run the transaction in one place: documents, stamping, signatures and the parties.

[/landlens/deal-room](#)



Twenty-four checks you can run yourself, at no cost.

Records and verification

The registers themselves, read for you.

Encumbrance Certificate

Patta and Chitta

Field Measurement Sketch

EC Analyzer

Bank charge check

Court case search

Seller background check

Approval check by survey

Zoning and land use

What the plan says can happen on this land.

Land use zone finder

CMDA land use check

Coastal regulation zone

Master plan check

Water bodies finder

Airport height clearance

Value and duty

What it is worth and what it costs to register.

Guideline value by street

Guideline value by survey

Stamp duty and registration fees

Capital gains

Floor space index

Area unit converter

Registers and directories

Who holds it, and which office keeps the record.

Find your registering office

Temple property check

Waqf property check

RERA register



Every free tool
/tools



Services we run
for you
/services



The LandLens
suite
/landlens/one



Every claim in this document traces back to a government record.

Legal opinions, due diligence and title verification

Building plan, layout and sub-division approvals

Completion and occupancy certificates, regularisation

Escrow, negotiation and NRI property management

Land survey, soil testing, architecture and construction

Verified RealEstate
3/350/2 Mettukuppam,
OMR Thoraipakkam,
Chennai 600 097, India
hello@verified.realestate
+91 9996 12 9996

Prepared from the registers named on the page each finding sits on. Where a register could not be read, this document says so in its place rather than leaving the gap to be read as a clean result.

