

PP

APPROVAL RECORD

Planning Permission

Kanniyakumari district, Tamil Nadu

APPROVAL TYPE


Building Plan

ISSUING AUTHORITY


Rural Panchayat

The approval as the planning authority issued it, reproduced in full behind this page.

An approval speaks to what was sanctioned, not to what was built. Completion is a separate record.

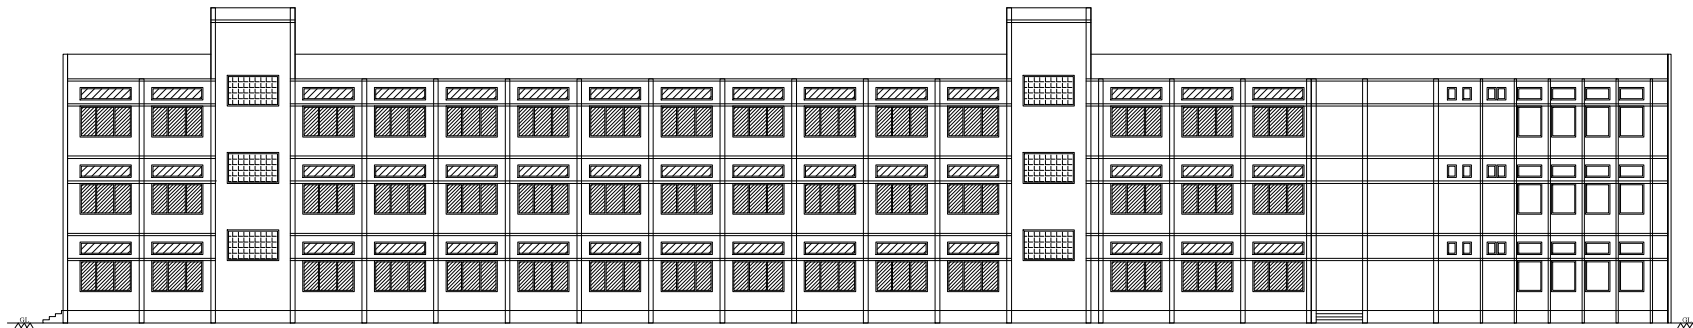


ELEVATION

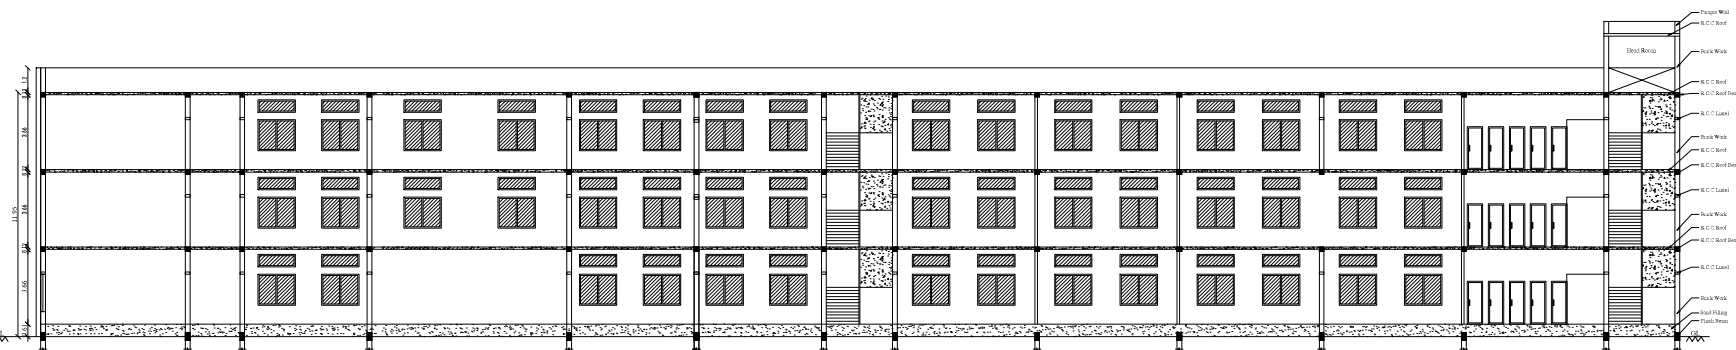

SECTION ON A-B

PLAN SHOWING THE PROPOSED ADDITIONAL CONSTRUCTION OF SCHOOL BUILDING FOR LITTLE CHAMPION CENTRAL SCHOOL IN S.NO:689/12B,14A,695/1A pt OF VEMPANOOR EAST VILLAGE, MELASANKARANKULI PANCHAYAT, AGASTHEESWARAM TALUK, KANYAKUMARIDISTRICT.				SHEET.NO:2
ALL DIMENSIONS ARE IN METER, SCALE 1:100				
APPLICANT NAME : MANAGING TRUSTEE AMALA PROVINCE CHARITABLE TRUST, AMALAGAM, PALLIVIDAI POST, SAMAYAPURAM, TRICHY - 621112.				
EXG.BUILDING APPROVAL DETAILS 1. Drop Trilateral Approved Vile Roc.No:2852/2015 Date:18.03.2016 Approval No:15/2016 2.Melasankarankuli Town Panchayat Approved Vile Approval No:4/16-17 Date:12/04/2016				
EXG.BUILDING AREA DETAILS				
FLOOR DETAILS	FSI AREA (SQ.M)	NON-FSI AREA (SQ.M)	TOTAL AREA (SQ.M)	
GROUND FLOOR	1349.12	-	1349.12	
FIRST FLOOR	1349.12	-	1349.12	
SECOND FLOOR	1349.12	-	1349.12	
HEAD ROOM	-	95.85	95.85	
TOTAL	4047.36	95.85	4143.21	
PRO.BUILDING AREA DETAILS				
FLOOR DETAILS	FSI AREA (SQ.M)	NON-FSI AREA (SQ.M)	TOTAL AREA (SQ.M)	
GROUND FLOOR	682.19	-	682.19	
FIRST FLOOR	682.19	-	682.19	
SECOND FLOOR	682.19	-	682.19	
HEAD ROOM	-	60.23	60.23	
TOTAL	2046.57	60.23	2106.80	
JOINERY DETAILS				
D	DOOR	1.22 x 2.10		
D2	DOOR	0.76 x 2.10		
W	WINDOW	1.50 x 1.37		
W2	WINDOW	1.00 x 2.00		
W3	WINDOW	1.60 x 1.37		
V	VENTILATOR	2.00 x 0.61		
V1	VENTILATOR	0.90 x 0.61		
V3	VENTILATOR	1.22 x 0.61		
SD	SLIDING DOOR	1.22 x 2.10		
JW	JOLLY WORK	1.50 x 1.37		
REG.STRUCTURAL ENGINEER		REG.CONSTRUCTION ENGINEER		
APPLICANT		REG.ARCHITECT		

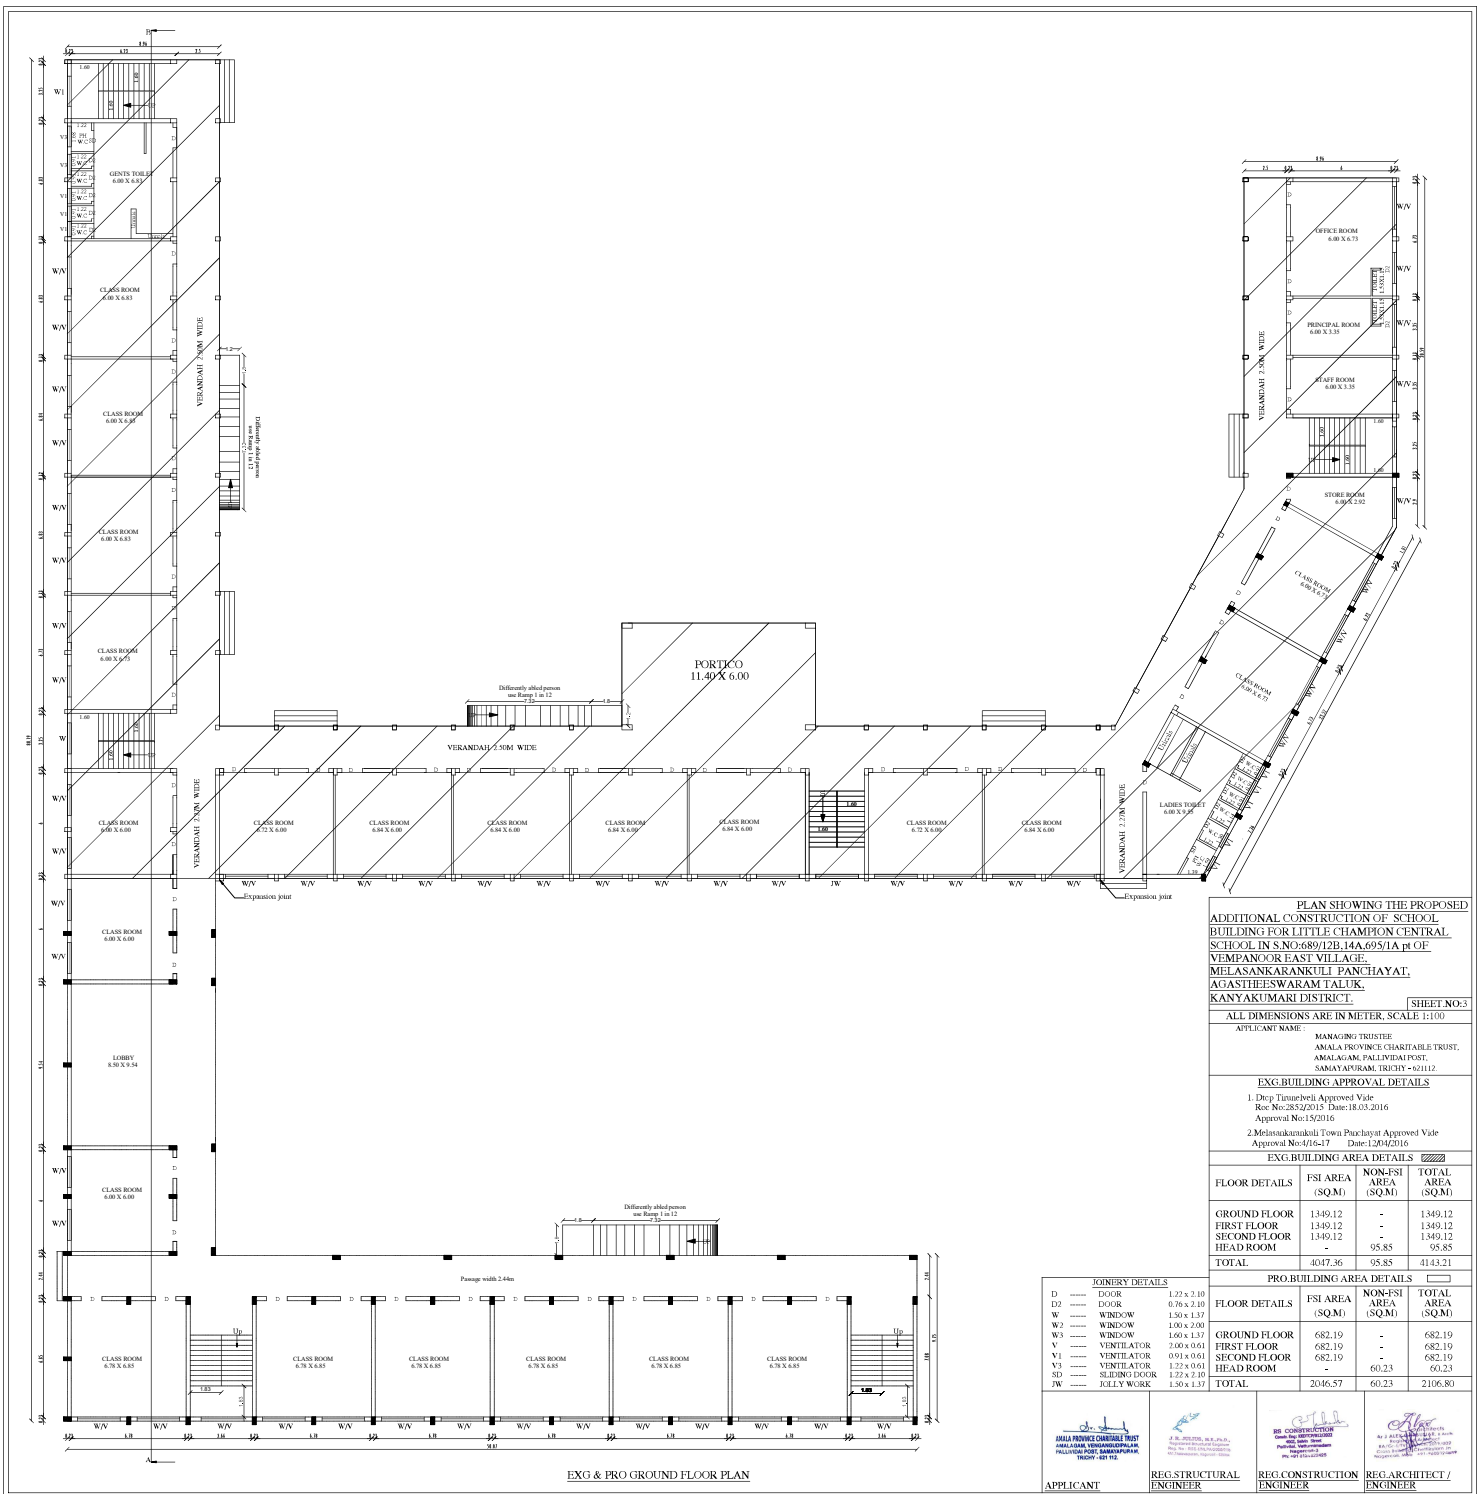

PLAN SHOWING THE PROPOSED
**ADDITIONAL CONSTRUCTION OF SCHOOL
 BUILDING FOR LITTLE CHAMPION CENTRAL
 SCHOOL IN S.No:689/12B-14A,695/1A pt OF
 VEMPANCOR EAST VILLAGE,
 MELASANKARANKULI PANCHAYAT,
 AGASTHEESWARAM TALUK,
 KANYAKUMARI DISTRICT.**

SHEET NO.3

ALL DIMENSIONS ARE IN METER, SCALE 1:100

APPLICANT NAME: MANAGING TRUSTEE
 AMALA PROVINCE CHARITABLE TRUST,
 AMALAGAM PALLINJAI POST,
 SAMAYAVURAM, TRUST - 621112.

EXG.BUILDING APPROVAL DETAILS
 1. Dtcp Tirunelveli Approved Vide
 Rec No:285/2015 Date:18.03.2016
 Approval No:15/2016
 2. Melasankarankuli Town Panchayat Approved Vide
 Approval No:4/16-17 Date:12/04/2016

EXG.BUILDING AREA DETAILS			
FLOOR DETAILS	FSI AREA (SQ.M)	NON-FSI AREA (SQ.M)	TOTAL AREA (SQ.M)
GROUND FLOOR	1349.12	-	1349.12
FIRST FLOOR	1349.12	-	1349.12
SECOND FLOOR	1349.12	-	1349.12
HEAD ROOM	-	95.85	95.85
TOTAL	4047.36	95.85	4143.21

PRO.BUILDING AREA DETAILS			
FLOOR DETAILS	FSI AREA (SQ.M)	NON-FSI AREA (SQ.M)	TOTAL AREA (SQ.M)
GROUND FLOOR	682.19	-	682.19
FIRST FLOOR	682.19	-	682.19
SECOND FLOOR	682.19	-	682.19
HEAD ROOM	-	60.23	60.23
TOTAL	2046.57	60.23	2106.80


COMBITY DETAILS	
D	DOOR 1.27 x 2.10
D2	DOOR 0.76 x 2.10
W	WINDOW 1.50 x 1.37
W2	WINDOW 1.00 x 2.00
W3	WINDOW 1.60 x 1.37
V	VENTILATOR 2.00 x 0.61
V1	VENTILATOR 0.91 x 0.61
V2	VENTILATOR 1.27 x 0.61
SD	SLIDING DOOR 1.27 x 2.35
JW	JOLLY WORK 1.50 x 1.37


APPLICANT

REG. STRUCTURAL
 ENGINEER

REG. CONSTRUCTION
 ENGINEER

REG. ARCHITECT /
 ENGINEER

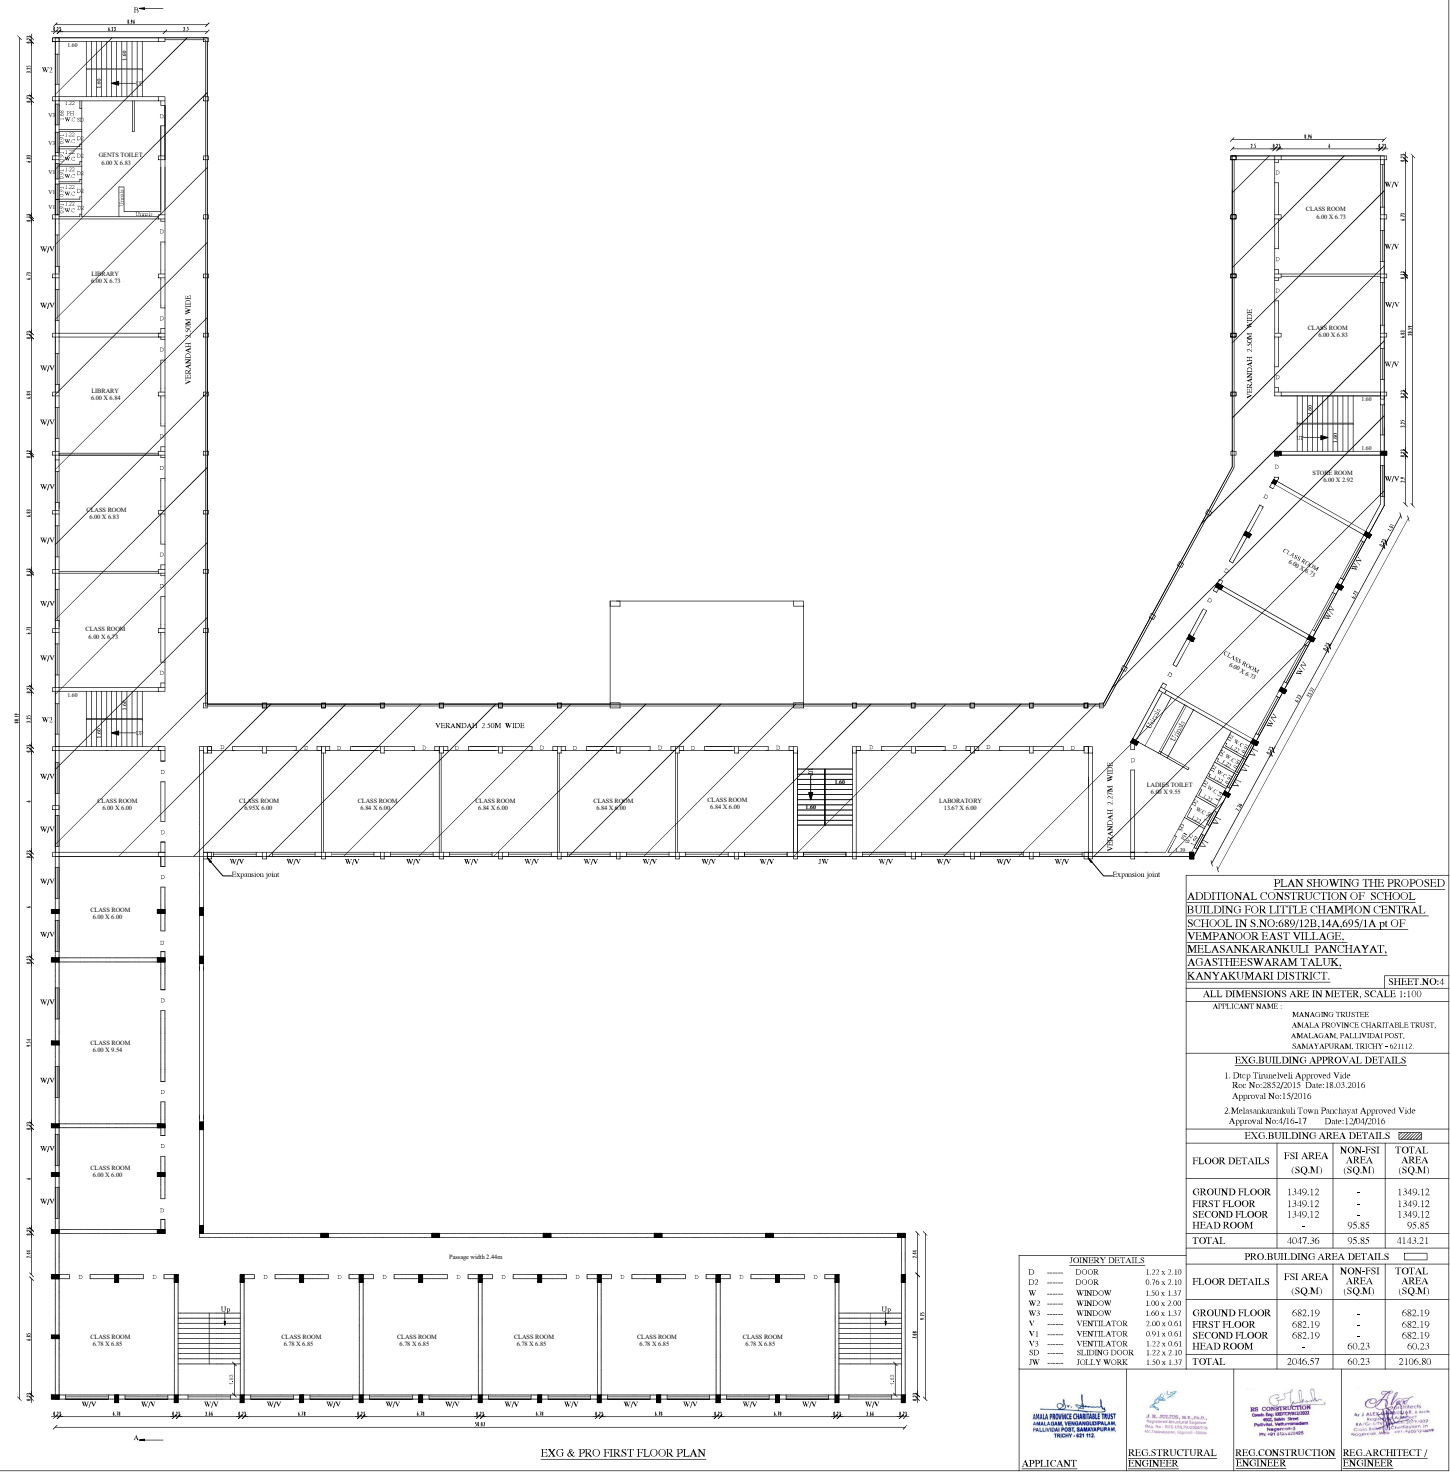

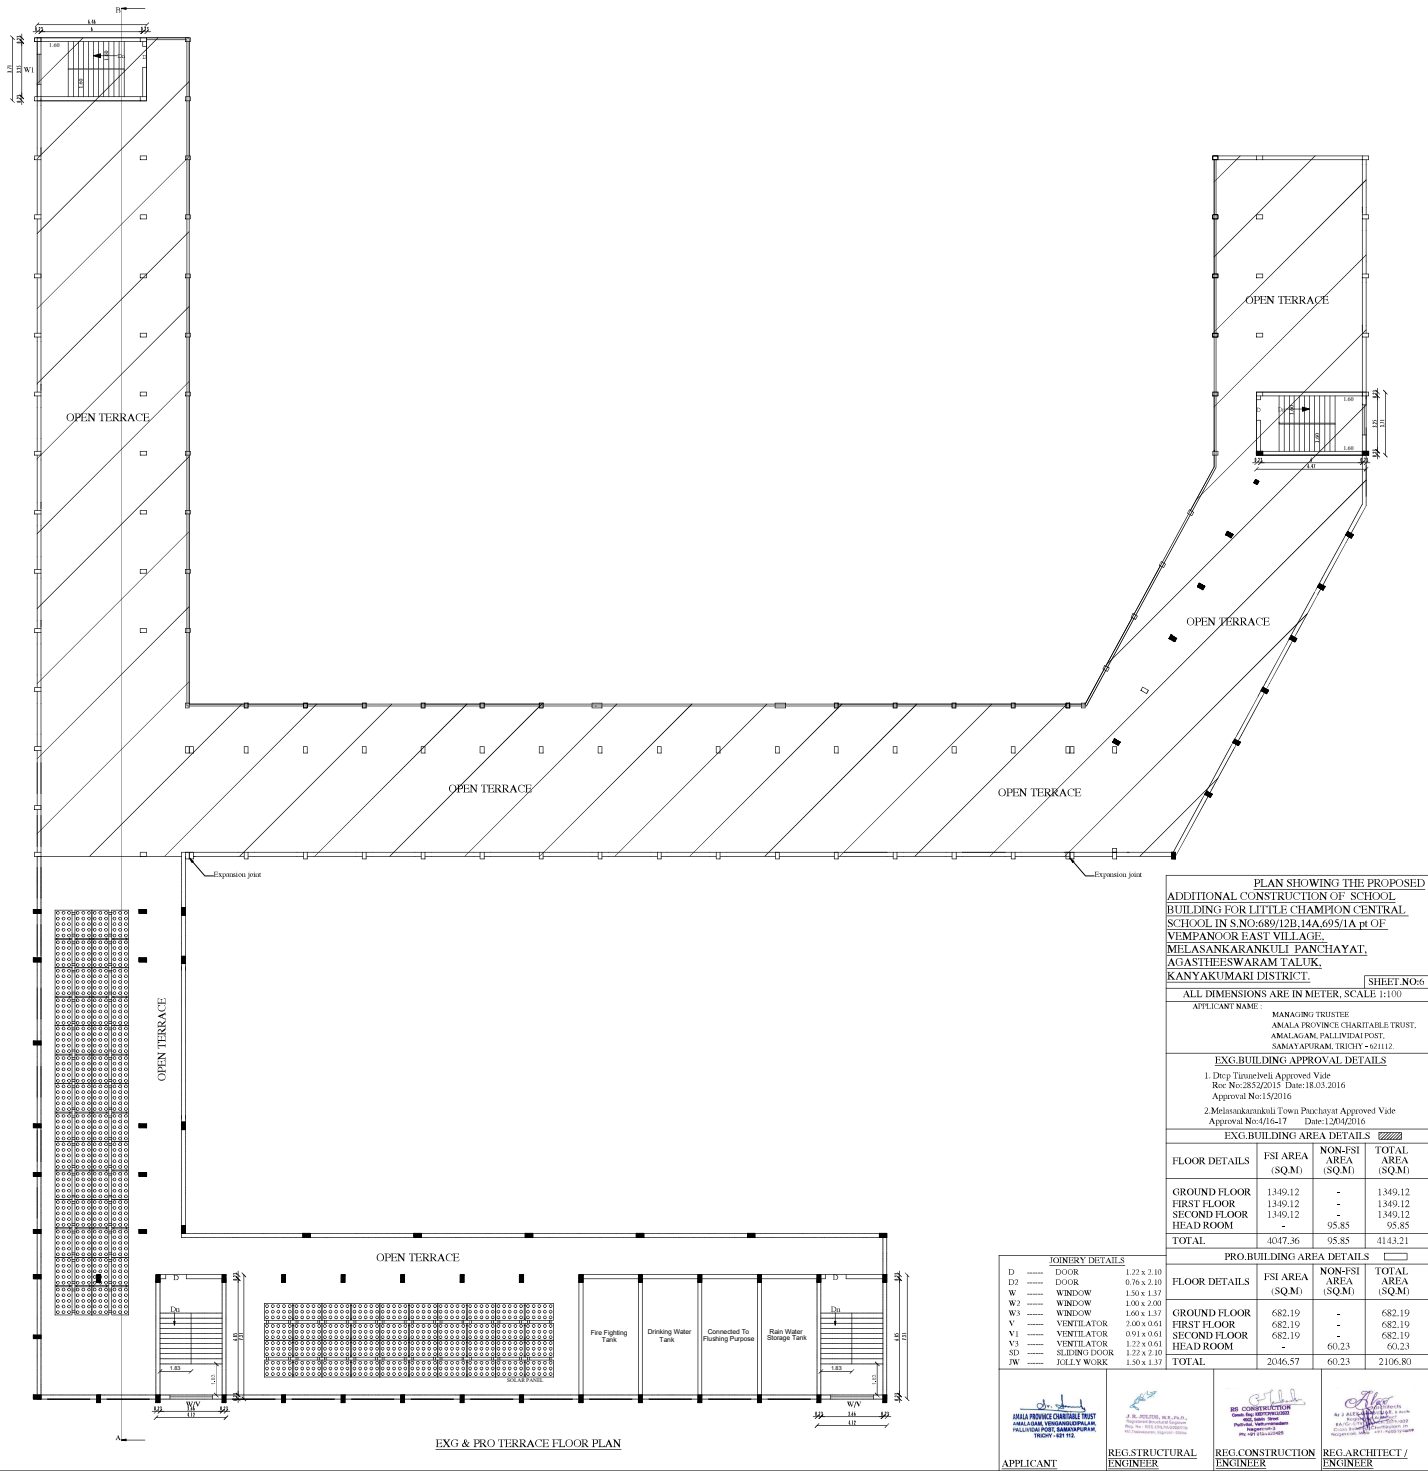

Eight ways to know a piece of land before you pay for it.

This report covers one part of the picture. These cover the rest, drawn from the same government records, for any property in Tamil Nadu.

LandLens One

Ask anything about a property and get an answer grounded in live government records, with the sources shown.

[/landlens/one](#)



Verify My Land

Every record check run on one property and returned as a single report.

[/landlens/verify-my-land](#)



Legal Opinion

An advocate's written opinion on the title, built on the records we pull for it.

[/landlens](#)



One Map

Every layer on one map: the parcel, its boundary, zoning, water bodies and what sits around it.

[/landlens/one/map](#)



PriceMap

What land actually changed hands for around this plot, taken from the registered deeds.

[/landlens/pricemap](#)



Build Scope

What you are allowed to build here: floor space, height, coverage and setbacks.

[/landlens/build-scope](#)



Property Tracker

Watch a property and hear about it when something new is registered against it.

[/landlens/property-tracker](#)



Deal Room

Run the transaction in one place: documents, stamping, signatures and the parties.

[/landlens/deal-room](#)



Twenty-four checks you can run yourself, at no cost.

Records and verification

The registers themselves, read for you.

Encumbrance Certificate

Patta and Chitta

Field Measurement Sketch

EC Analyzer

Bank charge check

Court case search

Seller background check

Approval check by survey

Value and duty

What it is worth and what it costs to register.

Guideline value by street

Guideline value by survey

Stamp duty and registration fees

Capital gains

Floor space index

Area unit converter

Zoning and land use

What the plan says can happen on this land.

Land use zone finder

CMDA land use check

Coastal regulation zone

Master plan check

Water bodies finder

Airport height clearance

Registers and directories

Who holds it, and which office keeps the record.

Find your registering office

Temple property check

Waqf property check

RERA register



Every free tool
/tools



Services we run
for you
/services



The LandLens
suite
/landlens/one



Every claim in this document traces back to a government record.

Legal opinions, due diligence and title verification

Building plan, layout and sub-division approvals

Completion and occupancy certificates, regularisation

Escrow, negotiation and NRI property management

Land survey, soil testing, architecture and construction

Verified RealEstate
3/350/2 Mettukuppam,
OMR Thoraipakkam,
Chennai 600 097, India
hello@verified.realestate
+91 9996 12 9996

Prepared from the registers named on the page each finding sits on. Where a register could not be read, this document says so in its place rather than leaving the gap to be read as a clean result.

