
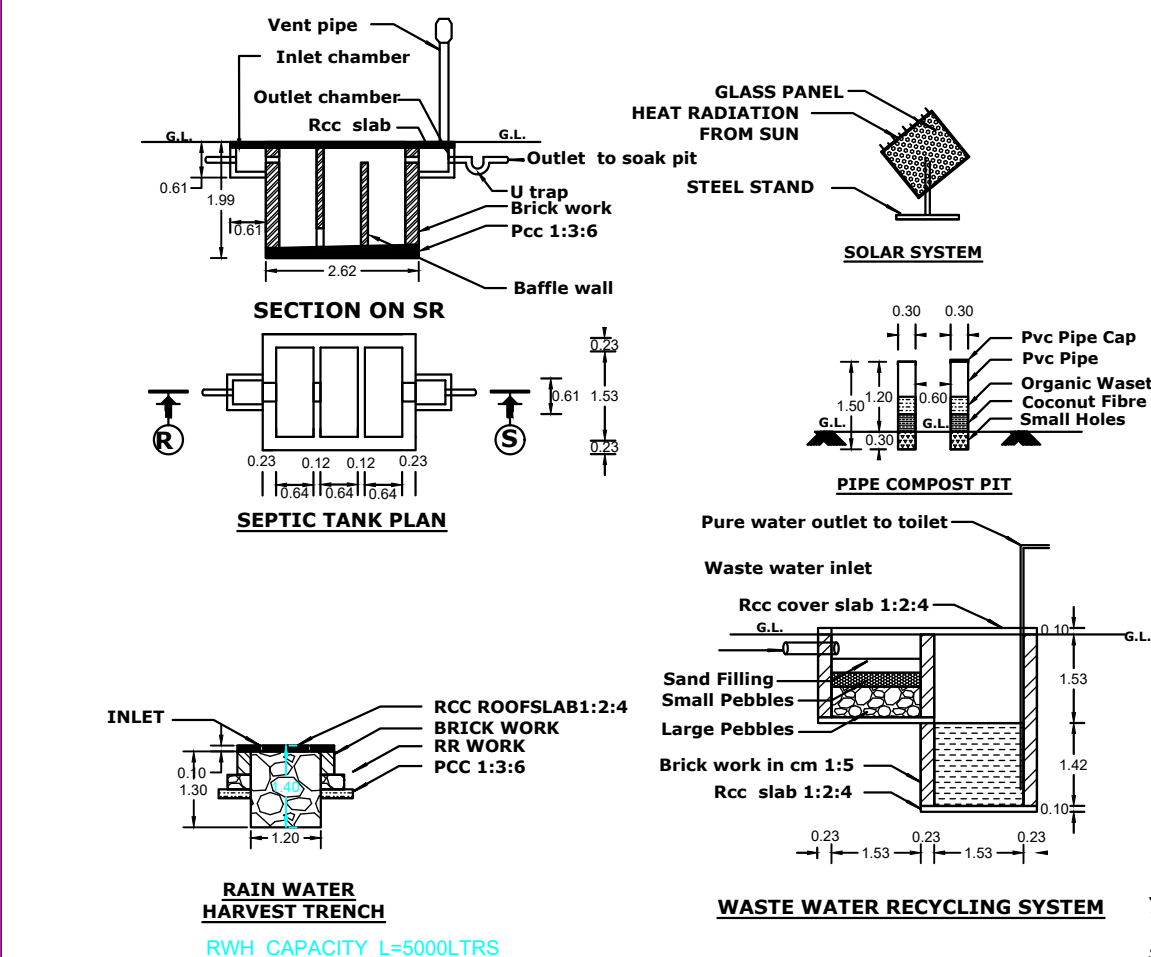
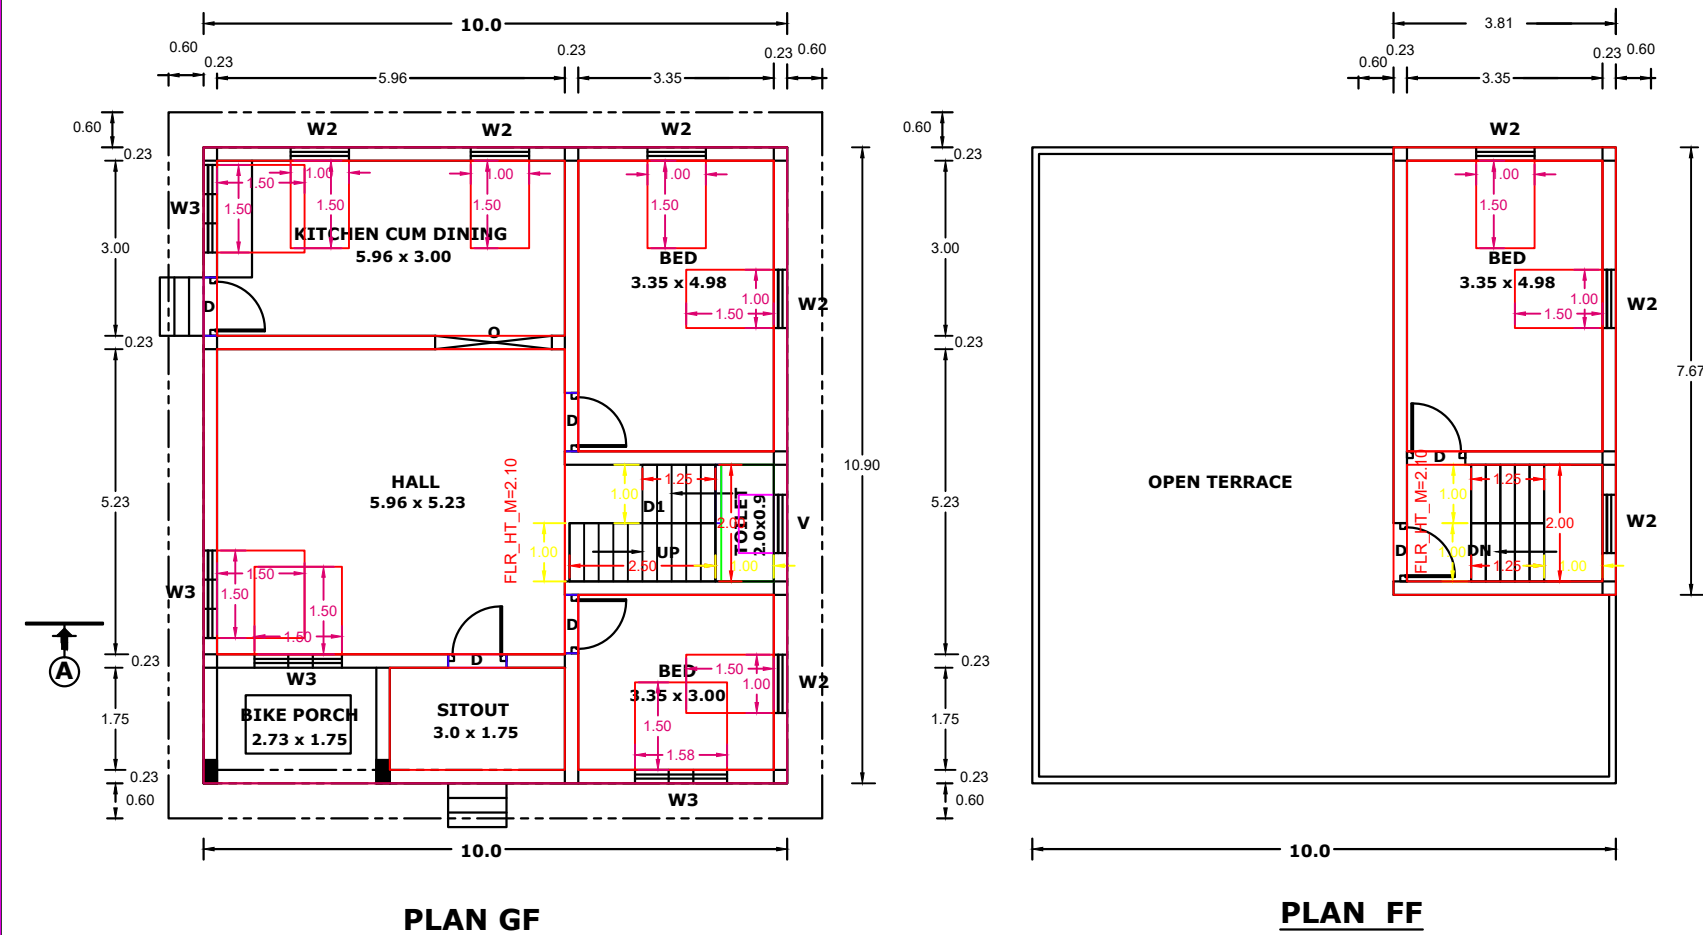


**PLAN SHOWING THE PROPOSED CONSTRUCTION OF TERRACE BUILDING
AT UNNAMALAKADAI, HAVING THE RE.SY.NO: 375/ 16B1 OF
NALLOOR VILLAGE, UNNAMALAKADAI TOWN PANCHAYAT,
VILAVANCODE TALUK, KANNYAKUMARI DISTRICT.**


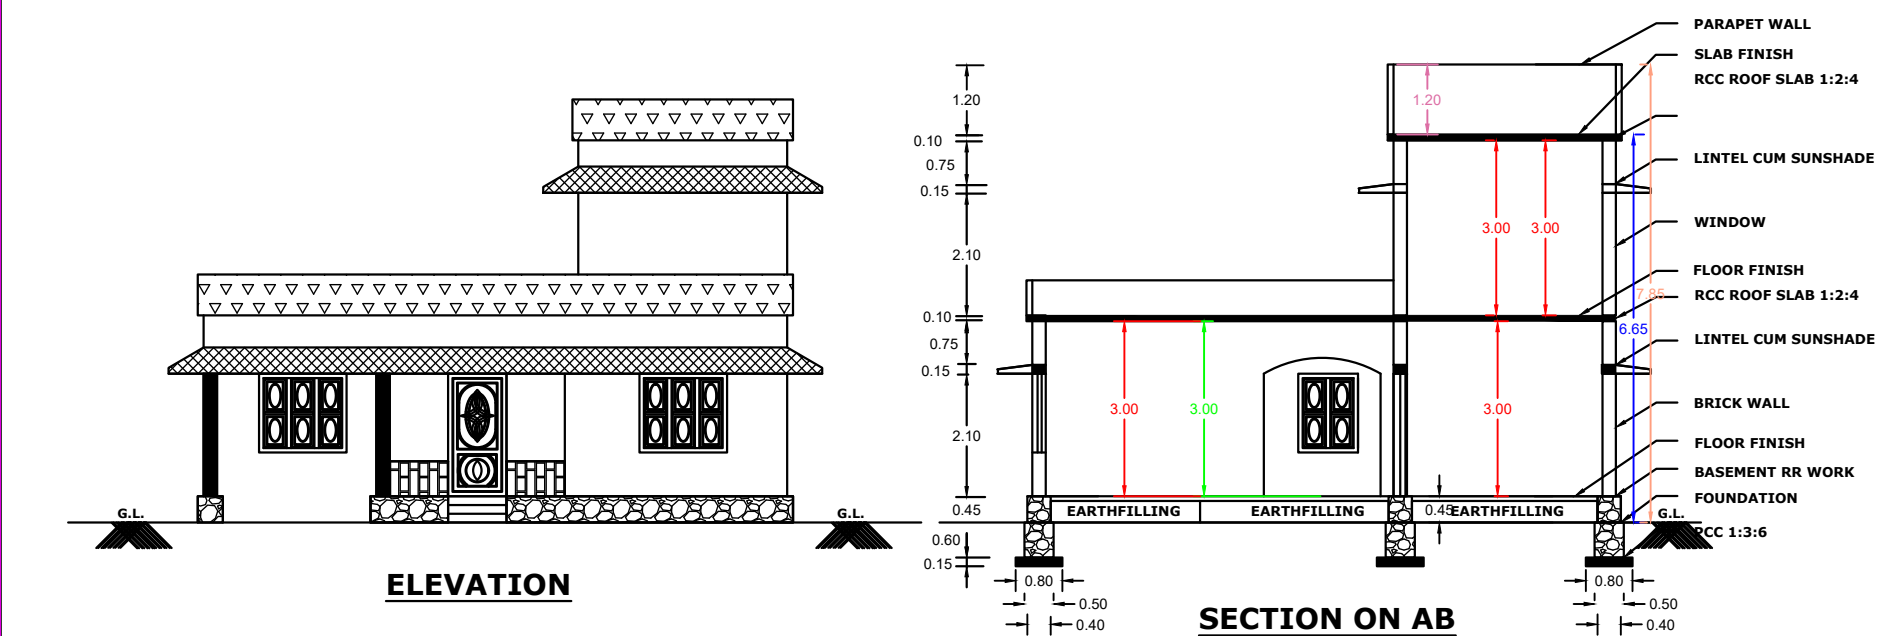


```

PLAN INFO
PLOT_AREA_M2=202.35
SINGLE_FAMILY_BLDG=YES
OSR_APPLICABLE=NO
OSR_SURRE_BUYBACK_RETAIN=RETAIN
PREMIUM_FSI_REQUIRED=NO
OSR_SURRENDER_OR_BUYBACK=YES
IS_APPROVED_LAYOUT=YES
ORGANIZATION_TYPE=PRIVATE
CRZ=NO
ROAD_WIDTH=4.20
PLOT_LENGTH=100.00
AVG_PLOT_DEPTH=13.20
AVG_PLOT_WIDTH=14.80
LAND_USE_ZONE=RESIDENTIAL
PLOT_NO=0
DISTRICT=KANYAKUMARI
AREA_TYPE=OTHERS
SURVEY_NO=375/1681
PATTA_NO=8058
TALUK=VILAVANCODE
AS_AT_SITE=200.48
FMB_OR_PLR=200.48
AS_PER_DOCUMENT=200.48
JURISDICTION_TYPE=TOWN PANCHAYAT
IS_SWIMMING_POOL_EXISTS=NO
RWH_DECLARED=YES
IF HERITAGE TOWN LESS THAN 1KM_RADIUS=YES

```

Signature Not Verified
Signed by: Executive Officer
Location: Kanniyakumari
Date: 2023.12.12 18:10:53

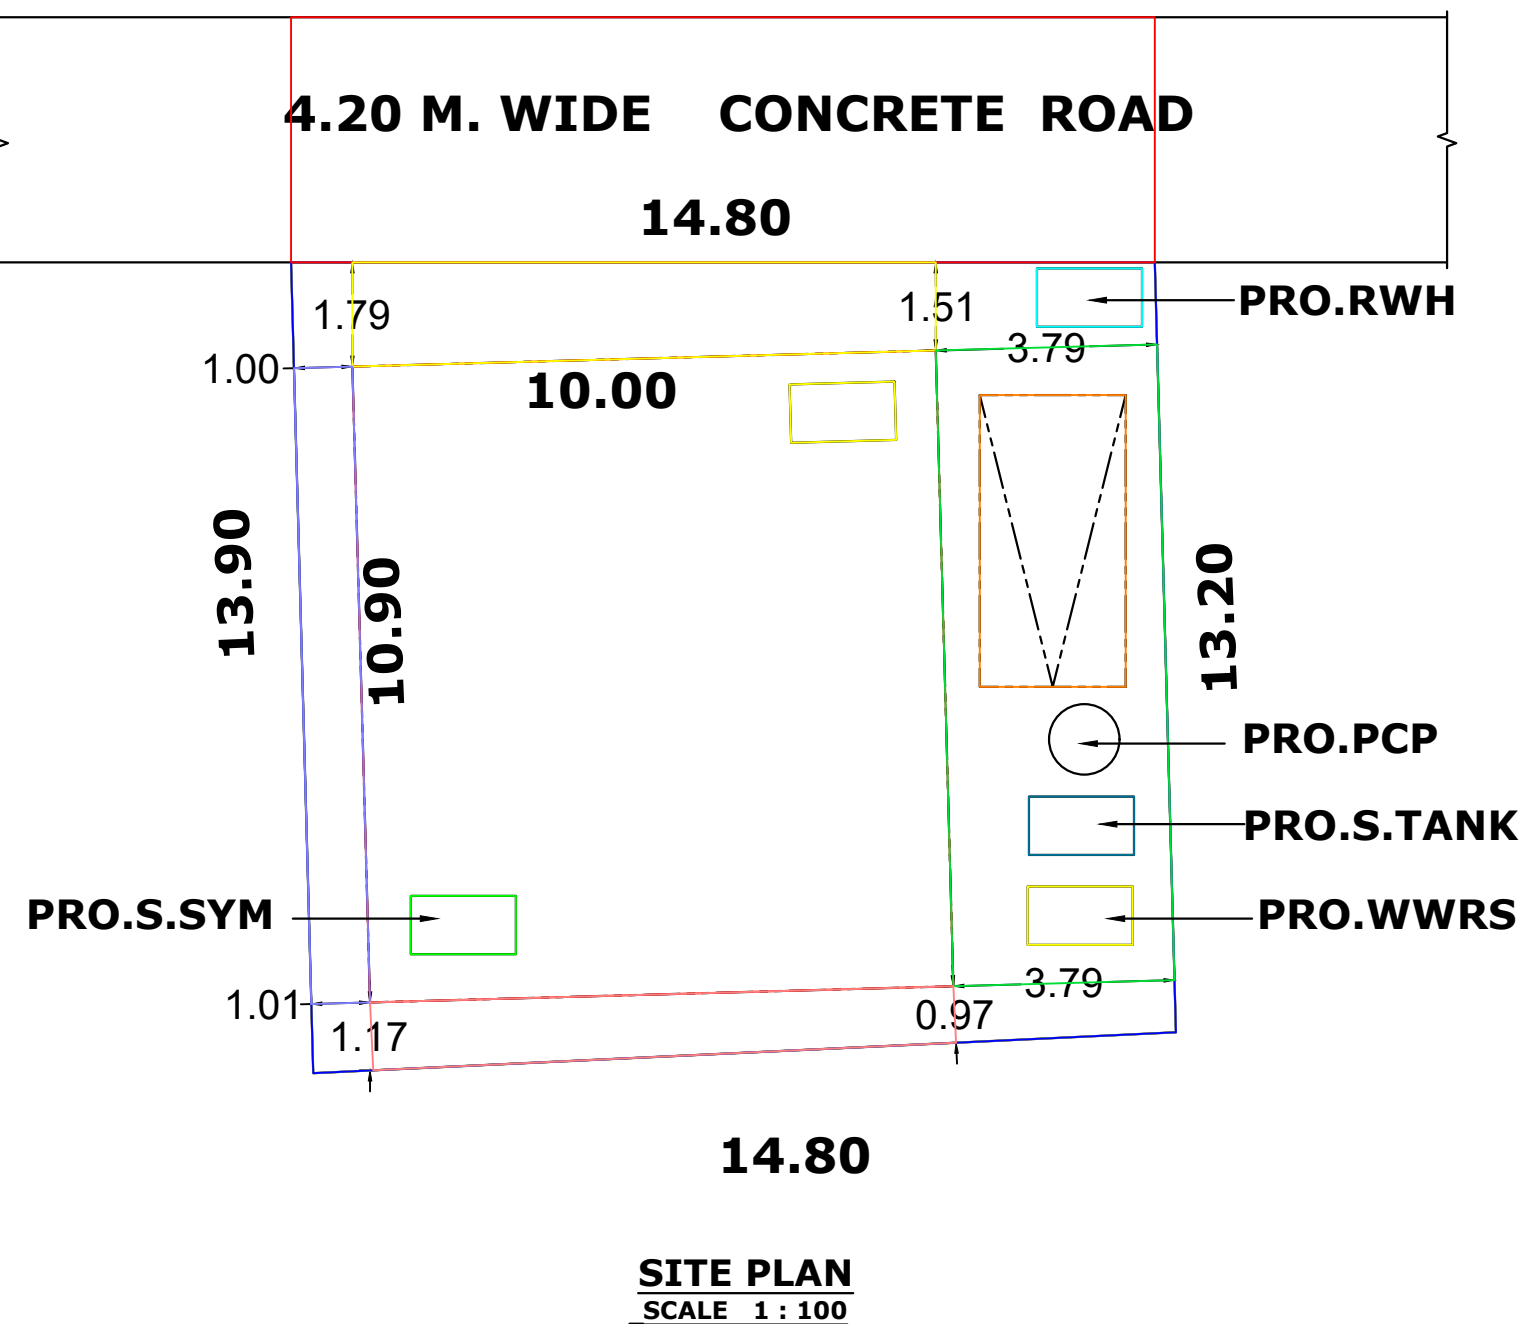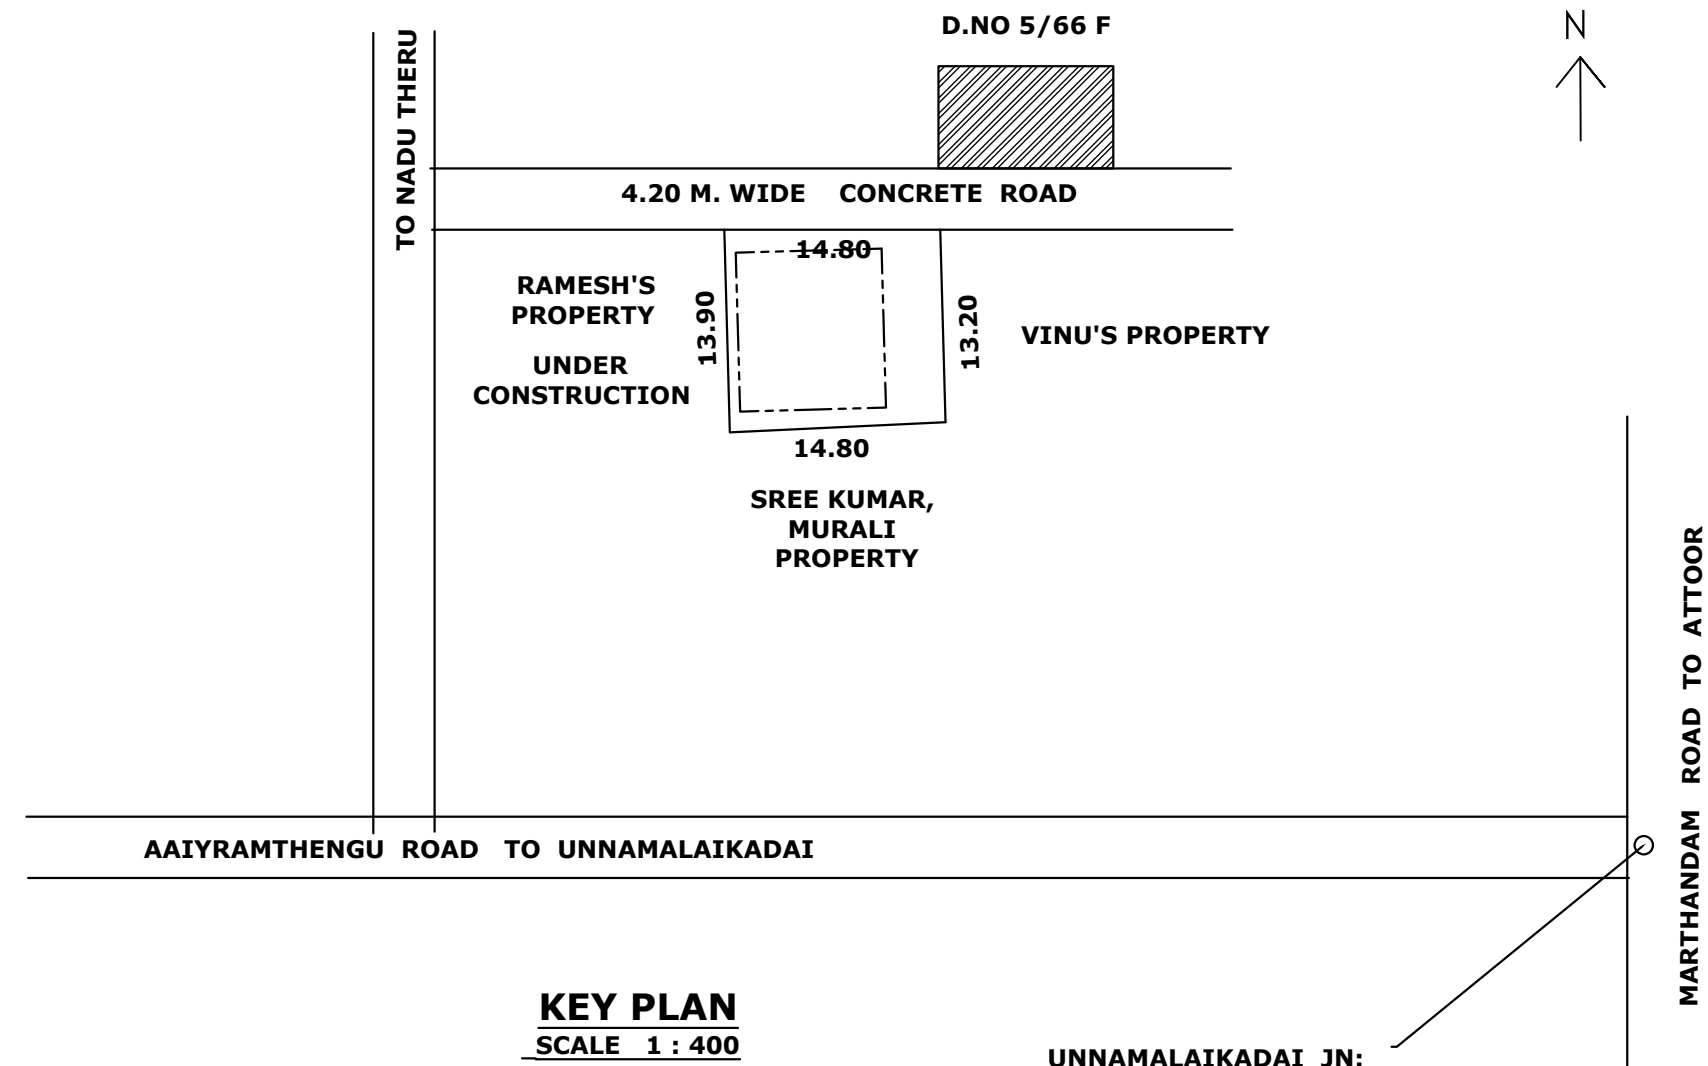

NAME OF THE OWNER :	SIGN. OF APPLICANT
---------------------	--------------------

Mrs. N. RETHIKA,
W/O RATHEESH,
4/218, PADAVADI VILAI,
UNNAMAIAKADAI P.O,
KANNIYAKUMARI DISTRICT.
CELL : 944 393 7834

AREA DETAILS			
PLINTH AREA	G.F.	109.00 S.M	1172.84 S.FT
	F.F.	29.22 S.M	314.41 S.FT
TOTAL		138.22 S.M	1487.25 S.FT
FLOOR AREA	G.F.	92.51 S.M	995.41 S.FT
	F.F.	23.38 S.M	251.57 S.FT
TOTAL		115.89 S.M	1246.98 S.FT
SITE AREA	5.000	CENTS	2.0235 ARE
VACANT AREA	2.306	CENTS	0.9335 ARE

JOINERY SCHEDULE				
SL.NO	SYMBOL	ITEM	SIZE	NO
1	D	DOOR	1.00 X 2.10	6
2	D1	DOOR	0.75 X 2.10	1
3	W3	WINDOW	1.50 X 1.50	4
4	W2	WINDOW	1.00 X 1.50	8
5	V	VENTILATION	1.00 X 0.60	1

SCALE 1 : 100	ALL DIMENSIONS ARE IN METERS	DRAW NO 231103
--------------------------------	---	---------------------------------

<u>SIGN. OF ENGINEER</u>	
---------------------------------	--


Er. A. ARUNESH
Licenced Building Surveyor
ARV CONSTRUCTION
Opp. Panchayat Office, Virlicode & P.O.
aaronesh14@gmail.com
Mob : 9443162900, 9944373900

OFFICE USE ONLY