

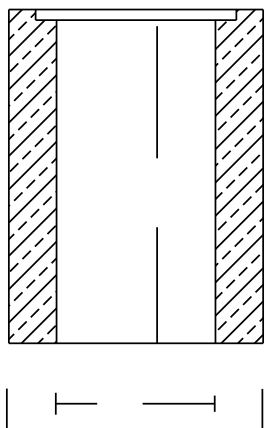
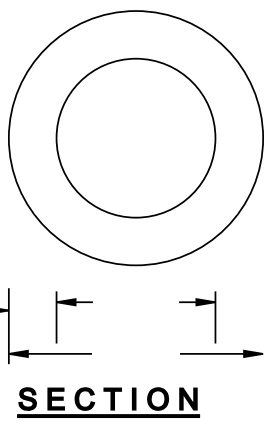
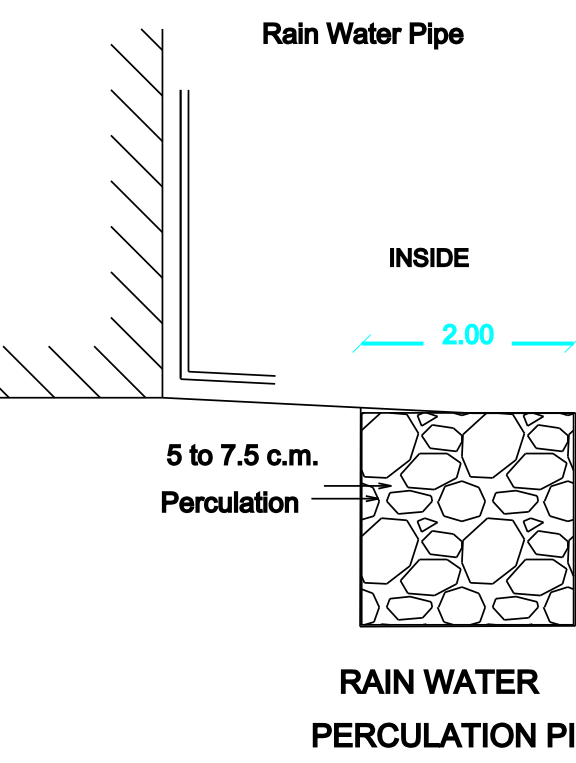
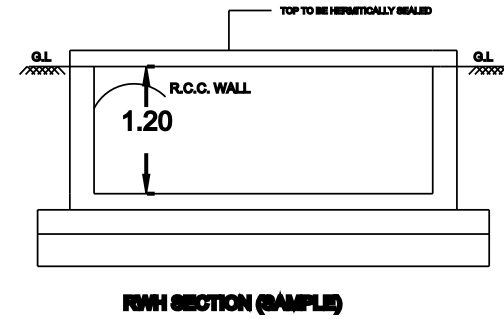
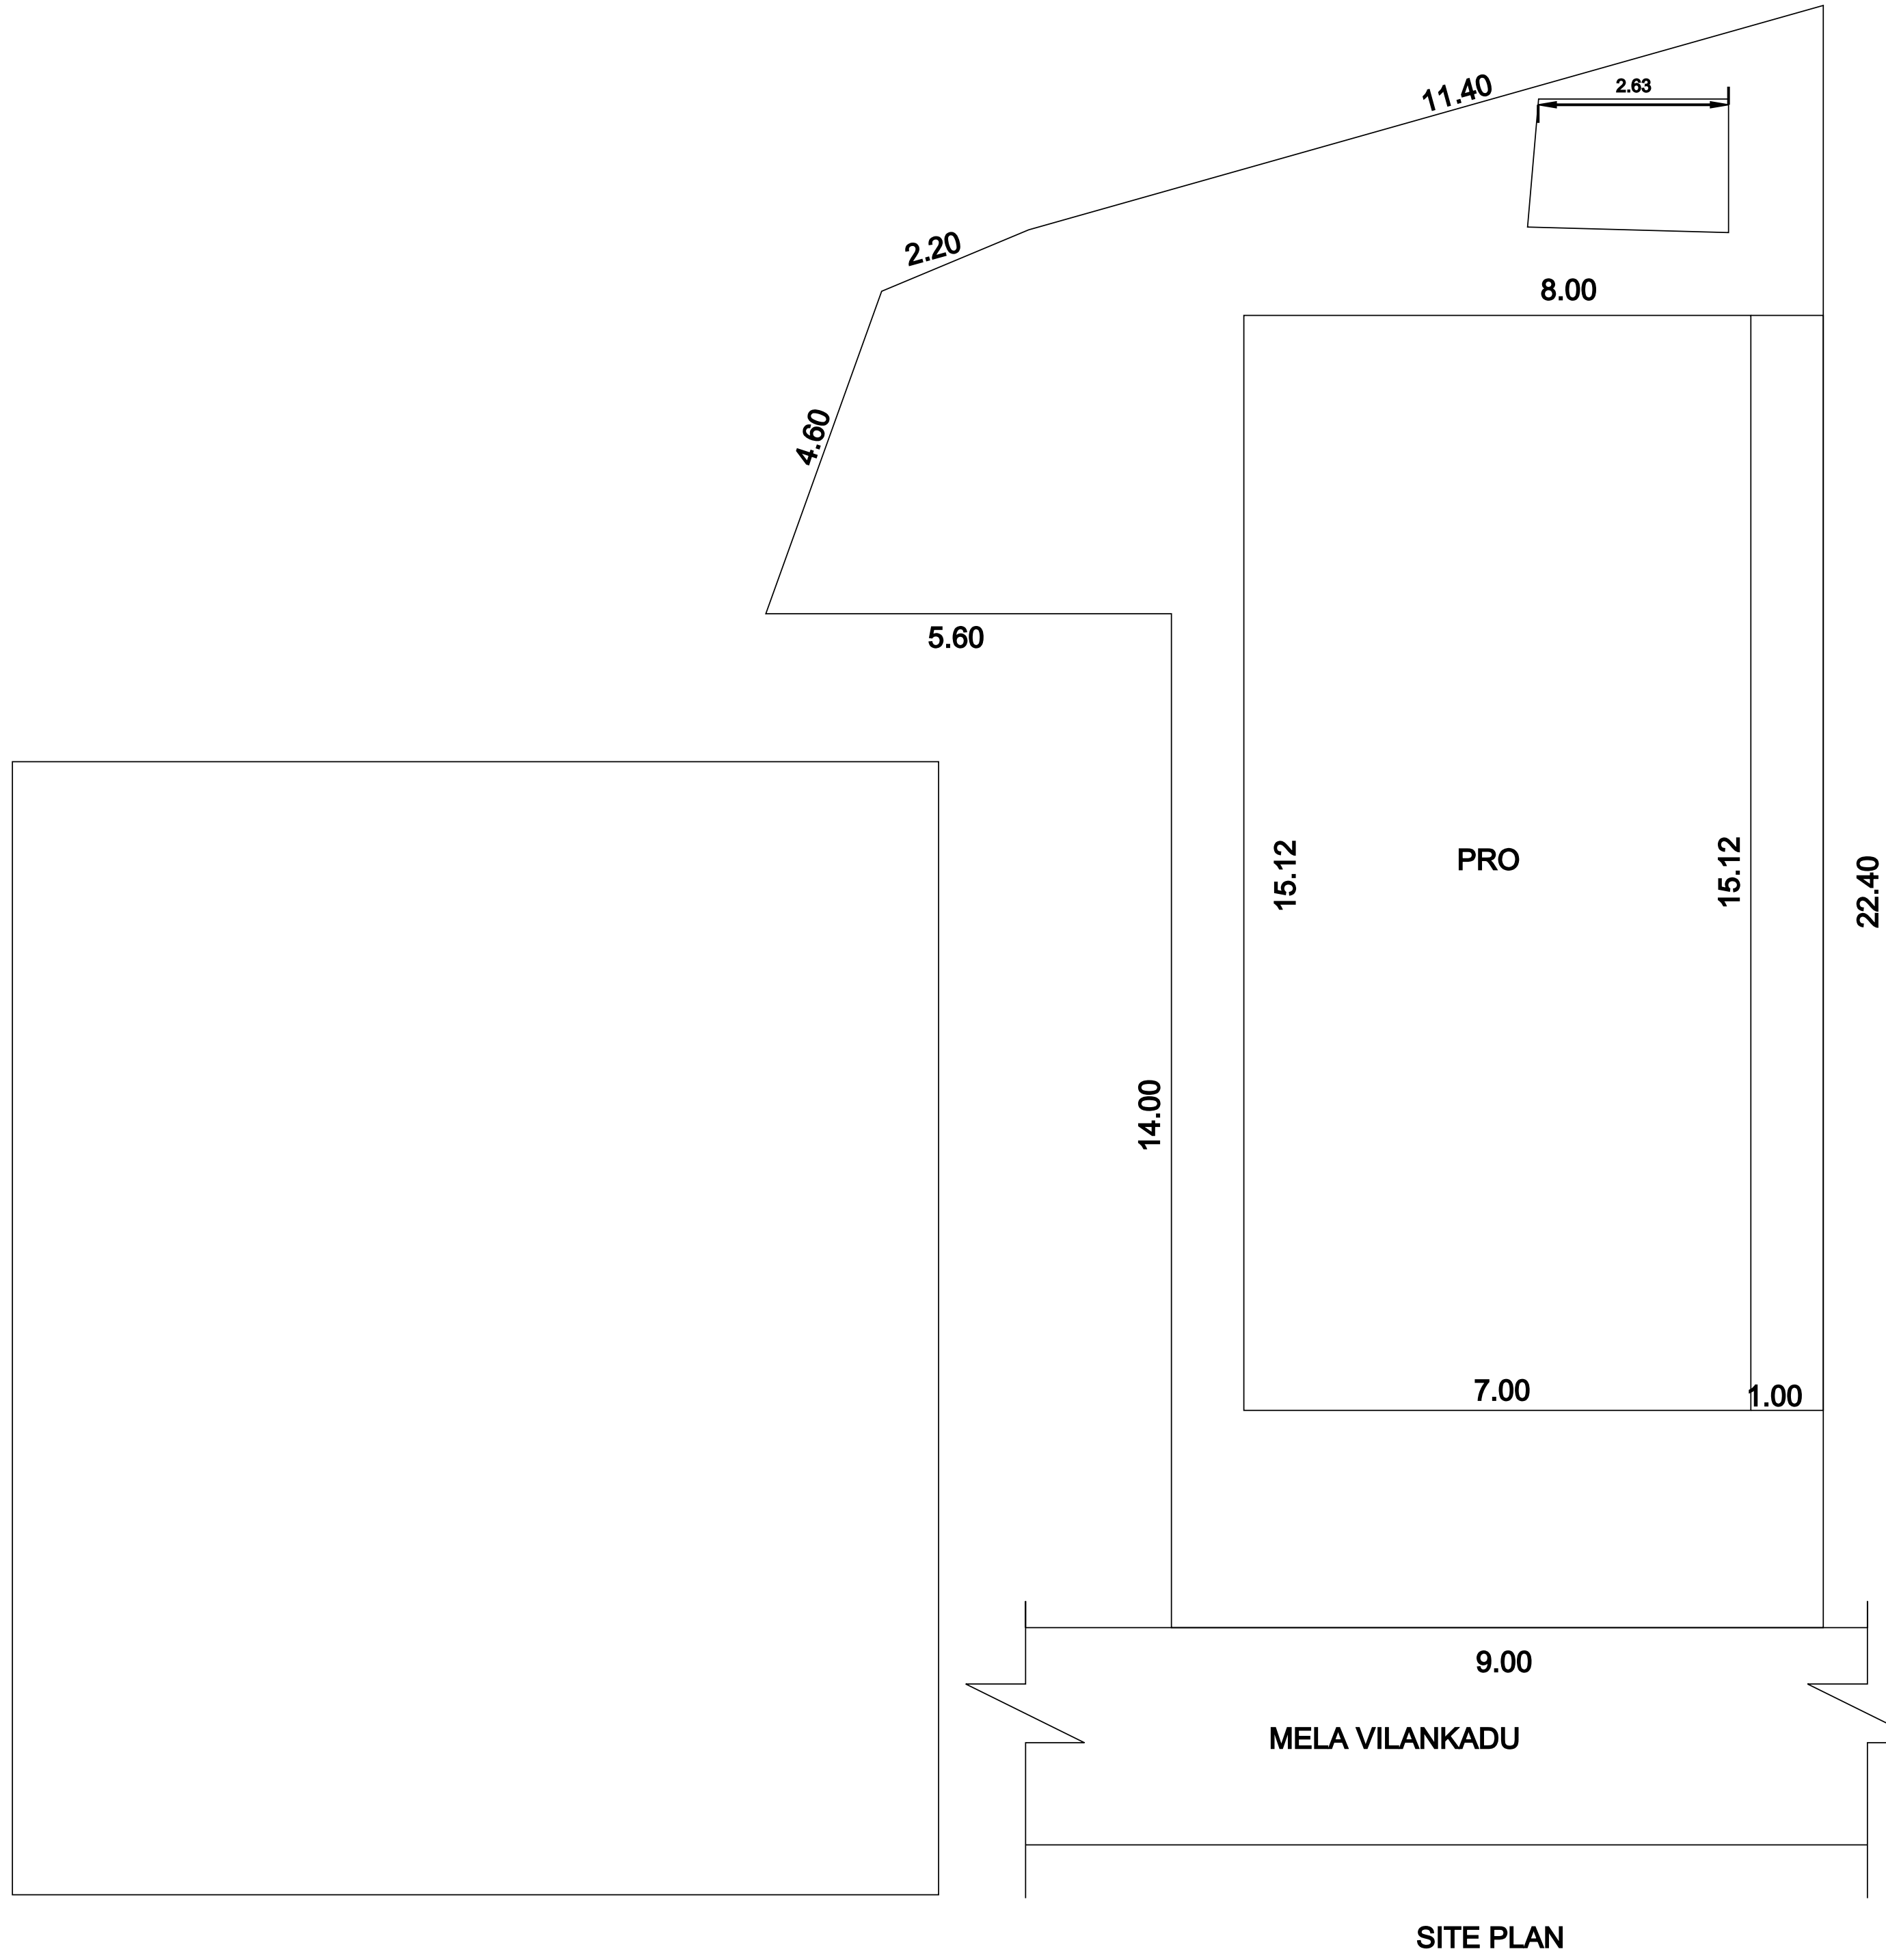
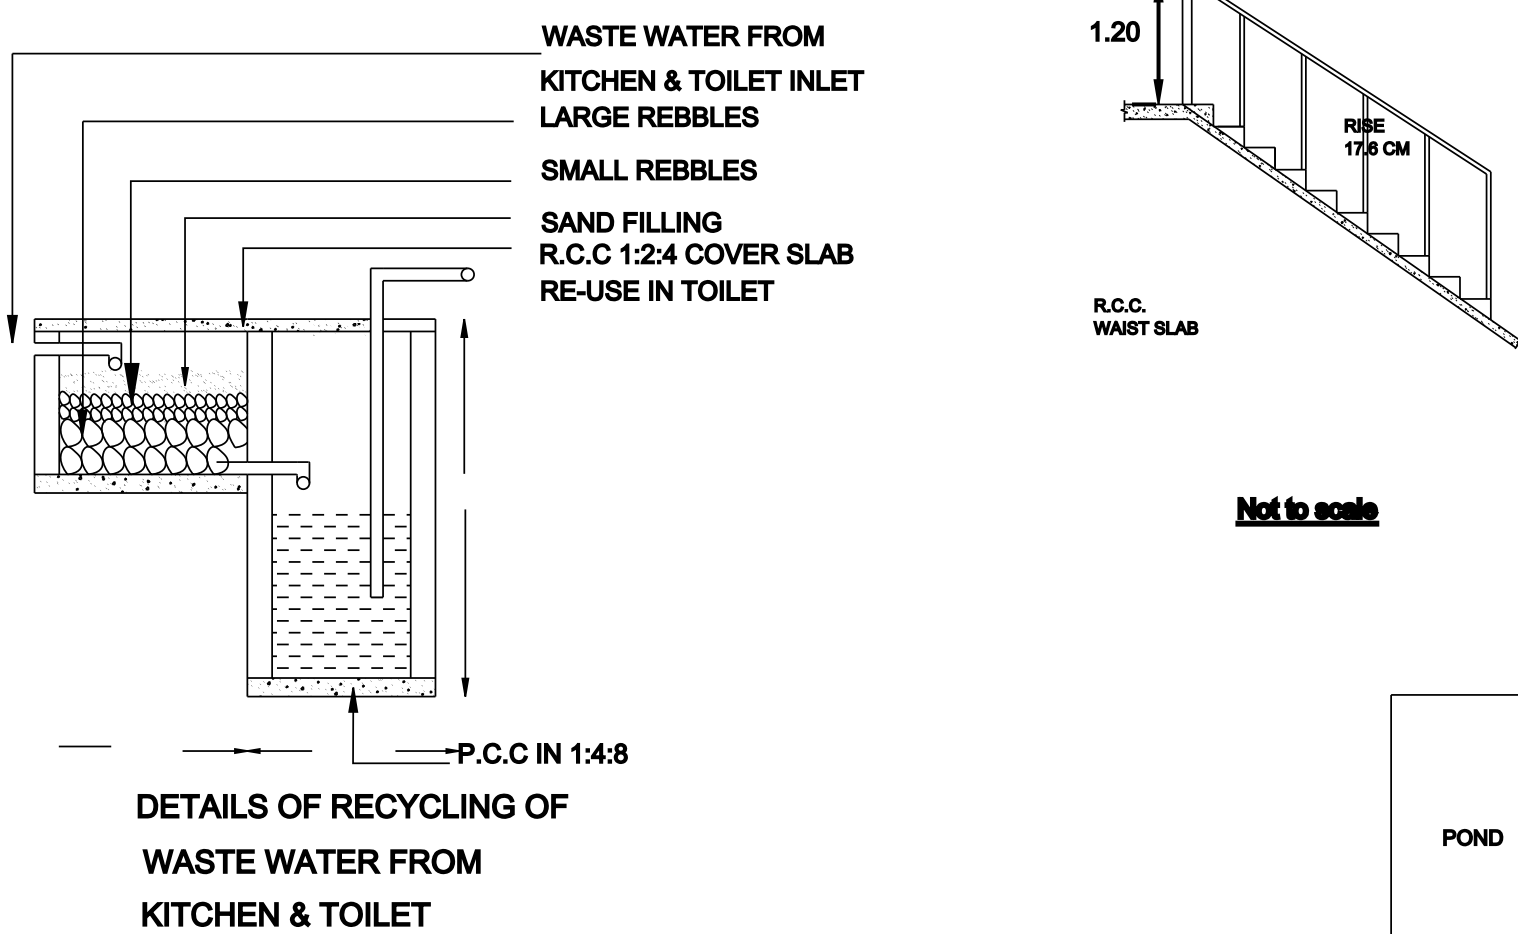
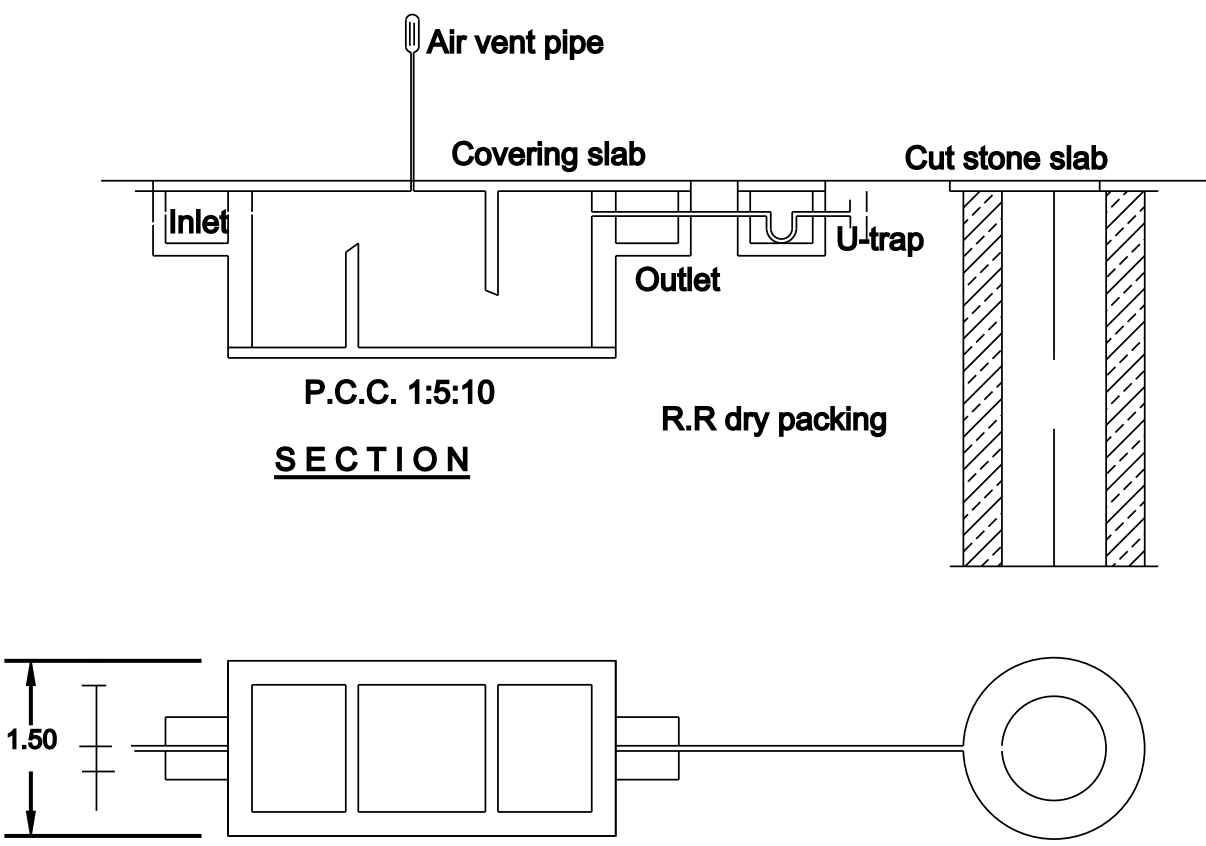
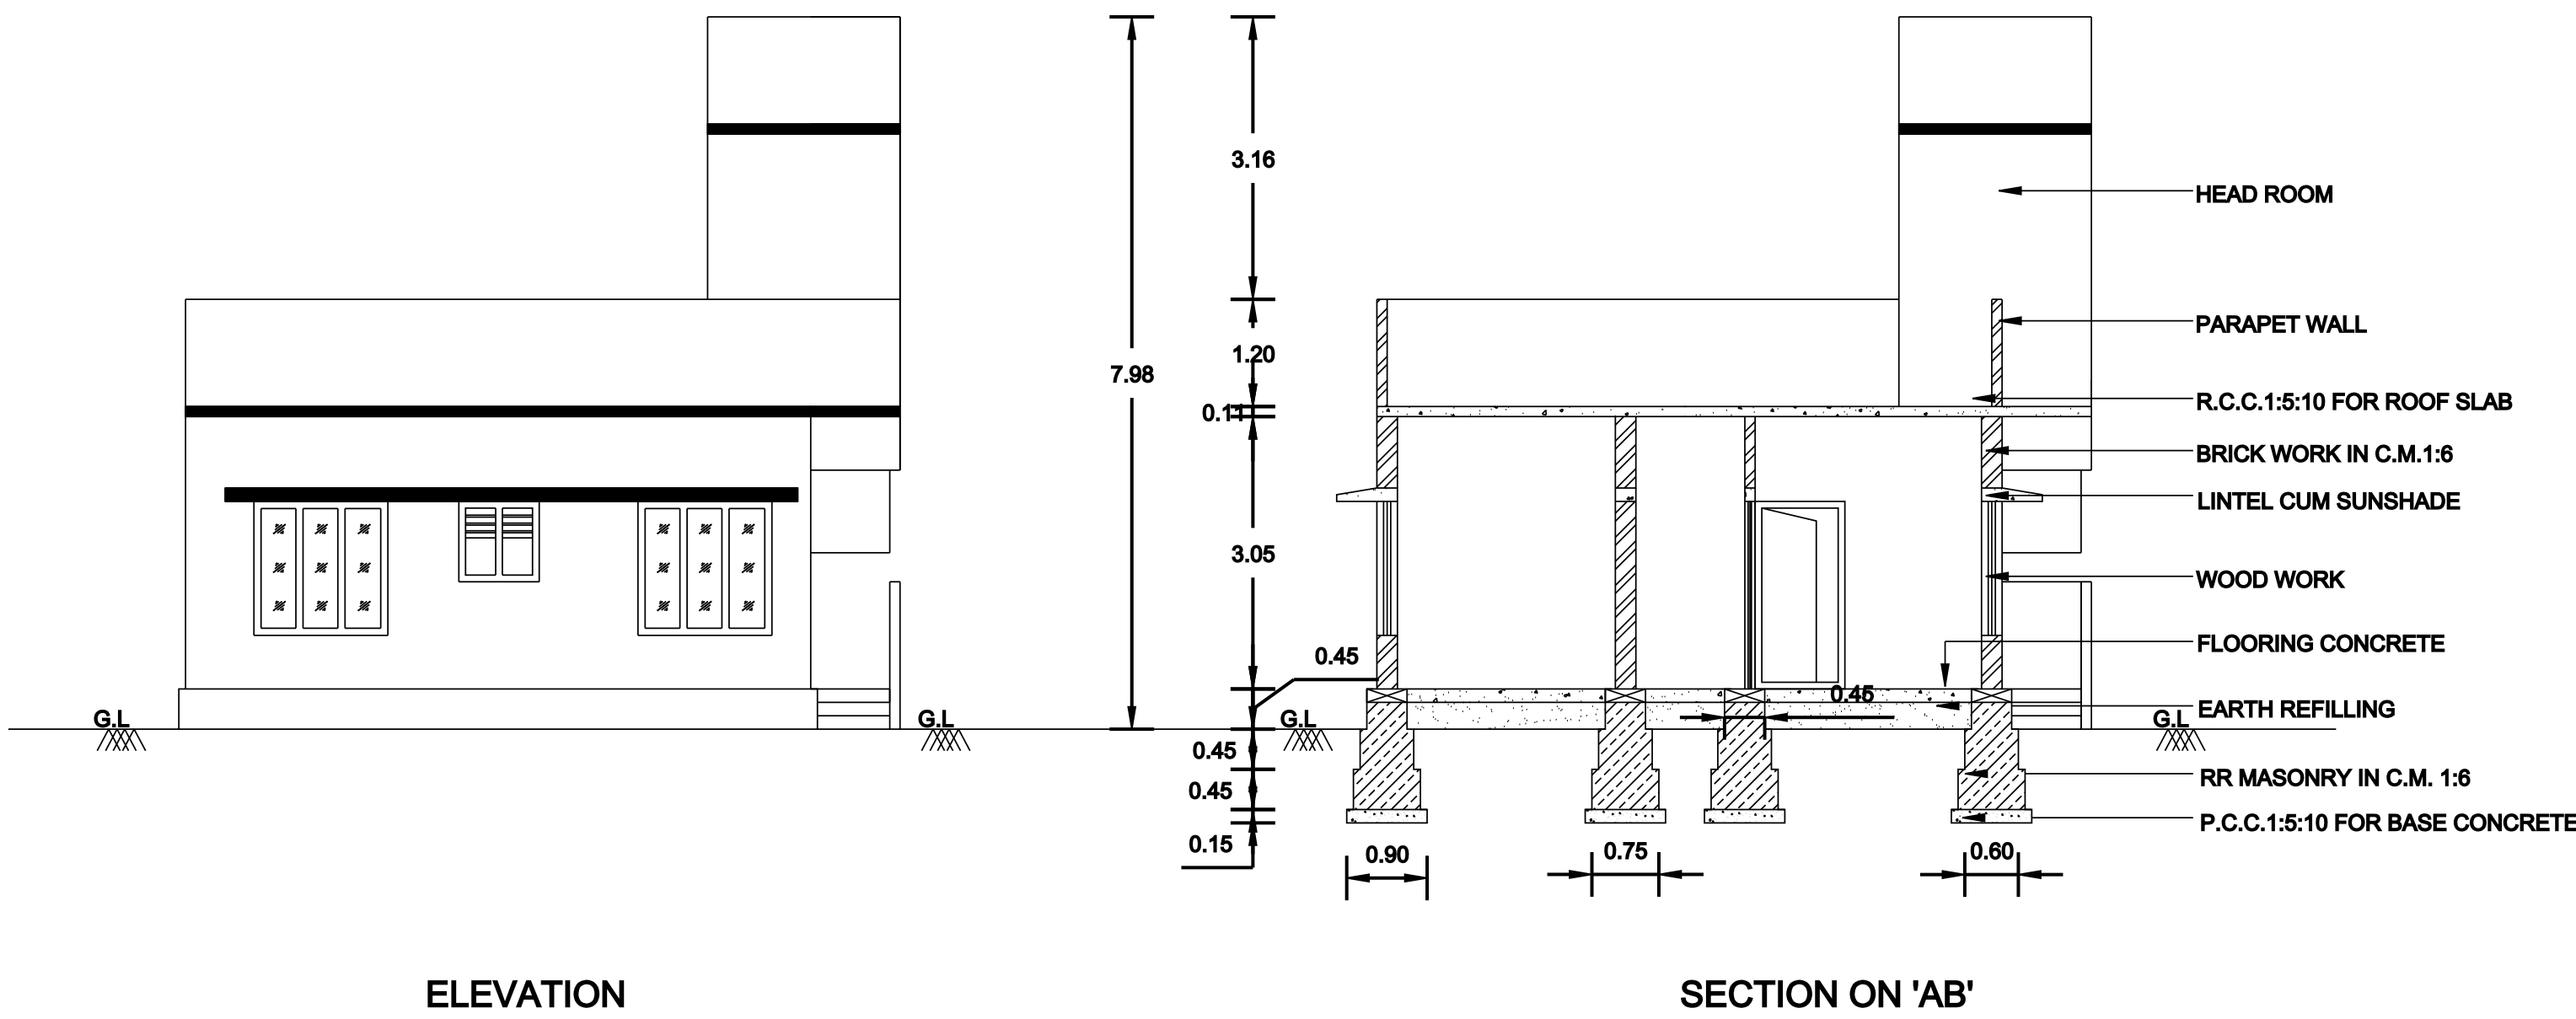
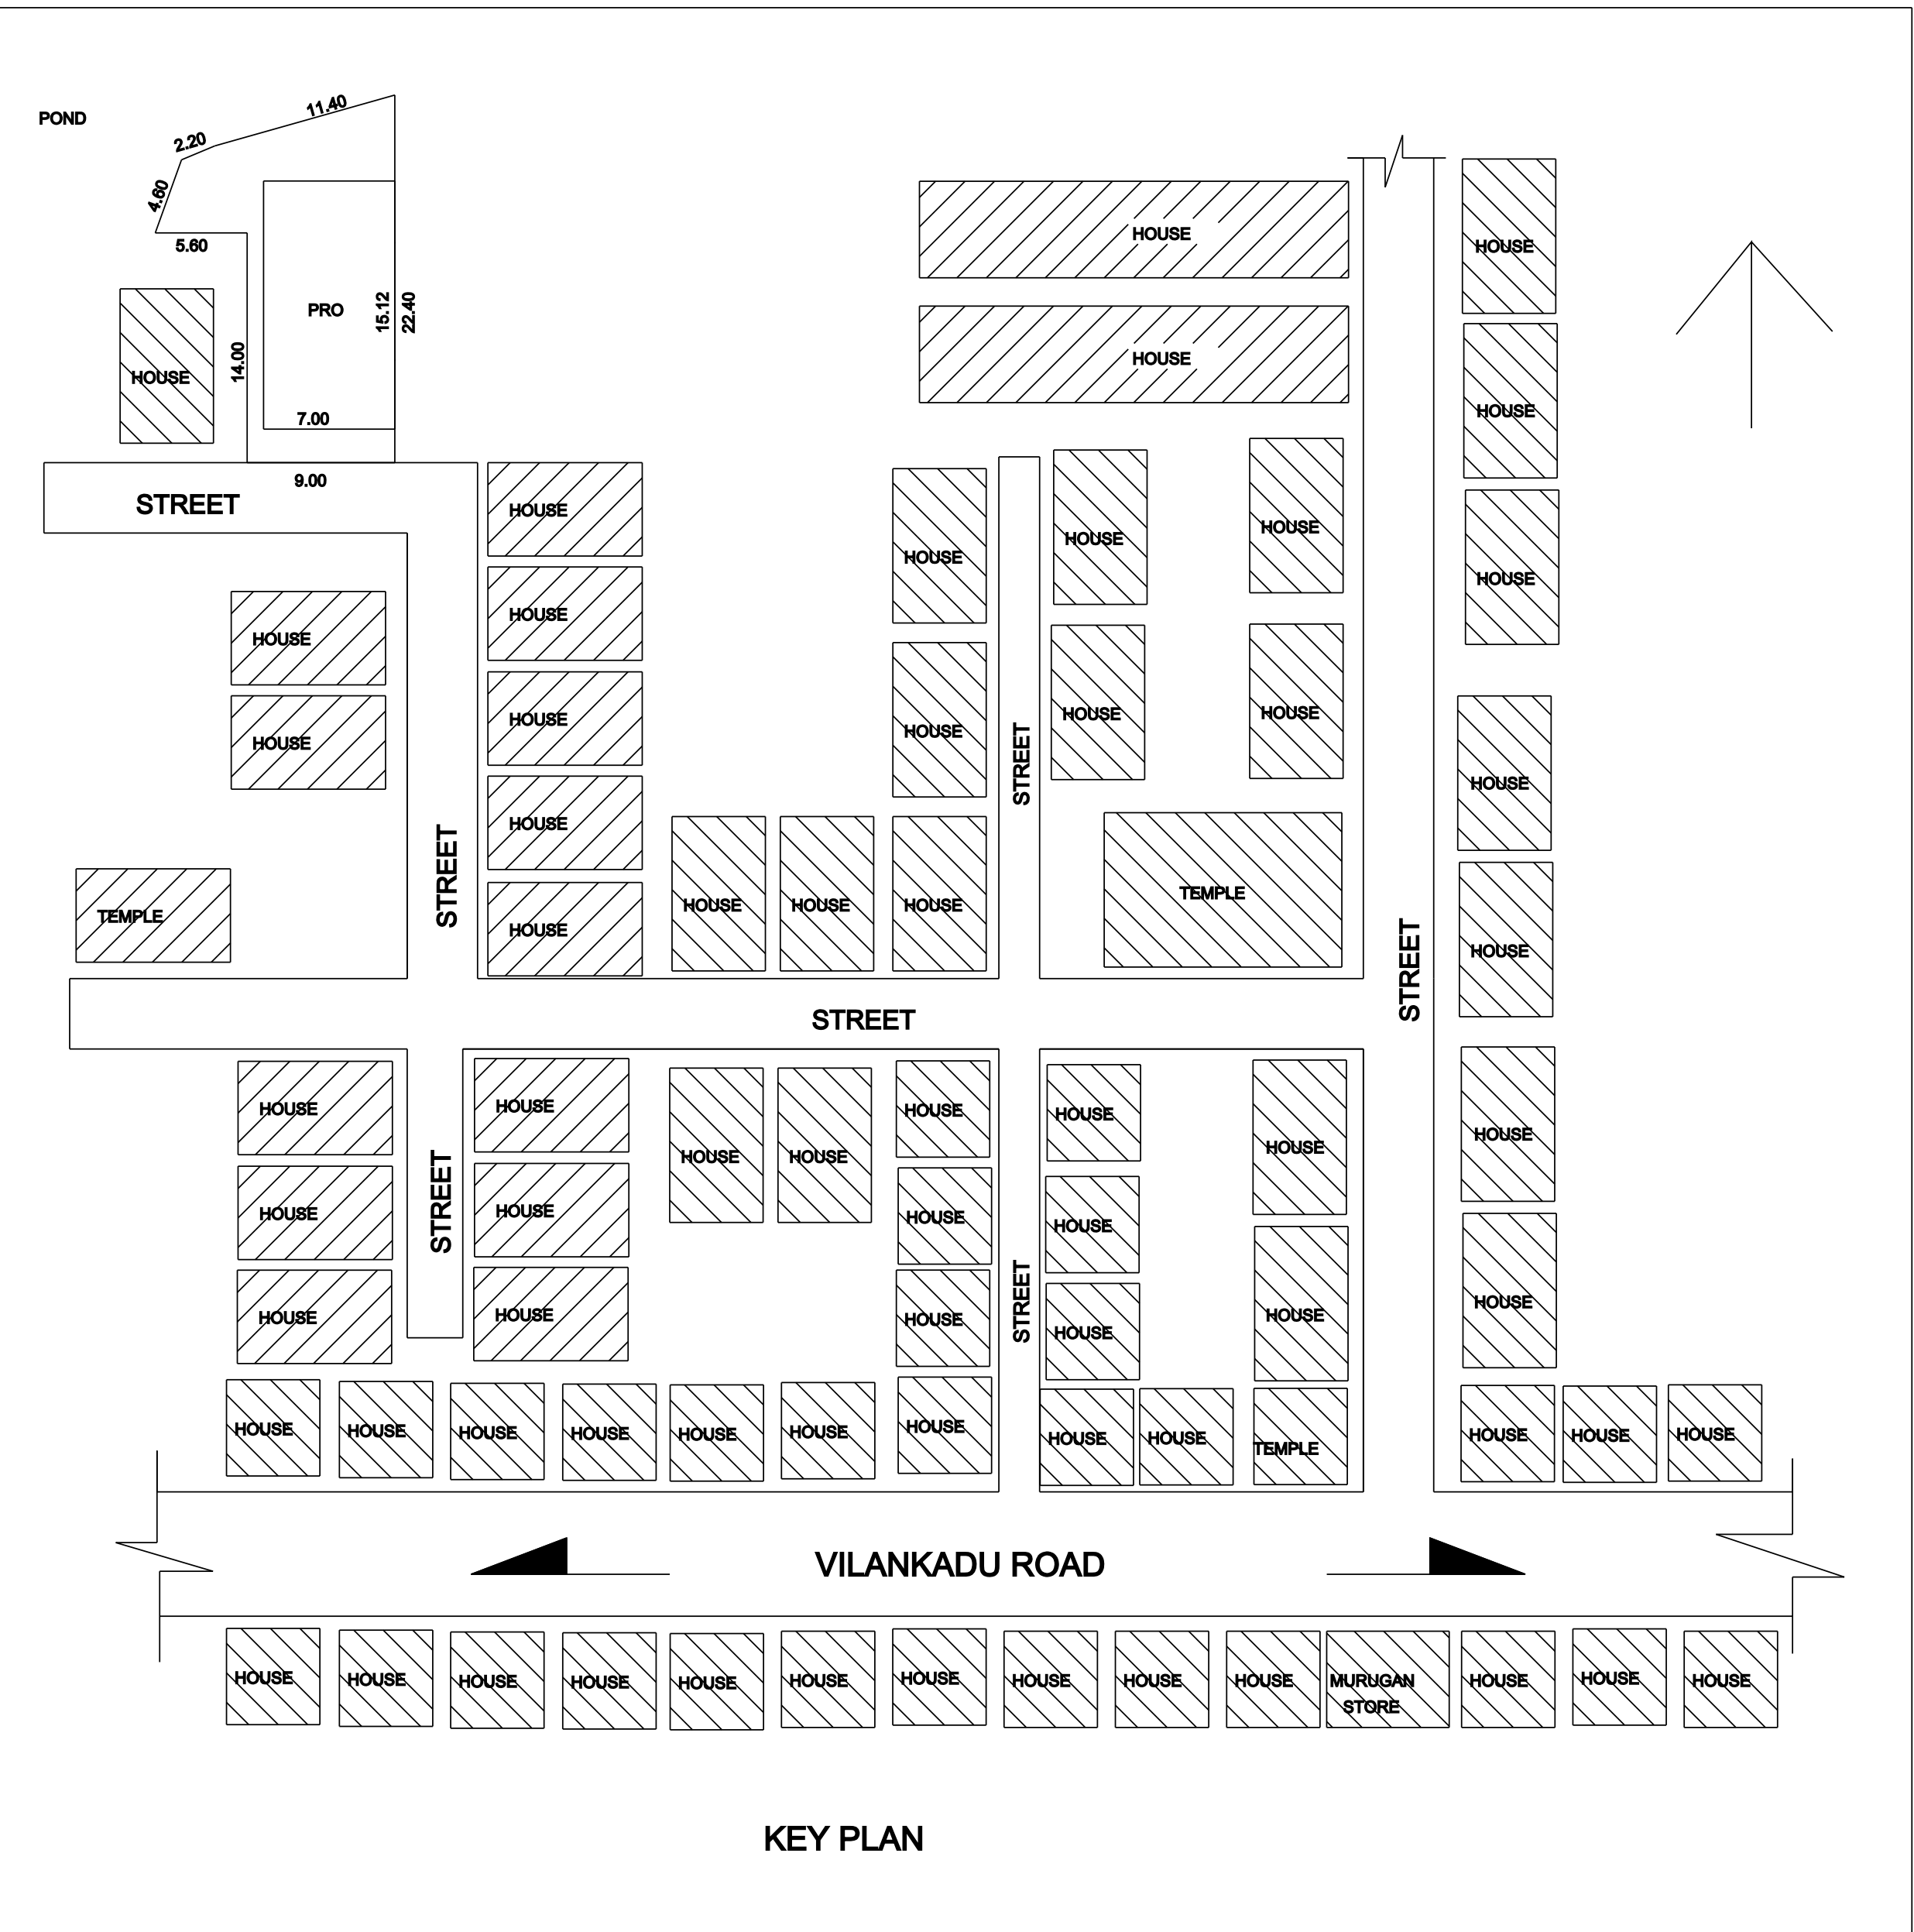


PLAN SHOWING THE PROPOSED CONSTRUCTION OF RESIDENTIAL BUILDING IN R.S.No:62/6A4 AND PATTa NO : 7438 OF BHOOThAPANDY VILLAGE, MELA VILANKADU, THITTUVILAI, BOOTHAPANDY TOWN PANCHAYAT, THOVALAI TALUK, KANYAKUMARI DISTRICT.

NAME OF OWNER : P.SARAVANAN, S/o.Mr.PATHMANAPAN.

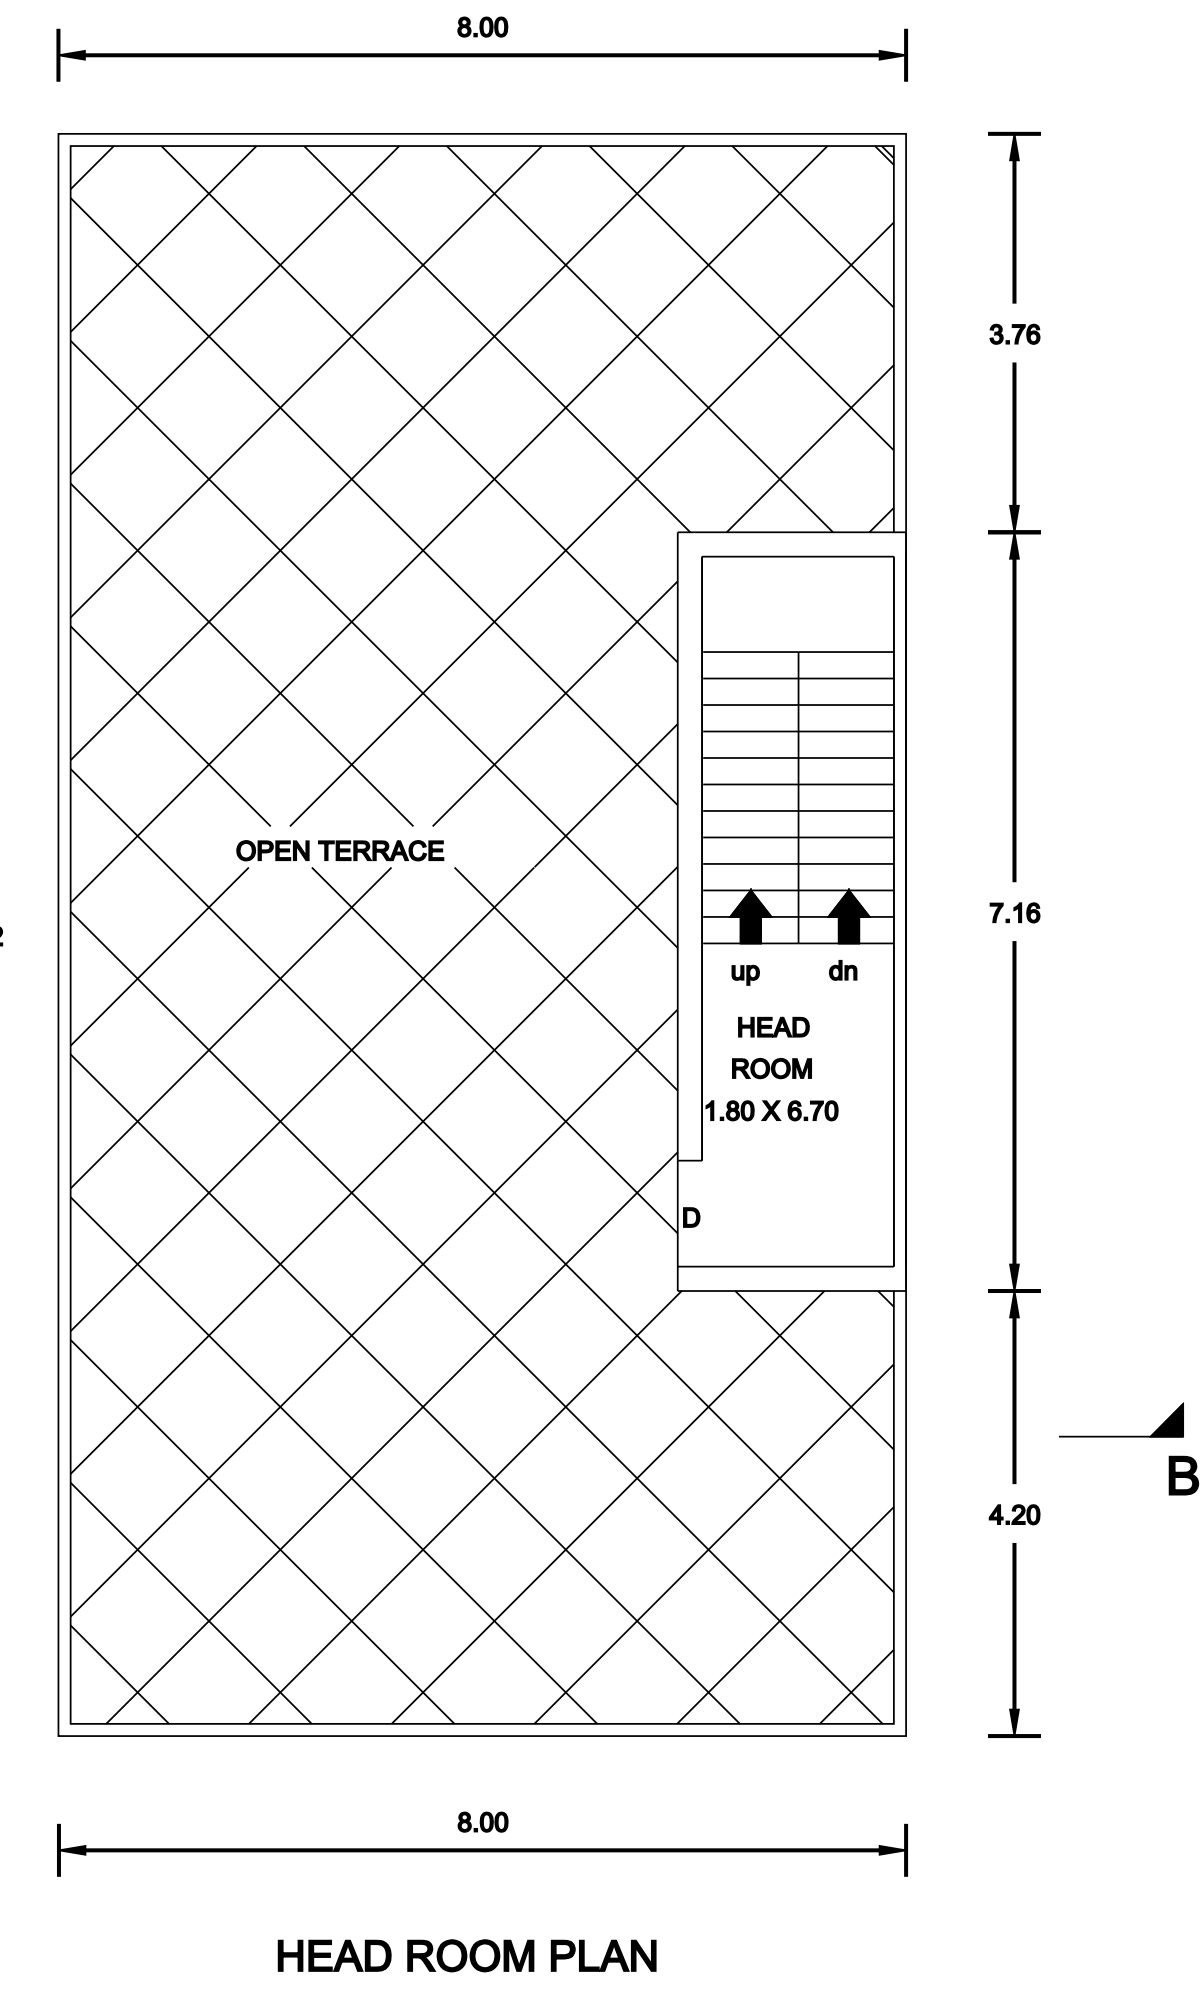

DRAWING TYPE - 1A

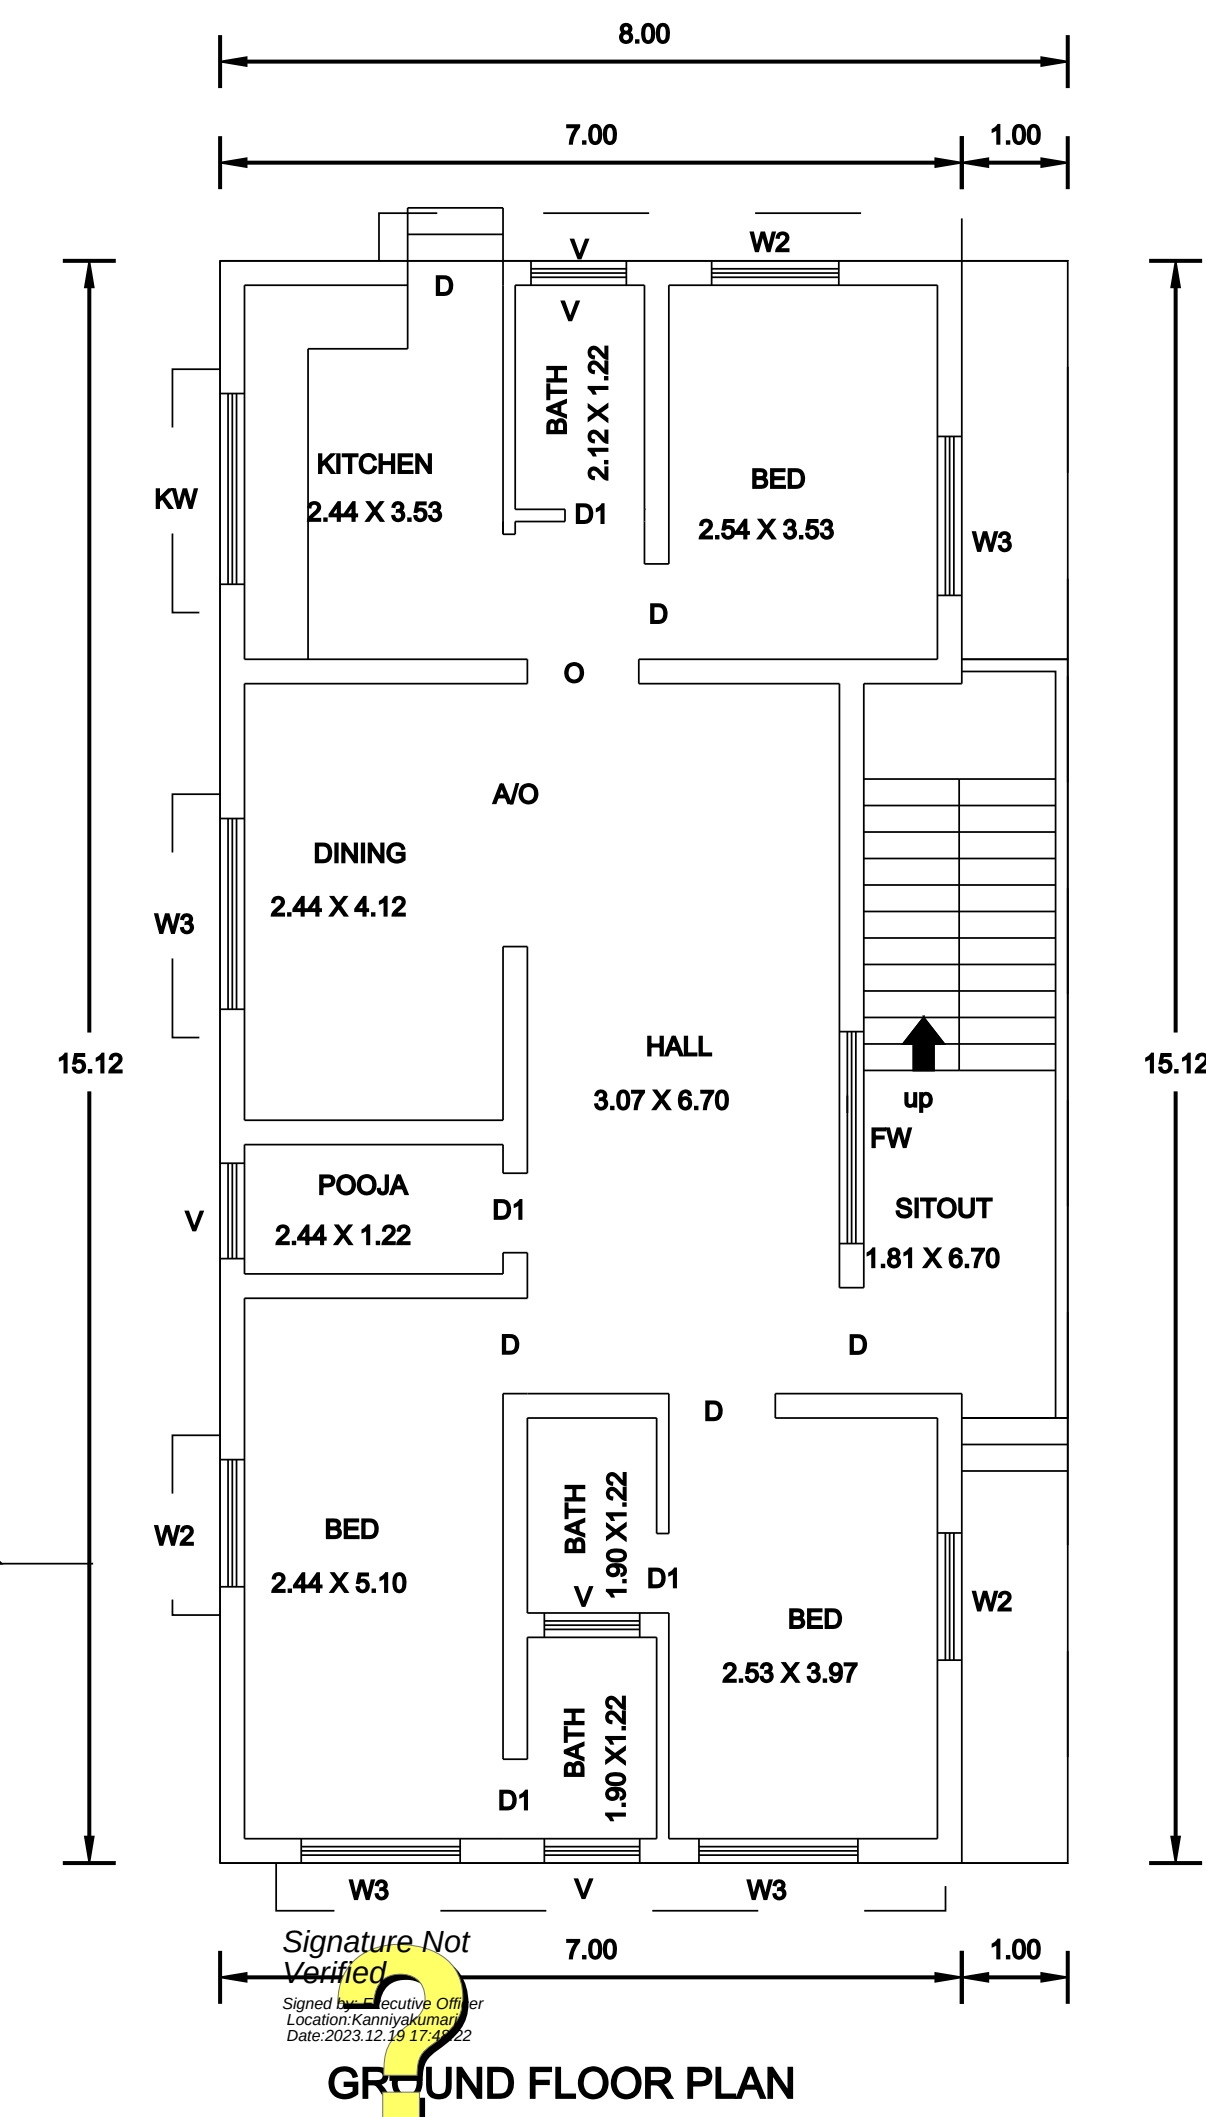

AREA DETAILS	Sq.m	Sq.ft
SITE AREA	182.00	1958.32
PRO.GROUND AREA	120.96	1301.53
PRO.HEAD ROOM AREA	15.45	166.24
PRO.TOTAL AREA	136.41	1467.77
VACANT AREA	45.59	490.55

PLOT COVERAGE	= 66.46 %
FSI	= 0.740 < 2.0
PROPOSED	
BOUNDARY	
ROAD & STREET	
EXISTING BUILDING	

Schedule of Joineries	
D DOOR	0.90 X 2.10
D1 DOOR	0.75 X 2.10
O OPENING	0.90 X 2.10
W3 WINDOW	1.50 X 1.50
W2 WINDOW	1.20 X 1.50
KW WINDOW	1.20 X 1.20
FW WINDOW	2.00 X 1.80
V VENTILATOR	0.90 X 0.90

(P.SARAVANAN)
Sign Of Owner :

Er. L. MEHALARAJAGOPAL, B.E.
Registered Engineer
JESUS CONSTRUCTION
No: 6/2A-12, ULS Complex, Balamore Road
Thittuvilai, Bhuthapandy Post - 629 852,
Ph: 8903371173, 7373555527

Sign Of Registered Engineer :