

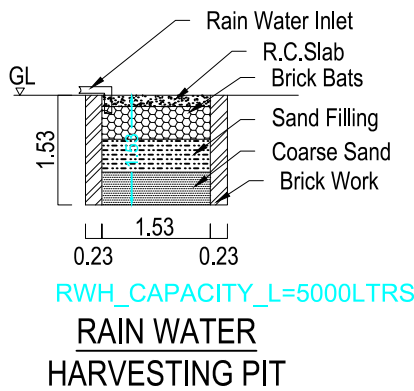
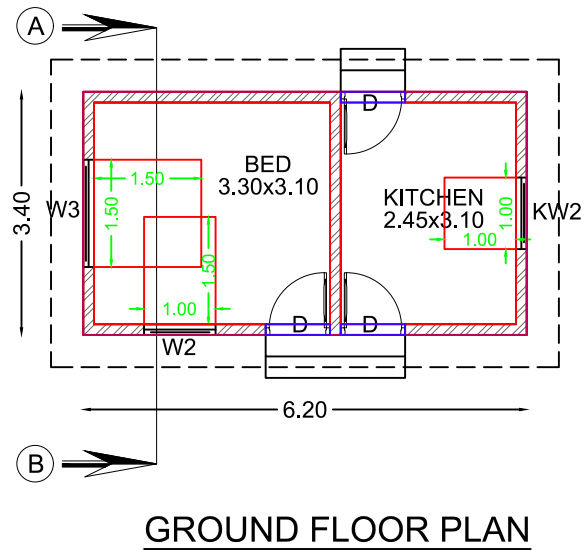
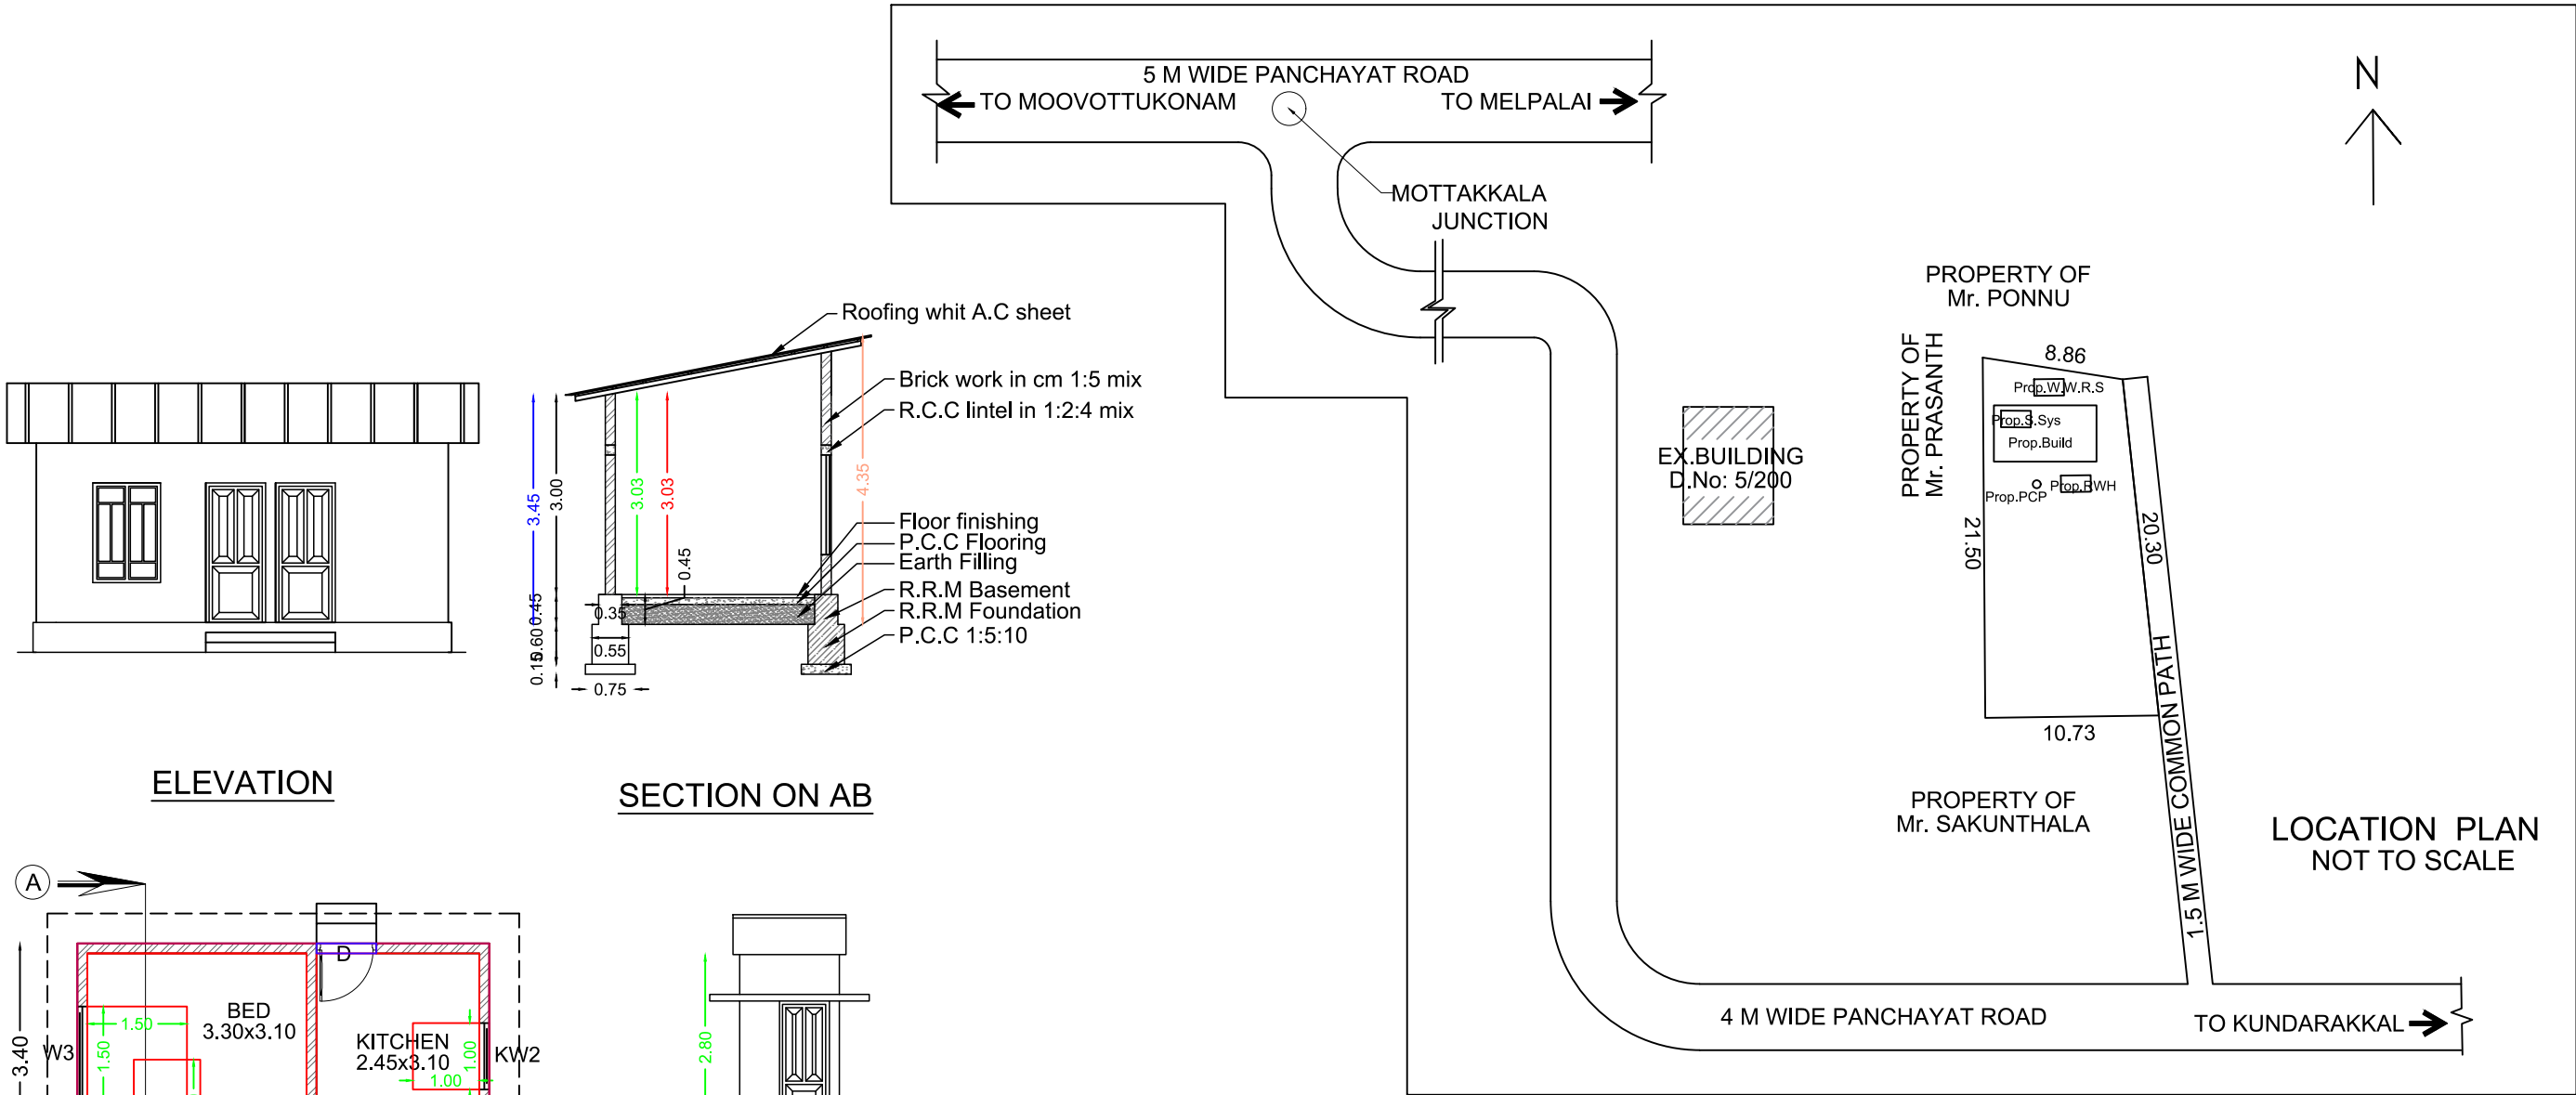
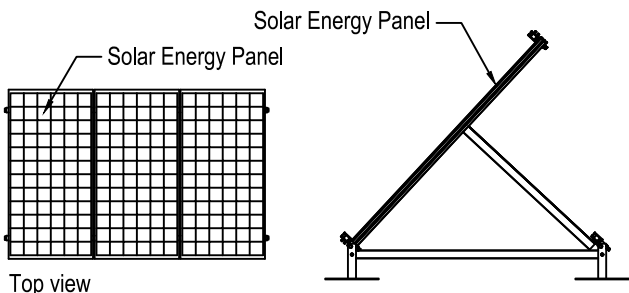


PLAN SHOWING THE PROPOSED CONSTRUCTION OF AN ASBESTOS ROOF RESIDENTIAL BUILDING AT VETTIYANKARAI, HAVING RE.SY.NO :412/1 OF EDAICODE VILLAGE, EDAICODE TOWN PANCHAYAT, VILAVANCODE TALUK, K.K DISTRICT

APPLICANT: Mrs.P.LEELA, D/O Mr.Y PONNU, D.NO 5/200
VETTIYANKARAI, EDAICODE, EDAICODE (P.O).

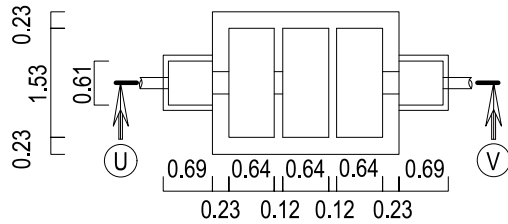

PLAN INFO
PLOT_AREA_M2=202.35
SINGLE_FAMILY_BLDG=YES
OSR_APPLICABLE=NO
OSR_SURR_BUYBACK_RETAIN=RETAIN
PREMIUM_FSI_REQUIRED=NO
OSR_SURRENDER_OR_BUYBACK=YES
IS_APPROVED_LAYOUT=YES
ORGANIZATION_TYPE=PRIVATE
CRZ=NO
ROAD_WIDTH=1.50
ROAD_LENGTH=100.00
AVG_PLOT_DEPTH= 8.86
AVG_PLOT_WIDTH= 20.30
LAND_USE_ZONE = RESIDENTIAL
PLOT_NO=0
DISTRICT=KANYAKUMARI
AREA_TYPE=EWS
SURVEY_NO=412/1
PATTA_NO=3171
TALUK=VILAVANCODE
AS_AT_SITE=202.35
FMB_OR_PLR=202.35
AS_PER_DOCUMENT=202.35
JURISDICTION_TYPE=TOWN PANCHAYAT
IS_SWIMMING_POOL_EXISTS=NO
RWHT_DECLARED=NO
IF_HERITAGE_VERIFIED=NO
IF_HERITAGE_RADIUS=NO

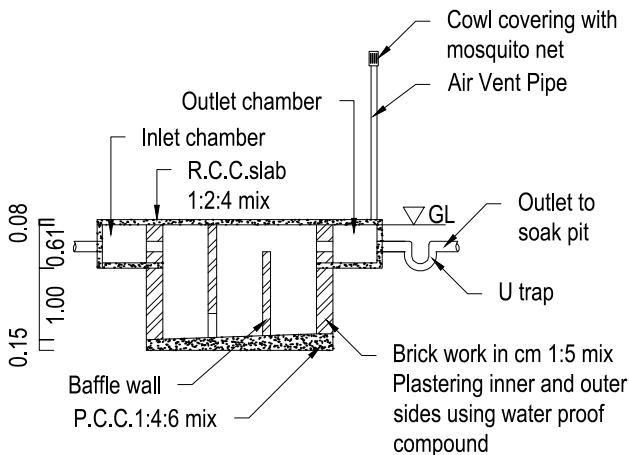

SCHEDULE OF JOINERY			PLINTH AREA		
DOOR	D	0.90 X 2.10	GROUND FLOOR	21.08 SQ.M	226.91 SQ.FT
DOOR	D1	0.75 X 2.10	TOILET	3.15 SQ.M	33.91 SQ.FT
WINDOW	W2	1.00 X 1.50	TOTAL	24.23 SQ.M	260.81 SQ.FT
WINDOW	W3	1.50 X 1.50	FLOOR AREA		
WINDOW	KW2	1.00 X 1.00	GROUND FLOOR	18.29 SQ.M	196.87 SQ.FT
VENTILATOR	V	0.90 X 0.45	TOILET	2.16 SQ.M	23.25 SQ.FT
WALL THICKNESS - 0.15 M			TOTAL	20.45 SQ.M	220.12 SQ.FT
Prepared By... S.SAM RAJ WELL Consultant Civil Engineer, Melpalai, Edaicode P.O. Cell no: 9443595349			LAND DETAILS		
			PLOT AREA	5.00 CENT	202.35 SQ.M
			VACANT AREA	181.27 SQ.FT	

SIGNATURE OF APPLICANT

ENGINEER

OFFICE USE