

PP

APPROVAL RECORD

Planning Permission

Melasankarankuzhi
Kanniyakumari district, Tamil Nadu

APPROVAL TYPE
Building Plan

ISSUING AUTHORITY
Rural Panchayat




PURPOSE
Residential

The approval as the planning authority issued it, reproduced in full behind this page.



An approval speaks to what was sanctioned, not to what was built. Completion is a separate record.

PLAN SHOWING THE PROPOSED CONSTRUCTION OF ADDITIONAL IN GROUND&FIRST FLOOR BUILDING EXTENSION OF EXISTING HOUSE DOOR NO:4-75 OF Re.Sy.No:458/7B,458/6B IN VAMBANOOR WEST VILLAGE AT VAMBANOOR MELASANGARANKUZHI VILLAGE PANCHAYAT,AGASTHEESWARAM TALUK,KANYAKUMARI DISTRICT.

NAME OF OWNER : K.N.VENU GOVINDHAN THAMPI , S/o. SREE KUMARAN NAIR.





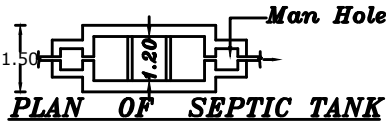
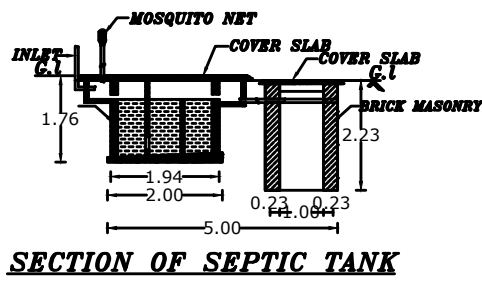
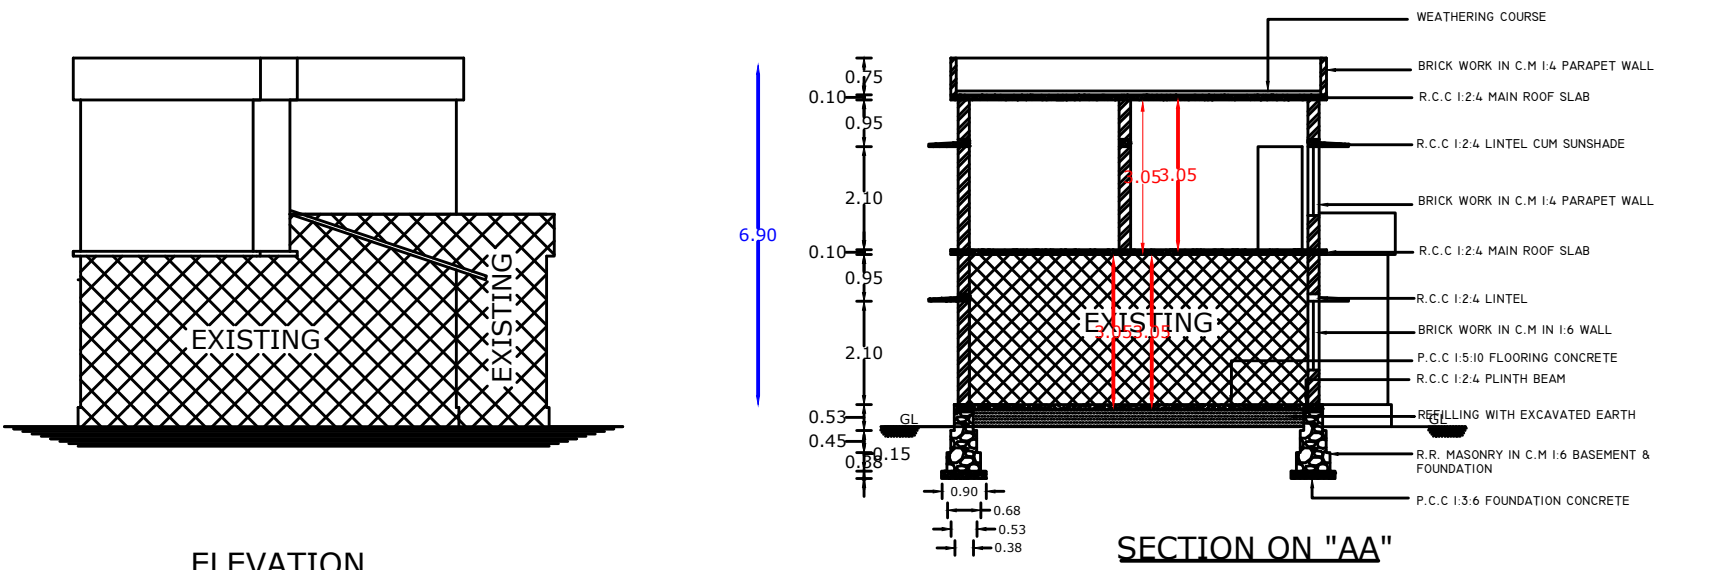


PLAN INFO
PLOT_NO=NO
TALUK=AGASTHEESWARAM
DISTRICT=KANYAKUMARI
PLOT_AREA_M2=566.72
JURISDICTION_TYPE=MELASANGARANKUZHI VILLAGE PANCHAYAT
PATTA_NO=9414
SINGLE_FAMILY_BLDG=YES
SURVEY_NO=458/6B,7B
LAND_USE_ZONE = RESIDENTIAL
CRZ=NO
SECURITY_ZONE=NO
ACCESS_WIDTH_M=18.60
WHETHER_GOVT_OR_AIDED_SCHOOL=NO
AS_AT_SITE=572.04
FMB_OR_PLR=566.72
AS_PER_DOCUMENT=566.72
ROAD_WIDTH=8.00
ROAD_LENGTH=100
AVG_PLOT_DEPTH=27.60
AVG_PLOT_WIDTH=18.60
RWH_DECLARED=YES
BUILDING_NEAR_TO_RIVER=NO
OSR_APPLICABLE=NO
OSR_SURRENDER_OR_BUYBACK=BUYBACK
PREMIUM_FSL_REQUIRED=NO
IS_APPROVED_LAYOUT=NO
AREA_TYPE=OTHERS
BUILDING_NEAR_MONUMENT=NO
BUILDING_NEAR_GOVT_BLDG=NO
PROVISION_FOR_GREEN_BUILDINGS_AND_SUSTAINABILITY=NO
FIRE_PROTECTION_AND_FIRE_SAFETY_REQUIREMENTS=NO
NOC_FOR_CONSTRUCTION_NEAR_MONUMENT=NO
BARRIER_FREE_ACCESS_FOR_PHYSICALLY_CHALLENGED_PEOPLE=YES
FIRE_PROTECTION_AND_FIRE_SAFETY_REQUIREMENTS=YES
NOC_FIRE_DEPT=YES
BLOCK_1_INDIVIDUAL_RESIDENCE_MEMBER_COUNT=4
BLOCK_1_INDIVIDUAL_NON_RESIDENTIAL_MEMBER_COUNT
BLOCK_1_B-SHOP_MEMBER_COUNT=5
BLOCK_1_B-PCO_MEMBER_COUNT=1
IS_SWIMMING_POOL_EXISTS=NO
IF_HERITAGE_TOWN_LESS_THAN_1KM_RADIUS=NO

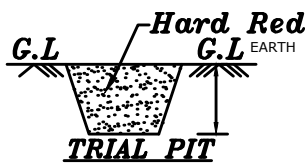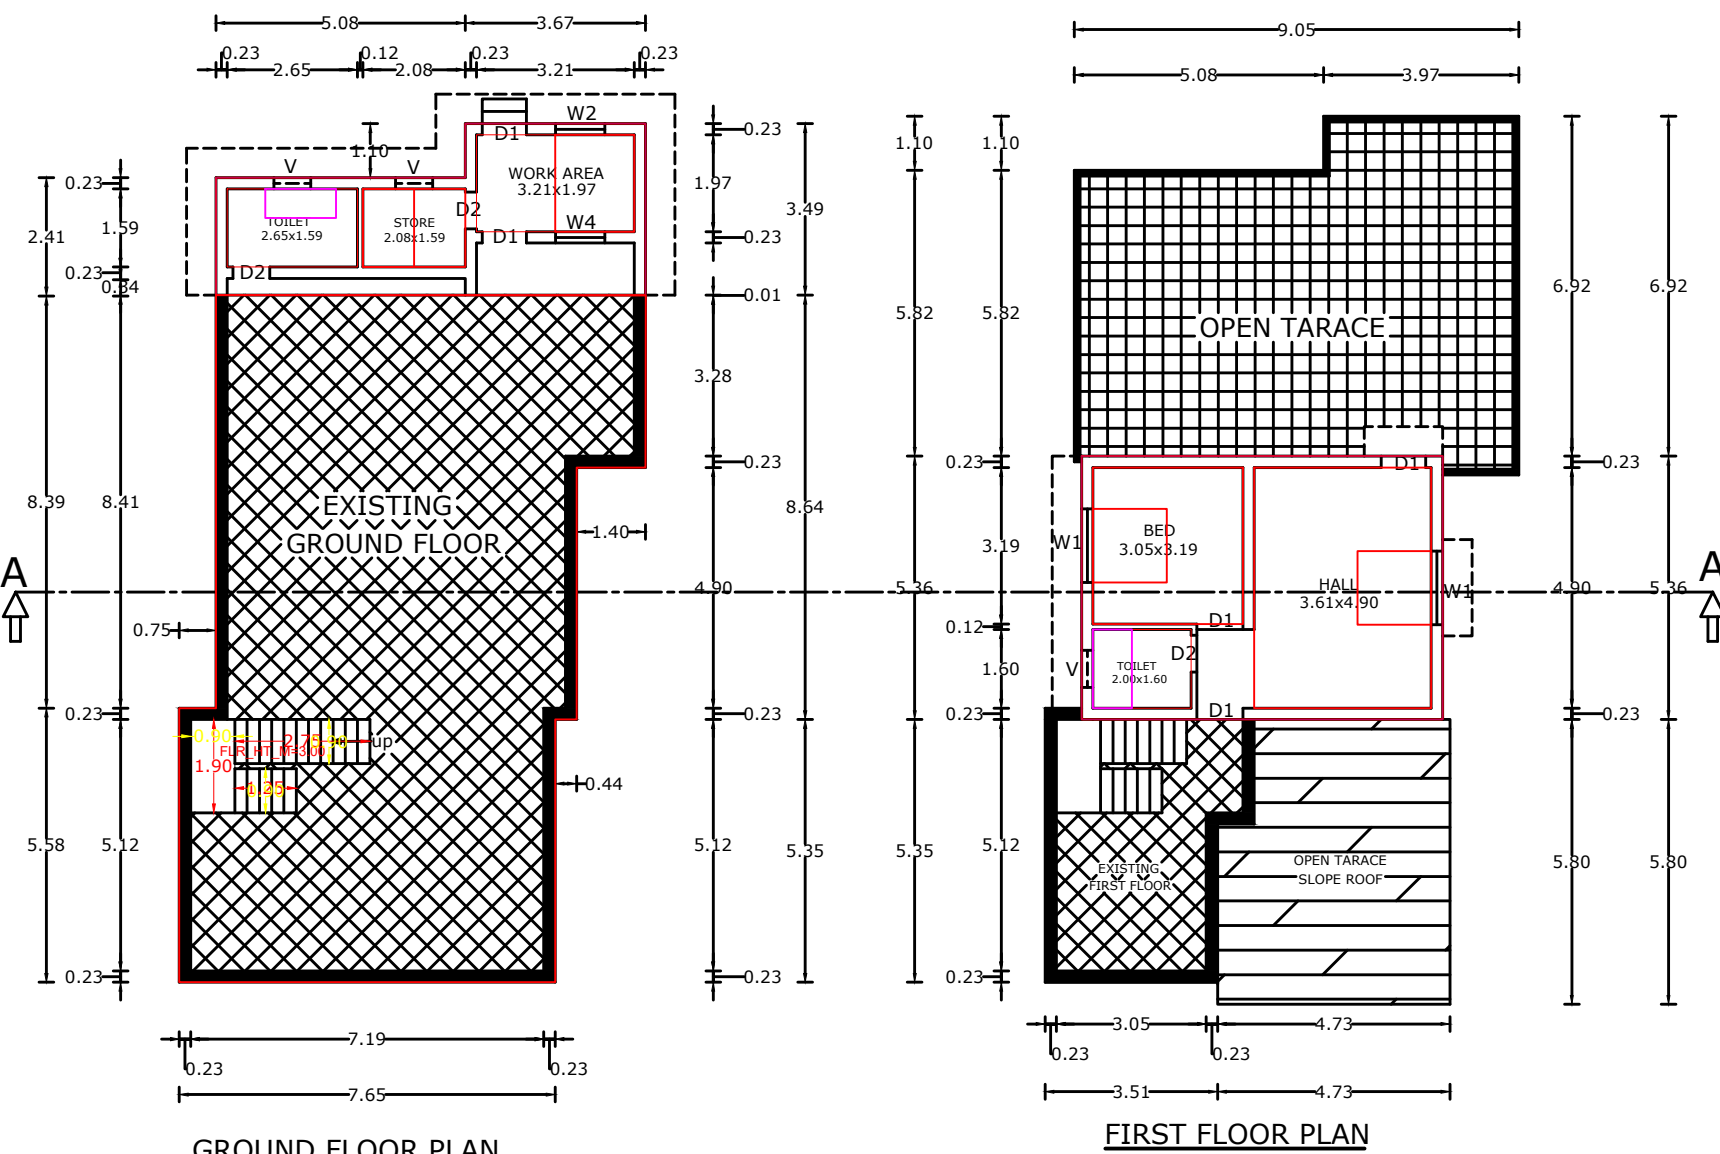

WATER_TANK_CAPACITY_L=6000LTRS

SOLAR WATER HEATER

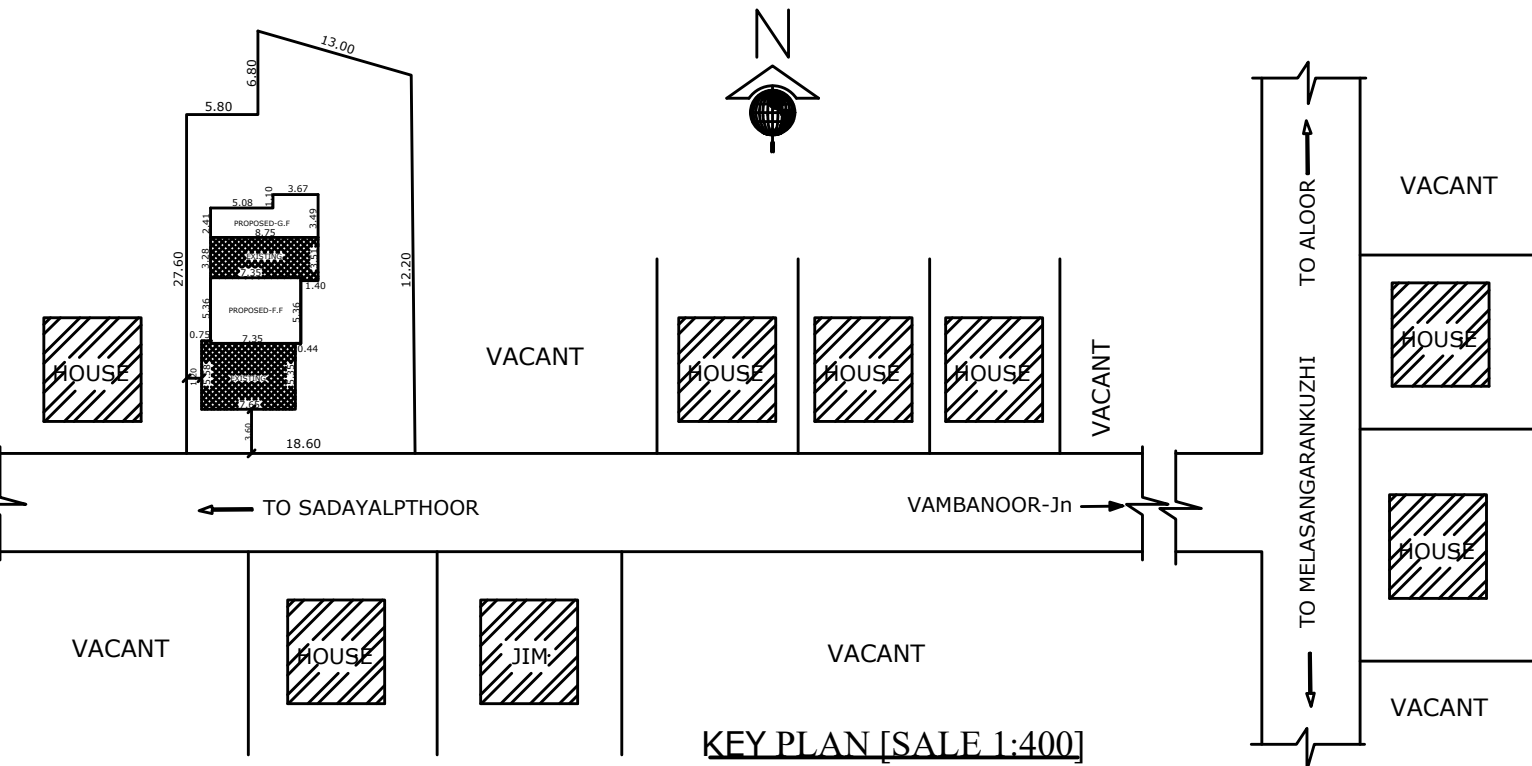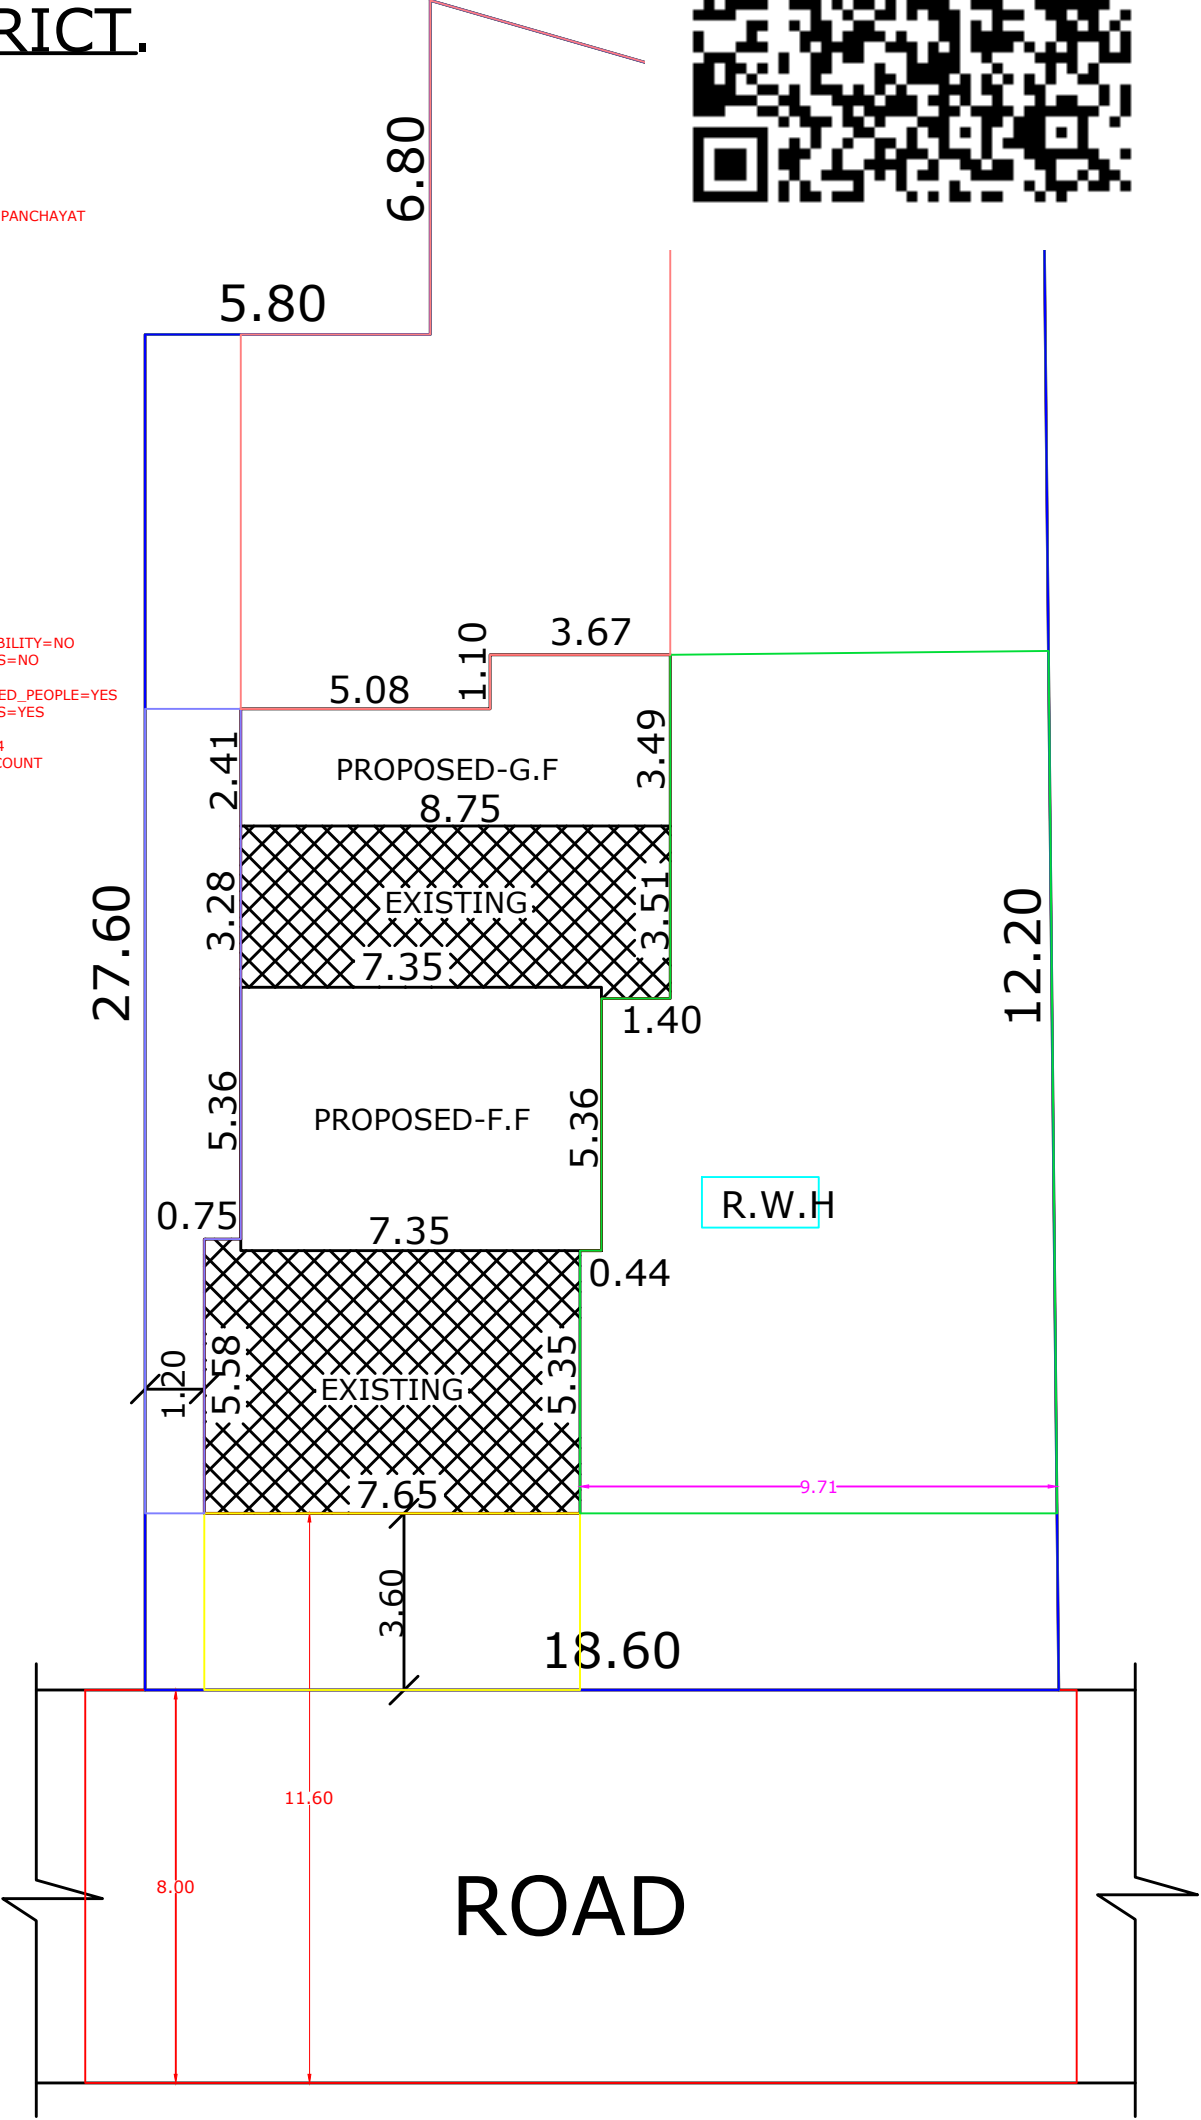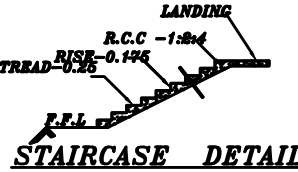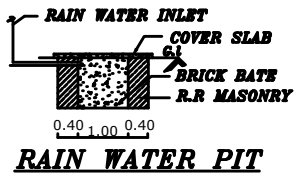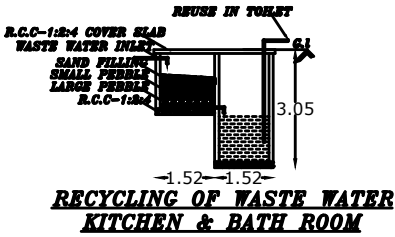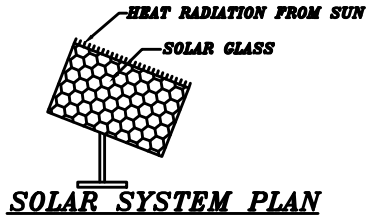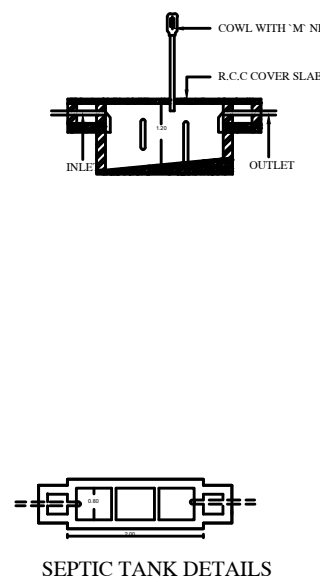

SIGNATURE OF OWNER	AREA DETAILS			SPECIFICATIONS					
	DETAILS OF AREA	SQM	SQFT	DOOR	D	1.00X2.10M	WINDOW	W2	1.00X1.40M
SIGNATURE OF OWNER	PLINTH AREA-G.F	24.94	268	DOOR	D1	0.90X2.10M	WINDOW	W3	1.50X0.75M
	PLINTH AREA-F.F	39.37	424	DOOR	O	0.90X2.10M	WINDOW	W5	1.80X1.40M
Er. P. Rajakumar Licensed Building Surveyor RAJAKUMARAN CONSTRUCTION Poochikadu, Ganapathipuram P.O. Kanyakumari District	TOTAL AREA	64.31	692	DOOR	D3	0.60X2.10M	WINDOW	W	0.60X1.40M
	FLOOR AREA	57.87	622	DOOR	D2	0.75X2.10M	WINDOW	W4	1.00X0.75M
	EXIST- AREA-G.F	109.63	1180	DOOR	DW	1.10X2.10M	VENTILATOR	V	0.75X0.45M
	EXIST- AREA-F.F	21.41	230	WINDOW	W	1.80X1.40M	ALL DIMENSIONS ARE IN 'METRES'		
	SITE AREA	566.72	6098	WINDOW	W1	1.50X1.40M			
	VACANT AREA	432.15	4650	REFERENCE					
	SCALE	Er. P. Rajakumar	ROAD	SITE BOUND					
1:100	9443152584	PROPOSED	EXISTING OTHER						

Eight ways to know a piece of land before you pay for it.

This report covers one part of the picture. These cover the rest, drawn from the same government records, for any property in Tamil Nadu.

LandLens One

Ask anything about a property and get an answer grounded in live government records, with the sources shown.

[/landlens/one](#)



Verify My Land

Every record check run on one property and returned as a single report.

[/landlens/verify-my-land](#)



Legal Opinion

An advocate's written opinion on the title, built on the records we pull for it.

[/landlens](#)



One Map

Every layer on one map: the parcel, its boundary, zoning, water bodies and what sits around it.

[/landlens/one/map](#)



PriceMap

What land actually changed hands for around this plot, taken from the registered deeds.

[/landlens/pricemap](#)



Build Scope

What you are allowed to build here: floor space, height, coverage and setbacks.

[/landlens/build-scope](#)



Property Tracker

Watch a property and hear about it when something new is registered against it.

[/landlens/property-tracker](#)



Deal Room

Run the transaction in one place: documents, stamping, signatures and the parties.

[/landlens/deal-room](#)



Twenty-four checks you can run yourself, at no cost.

Records and verification

The registers themselves, read for you.

Encumbrance Certificate

Patta and Chitta

Field Measurement Sketch

EC Analyzer

Bank charge check

Court case search

Seller background check

Approval check by survey

Value and duty

What it is worth and what it costs to register.

Guideline value by street

Guideline value by survey

Stamp duty and registration fees

Capital gains

Floor space index

Area unit converter

Zoning and land use

What the plan says can happen on this land.

Land use zone finder

CMDA land use check

Coastal regulation zone

Master plan check

Water bodies finder

Airport height clearance

Registers and directories

Who holds it, and which office keeps the record.

Find your registering office

Temple property check

Waqf property check

RERA register



Every free tool
/tools



Services we run
for you
/services



The LandLens
suite
/landlens/one



Every claim in this document traces back to a government record.

Legal opinions, due diligence and title verification

Building plan, layout and sub-division approvals

Completion and occupancy certificates, regularisation

Escrow, negotiation and NRI property management

Land survey, soil testing, architecture and construction

Verified RealEstate
3/350/2 Mettukuppam,
OMR Thoraipakkam,
Chennai 600 097, India
hello@verified.realestate
+91 9996 12 9996

Prepared from the registers named on the page each finding sits on. Where a register could not be read, this document says so in its place rather than leaving the gap to be read as a clean result.

