

PP

APPROVAL RECORD

Planning Permission

Vilathurai

Kanniyakumari district, Tamil Nadu

APPROVAL TYPE

Building Plan

ISSUING AUTHORITY

Rural Panchayat

PURPOSE

Commercial





The approval as the planning authority issued it, reproduced in full behind this page.

An approval speaks to what was sanctioned, not to what was built. Completion is a separate record.


PLAN SHOWING THE PROPOSED CONSTRUCTION OF R.C.C ROOF COMMERCIAL BUILDING AT KOTTA PILA VILAI PURAYIDAM, CHALACHAKONAM DESOM, KUNNATHOOR VILLAGE, IN RE.SY.NO: 211/2A1, PATTA NO: 8848, VILATHURAI VILLAGE PANCHAYAT, MUNCHIRAI PANCHAYAT UNION, VILAVANCODE TALUK, KANNIYAKUMARI DISTRICT.

OWNED BY: Mr. MATHIARASAN .N, S/O (Late) NADARAJAN, & Mrs. RETHINA SUMATHI. M, W/O (Late). NADARAJAN, Contact No: 9488808999.






COMMUNICATION ADDRESS: KOTTA PILA VILAI VEEDU, UTHATCHIKKOTTAI, KAPPUKADU P.O., KANNIYAKUMARI DISTRICT.

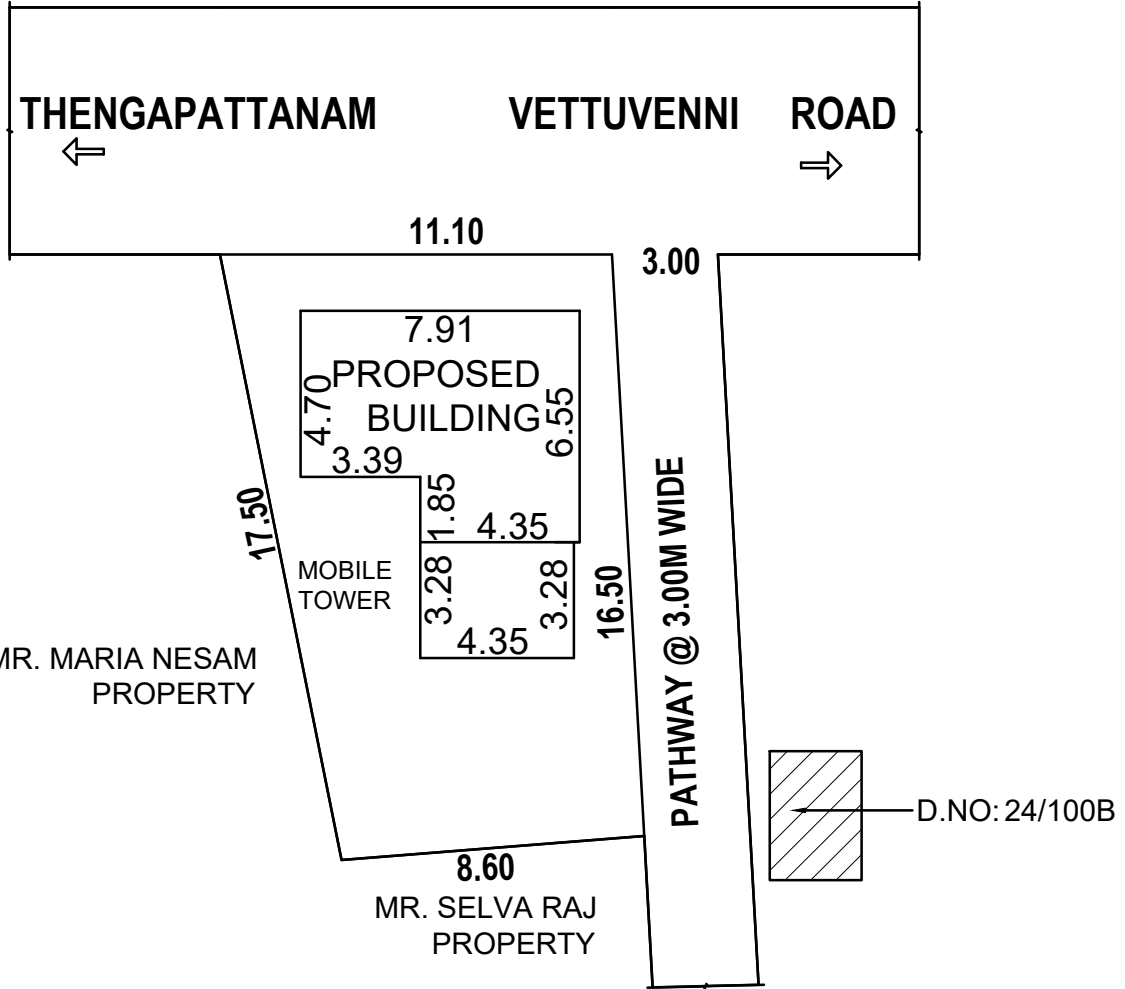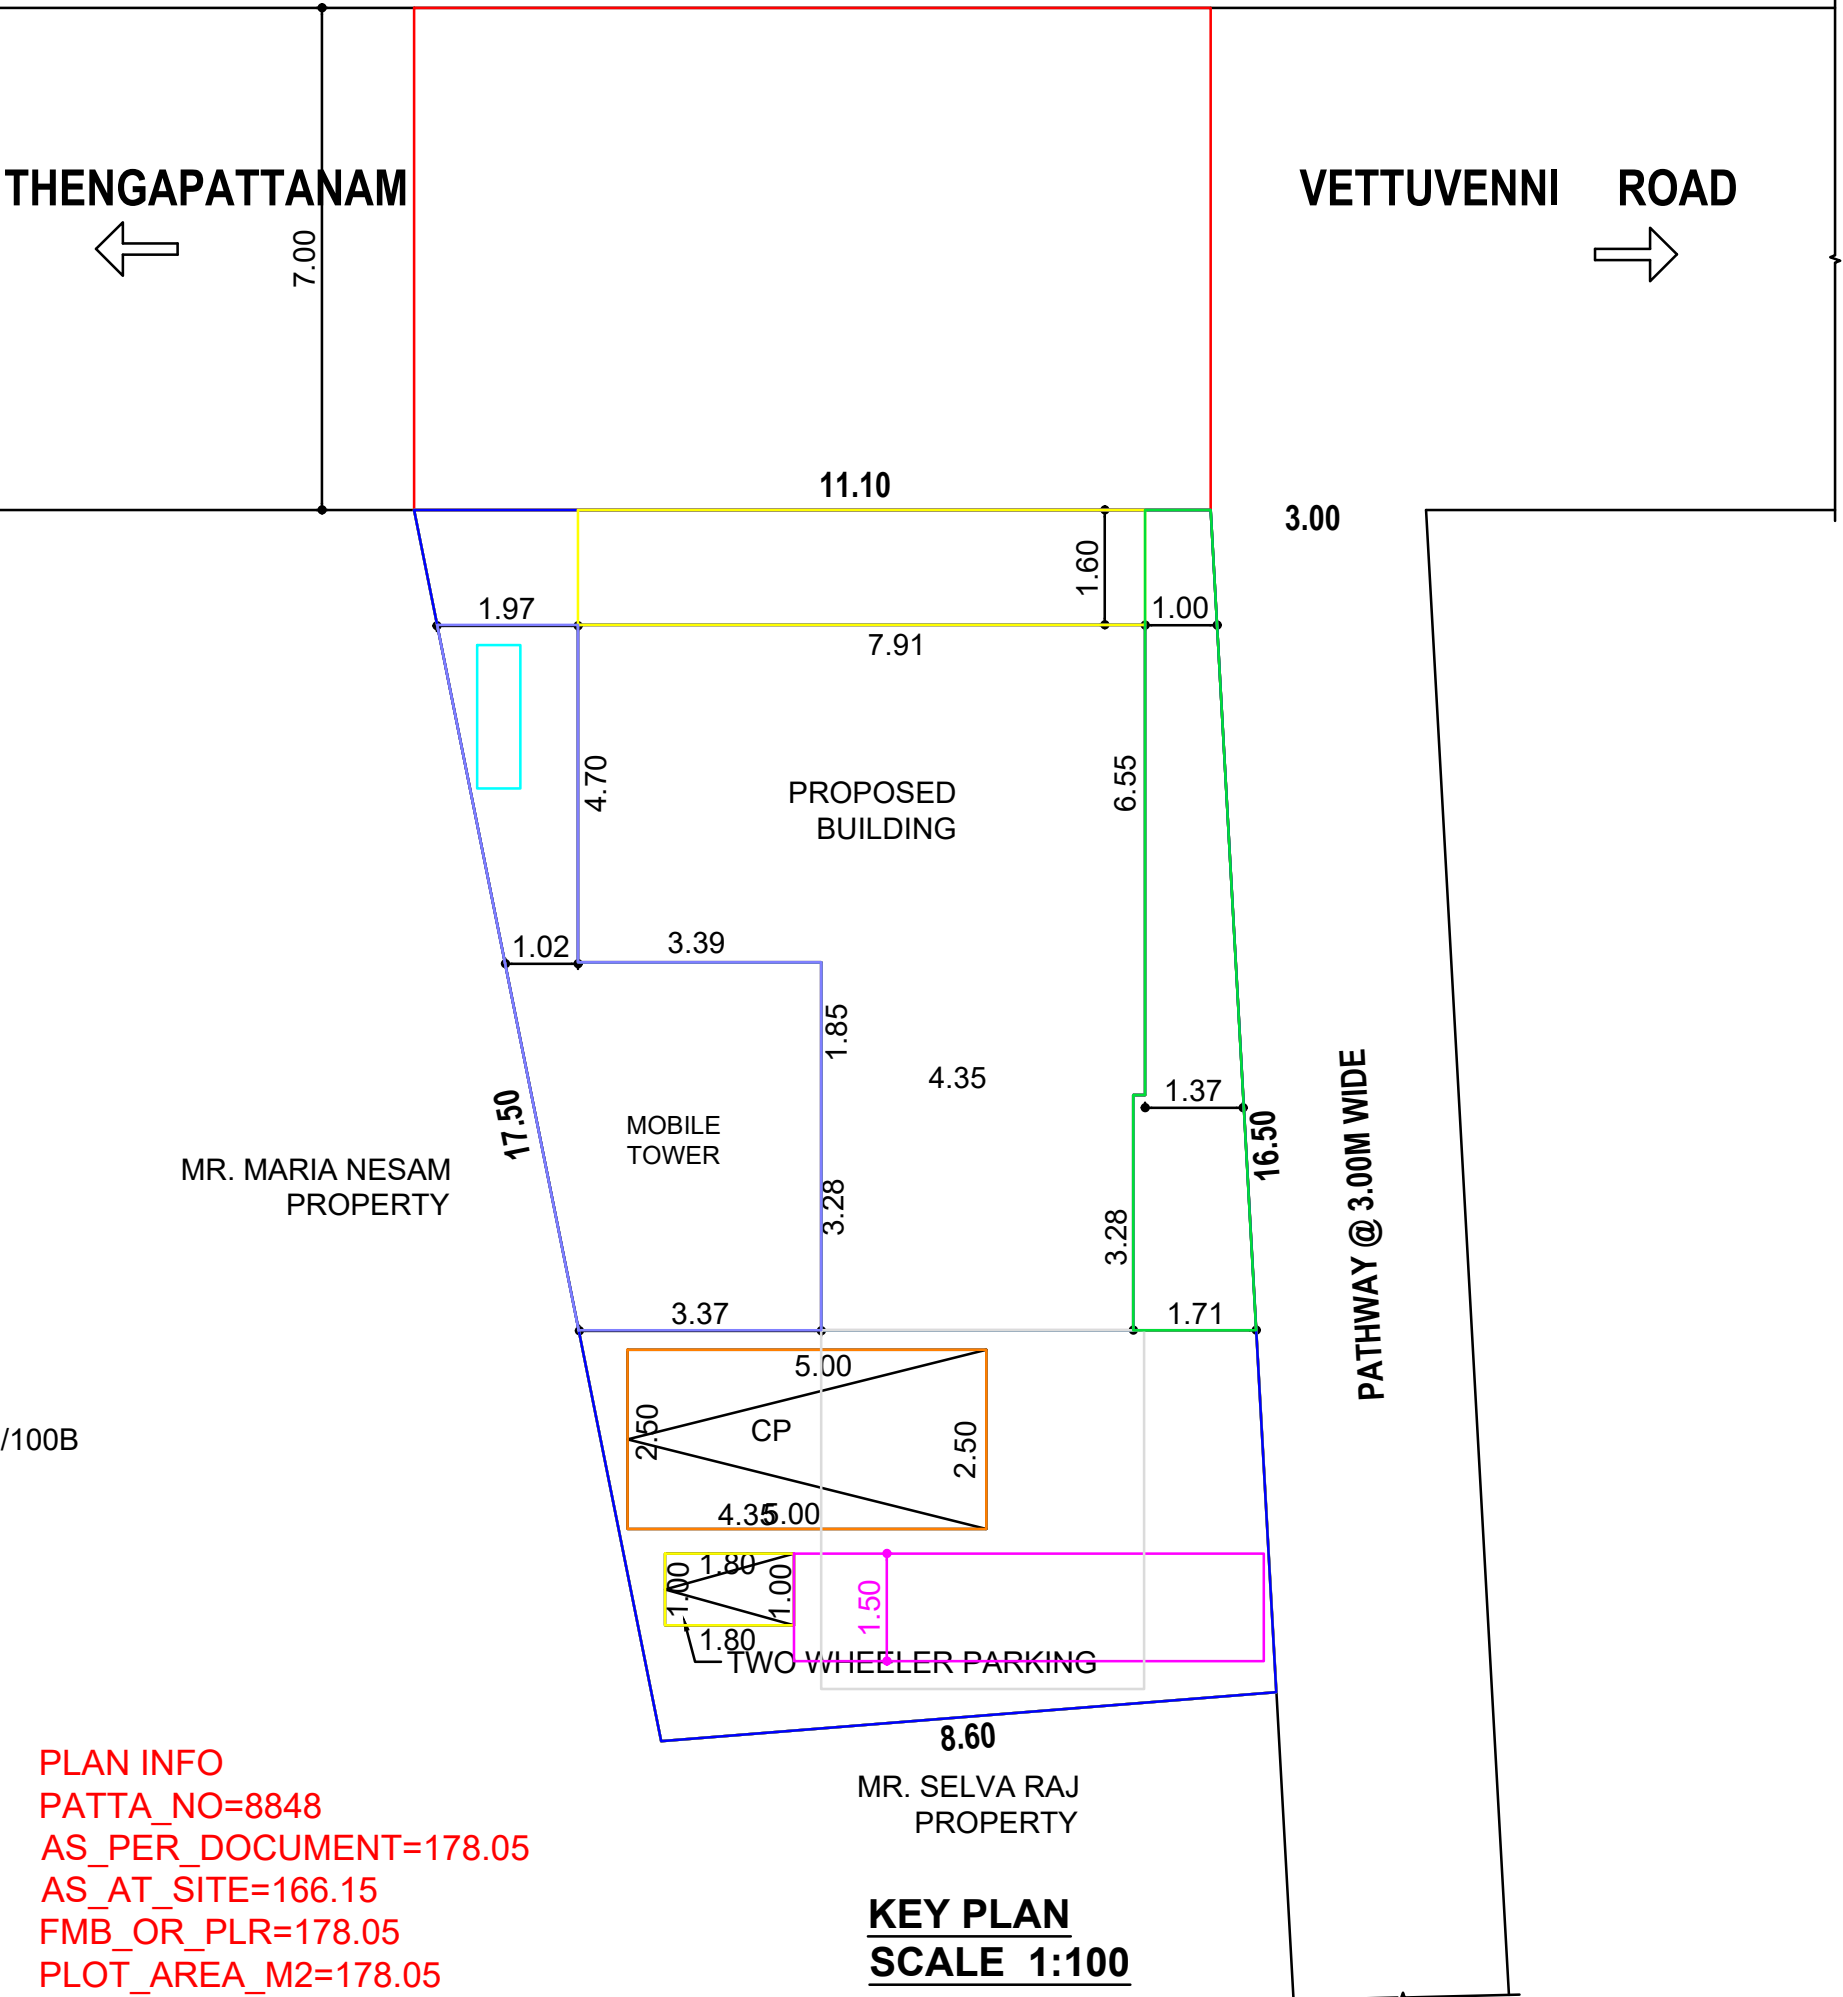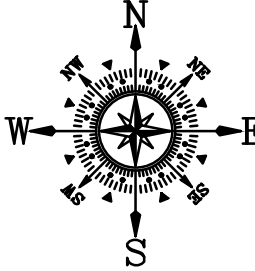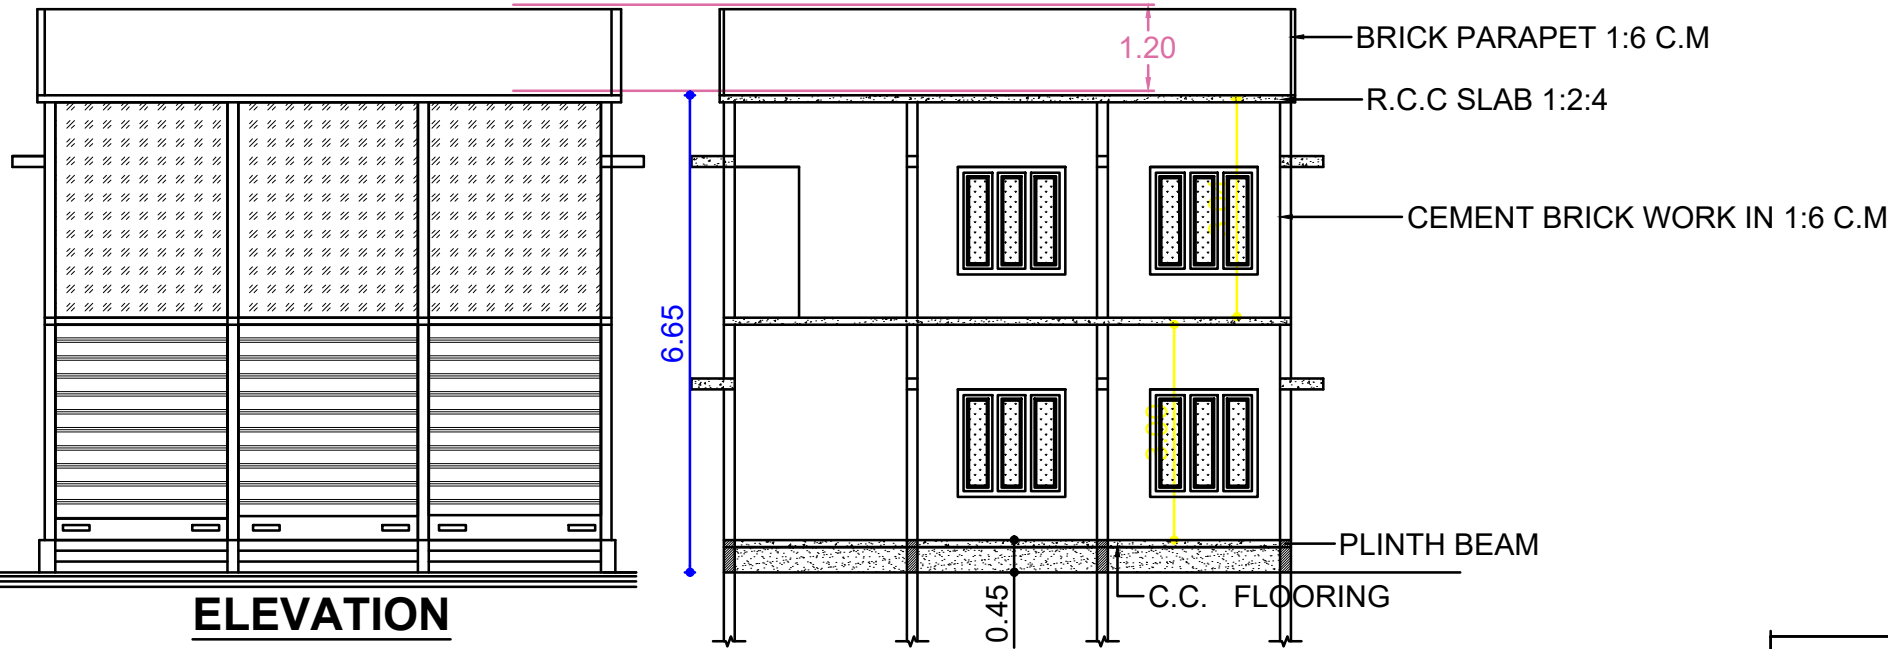

TOPO PLAN
SCALE 1:400
ALL DIMENSIONS ARE IN METRE

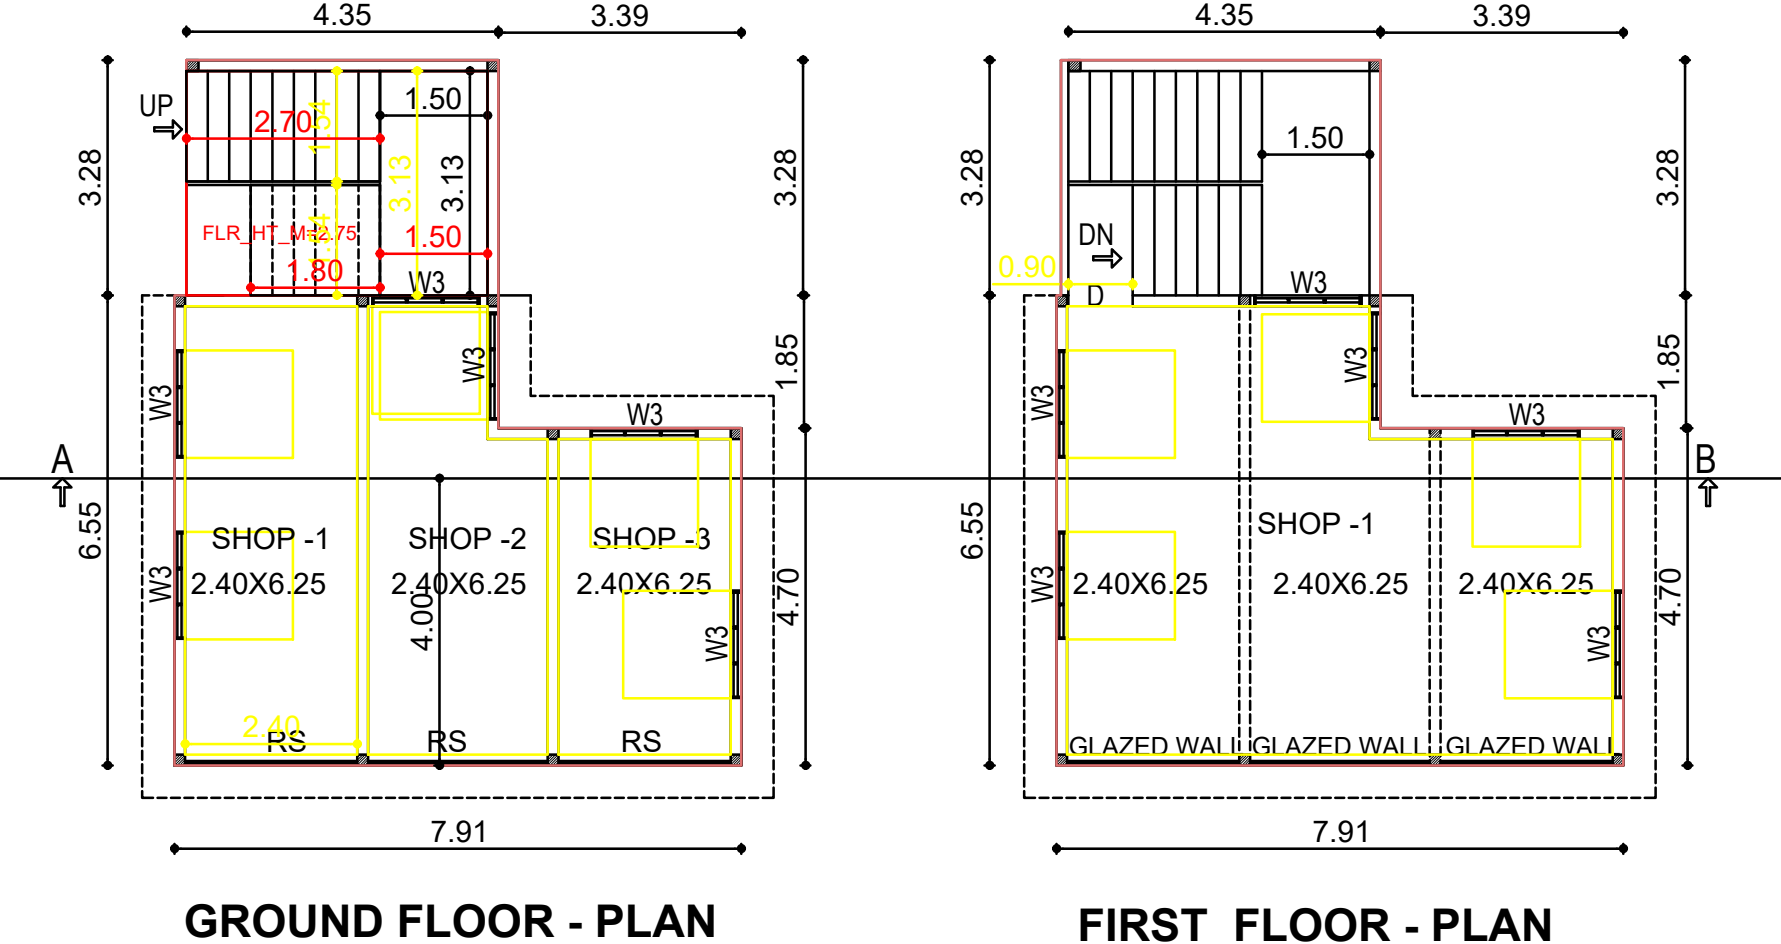

SCALE 1:100
ALL DIMENSIONS ARE IN METRE

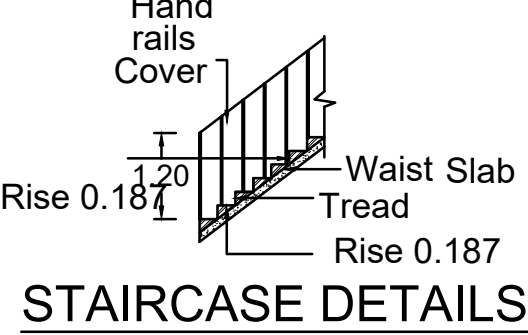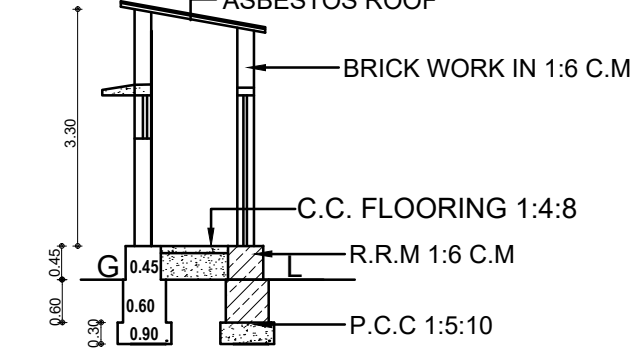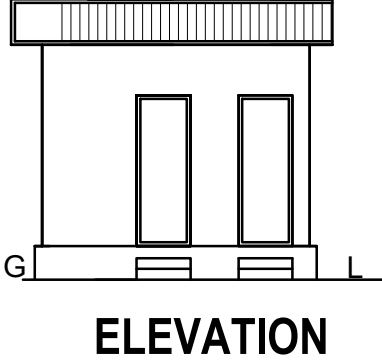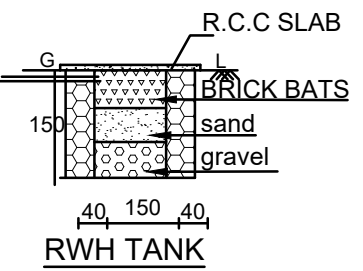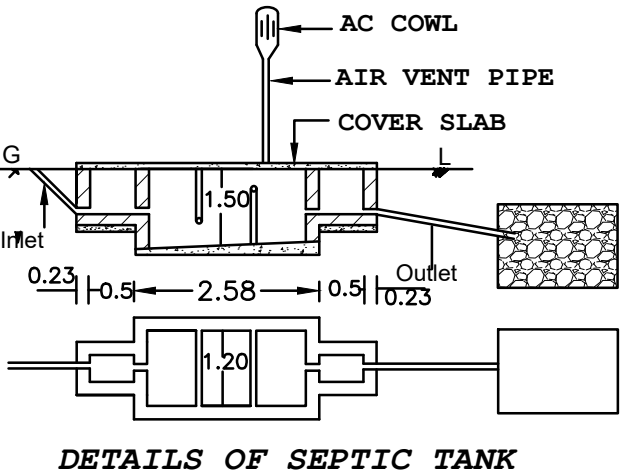

PLAN INFO
PATTA_NO=8848
AS_PER_DOCUMENT=178.05
AS_AT_SITE=166.15
FMB_OR_PLR=178.05
PLOT_AREA_M2=178.05
IS_SWIMMING_POOL_EXISTS=NO
SINGLE_FAMILY_BLDG=NO
CRZ=NO
SECURITY_ZONE=NO
ACCESS_WIDTH_M=6.00
WHETHER_GOVT_OR_AIDED_SCHOOL=NO
ROAD_WIDTH=7.00
ROAD_LENGTH=11.10
AVG_PLOT_DEPTH= 16.50
AVG_PLOT_WIDTH= 9.85
LAND_USE_ZONE =E_MSBI
PREMIUM_FSI_REQUIRED=NO
DISTRICT=KANNIYAKUMARI
SURVEY_NO=211/2A1
TALUK=VILAVANCODE
JURISDICTION_TYPE=RURAL PANCHAYAT
RWH_DECLARED=YES
BUILDING_NEAR_TO_RIVER=NO
AREA_TYPE=OTHERS
IS_APPROVED_LAYOUT=NO
BUILDING_NEAR_MONUMENT=NO
BUILDING_NEAR_GOVT_BLDG=NO
PROVISION_FOR_GREEN_BUILDINGS_AND_SUSTAINABILITY=NO
FIRE_PROTECTION_AND_FIRE_SAFETY_REQUIREMENTS=YES
NOC_FOR_CONSTRUCTION_NEAR_MONUMENT=NO
NOC_FIRE_DEPT=NO
OSR_APPLICABLE=NO
IF_HERITAGE_TOWN_LESSTHAN_1KM_RADIUS=NO
GREEN_PLANTING_STRIP=NO
BLOCK_1_B-SHOP_MEMBER_COUNT=5

AREA OF THE PLOT :		
Mrs. RETHINA SUMATHI M	1.550 CENTS (62.72SQ.M)	(675.11 SQ.FT)
Mr. MATHIARASAN N	2.850 CENTS (115.33SQ.M)	(1241.41SQ.FT)
TOTAL	4.400 CENTS (178.05 SQ.M)	(1916.52 SQ.FT)
BUILDING	PLINTH AREA	FLOOR AREA
GROUND FLOOR	59.76M² (643.25 SQ.FT)	50.80M2 (546.81SQ.FT)
FIRST FLOOR	59.76M² (643.25 SQ.FT)	50.80M2 (546.81SQ.FT)
TOTAL	119.52M² (1286.50SQ.FT)	101.60M² (1093.62 SQ.FT)
JOINERY DETAILS		
ROLLING SHUTTER	RS: 2.40X3.00	
DOOR	D 0.90X2.10	
WINDOW	W3 1.50X1.50	
WINDOW	KW 1.20X0.90	
VENTILATOR	V 0.90X0.60	
WINDOW	W2 1.20X1.50	
WALL THICK	0.23M	
COLOUR INDEX		
PLOT BOUNDARY		☐
PRO.BUILDING		☐
EX.BUILDING		☒
ROAD		☐
PATHWAY		☐
PARKING CALCULATION ACCORDING TO TNCD BR 2019		
FLOOR AREA 75 SQ.M IN ONE DWELLING		
PROVIDED 1 CAR SPACE AND 1 TWO WHEELER SPACE.		
TOTAL FLOOR AREA =101.60 M2		
101.60/75 = 1 & 1 EACH.		
PLOT COVERAGE = $\frac{101.60}{178.05} \times 100 = 57.06\%$		
F.S.I = $\frac{\text{TOTAL BUILT UP AREA}}{\text{SITE AREA}} = \frac{119.52}{178.05} = 0.67$		
Er.VANISH VIMAL BEJCE Engineer-Grade II-RE Reg.No: K.M.2023/06.02/2023-24 VASANTHAM BUILDERS Nadakkavu Ph: 7892516107 REG. ENGINEER		
SIGNATURE OF APPLICANT		

Eight ways to know a piece of land before you pay for it.

This report covers one part of the picture. These cover the rest, drawn from the same government records, for any property in Tamil Nadu.

LandLens One

Ask anything about a property and get an answer grounded in live government records, with the sources shown.

[/landlens/one](#)



Verify My Land

Every record check run on one property and returned as a single report.

[/landlens/verify-my-land](#)



Legal Opinion

An advocate's written opinion on the title, built on the records we pull for it.

[/landlens](#)



One Map

Every layer on one map: the parcel, its boundary, zoning, water bodies and what sits around it.

[/landlens/one/map](#)



PriceMap

What land actually changed hands for around this plot, taken from the registered deeds.

[/landlens/pricemap](#)



Build Scope

What you are allowed to build here: floor space, height, coverage and setbacks.

[/landlens/build-scope](#)



Property Tracker

Watch a property and hear about it when something new is registered against it.

[/landlens/property-tracker](#)



Deal Room

Run the transaction in one place: documents, stamping, signatures and the parties.

[/landlens/deal-room](#)



Twenty-four checks you can run yourself, at no cost.

Records and verification

The registers themselves, read for you.

Encumbrance Certificate

Patta and Chitta

Field Measurement Sketch

EC Analyzer

Bank charge check

Court case search

Seller background check

Approval check by survey

Value and duty

What it is worth and what it costs to register.

Guideline value by street

Guideline value by survey

Stamp duty and registration fees

Capital gains

Floor space index

Area unit converter

Zoning and land use

What the plan says can happen on this land.

Land use zone finder

CMDA land use check

Coastal regulation zone

Master plan check

Water bodies finder

Airport height clearance

Registers and directories

Who holds it, and which office keeps the record.

Find your registering office

Temple property check

Waqf property check

RERA register



Every free tool
/tools



Services we run
for you
/services



The LandLens
suite
/landlens/one



Every claim in this document traces back to a government record.

Legal opinions, due diligence and title verification

Building plan, layout and sub-division approvals

Completion and occupancy certificates, regularisation

Escrow, negotiation and NRI property management

Land survey, soil testing, architecture and construction

Verified RealEstate
3/350/2 Mettukuppam,
OMR Thoraipakkam,
Chennai 600 097, India
hello@verified.realestate
+91 9996 12 9996

Prepared from the registers named on the page each finding sits on. Where a register could not be read, this document says so in its place rather than leaving the gap to be read as a clean result.

