

PP

APPROVAL RECORD

Planning Permission

Thalakulam
Kanniyakumari district, Tamil Nadu

APPROVAL TYPE
Building Plan

ISSUING AUTHORITY
Rural Panchayat


PURPOSE
Residential

The approval as the planning authority issued it, reproduced in full behind this page.


An approval speaks to what was sanctioned, not to what was built. Completion is a separate record.

PLAN SHOWING THE PROPOSED CONSTRUCTION OF TERRACE ROOF RESIDENTIAL BUILDING IN
RE. SY NO : 437 / 4A1A1A OF THALAKULAM VILLAGE AT PALLAVILAI IN THALAKULAM VILLAGE PANCHAYAT,
KALKULAM TALUK , KANYAKUMARI DISTRICT.


NAME OF OWNER: Mrs. THULASI W/O.Mr.NAGENTHIRAN.

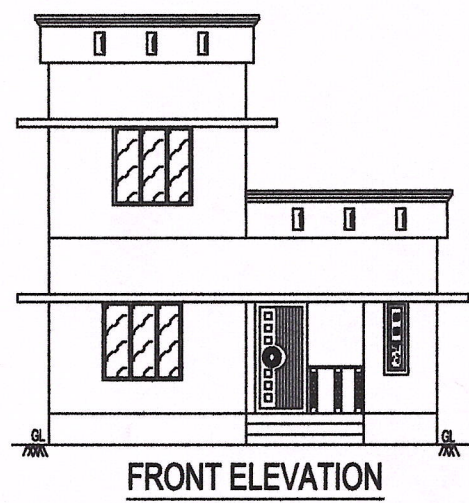


FRONT ELEVATION

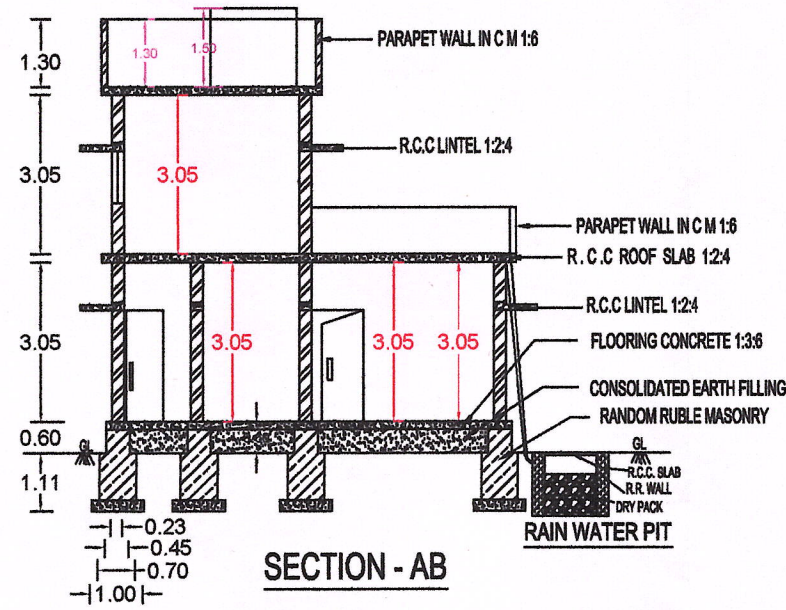


SECTION - AB

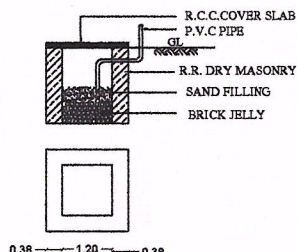


RAIN WATER HARVEST ARRANGEMENTS

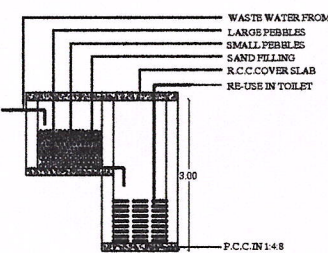


RECYCLING OF WASTE WATER FROM BATH

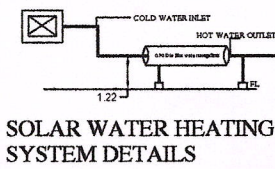


SOLAR WATER HEATING SYSTEM DETAILS

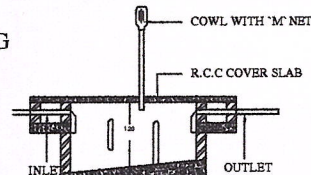


SEPTIC TANK DETAILS

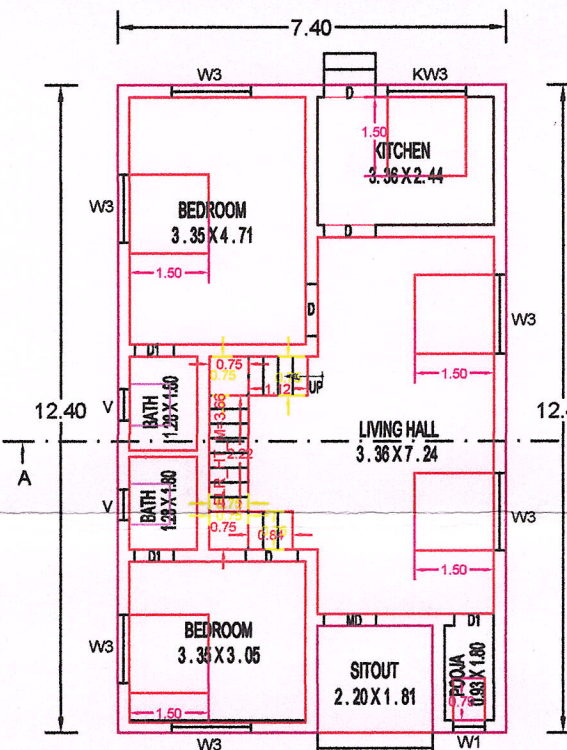

GROUND FLOOR PLAN

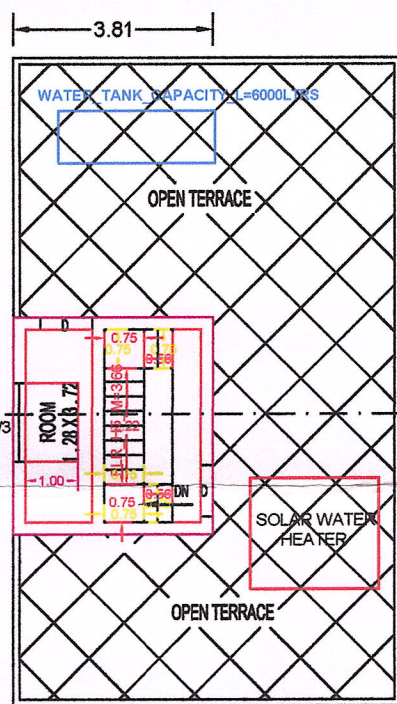


FIRST FLOOR PLAN

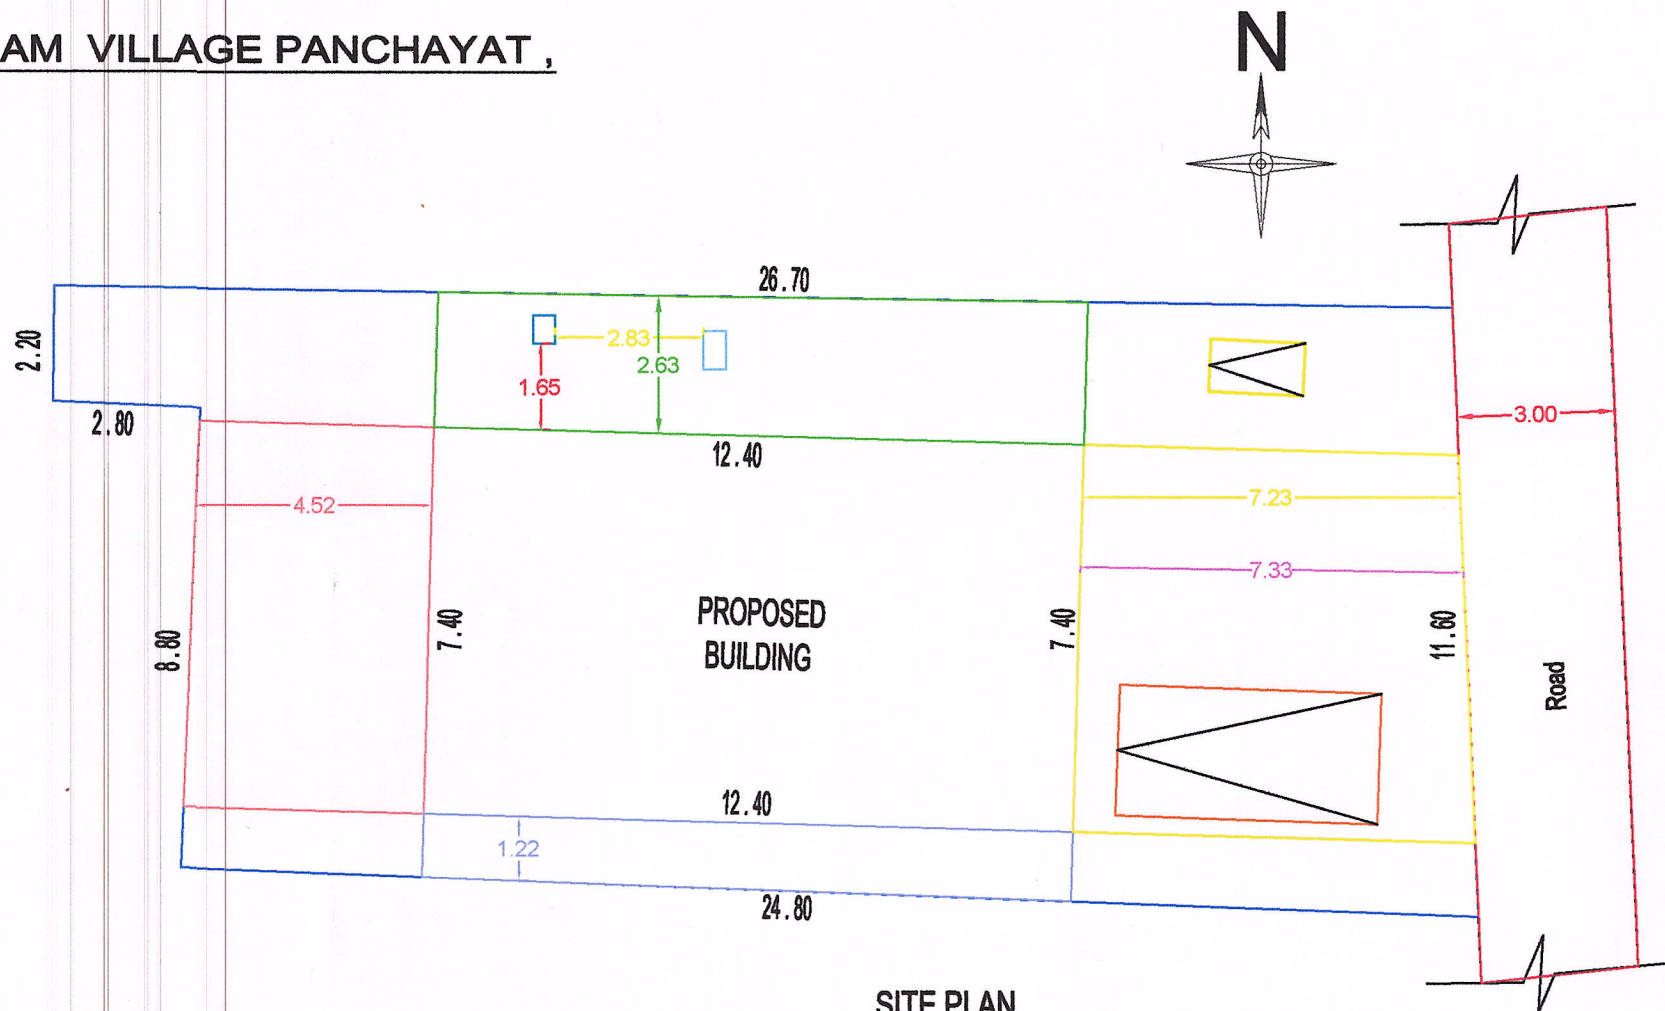

SITE PLAN
SCALE 1 : 100

PLAN INFO
PLOT_NO=NO
TALUK=KALKULAM
DISTRICT=KANYAKUMARI
PLOT_AREA_M2=283.29
JURISDICTION_TYPE=THALAKULAM VILLAGE PANCHAYAT
PATTI_NO=9559
SINGLE_FAMILY_BLDG=YES
SURVEY_NO=437 / 4A1A1A
LAND_USE_ZONE = RESIDENTIAL
CRZ=NO
SECURITY_ZONE=NO
ACCESS_WIDTH_M=11.60
WHETHER_GOVT_OR_AIDED_SCHOOL=NO
AS_AT_SITE=282.40
FMB_OR_FLR=283.29
AS_PER_DOCUMENT=283.29
ROAD_WIDTH=3.00
ROAD_LENGTH=100
AVG_PLOT_DEPTH=26.70
AVG_PLOT_WIDTH=11.60
RAW_DECLARED=YES
BUILDING_NEAR_TO_RIVER=NO
OSR_APPLICABLE=NO
OSR_SURRENDER_OR_BUYBACK=BUYBACK
PREMIUM_FSI_REQUIRED=NO
IS_APPROVED_LAYOUT=NO
AREA_TYPE=OTHERS
BUILDING_NEAR_MONUMENT=NO
BUILDING_NEAR_GOVT_BLDG=NO
PROVISION_FOR_GREEN_BUILDINGS_AND_SUSTAINABILITY=NO
FIRE_PROTECTION_AND_FIRE_SAFETY_REQUIREMENTS=NO
NOO_FOR_CONSTRUCTION_NEAR_MONUMENT=NO
BARRIER_FREE_ACCESS_FOR_PHYSICALLY_CHALLENGED_PEOPLE=YES
FIRE_PROTECTION_AND_FIRE_SAFETY_REQUIREMENTS=YES
NOO_FIRE_DEPTH=YES
BLOCK_1_INDIVIDUAL_RESIDENCE_MEMBER_COUNT=4
BLOCK_1_INDIVIDUAL_NON_RESIDENTIAL_MEMBER_COUNT
BLOCK_1_B-SHOP_MEMBER_COUNT=5
BLOCK_1_B-PDO_MEMBER_COUNT=1
IS_SWIMMING_POOL_EXIST=NO
IF_HERITAGE_TOWNSHIP_LESS_THAN_1KM_RADIUS=NO

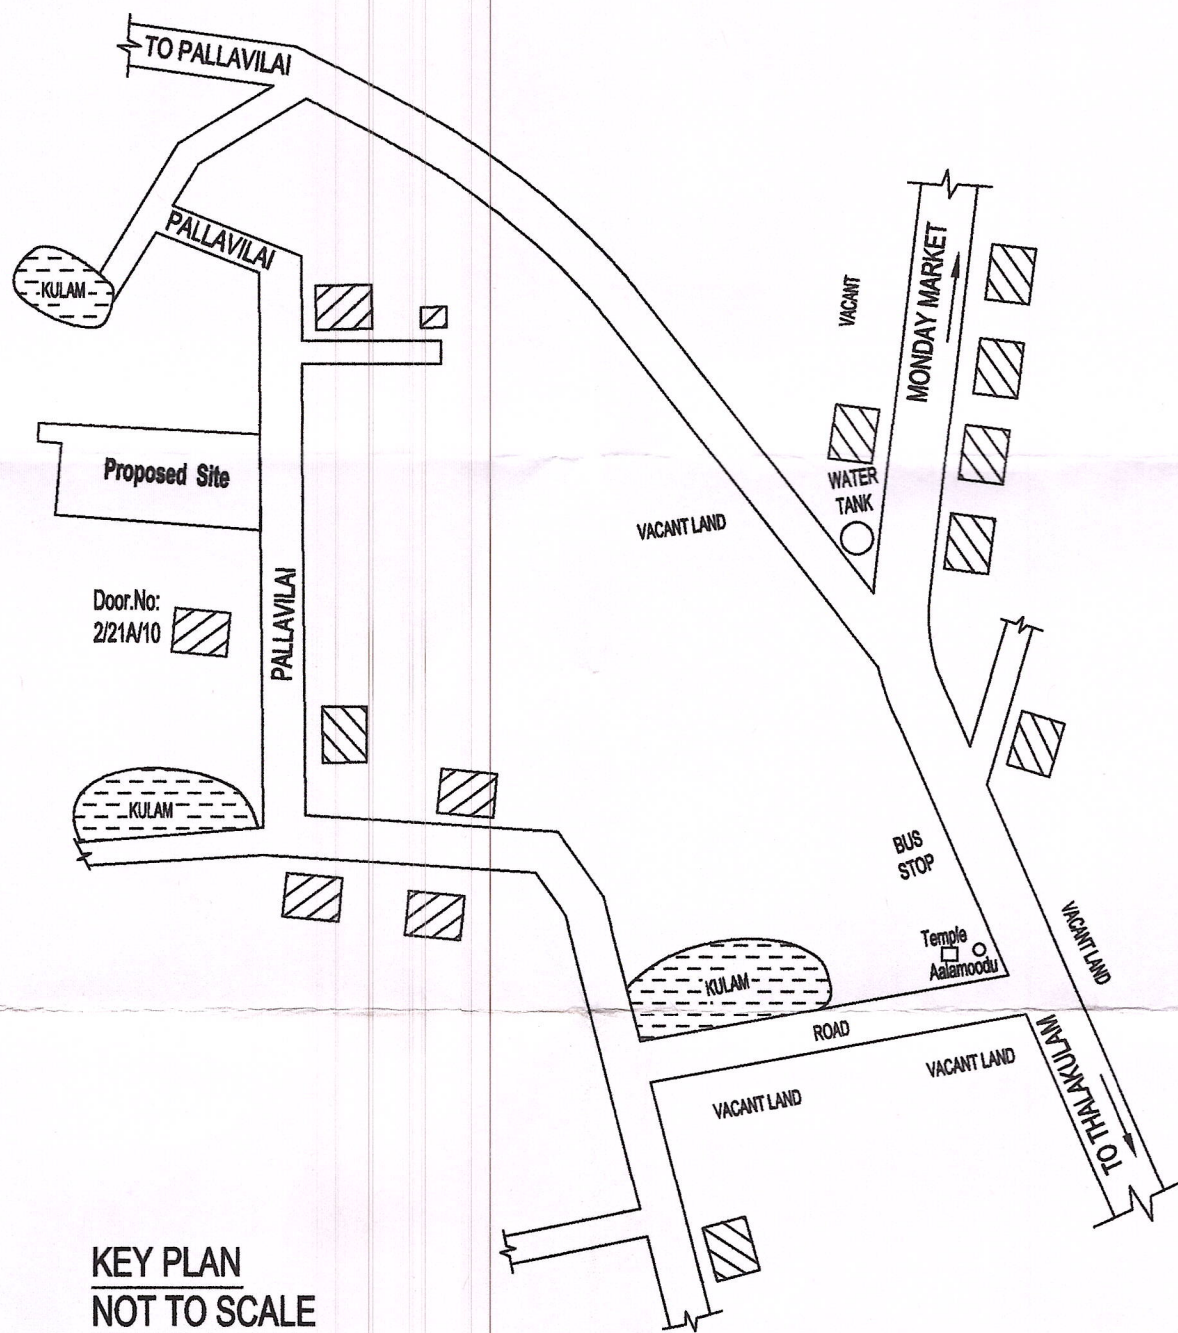

KEY PLAN
NOT TO SCALE

Legend

Plot Covered Area Sq.m.	Total Buildup Area in Sq.m.
1.76	91.76
1.92	15.92
7.68	107.68
380	
40%	
HULASI	
AVILAI	



AREA DETAILS

AREA OF SITE : 283.29 Sq.m (3048 SQ.FT)

PLINTH AREA:

GROUND FLOOR	: 91.76 Sq.m	987 Sq.ft
FIRST FLOOR	: 15.92 Sq.m	171 Sq.ft
TOTAL	: 107.68 Sq.m	1158 Sq.ft
VACANT AREA	: 191.53 Sq.m	2060 Sq.ft

REFERENCE

MD	MAIN DOOR	1.00 X 2.10
D	DOOR	1.00 X 2.10
D1	DOOR	0.75 X 2.10
FW	FRENCH WINDOW	0.60 X 1.80
FW2	FRENCH WINDOW	1.00 X 1.80
W4	WINDOW	1.80 X 1.50
W3	WINDOW	1.50 X 1.50
W2	WINDOW	1.00 X 1.50
V	VENTILATOR	0.90 X 0.60

ALL DIMENSIONS ARE IN METER
SCALE 1:100

CERTIFIED THAT PROVISIONS SHALL BE MADE TO
"RAIN WATER HARVESTING " ARRANGEMENTS
SYSTEM IN THE PROPOSED CONSTRUCTION

FSI CALCULATION:

FSI = 107.68
283.29
= 0.380 < 2.00

SIGNATURE OF OWNER

Er. G. MARIA BALAN
Registered Engineer Grade - III
RE - III / KKDTC/007/2022
G.L. CONSTRUCTIONS
Ezhil Building, 1st Floor, Thingal Nagar.
Ph : 9488883288 , 6383960224

SIGNATURE OF REGISTERED ENGINEER

G.MARIA BALAN
Registered engineer grade - III
No: 150/ LS/2022/ N.C.M.C. 00045
G.L CONSTRUCTION
Ezhil building, 1st floor, Thingal Nager.

PARKING CALCULATION

1 CAR SPACE FOR EVERY 2 DWELLING UNITS & 1
TWO WHEELER SPACE FOR EVERY DWELLING UNIT

Required parking

Total floor area : 107.68 Sq.m
First 50 sq.m 1 dwelling unit = 1 Two wheeler
1 Two wheeler space = 1.00 x 1.80
Provided 2 Two wheeler space

1 Car space = 2.5 x 5.00
Total floor area = 107.68 Sq.m - 75 Sq.m
= 32.68 Sq.m
Required car space = 32.68 / 2.5 = 13.07 = 13 Cars

PLOT COVERAGE = 91.76 X 100
283.29
= 32.40 %

Eight ways to know a piece of land before you pay for it.

This report covers one part of the picture. These cover the rest, drawn from the same government records, for any property in Tamil Nadu.

LandLens One

Ask anything about a property and get an answer grounded in live government records, with the sources shown.

[/landlens/one](#)



Verify My Land

Every record check run on one property and returned as a single report.

[/landlens/verify-my-land](#)



Legal Opinion

An advocate's written opinion on the title, built on the records we pull for it.

[/landlens](#)



One Map

Every layer on one map: the parcel, its boundary, zoning, water bodies and what sits around it.

[/landlens/one/map](#)



PriceMap

What land actually changed hands for around this plot, taken from the registered deeds.

[/landlens/pricemap](#)



Build Scope

What you are allowed to build here: floor space, height, coverage and setbacks.

[/landlens/build-scope](#)



Property Tracker

Watch a property and hear about it when something new is registered against it.

[/landlens/property-tracker](#)



Deal Room

Run the transaction in one place: documents, stamping, signatures and the parties.

[/landlens/deal-room](#)



Twenty-four checks you can run yourself, at no cost.

Records and verification

The registers themselves, read for you.

Encumbrance Certificate

Patta and Chitta

Field Measurement Sketch

EC Analyzer

Bank charge check

Court case search

Seller background check

Approval check by survey

Value and duty

What it is worth and what it costs to register.

Guideline value by street

Guideline value by survey

Stamp duty and registration fees

Capital gains

Floor space index

Area unit converter

Zoning and land use

What the plan says can happen on this land.

Land use zone finder

CMDA land use check

Coastal regulation zone

Master plan check

Water bodies finder

Airport height clearance

Registers and directories

Who holds it, and which office keeps the record.

Find your registering office

Temple property check

Waqf property check

RERA register



Every free tool
/tools



Services we run
for you
/services



The LandLens
suite
/landlens/one



Every claim in this document traces back to a government record.

Legal opinions, due diligence and title verification

Building plan, layout and sub-division approvals

Completion and occupancy certificates, regularisation

Escrow, negotiation and NRI property management

Land survey, soil testing, architecture and construction

Verified RealEstate
3/350/2 Mettukuppam,
OMR Thoraipakkam,
Chennai 600 097, India
hello@verified.realestate
+91 9996 12 9996

Prepared from the registers named on the page each finding sits on. Where a register could not be read, this document says so in its place rather than leaving the gap to be read as a clean result.

