

PP

APPROVAL RECORD

Planning Permission

Painkulam

Kanniyakumari district, Tamil Nadu

APPROVAL TYPE

Building Plan

ISSUING AUTHORITY

Rural Panchayat

PURPOSE


Residential

The approval as the planning authority issued it, reproduced in full behind this page.


An approval speaks to what was sanctioned, not to what was built. Completion is a separate record.

PLAN SHOWING THE PROPOSED CONSTRUCTION OF A TERRACED ROOF RESIDENTIAL BUILDING IN Re.Sy NO : 429/3A1A AT MANALTATTUVILAI THENGAPATTANAM (P.O) OF THENGAPATTANAM VILLAGE, PAINKULAM VILLAGE PANCHAYAT, KILLIYOOR TALUK, KANYAKUMARI DISTRICT.


APPLICANT BY: Mr. RAJESH R.T, S/O Mr. RADHA KRISHANAN.

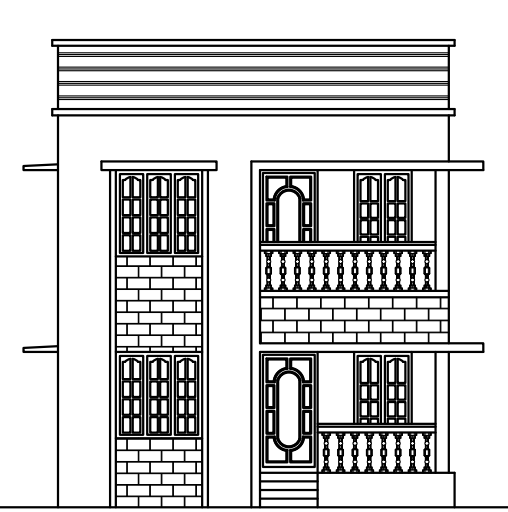


ELEVATION

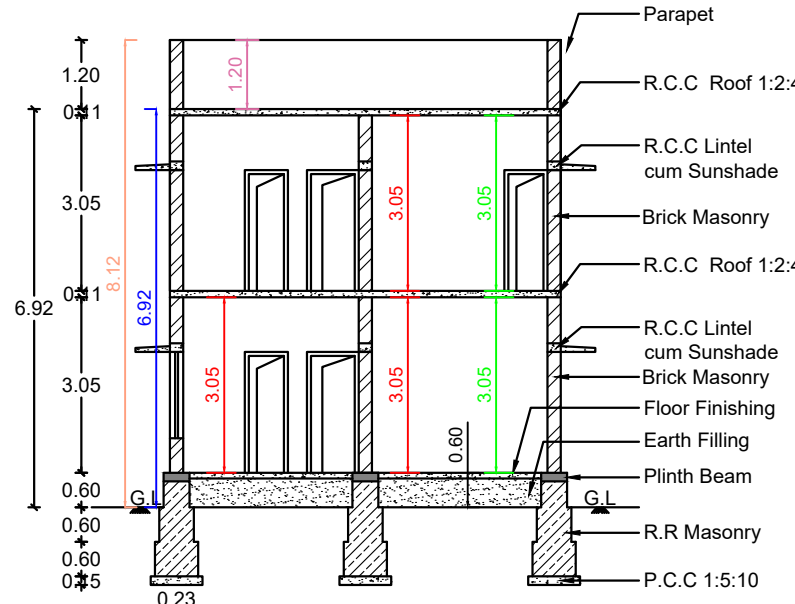


SECTION ON 'AB'

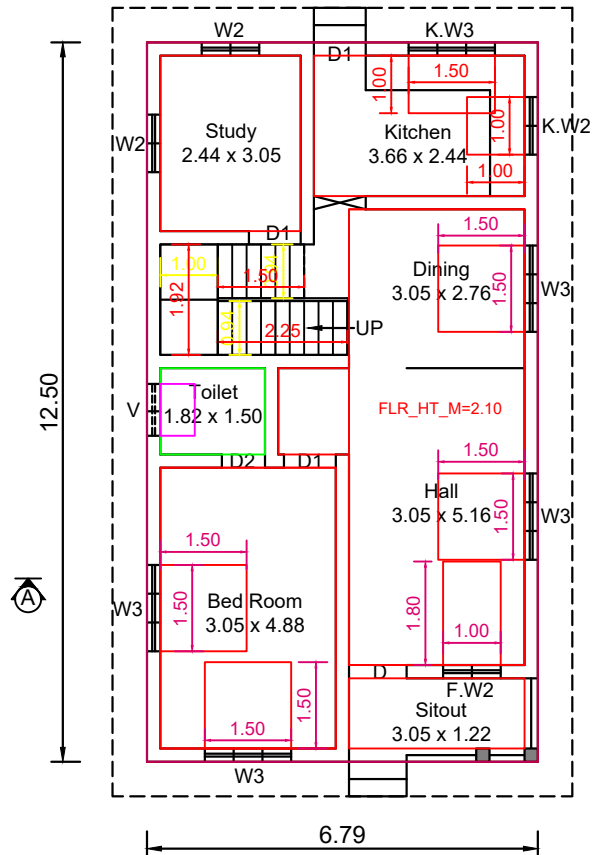

GROUND FLOOR PLAN

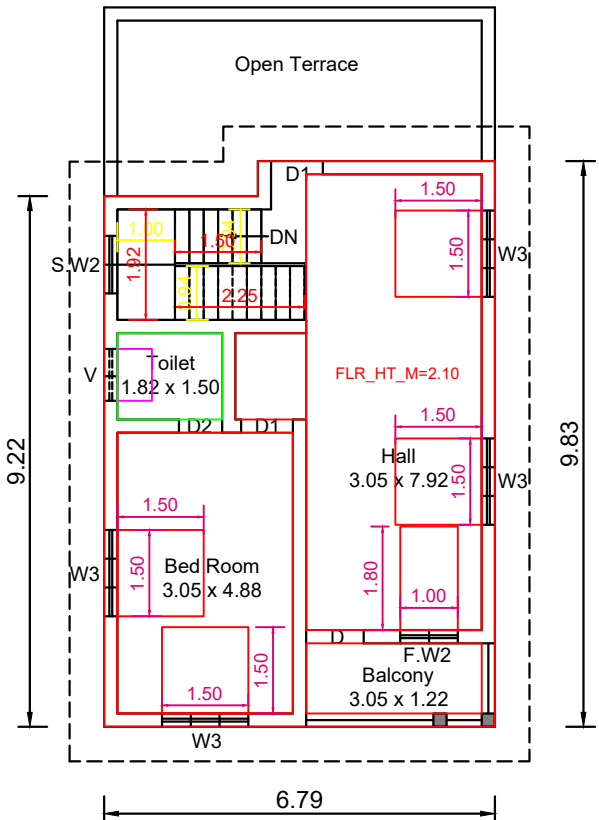


FIRST FLOOR PLAN

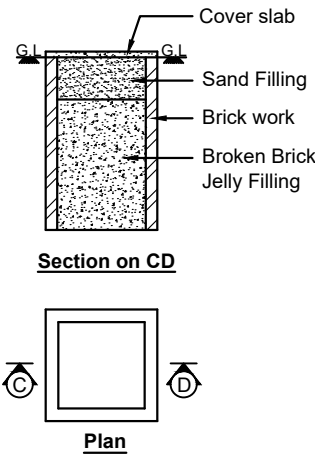


Section on CD


Rain Water Harvesting Arrangements Size : 1.52x1.52x2.13

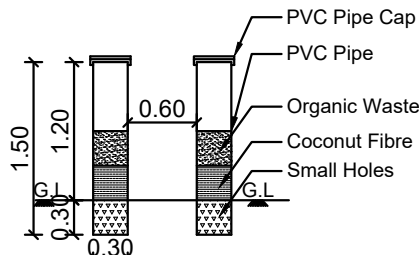


PIPE COMPOST PIT

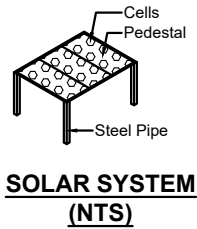


SOLAR SYSTEM (NTS)

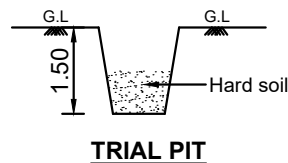


TRIAL PIT

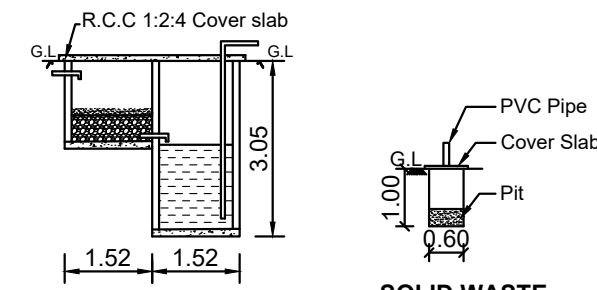


RECYCLING OF WASTE WATER BATH ROOM

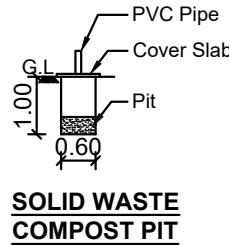


SOLID WASTE COMPOST PIT

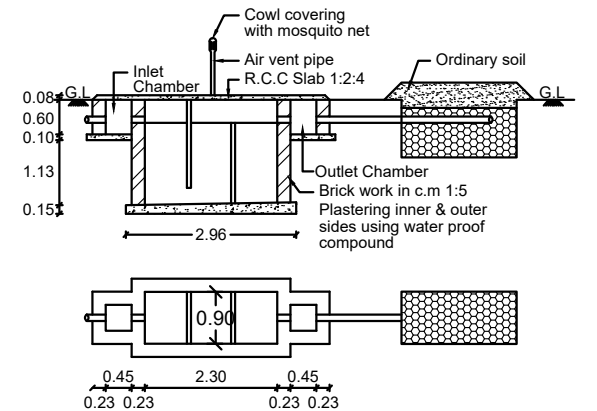

SEPTIC TANK - DETAILS

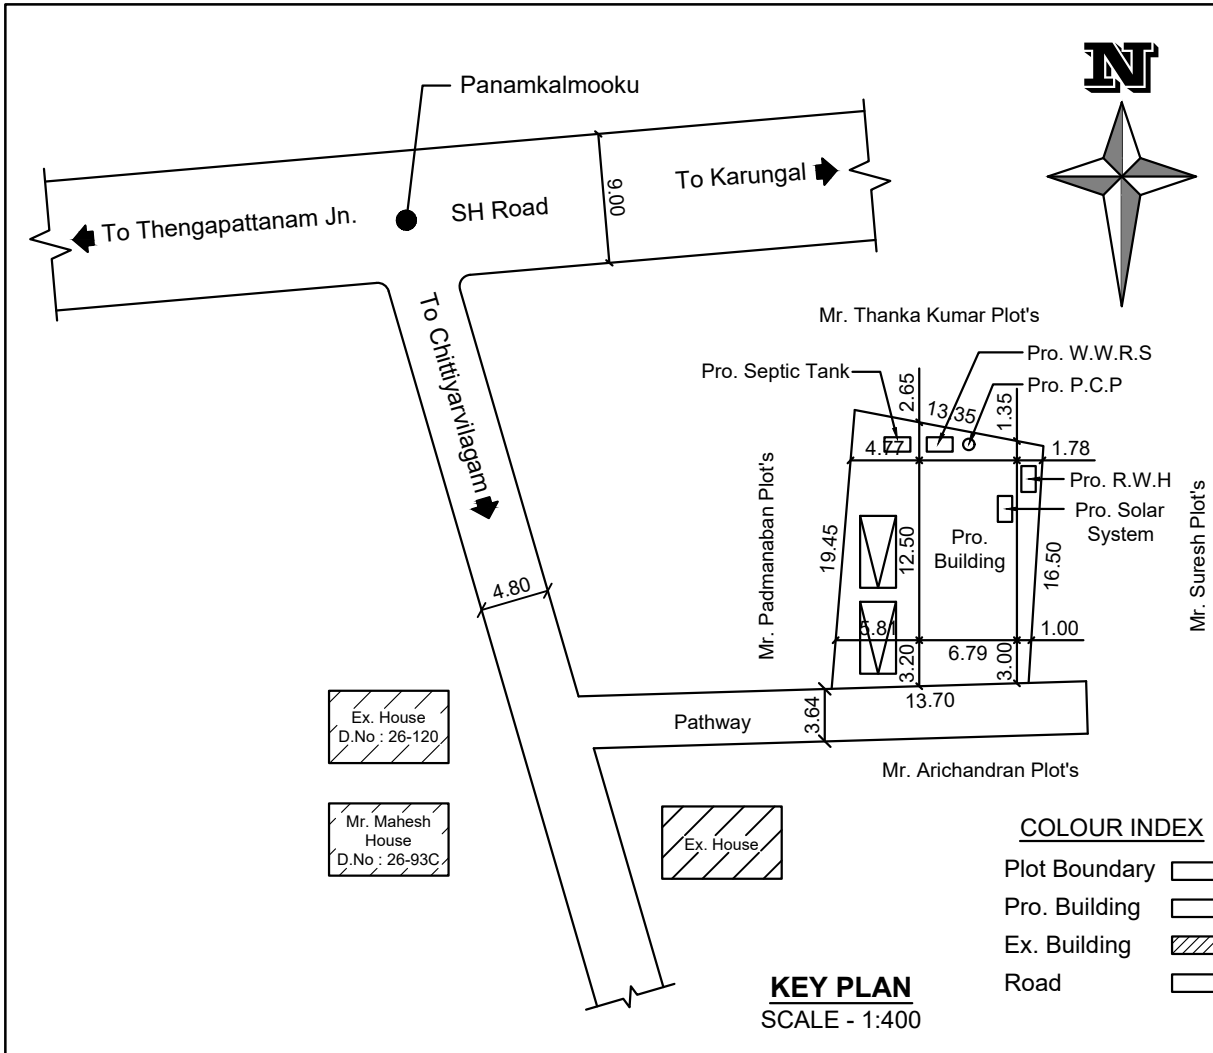

KEY PLAN SCALE - 1:400

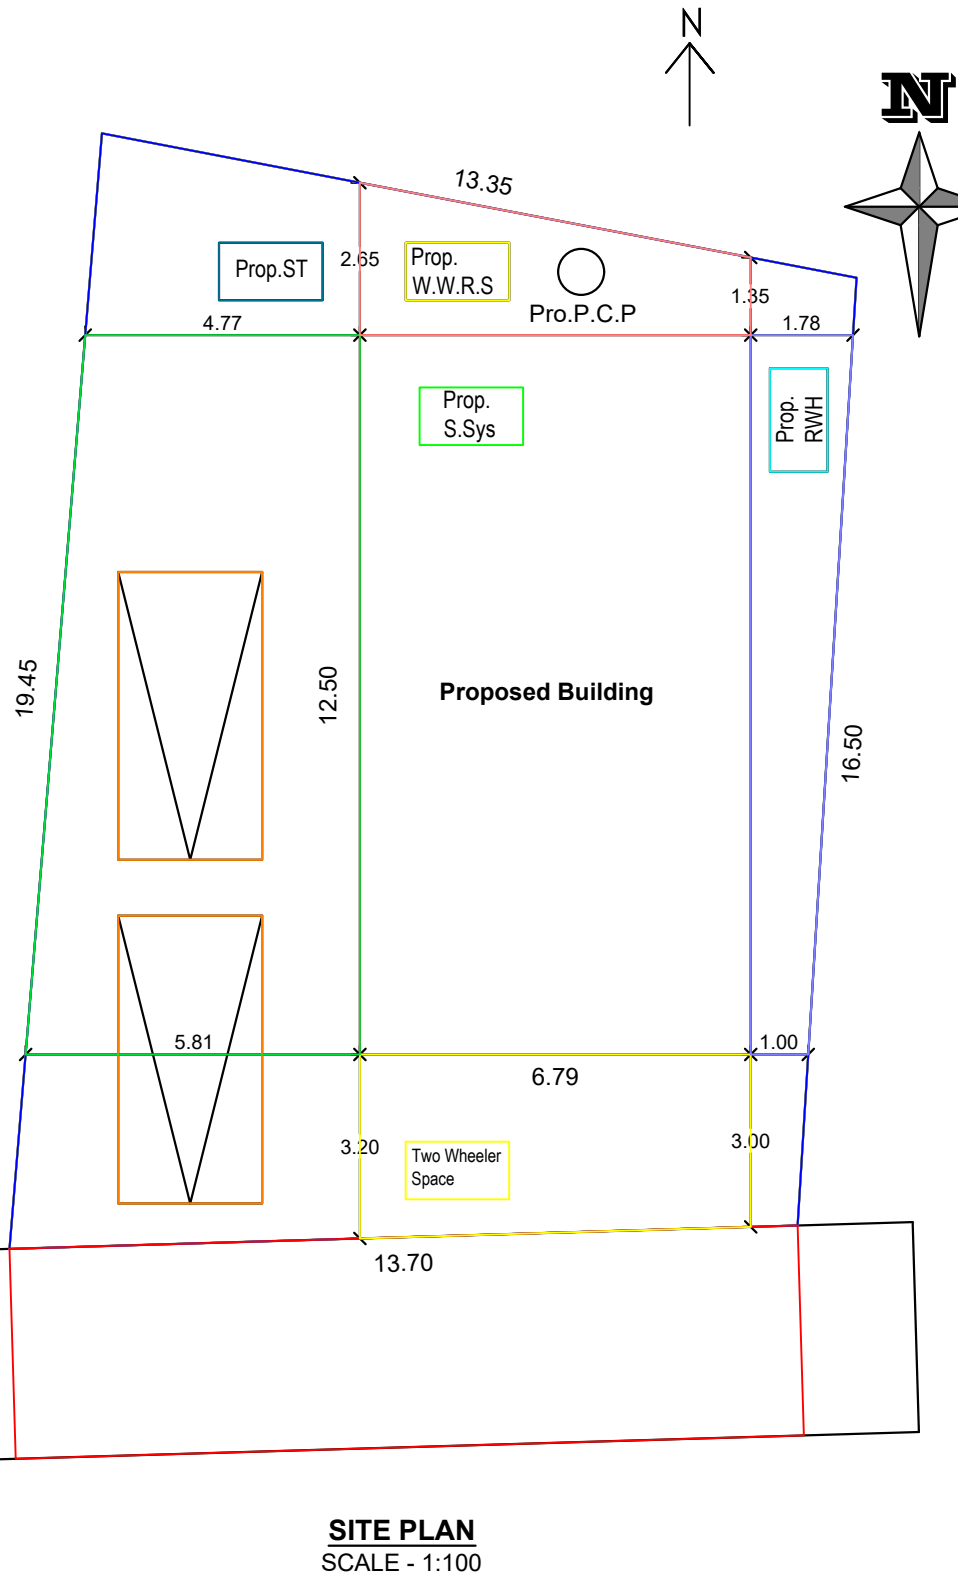

SITE PLAN SCALE - 1:100

REFERENCE

AREA OF THE PLOT : 8.50 Cents (344.0

PLINTH AREA

GROUND FLOOR : 84.90 Sq.m (o
FIRST FLOOR : 65.10 Sq.m (o
TOTAL AREA : 150.00 Sq.m (o

FLOOR AREA

GROUND FLOOR : 70.40 Sq.m (oi
FIRST FLOOR : 54.00 Sq.m (oi
TOTAL AREA : 124.40 Sq.m (o

VACANT AREA : 259.18 Sq.m
F.S.I : 150.00 / 344.08 = 0.44 < 2.00

SCHEDULE OF JOINERY

DOORS	D	1.00 x 2.10
DOORS	D1	0.90 x 2.10
DOORS	D2	0.75 x 2.10
WINDOWS	W3	1.50 x 1.50
WINDOWS	W2	1.00 x 1.50
WINDOWS	F.W2	1.00 x 1.80
WINDOWS	K.W3	1.50 x 1.05
WINDOWS	K.W2	1.00 x 1.05
VENTILATORS	V	0.75 x 0.45
ALL DIMENSIONS ARE IN METERS		SCALE - 1:100

PARKING CALCULATION ACCORDING TO TNCDBR 2019

Floor Area above 75 Sq.m - 1 Car Space / 75 Sq.m
Total Floor Area of Building = 150.00 Sq.m
Number of Cars = 150.00 / 75 = 2 Nos

ENGINEER

Er.VANISH VIMAL, BE,DCE
Engineer-Grade II-RE
Reg.No: K.K/2023/08,02/2023-24
VASANTHAM BUILDERS
Nadakkavu
Ph: 7502816107

APPLICANT

R.T. Rajan

DRAWN BY

Joe Constructions, Pacode.
Mob : 9443607653

OFFICE USE

PLAN INFO
PLOT_AREA_M2=344.08
SINGLE_FAMILY_BLDG=YES
OSR_APPLICABLE=NO
OSR_SURR_BUYBACK_RETAIN=RETAIN
PREMIUM_FSI_REQUIRED=NO
OSR_SURRENDER_OR_BUYBACK=YES
IS_APPROVED_LAYOUT=YES
ORGANIZATION_TYPE=PRIVATE
CRZ=NO
ROAD_WIDTH=3.65
ROAD_LENGTH=100.00
AVG_PLOT_DEPTH=19.45
AVG_PLOT_WIDTH=13.70
LAND_USE_ZONE = RESIDENTIAL
PLOT_NO=0
DISTRICT=KANYAKUMARI
AREA_TYPE=OTHERS
SURVEY_NO=429/3A1A
PATTA_NO=1075
TALUK=KILLIYOOR
AS_AT_SITE=241.64
FMB_OR_PIR=344.08
AS_PER_DOCUMENT=344.08
JURISDICTION_TYPE=VILLAGE PANCHAYAT
IS_SWIMMING_POOL_EXISTS=NO
RWH_DECLARED=YES
IF_HERITAGE_TOWN_LESSTHAN_1KM_RADIUS=NO

Eight ways to know a piece of land before you pay for it.

This report covers one part of the picture. These cover the rest, drawn from the same government records, for any property in Tamil Nadu.

LandLens One

Ask anything about a property and get an answer grounded in live government records, with the sources shown.

[/landlens/one](#)



Verify My Land

Every record check run on one property and returned as a single report.

[/landlens/verify-my-land](#)



Legal Opinion

An advocate's written opinion on the title, built on the records we pull for it.

[/landlens](#)



One Map

Every layer on one map: the parcel, its boundary, zoning, water bodies and what sits around it.

[/landlens/one/map](#)



PriceMap

What land actually changed hands for around this plot, taken from the registered deeds.

[/landlens/pricemap](#)



Build Scope

What you are allowed to build here: floor space, height, coverage and setbacks.

[/landlens/build-scope](#)



Property Tracker

Watch a property and hear about it when something new is registered against it.

[/landlens/property-tracker](#)



Deal Room

Run the transaction in one place: documents, stamping, signatures and the parties.

[/landlens/deal-room](#)



Twenty-four checks you can run yourself, at no cost.

Records and verification

The registers themselves, read for you.

Encumbrance Certificate

Patta and Chitta

Field Measurement Sketch

EC Analyzer

Bank charge check

Court case search

Seller background check

Approval check by survey

Zoning and land use

What the plan says can happen on this land.

Land use zone finder

CMDA land use check

Coastal regulation zone

Master plan check

Water bodies finder

Airport height clearance

Value and duty

What it is worth and what it costs to register.

Guideline value by street

Guideline value by survey

Stamp duty and registration fees

Capital gains

Floor space index

Area unit converter

Registers and directories

Who holds it, and which office keeps the record.

Find your registering office

Temple property check

Waqf property check

RERA register



Every free tool
/tools



Services we run
for you
/services



The LandLens
suite
/landlens/one



Every claim in this document traces back to a government record.

Legal opinions, due diligence and title verification

Building plan, layout and sub-division approvals

Completion and occupancy certificates, regularisation

Escrow, negotiation and NRI property management

Land survey, soil testing, architecture and construction

Verified RealEstate
3/350/2 Mettukuppam,
OMR Thoraipakkam,
Chennai 600 097, India
hello@verified.realestate
+91 9996 12 9996

Prepared from the registers named on the page each finding sits on. Where a register could not be read, this document says so in its place rather than leaving the gap to be read as a clean result.

