

PP

APPROVAL RECORD

Planning Permission

Midalam

Kanniyakumari district, Tamil Nadu

APPROVAL TYPE

Building Plan

ISSUING AUTHORITY

Rural Panchayat

PURPOSE


Residential

The approval as the planning authority issued it, reproduced in full behind this page.


An approval speaks to what was sanctioned, not to what was built. Completion is a separate record.

PLAN SHOWING THE PROPOSED CONSTRUCTION OF R.C.C ROOF RESIDENTIAL BUILDING AT ANBIYAM-15
IN RE.SY.NO:143/17 OF MIDALAM 'B' VILLAGE, IN MIDALAM VILLAGE PANCHAYET, KILLIYOOR TALUK. K.K. DISTRICT.

Name of the Owner: Mrs.Abinaya, D/O.Mr.Augastin, Anbiyam-15, Melmidalam, Udayamarthandam (P.O),Mob:9786618627

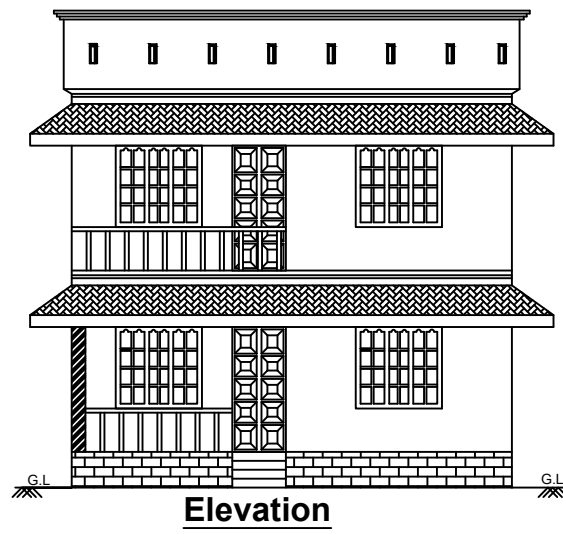


Elevation

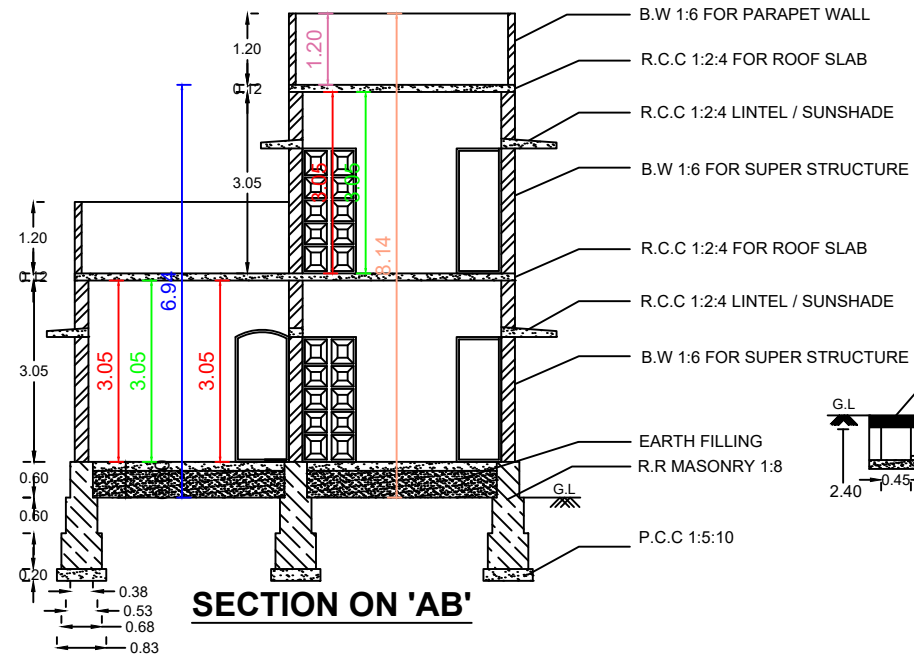



SECTION ON 'AB'

Parking Calculation According to TNCDBR
2024
Floor Area Above 75 Sq.mt -
1 Car Space / 75 Sq.m
Total Floor area of Building : 96.80 Sq.mt
No.of Cars =96.80/75 =1

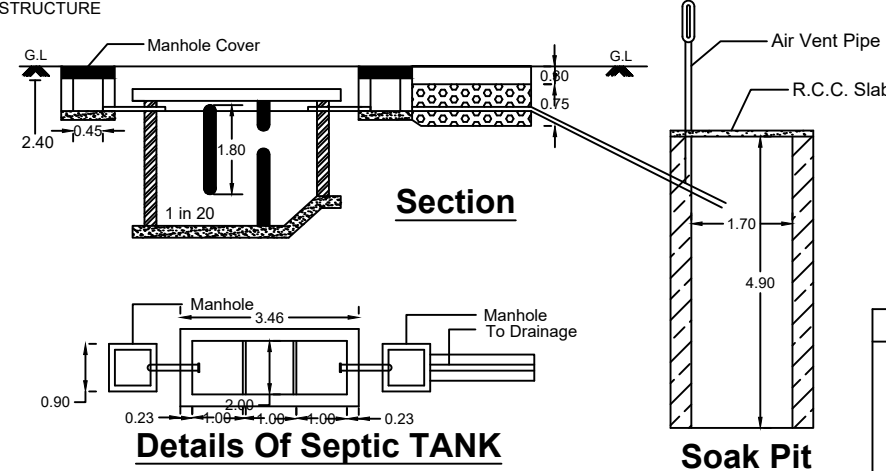


Details Of Septic TANK


Soak Pit

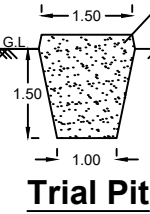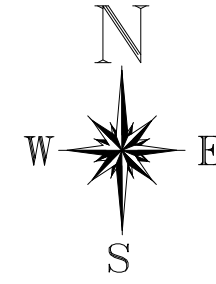


Trial Pit

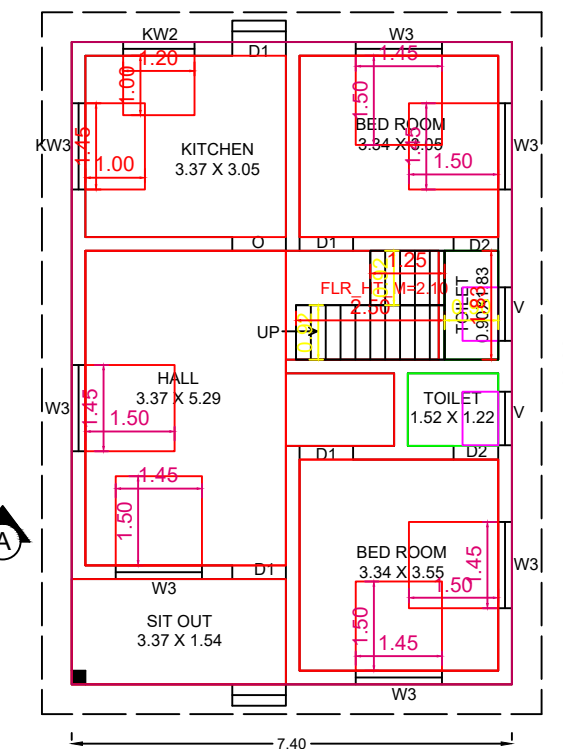

Ground Floor Plan

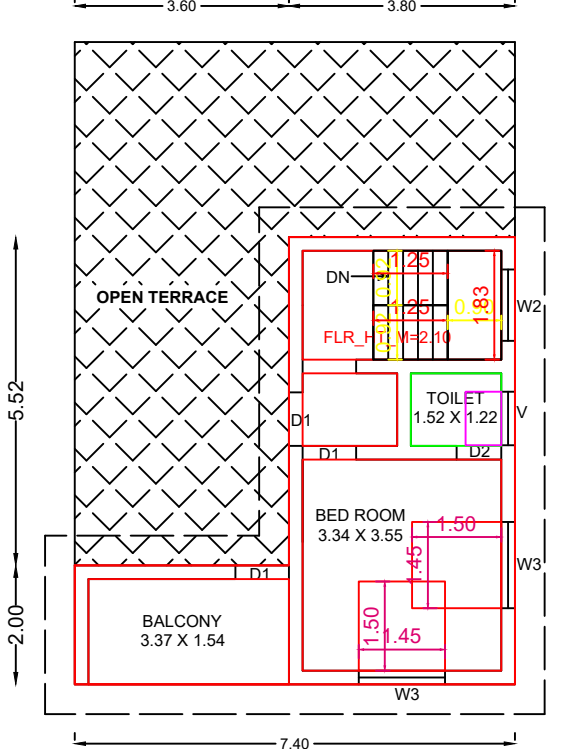


First Floor Plan

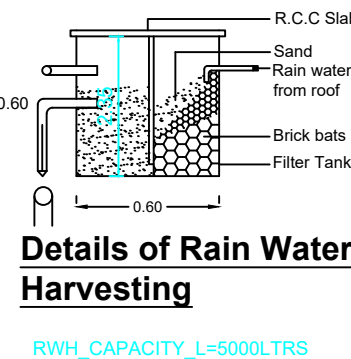


Details of Rain Water Harvesting


RWH_CAPACITY_L=5000LTRS

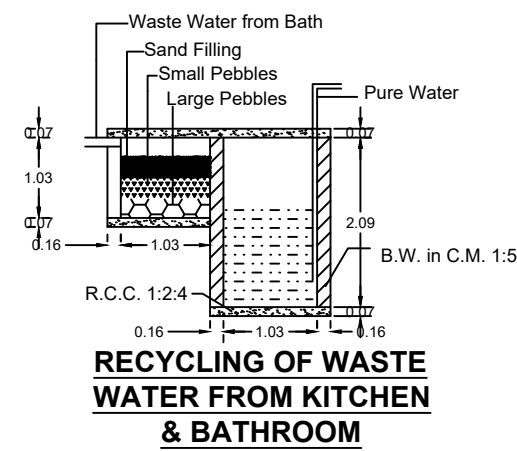


RECYCLING OF WASTE WATER FROM KITCHEN & BATHROOM

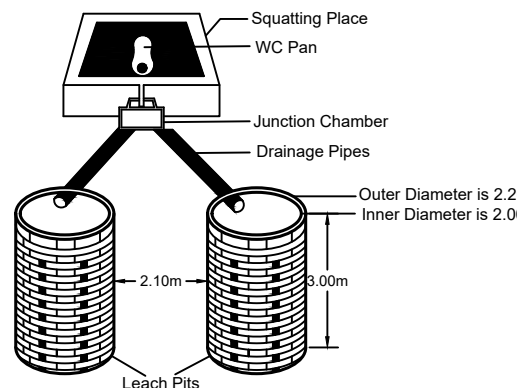


Twin Leach Pit

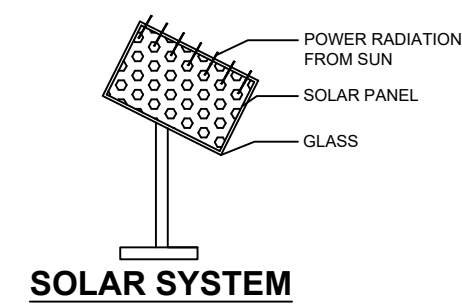


SOLAR SYSTEM

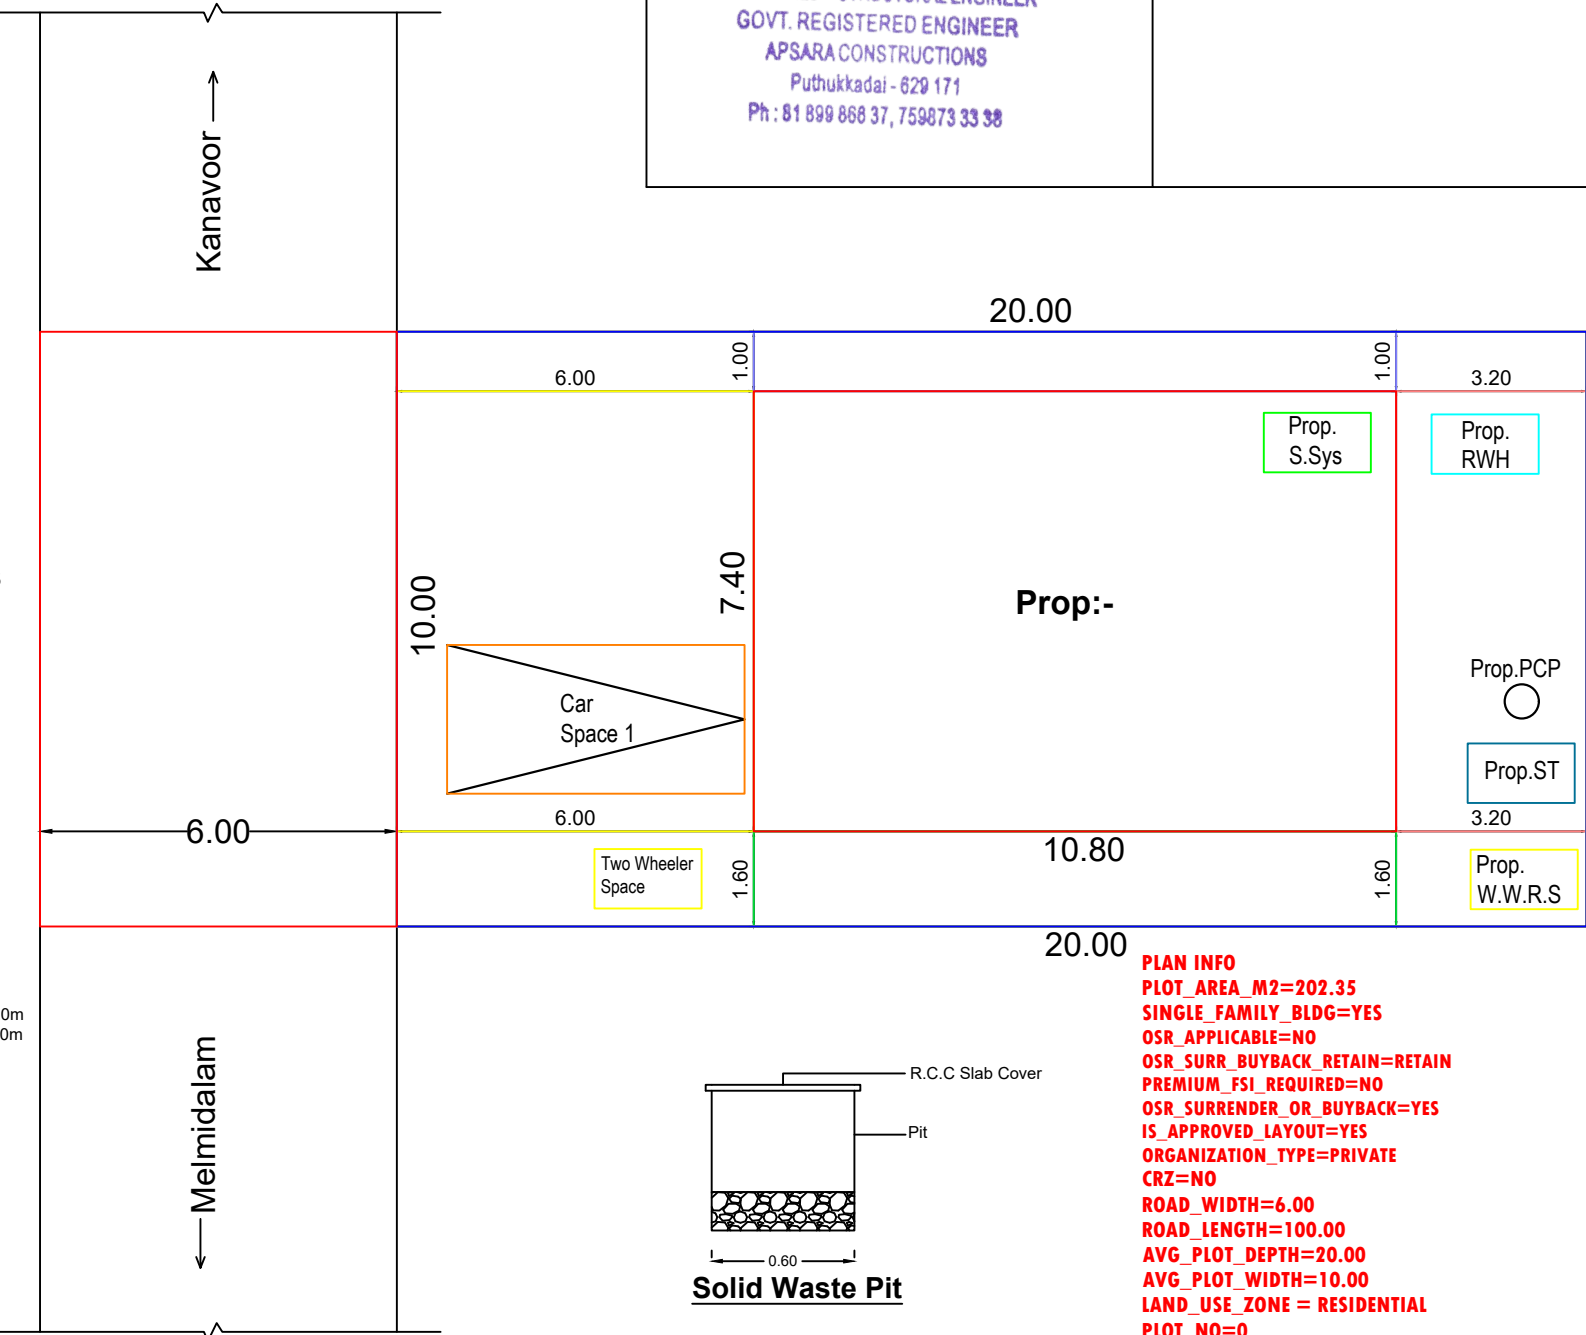

SITE PLAN
SCALE 1:100

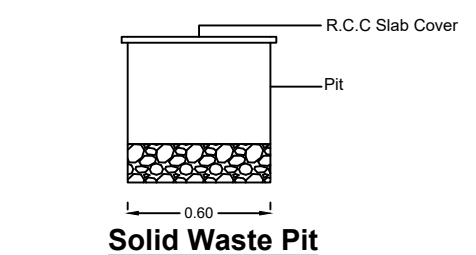

Solid Waste Pit

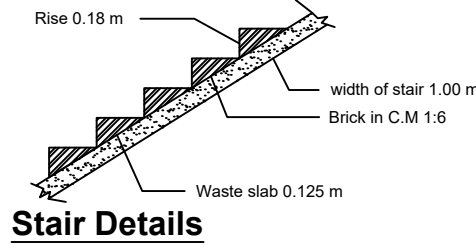

Stair Details

AREA DETAILS	
SITE AREA	: 5.000 C
VACANT AREA	: 122.41 S
G.F PLINTH AREA	: 79.92 S
F.F PLINTH AREA	: 35.78 S
TOTAL	: 115.70 S
G.F FLOOR AREA	: 68.08 S
F.F FLOOR AREA	: 28.72 S
TOTAL	: 96.80 S

SCHEDULE OF JOINERIES	
DOOR.	D1 : 0.90 X 2.10
DOOR.	D2 : 0.75 X 2.10
OPENING.	O : 0.90 X 2.10
WINDOW.	W3 : 1.45 X 1.37
WINDOW.	W2 : 1.20 X 1.37
WINDOW.	KW3 : 1.45 X 1.00
WINDOW.	KW2 : 1.20 X 1.00
VENTILATOR.	:0.60 X 0.45

FOR OFFICE USE ONLY

SIGNATURE OF BUILDING OWNER

SIGNATURE OF LICENCED ENGINEER

Megamindore
Signature of Registered Professional
Mr. M.J. MEGARIN JOYE, M.E. (STRUCT), AMIE (CENGL)
CHARTERED STRUCTURAL ENGINEER
GOVT. REGISTERED ENGINEER
APSARA CONSTRUCTIONS
Puthukkadal - 629 171
Ph : 81 899 868 37, 759873 33 98

PLAN INFO
PLOT_AREA_M2=202.35
SINGLE_FAMILY_BLDG=YES
OSR_APPLICABLE=NO
OSR_SURR_BUYBACK_RETAIN=RETAIN
PREMIUM_FSI_REQUIRED=NO
OSR_SURRENDER_OR_BUYBACK=YES
IS_APPROVED_LAYOUT=YES
ORGANIZATION_TYPE=PRIVATE
CRZ=NO
ROAD_WIDTH=6.00
ROAD_LENGTH=100.00
AVG_PLOT_DEPTH=20.00
AVG_PLOT_WIDTH=10.00
LAND_USE_ZONE = RESIDENTIAL
PLOT_NO=0
DISTRICT=KANYAKUMARI
AREA_TYPE=OTHERS
SURVEY_NO=143/17
PATTI_NO=10847
TALUK=KILLIYOOR
AS_AT_SITE=200.00
FMB_OR_PIR=202.35
AS_PER_DOCUMENT=202.35
JURISDICTION_TYPE=VILLAGE PANCHAYAT
IS_SWIMMING_POOL_EXISTS=NO
RWH_DECLARED=YES
IF_HERITAGE_TOWN_LESS THAN_1KM_RADIUS=NO

Eight ways to know a piece of land before you pay for it.

This report covers one part of the picture. These cover the rest, drawn from the same government records, for any property in Tamil Nadu.

LandLens One

Ask anything about a property and get an answer grounded in live government records, with the sources shown.

[/landlens/one](#)



Verify My Land

Every record check run on one property and returned as a single report.

[/landlens/verify-my-land](#)



Legal Opinion

An advocate's written opinion on the title, built on the records we pull for it.

[/landlens](#)



One Map

Every layer on one map: the parcel, its boundary, zoning, water bodies and what sits around it.

[/landlens/one/map](#)



PriceMap

What land actually changed hands for around this plot, taken from the registered deeds.

[/landlens/pricemap](#)



Build Scope

What you are allowed to build here: floor space, height, coverage and setbacks.

[/landlens/build-scope](#)



Property Tracker

Watch a property and hear about it when something new is registered against it.

[/landlens/property-tracker](#)



Deal Room

Run the transaction in one place: documents, stamping, signatures and the parties.

[/landlens/deal-room](#)



Twenty-four checks you can run yourself, at no cost.

Records and verification

The registers themselves, read for you.

Encumbrance Certificate

Patta and Chitta

Field Measurement Sketch

EC Analyzer

Bank charge check

Court case search

Seller background check

Approval check by survey

Value and duty

What it is worth and what it costs to register.

Guideline value by street

Guideline value by survey

Stamp duty and registration fees

Capital gains

Floor space index

Area unit converter

Zoning and land use

What the plan says can happen on this land.

Land use zone finder

CMDA land use check

Coastal regulation zone

Master plan check

Water bodies finder

Airport height clearance

Registers and directories

Who holds it, and which office keeps the record.

Find your registering office

Temple property check

Waqf property check

RERA register



Every free tool
/tools



Services we run
for you
/services



The LandLens
suite
/landlens/one



Every claim in this document traces back to a government record.

Legal opinions, due diligence and title verification

Building plan, layout and sub-division approvals

Completion and occupancy certificates, regularisation

Escrow, negotiation and NRI property management

Land survey, soil testing, architecture and construction

Verified RealEstate
3/350/2 Mettukuppam,
OMR Thoraipakkam,
Chennai 600 097, India
hello@verified.realestate
+91 9996 12 9996

Prepared from the registers named on the page each finding sits on. Where a register could not be read, this document says so in its place rather than leaving the gap to be read as a clean result.

