

PP

APPROVAL RECORD

Planning Permission

Nullivilai

Kanniyakumari district, Tamil Nadu

APPROVAL TYPE

Building Plan

ISSUING AUTHORITY

Rural Panchayat

PURPOSE

Residential

The approval as the planning authority issued it, reproduced in full behind this page.


An approval speaks to what was sanctioned, not to what was built. Completion is a separate record.

PLAN SHOWING THE PROPOSED CONSTRUCTION OF A R.C.C. DWELLING HOUSE AT ELUPPAVILAI IN RE.SY NO : 568 / 23 , 568 / 13 A1


OF NULLIVILAI 'A' VILLAGE NULLIVILAI VILLAGE PANCHAYAT AT KALKULAM TALUK KANYAKUMARI DIST.

NAME OF OWNER :- MR.S .RAJAN , S/O. SAMYNATHAN ,


ELUPPAVILAI, KANDANVILAI (P.O)

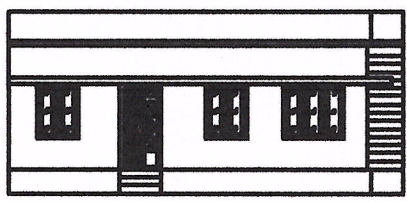


Elevation

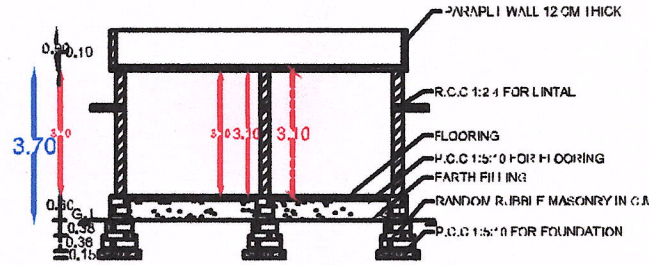


Section A-A

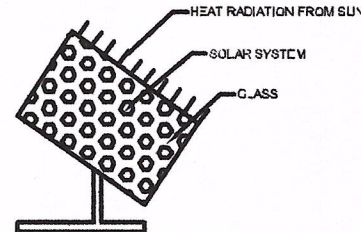


SOLAR SYSTEM

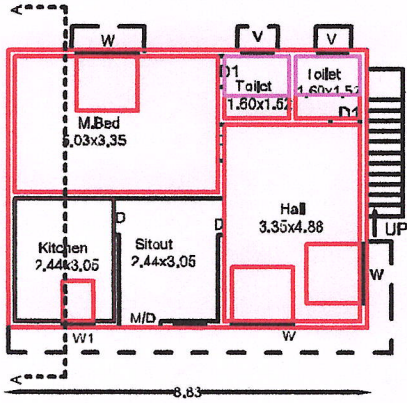


Plan

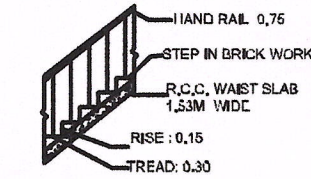


STAIR CASE SECTION

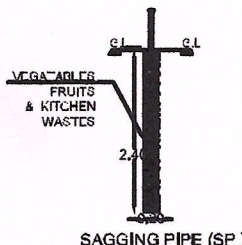


SAGGING PIPE (SP)

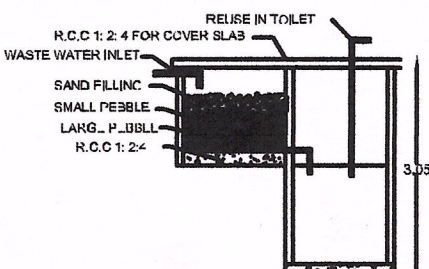

RECYCLING OF WASTE WATER

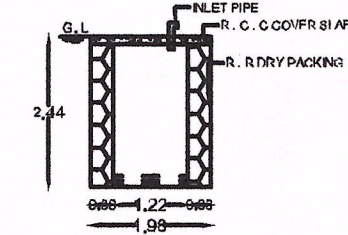

RAIN WATER STORAGE TANK SECTION

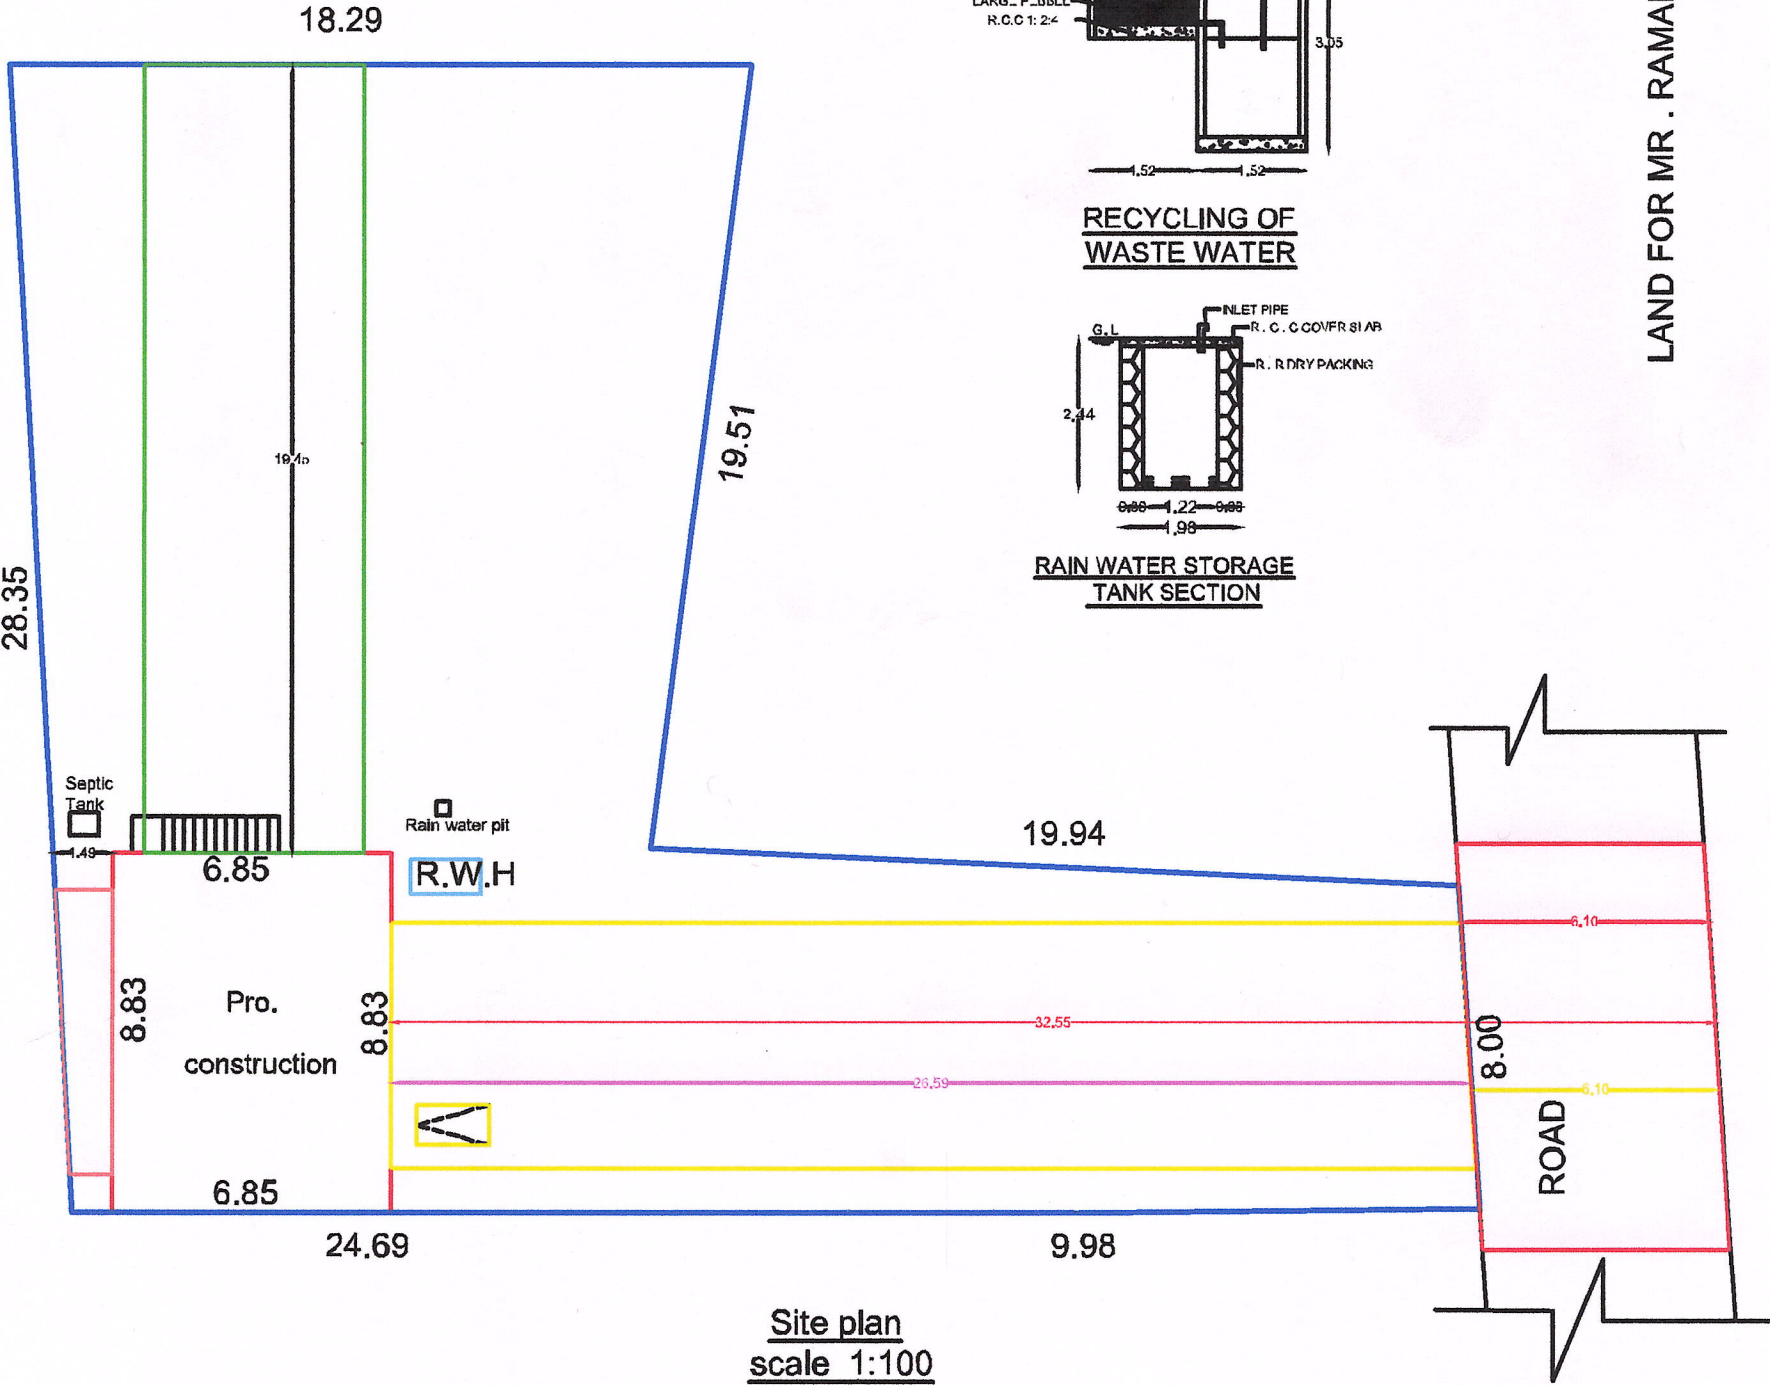


Site plan
scale 1:100


LAND FOR MR . RAMALINGAM

LAND FOR MR . RANGAN


Topo plan
scale 1:400

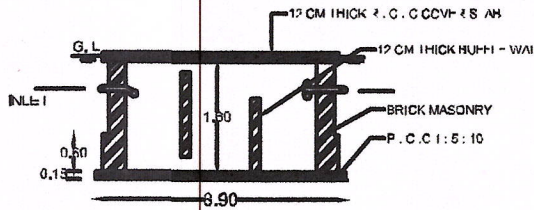

SECTION ON B-B

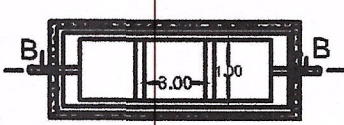

SEPTIC TANK PLAN

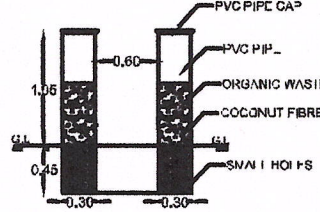

PIPE COMPOSIT PIT

THINGAL NAGAR TO NAGERCOIL ROAD
AT KANDANVILAI



TYPE: DWELLING HOUSE
AVG. PLOT DEPTH=18.17
AVG. PLOT WIDTH=36.45
RW/DECLARED=YES
BUILDING_NEAR_TO_RIVER=NO
OSR APPLICABLE=NO
OSR SURRENDER OR BUYBACK=BUYBACK
PREMIUM_FSI_REQUIRED=NO
IS_APPROVED_LAYOUT=NO
AREA_TYPE=OTHERS
BUILDING_NEAR_MONUMENT=NO
BUILDING_NEAR_GOVT_BLDG=NO
PROVISION_FOR_GREEN_BUILDINGS_AND_SUSTAINABILITY=NO
FIRE_PROTECTION_AND_FIRE_SAFETY_REQUIREMENTS=NO
NOG_FOR_CONSTRUCTION_NEAR_MONUMENT=NO
BARRIER_FREE_ACCESS_FOR_PHYSICALLY_CHALLENGED_PEOPLE=YES
FIRE_PROTECTION_AND_FIRE_SAFETY_REQUIREMENTS=YES
NOG_FIRE_DEPT=YES
BLOCK_1_INDIVIDUAL_RESIDENCE_MEMBER_COUNT=4
BLOCK_1_INDIVIDUAL_NON_RESIDENTIAL_MEMBER_COUNT
BLOCK_1_B-SHOP_MEMBER_COUNT=5
BLOCK_1_B-PCO_MEMBER_COUNT=1
IS_SWIMMING_POOL_EXISTS=NO
IF_HERITAGE_TOWN_LESS_THAN_1KM_RADIUS=NO

ENTER VALUE	ENTER MATERIAL	ENTER SIZE
M/D	PANELLED DOOR	1.00 x 2.10
D	PANELLED DOOR	0.90 x 2.10
D1	PANELLED DOOR	0.75 x 2.10
W1	GLAZED WINDOW	1.00 x 1.34
K.W	KITCHEN WINDOW	1.00 x 1.00
V	GLAZED VENTILATOR	0.75 x 0.45

ROAD	☐	PROPOSED	☐
SITE	☐	EXISTING	☒

Er. G. MARIA BALAN
Registered Engineer Grade - III
RE - III / KKDTCP/007/2022
G.L. CONSTRUCTIONS
Ezhil Building, 1st Floor, Thingal Nagar.
Ph : 9488883288 , 6383960224
SIGNATURE OF LICENCED SURVEYOUR

S. Rajan

OFFICE USE			
NOTE : ALL DIMENSIONS ARE IN METER , SCALE :1:100			
AREA OF SITE		6.36 ARE	15,900 CENTS
AREA IN SQ "M"		AREA IN SQ "FT"	
SITE AREA		: 643.68	6928.58
<u>PROPOSED PLINTH AREA</u>		: 60.49	651.11
<u>PROPOSED FLOOR AREA</u>		: 52.94	569.84
VACANT		: 583.19	6277.46
F.S.I : 60.49/643.68		0.09 <2.00	
FLOOR AREA ABOVE 25,SQ,M AND UP TO 50 SQ,M-1 DWELLING UNIT			
CAR SPACING FOR EVERY 2 DEWELLING UNITS AND 1 TWO WHEELER SPACE FOR EVERY DWELLING UNIT			
<u>PARKING CALCULATION :-</u>		1 Car space = 2.50x5.00	
<u>Required parking :-</u>		Required car space = $\frac{60.49}{75} = 0.81 \text{ car}$	
Total plinth area = 60.49 sq.m		PLOT COVERAGE = $\frac{60.49 \times 100}{643.68} = 9.39 \%$	
First 50 sq.m 1 dwelling unit = 1 Two Wheeler space			
1 Two Wheeler space = 1.00 x 1.80			

Eight ways to know a piece of land before you pay for it.

This report covers one part of the picture. These cover the rest, drawn from the same government records, for any property in Tamil Nadu.

LandLens One

Ask anything about a property and get an answer grounded in live government records, with the sources shown.

[/landlens/one](#)



Verify My Land

Every record check run on one property and returned as a single report.

[/landlens/verify-my-land](#)



Legal Opinion

An advocate's written opinion on the title, built on the records we pull for it.

[/landlens](#)



One Map

Every layer on one map: the parcel, its boundary, zoning, water bodies and what sits around it.

[/landlens/one/map](#)



PriceMap

What land actually changed hands for around this plot, taken from the registered deeds.

[/landlens/pricemap](#)



Build Scope

What you are allowed to build here: floor space, height, coverage and setbacks.

[/landlens/build-scope](#)



Property Tracker

Watch a property and hear about it when something new is registered against it.

[/landlens/property-tracker](#)



Deal Room

Run the transaction in one place: documents, stamping, signatures and the parties.

[/landlens/deal-room](#)



Twenty-four checks you can run yourself, at no cost.

Records and verification

The registers themselves, read for you.

Encumbrance Certificate

Patta and Chitta

Field Measurement Sketch

EC Analyzer

Bank charge check

Court case search

Seller background check

Approval check by survey

Value and duty

What it is worth and what it costs to register.

Guideline value by street

Guideline value by survey

Stamp duty and registration fees

Capital gains

Floor space index

Area unit converter

Zoning and land use

What the plan says can happen on this land.

Land use zone finder

CMDA land use check

Coastal regulation zone

Master plan check

Water bodies finder

Airport height clearance

Registers and directories

Who holds it, and which office keeps the record.

Find your registering office

Temple property check

Waqf property check

RERA register



Every free tool
/tools



Services we run
for you
/services



The LandLens
suite
/landlens/one



Every claim in this document traces back to a government record.

Legal opinions, due diligence and title verification

Building plan, layout and sub-division approvals

Completion and occupancy certificates, regularisation

Escrow, negotiation and NRI property management

Land survey, soil testing, architecture and construction

Verified RealEstate
3/350/2 Mettukuppam,
OMR Thoraipakkam,
Chennai 600 097, India
hello@verified.realestate
+91 9996 12 9996

Prepared from the registers named on the page each finding sits on. Where a register could not be read, this document says so in its place rather than leaving the gap to be read as a clean result.

