

PP

APPROVAL RECORD

Planning Permission

Kaniyakulam
Kanniyakumari district, Tamil Nadu

APPROVAL TYPE
Building Plan

ISSUING AUTHORITY
Rural Panchayat


PURPOSE
Residential

The approval as the planning authority issued it, reproduced in full behind this page.


An approval speaks to what was sanctioned, not to what was built. Completion is a separate record.

PLAN SHOWING THE PROPOSED CONSTRUCTION OF A RESIDENTIAL BUILDING IN RE-SY-NO : 95/5A1 OF KANYAKULAM VILLAGE, AT MAHATMA GANDHI NAGER
KALIYANCADU, KANYAKULAM VILLAGE PANCHAYAT, RAJAKKAMANGALAM UNION, KANNIYAKUMARI DISTRICT.

NAME OF OWNERS : 1) Mr. S. SURESH KUMAR
2) Mrs. SHEEMA KUMARI
3/235/A2AB, MAHATMAGANDHI NAGER
KANIYAKULAM, PARVATHIPURAM (PO)
KANNIYAKUMARI DISTRICT
TAMIL NADU. 629003


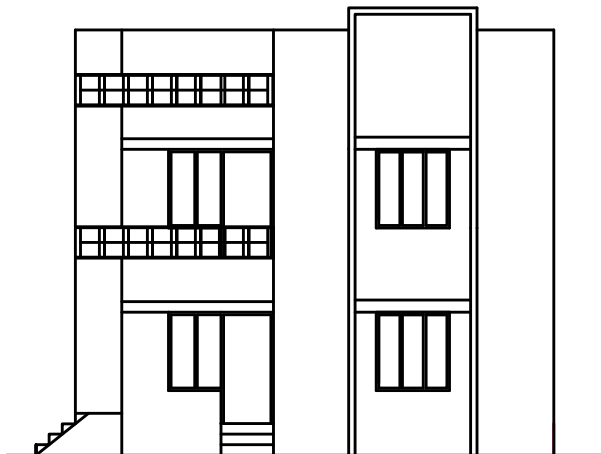


FRONT ELEVATION

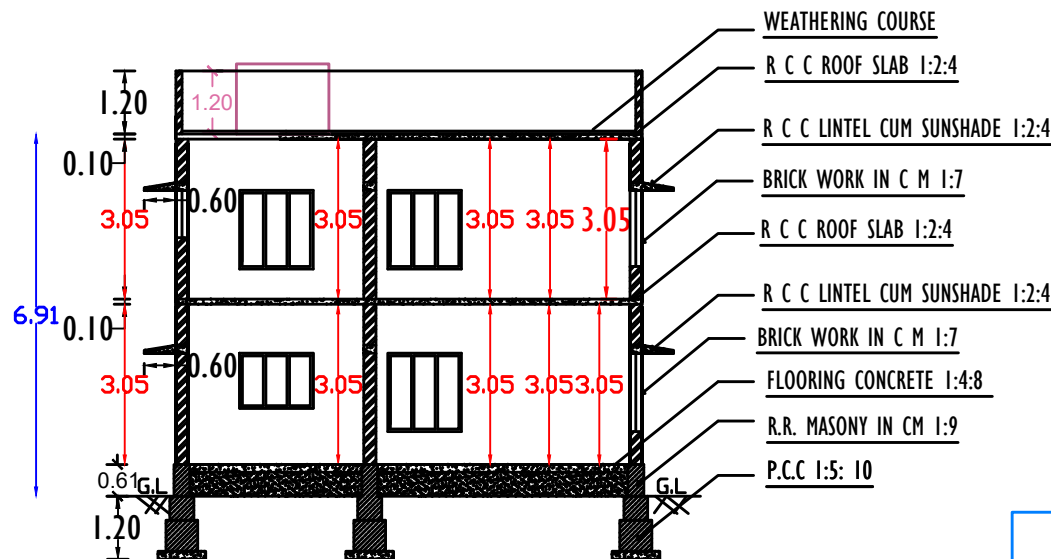


SECTION ON "AB"

WATER_TANK_CAPACITY_L=6000LTRS

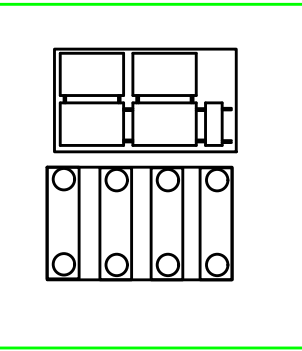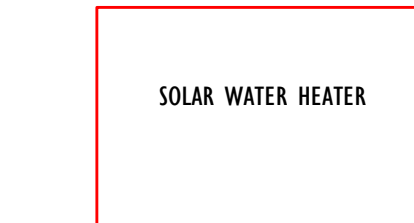


SOLAR WATER HEATING SYSTEM

PLAN INFO
AS_AT_SITE=190.63
FMB_DR_PLR=190.63
AS_PER_DOCUMENT=190.66
PLOT_AREA_M2=190.63
SINGLE_FAMILY_BLDG=YES
CRZ=NO
SECURITY_ZONE=NO
SURVEY_NO=95/5A1
PATTA_NO=788
TALUK=AGASTHEESWARAM
ACCESS_WIDTH_M=4.57
ROAD_WIDTH=4.57
ROAD_LENGTH=100
AVG_PLOT_DEPTH=18.86
AVG_PLOT_WIDTH=9.00
LAND_USE_ZONE = RESIDENTIAL
PLOT_NO=NO
DISTRICT=KANNIYAKUMARI
RWH_DECLARED=YES
AREA_TYPE=OTHERS
BUILDING_NEAR_MONUMENT=NO
BUILDING_NEAR_GOVT_BLDG=NO
PROVISION_FOR_GREEN_BUILDINGS_AND_SUSTAINABILITY=NO
FIRE_PROTECTION_AND_FIRE_SAFETY_REQUIREMENTS=YES
NOC_FOR_CONSTRUCTION_NEAR_MONUMENT=NO
NOC_FIRE_DEPT=NO
DSR_APPLICABLE= NO
DSR_SURR_BUYBACK_RETAIN=RETAIN
PREMIUM_FSI_REQUIRED=NO
IS_APPROVED_LAYOUT=NO
IS_SWIMMING_POOL_EXISTS=NO
JURISDICTION_TYPE=KANNIYAKULAM VILLAGE PANCHAYAT
IF_HERITAGE_TOWN_LESSTHAN_1KM_RADIUS=YES

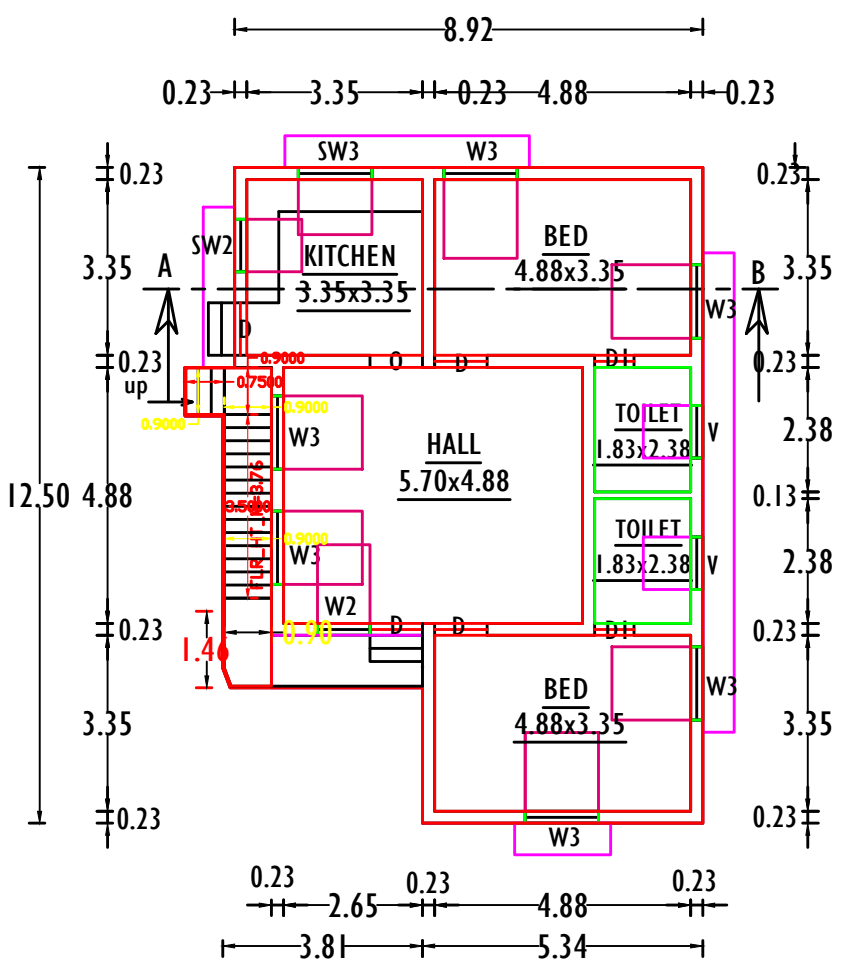


GROUND FLOOR PLAN

SCALE: 1:100

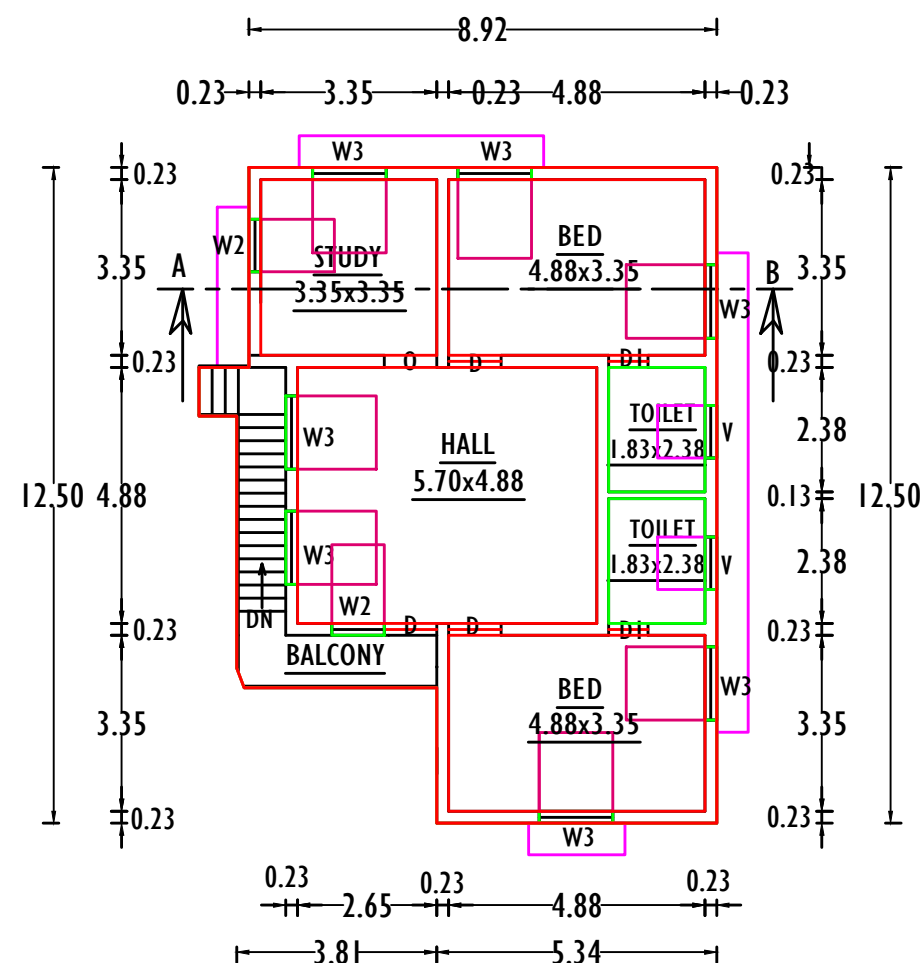


FIRST FLOOR PLAN

SCALE: 1:100

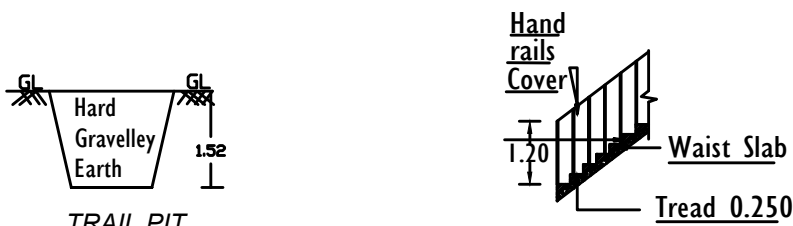


STAIRCASE DETAILS

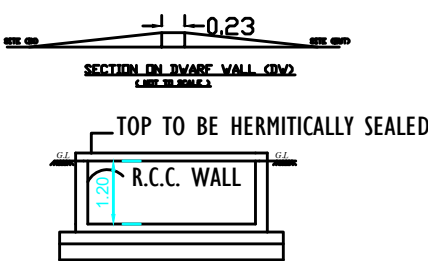


RWH SECTION (SAMPLE)

RWH_CAPACITY_L=4800LTRS

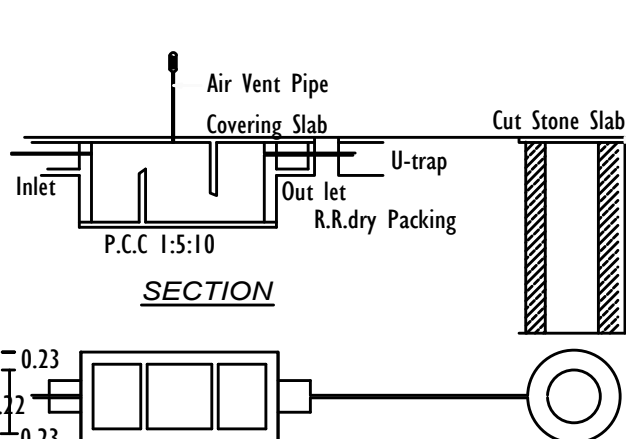


SEPTIC TANK DETAILS

SCALE 1cm : 1m

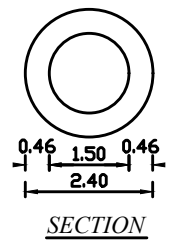


RAIN WATER HARVESTING ARRANGEMENT

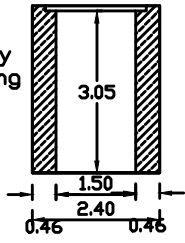

RAIN WATER HARVESTING ARRANGEMENT

NOT TO SCALE

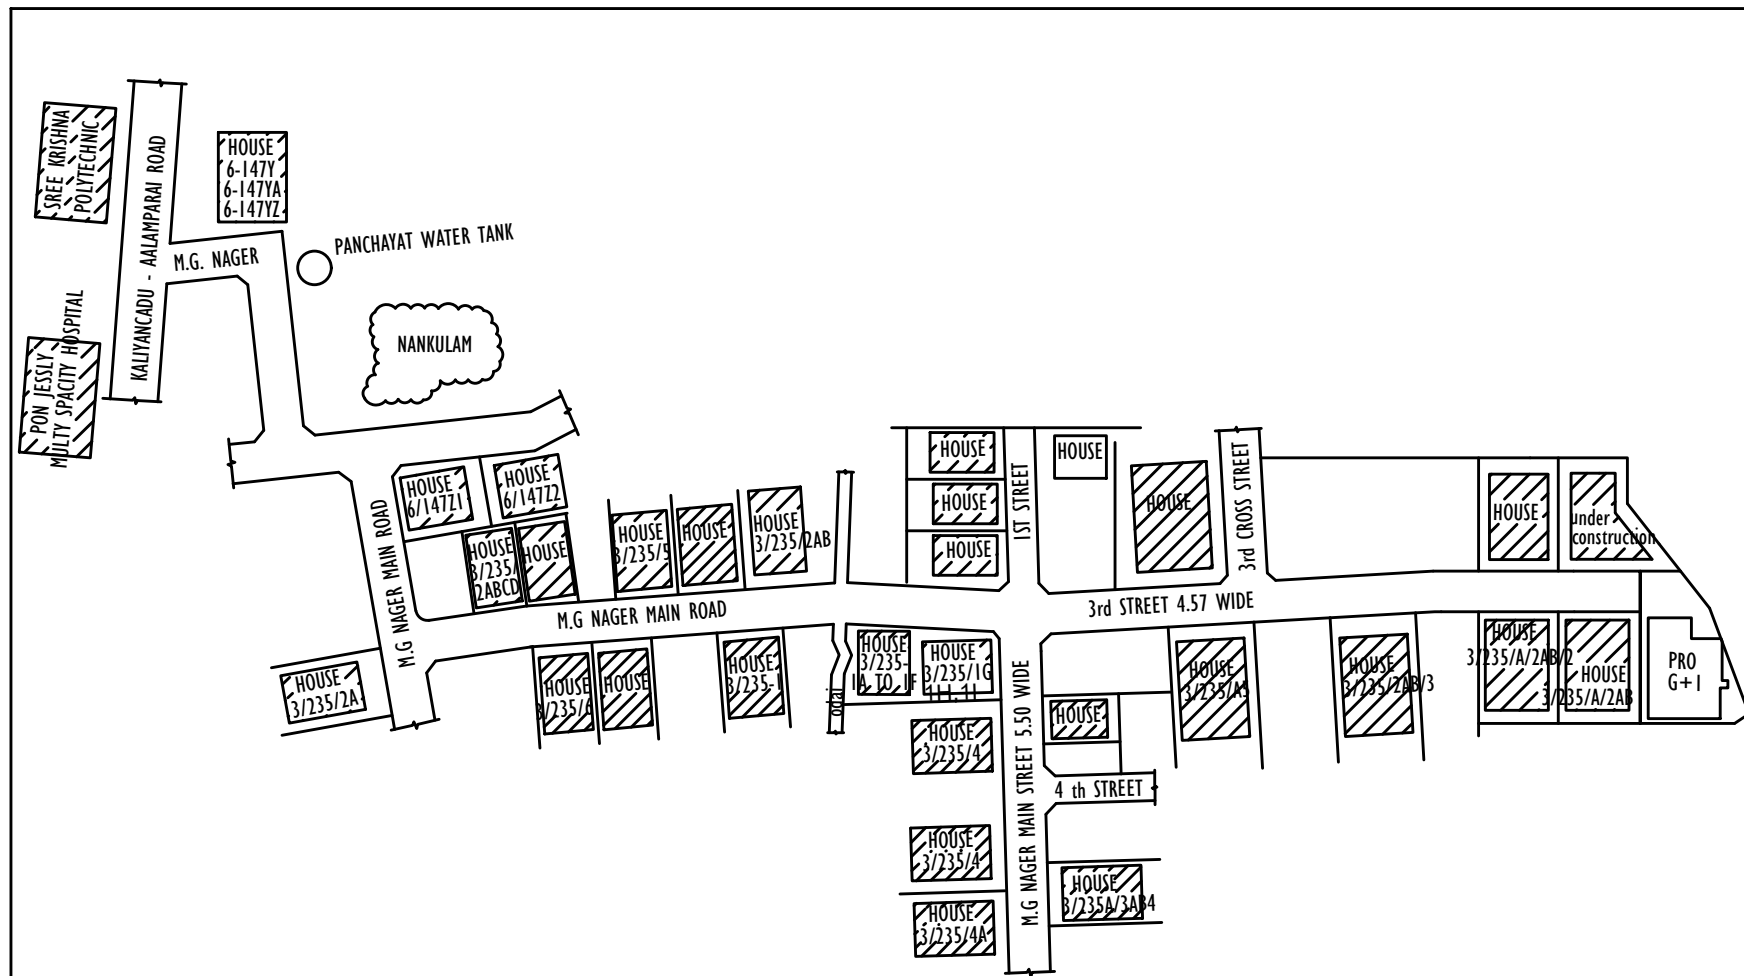

WATER
MADE TO
MEASUREMENTS
BY
DATE

W1 : WINDOW : 1.40x2.10
W3 : WINDOW : 1.40x1.50
W2 : WINDOW : 1.00x1.50
SW3 : WINDOW : 1.40x1.05
SW2 : WINDOW : 1.00x1.05
V : VENTILATION : 0.90x0.90
O : OPEN : 1.00x2.10

AREA DETAILS	AREA IN Sq.M	AREA IN Sq.FT
SITE AREA	190.66	2052.26
PLINTH AREA (FSI)		
GROUND FLOOR	104.25	1122.14
FIRST FLOOR	104.25	1122.14
TOTAL AREA	208.50	2244.28
VACANT AREA	86.41	930.12

PLOT COVERAGE
PROP. GF AREA X 100 = 104.25
SITE AREA X 100 = 190.66 X 100 = 54.678%

COLOUR INDEX	
SITE BOUNDARY	
PROPOSED	
ROAD / LANE	

Floor area above 100 sq.m 1 Car space for every 100 sq.m

PARKING CALCULATION (RESIDENTIAL)
FLOOR AREA = 208.50
Required Car Parking = 2 Nos
Provided 2 Car Space

Signature
W. Suresh Kumar

Mr. S. SURESH KUMAR
Mrs. SHEEMA KUMARI
SIGNATURE OF LAND AND BUILDING OWNER

Signature
A. Sahaya Antony Stephen

A. SAHAYA ANTONY STEPHEN, D.C.E
Registered Engineer Grade - III
Registration No. 150/LS/2019/00024
F.R. Construction
6-58A, Hassan Tower
M.S. Road, Parvathipuram
Nagercoil - 629003
Cell: 9894028322

Eight ways to know a piece of land before you pay for it.

This report covers one part of the picture. These cover the rest, drawn from the same government records, for any property in Tamil Nadu.

LandLens One

Ask anything about a property and get an answer grounded in live government records, with the sources shown.

[/landlens/one](#)



Verify My Land

Every record check run on one property and returned as a single report.

[/landlens/verify-my-land](#)



Legal Opinion

An advocate's written opinion on the title, built on the records we pull for it.

[/landlens](#)



One Map

Every layer on one map: the parcel, its boundary, zoning, water bodies and what sits around it.

[/landlens/one/map](#)



PriceMap

What land actually changed hands for around this plot, taken from the registered deeds.

[/landlens/pricemap](#)



Build Scope

What you are allowed to build here: floor space, height, coverage and setbacks.

[/landlens/build-scope](#)



Property Tracker

Watch a property and hear about it when something new is registered against it.

[/landlens/property-tracker](#)



Deal Room

Run the transaction in one place: documents, stamping, signatures and the parties.

[/landlens/deal-room](#)



Twenty-four checks you can run yourself, at no cost.

Records and verification

The registers themselves, read for you.

Encumbrance Certificate

Patta and Chitta

Field Measurement Sketch

EC Analyzer

Bank charge check

Court case search

Seller background check

Approval check by survey

Zoning and land use

What the plan says can happen on this land.

Land use zone finder

CMDA land use check

Coastal regulation zone

Master plan check

Water bodies finder

Airport height clearance

Value and duty

What it is worth and what it costs to register.

Guideline value by street

Guideline value by survey

Stamp duty and registration fees

Capital gains

Floor space index

Area unit converter

Registers and directories

Who holds it, and which office keeps the record.

Find your registering office

Temple property check

Waqf property check

RERA register



Every free tool
/tools



Services we run
for you
/services



The LandLens
suite
/landlens/one



Every claim in this document traces back to a government record.

Legal opinions, due diligence and title verification

Building plan, layout and sub-division approvals

Completion and occupancy certificates, regularisation

Escrow, negotiation and NRI property management

Land survey, soil testing, architecture and construction

Verified RealEstate
3/350/2 Mettukuppam,
OMR Thoraipakkam,
Chennai 600 097, India
hello@verified.realestate
+91 9996 12 9996

Prepared from the registers named on the page each finding sits on. Where a register could not be read, this document says so in its place rather than leaving the gap to be read as a clean result.

