

PP

APPROVAL RECORD

Planning Permission

Kollenchy

Kanniyakumari district, Tamil Nadu

APPROVAL TYPE

Building Plan

ISSUING AUTHORITY

Rural Panchayat

PURPOSE




Residential

The approval as the planning authority issued it, reproduced in full behind this page.

An approval speaks to what was sanctioned, not to what was built. Completion is a separate record.



Plan showing the proposed construction of RCC roof residential building in Re.Survey.No: 341/11A1 of Kollanchi village in Vilavancode Taluk. At Vaniyanvilai, Kollanchi, Nattalam(P.O), Kanniyakumari District, Pin Code:629165, Kollanchi Village Panchayat

Owner Name and Address : Mr. Prasanth.R, S/O. Mr. Raveendranath, Vaniyanvilai, Kollanchi, Nattalam(P.O).

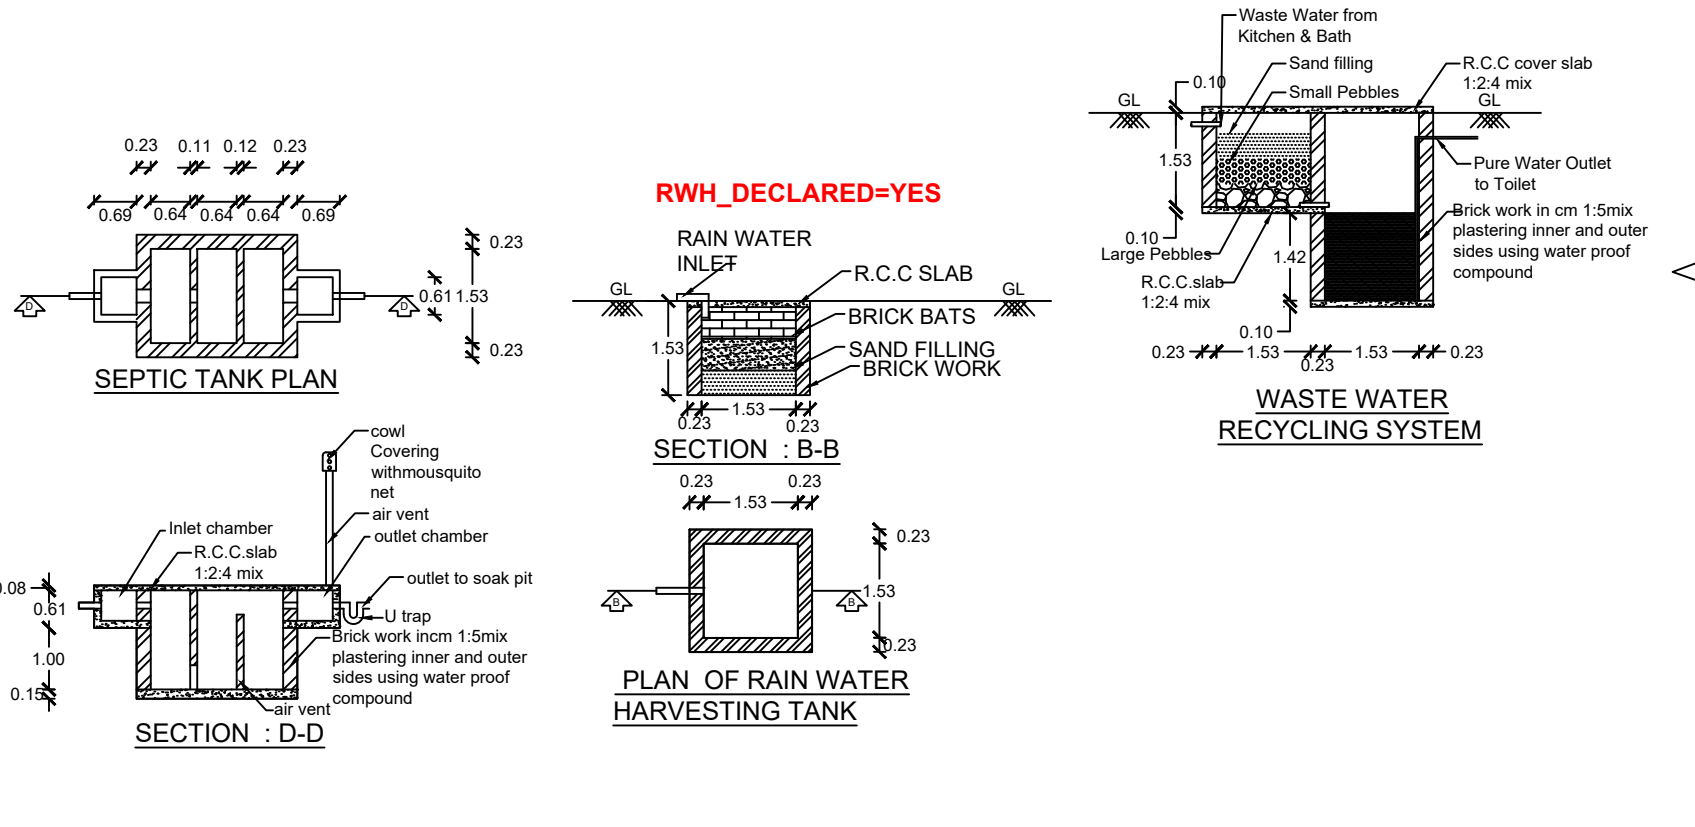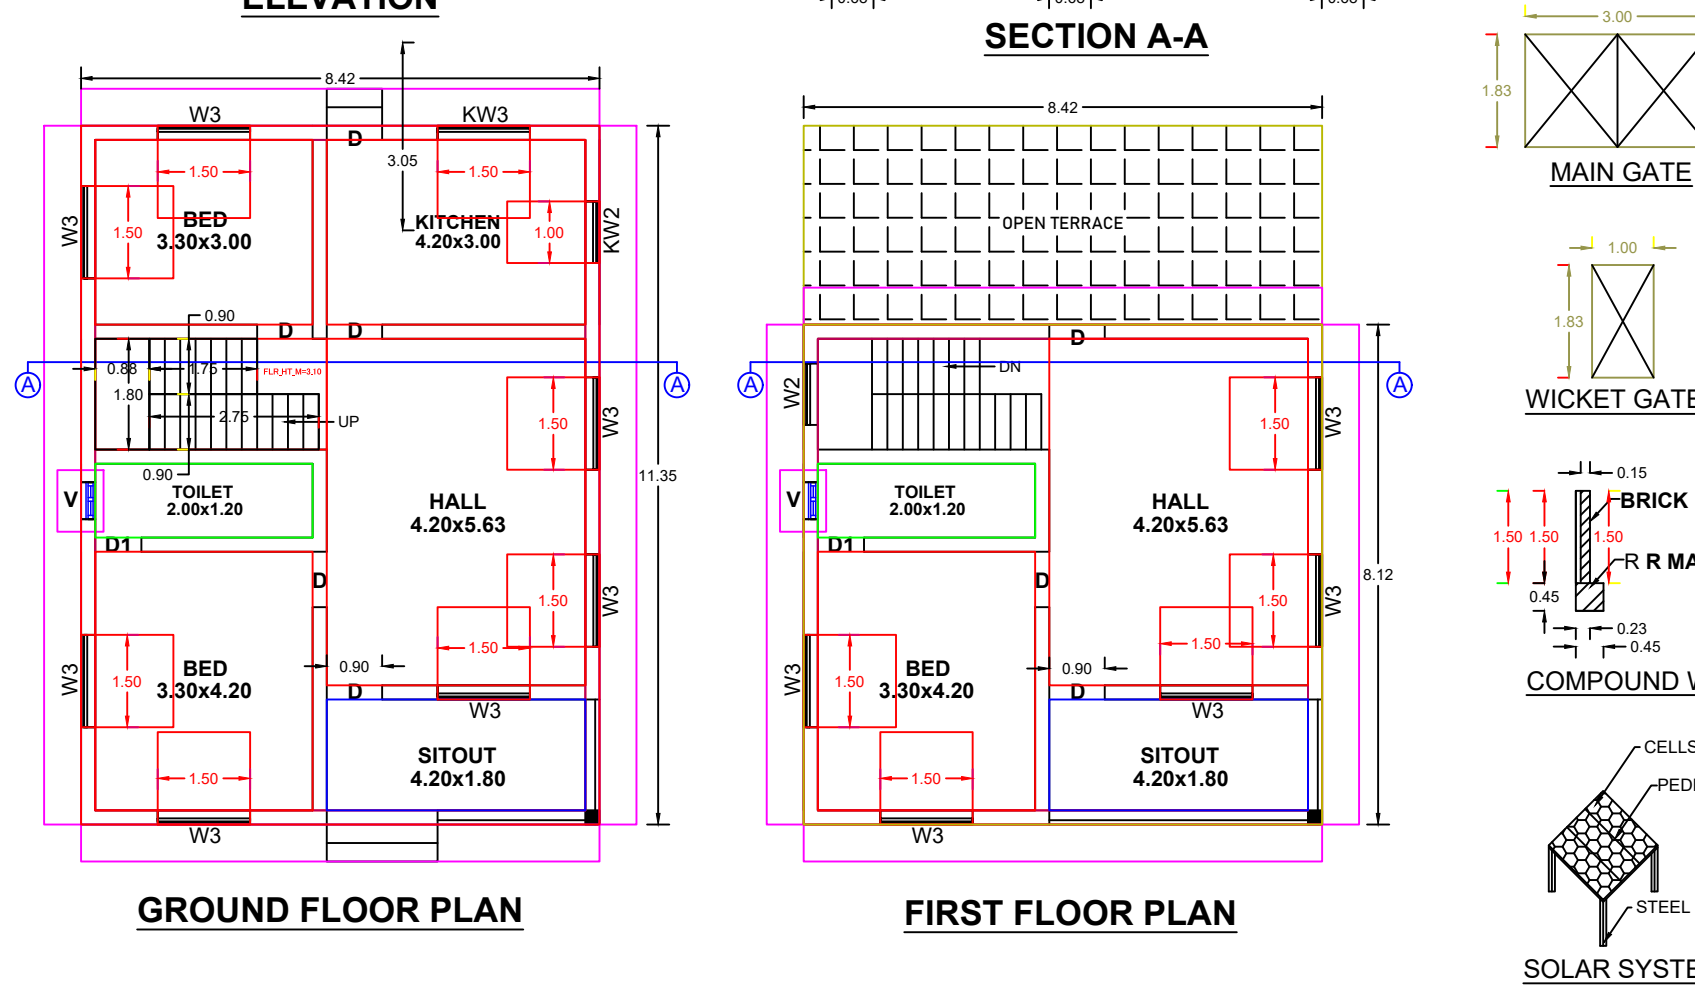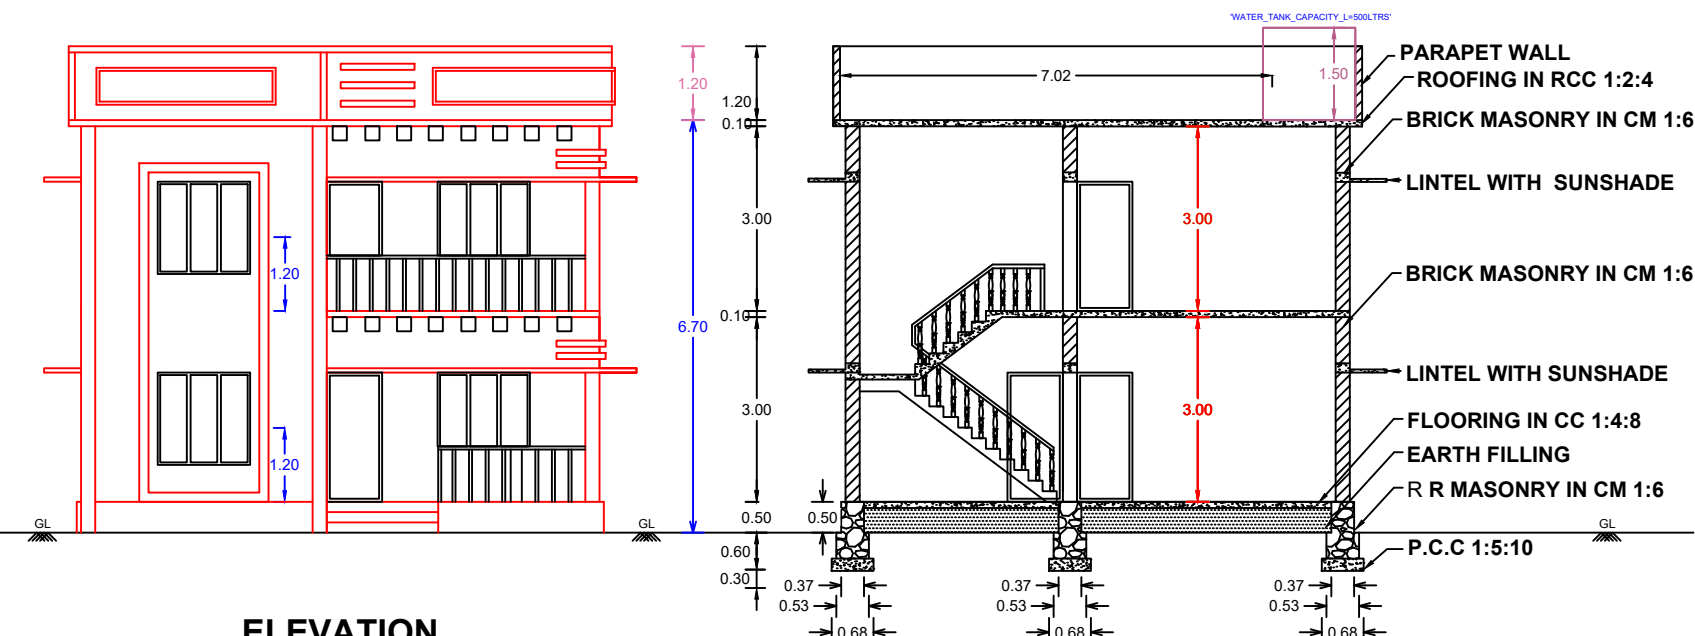


SCALE 1:100

All Dimensions are in meters.

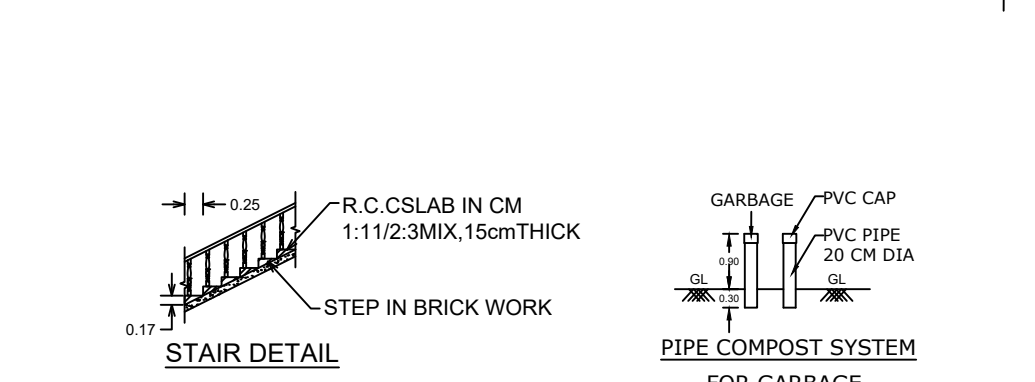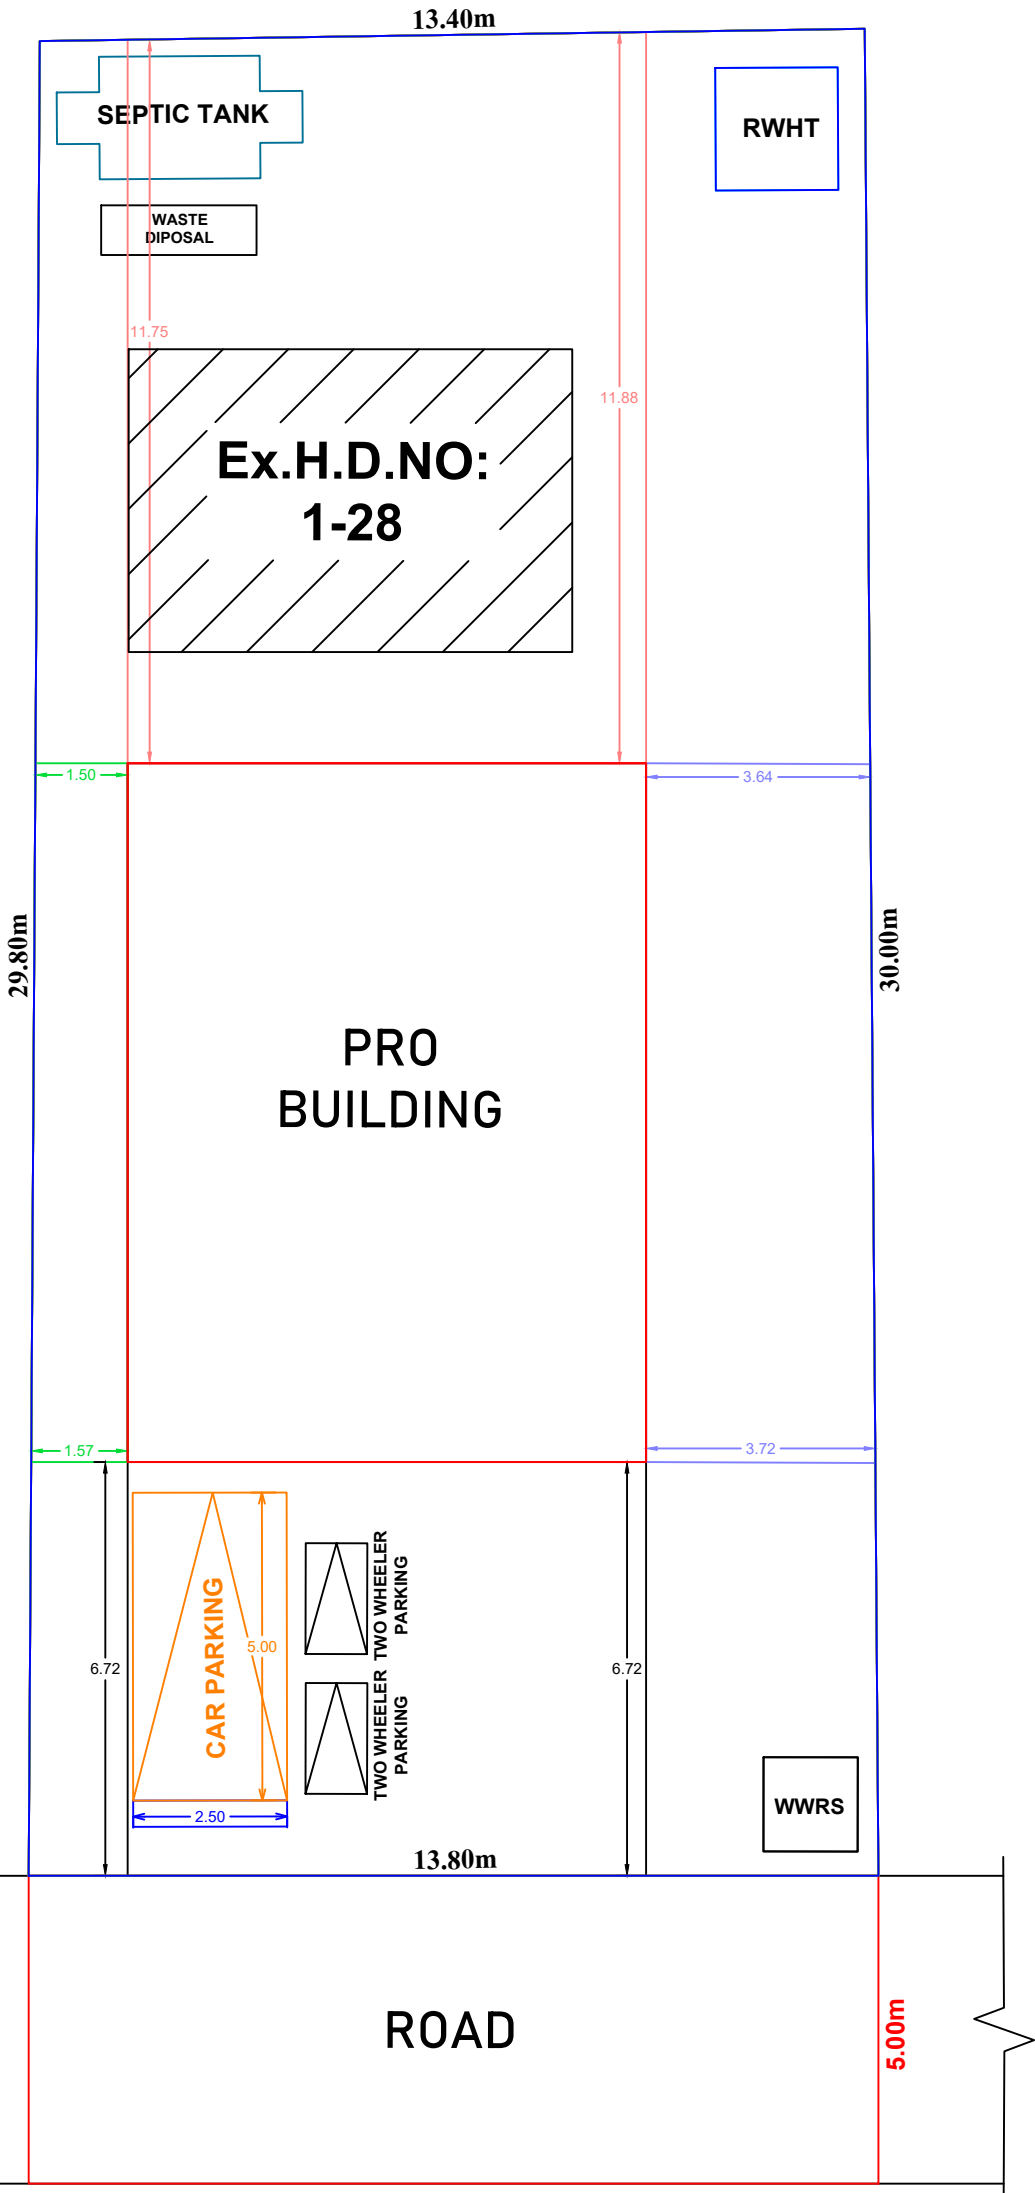



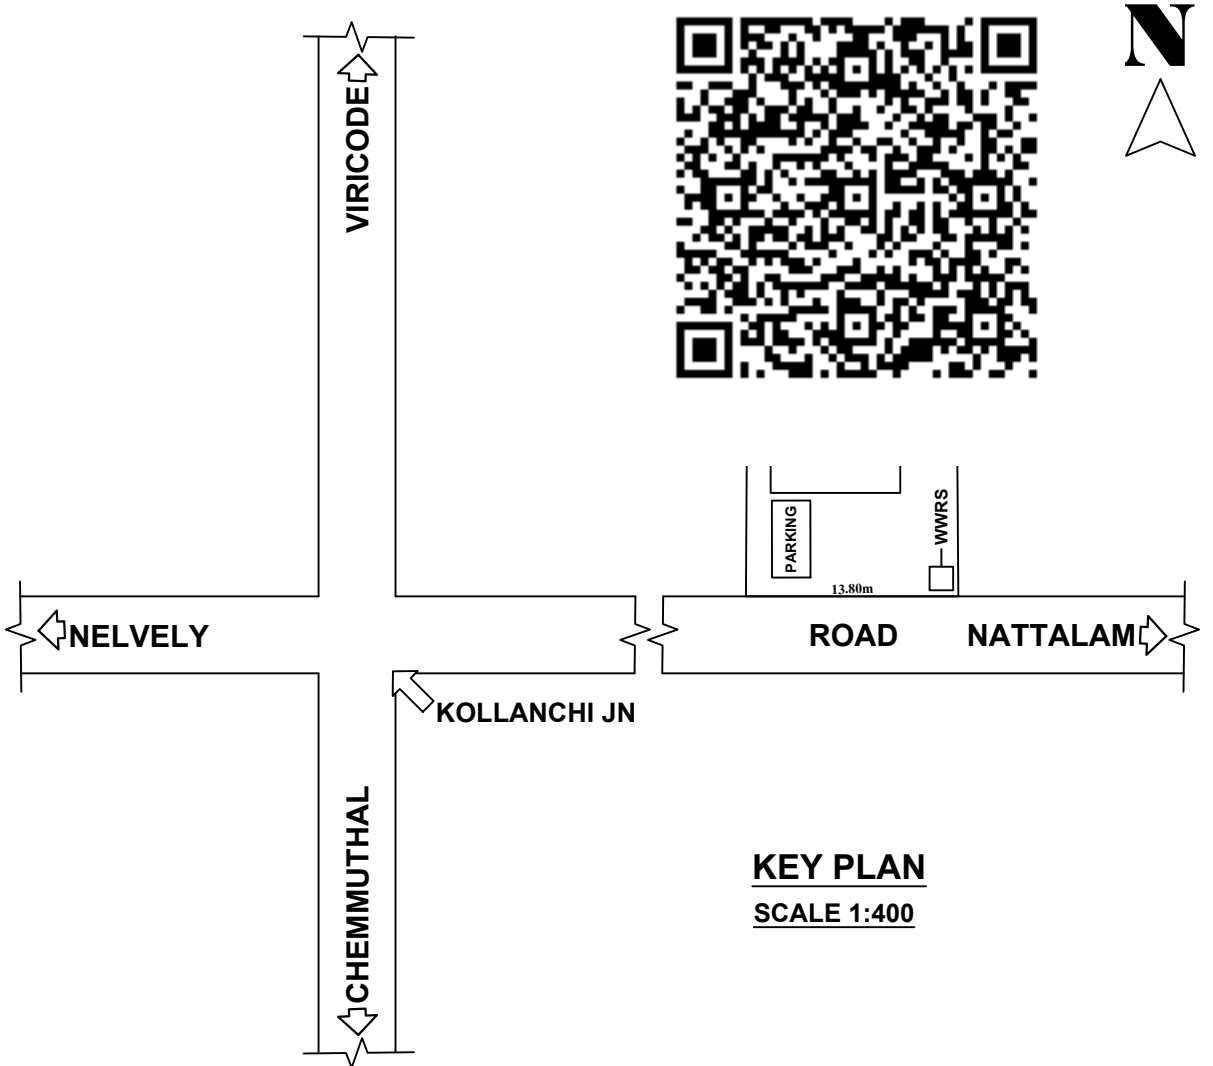

KEY PLAN
SCALE 1:400

DISTRICT=Kanniyakumari TALUK=Vilavancode VILLAGE=Kollanchi SURVEY_NO=341/11A1

OSR_SURR_BUYBACK_RETAIN=BUYBACK JURISDICTION_TYPE=PANCHAYAT MIN_PLOT_WIDTH=13.40m

SINGLE_FAMILY_BLDG=YES CRZ=NO SECURITY_ZONE=NO ACCESS_WIDTH_M=13.80m MIN_PLOT_DEPTH=29.80m

PLOT AREA: 4.04 Are 10.000 Cents

PLOT_AREA_M2=404.71m² AS_AT_SITE=406.61m² FMB_OR_PLR=404.71m² AS_PER_DOCUMENT=404.71m²

AVG_PLOT_WIDTH=13.60m AVG_PLOT_DEPTH=29.90m LAND_USE_ZONE=RESIDENTIAL

AREA_TYPE=Others OSR_APPLICABLE= NO PREMIUM_FSI_REQUIRED= NO PATTAN_NO=14341

	PLINTH AREA	FLOOR AREA
GROUND FLOOR	95.57 Sq M (1028.33 Sq Ft)	86.68 Sq M (932.68 Sq Ft)
FIRST FLOOR	68.37 Sq M (735.66 Sq Ft)	60.97 Sq M (656.03 Sq Ft)
TOTAL	163.94 Sq M (1763.99 Sq Ft)	147.65 Sq M (1588.71 Sq Ft)
VACANT AREA	311.04 Sq M	(3346.79 Sq Ft)

IS_APPROVED_LAYOUT= NO IS_SWIMMING_POOL_EXISTS= NO ROAD_LENGTH=13.80m

IF_HERITAGE_TOWN_LESSTHAN_1KM_RADIUS= NO ROAD_WIDTH=5.00m

JOINARY DETAILS

D	DOORS	0.90 X 2.10 - 8 Nos
D1	DOORS	0.60 X 2.10 - 2 Nos
W2	WINDOWS	1.00 X 1.50 - 1 No
W3	WINDOWS	1.50 X 1.50 - 11 Nos
KW2	K.WINDOWS	1.00 X 1.00 - 1 No
KW3	K.WINDOWS	1.50 X 1.00 - 1 No
V	VENTILATORS	0.75 X 0.75 - 2 Nos

INDEX

PRO.SITE	☐
PRO.BUILDING	☒
EXT.BUILDING	☒
ROAD	☐

PARKING SPACE :
Required Parking= 1 Car Parking
Provided Parking= 1 Car Parking


Floor Space Index:
F.S.I = $\frac{\text{Total Builtup Area}}{\text{Total Site Area}}$
F.S.I = 163.94/404.71
F.S.I = 0.405 < 2.00

SITE COVERAGE :
23.61%

KALAIKARAN CONSTRUCTION
Near Bus Stand,Tholayavattam
CELL: 9442830628
Email: kalaiakaranconstruction@gmail.com

DRAWN BY:
Er. Kalai Nilan.S.U,BE
14-74A3, Vadalikootamvilai,
Mulankuzhi(P.O).
PH: 8300822568
Email: sukalainilan@gmail.com

OWNER

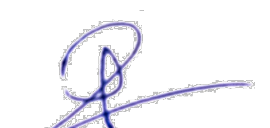
ENGINEER

Er. KANNAN.S, M.TECH IN CIVIL ENGINEERING
Reg. Engineer Grade -II
Reg No: K.K/2023/45, 149/LB/2023/00907
ANUK TRADITECH
Painkulam - 629 173
Mob : 7708107791

OFFICE USE:

Eight ways to know a piece of land before you pay for it.

This report covers one part of the picture. These cover the rest, drawn from the same government records, for any property in Tamil Nadu.

LandLens One

Ask anything about a property and get an answer grounded in live government records, with the sources shown.

[/landlens/one](#)



Verify My Land

Every record check run on one property and returned as a single report.

[/landlens/verify-my-land](#)



Legal Opinion

An advocate's written opinion on the title, built on the records we pull for it.

[/landlens](#)



One Map

Every layer on one map: the parcel, its boundary, zoning, water bodies and what sits around it.

[/landlens/one/map](#)



PriceMap

What land actually changed hands for around this plot, taken from the registered deeds.

[/landlens/pricemap](#)



Build Scope

What you are allowed to build here: floor space, height, coverage and setbacks.

[/landlens/build-scope](#)



Property Tracker

Watch a property and hear about it when something new is registered against it.

[/landlens/property-tracker](#)



Deal Room

Run the transaction in one place: documents, stamping, signatures and the parties.

[/landlens/deal-room](#)



Twenty-four checks you can run yourself, at no cost.

Records and verification

The registers themselves, read for you.

Encumbrance Certificate

Patta and Chitta

Field Measurement Sketch

EC Analyzer

Bank charge check

Court case search

Seller background check

Approval check by survey

Value and duty

What it is worth and what it costs to register.

Guideline value by street

Guideline value by survey

Stamp duty and registration fees

Capital gains

Floor space index

Area unit converter

Zoning and land use

What the plan says can happen on this land.

Land use zone finder

CMDA land use check

Coastal regulation zone

Master plan check

Water bodies finder

Airport height clearance

Registers and directories

Who holds it, and which office keeps the record.

Find your registering office

Temple property check

Waqf property check

RERA register



Every free tool
/tools



Services we run
for you
/services



The LandLens
suite
/landlens/one



Every claim in this document traces back to a government record.

Legal opinions, due diligence and title verification

Building plan, layout and sub-division approvals

Completion and occupancy certificates, regularisation

Escrow, negotiation and NRI property management

Land survey, soil testing, architecture and construction

Verified RealEstate
3/350/2 Mettukuppam,
OMR Thoraipakkam,
Chennai 600 097, India
hello@verified.realestate
+91 9996 12 9996

Prepared from the registers named on the page each finding sits on. Where a register could not be read, this document says so in its place rather than leaving the gap to be read as a clean result.

