

PP

APPROVAL RECORD

Planning Permission

Kanniyakumari district, Tamil Nadu

APPROVAL TYPE

Building Plan

ISSUING AUTHORITY

Rural Panchayat




The approval as the planning authority issued it, reproduced in full behind this page.

An approval speaks to what was sanctioned, not to what was built. Completion is a separate record.


PLAN SHOWING THE PROPOSED CONSTRUCTION OF TERRACE ROOF COMMERCIAL SHOP BUILDING IN R.SY.NO : 788/14B2 OF MATHICODE VILLAGE AT WEST MATHIRAVILAI IN MATHICODE VILLAGE PANCHAYAT, KILLIYOOR TALUK, K. K. DISTRICT.

NAME AND ADDRESS OF THE OWNER:- Mrs.J.LILLY JEBA JOY, W/o. PETER PAUL,
MANALI VILAGAM, THICKANAMCODE. P.O.


PLAN INFO
PLOT NO=NO
PATTI NO=15294
TALUK= KILLIYOOR
DISTRICT= KANYAKUMARI
SURVEY NO= 788/14B2
VILLAGE= MATHICODE VILLAGE
JURISDICTION TYPE= MATHICODE VILLAGE
LAND USE ZONE = COMMERCIAL
PLOT AREA M2= 303.60
AS PER DOCUMENT= 303.60
AS AT SITE= 303.60
FMB OR PLR= 303.60
SINGLE FAMILY BLDG=NO
CRZ=NO
SECURITY ZONE=NO
ACCESS WIDTH M= 18.60
WHETHER GOVT OR AIDED SCHOOL=NO
ROAD WIDTH= 4.84
ROAD LENGTH= 1500.00
AVG PLOT DEPTH= 16.70
AVG PLOT WIDTH= 17.30
RWH DECLARED=YES
BUILDING NEAR TO RIVER=NO
OSR APPLICABLE=NO
OSR SURRENDER OR BUYBACK=BUYBACK
PREMIUM FSI REQUIRED=NO
IS APPROVED LAYOUT=NO
AREA TYPE=OTHERS
BUILDING NEAR MONUMENT=NO
BUILDING NEAR GOVT BLDG=NO
PROVISION FOR GREEN BUILDINGS AND SUSTAINABILITY=NO
FIRE PROTECTION AND FIRE SAFETY REQUIREMENTS=NO
NOC FOR CONSTRUCTION NEAR MONUMENT=NO
BARRIER FREE ACCESS FOR PHYSICALLY CHALLENGED PEOPLE=YES
FIRE PROTECTION AND FIRE SAFETY REQUIREMENTS=YES
NOC FIRE DEPT=NO
IS SWIMMING POOL EXISTS=NO
BLOCK 1 B-SHOP MEMBER COUNT=2
IF HERITAGE TOWN LESS THAN 1KM RADIUS=NO

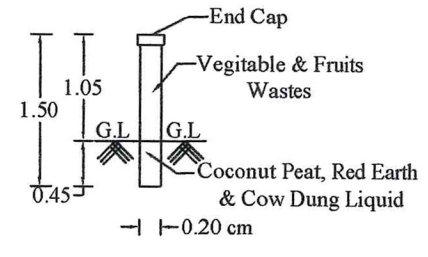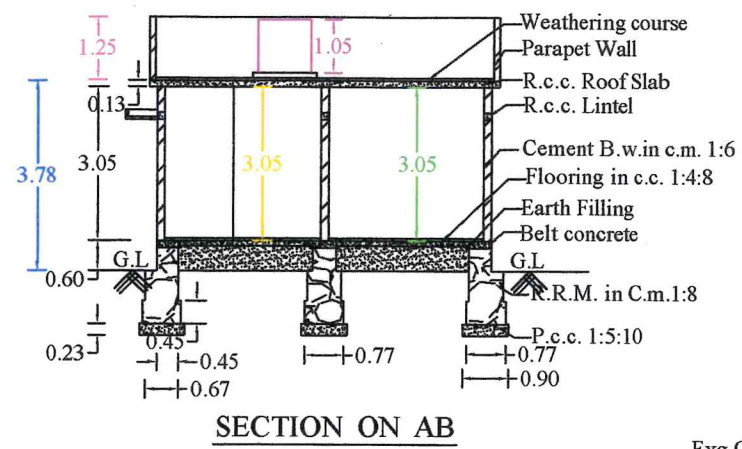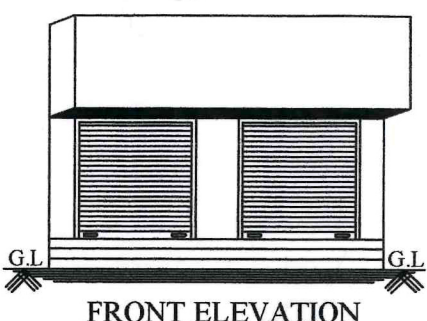


PIPE COMPOSTER

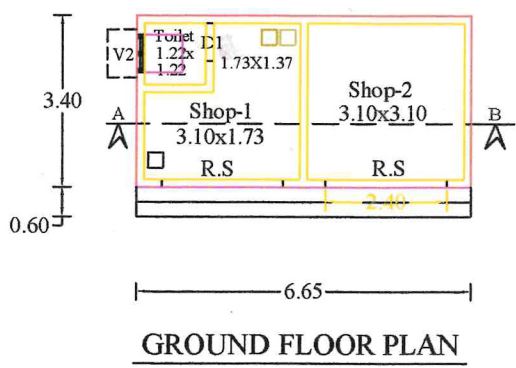


GROUND FLOOR PLAN

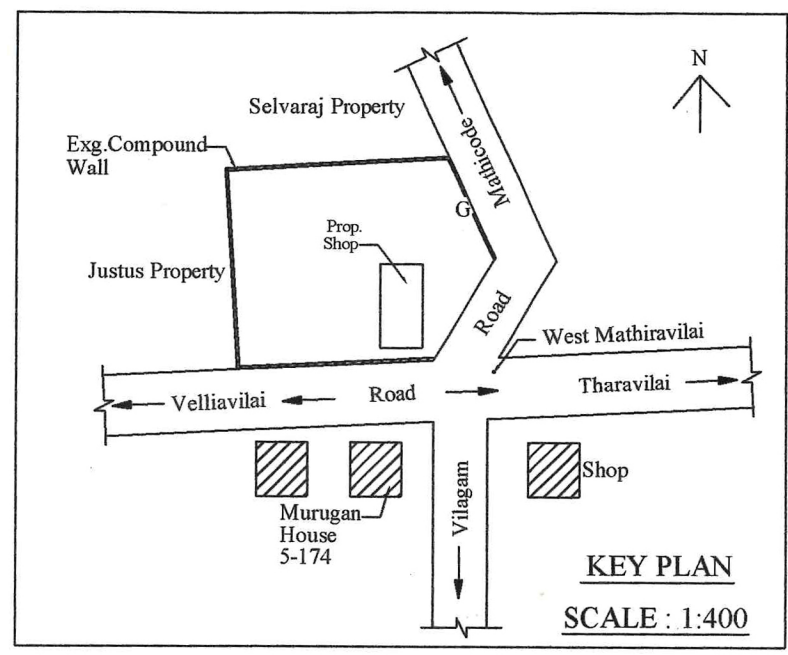


KEY PLAN
SCALE : 1:400

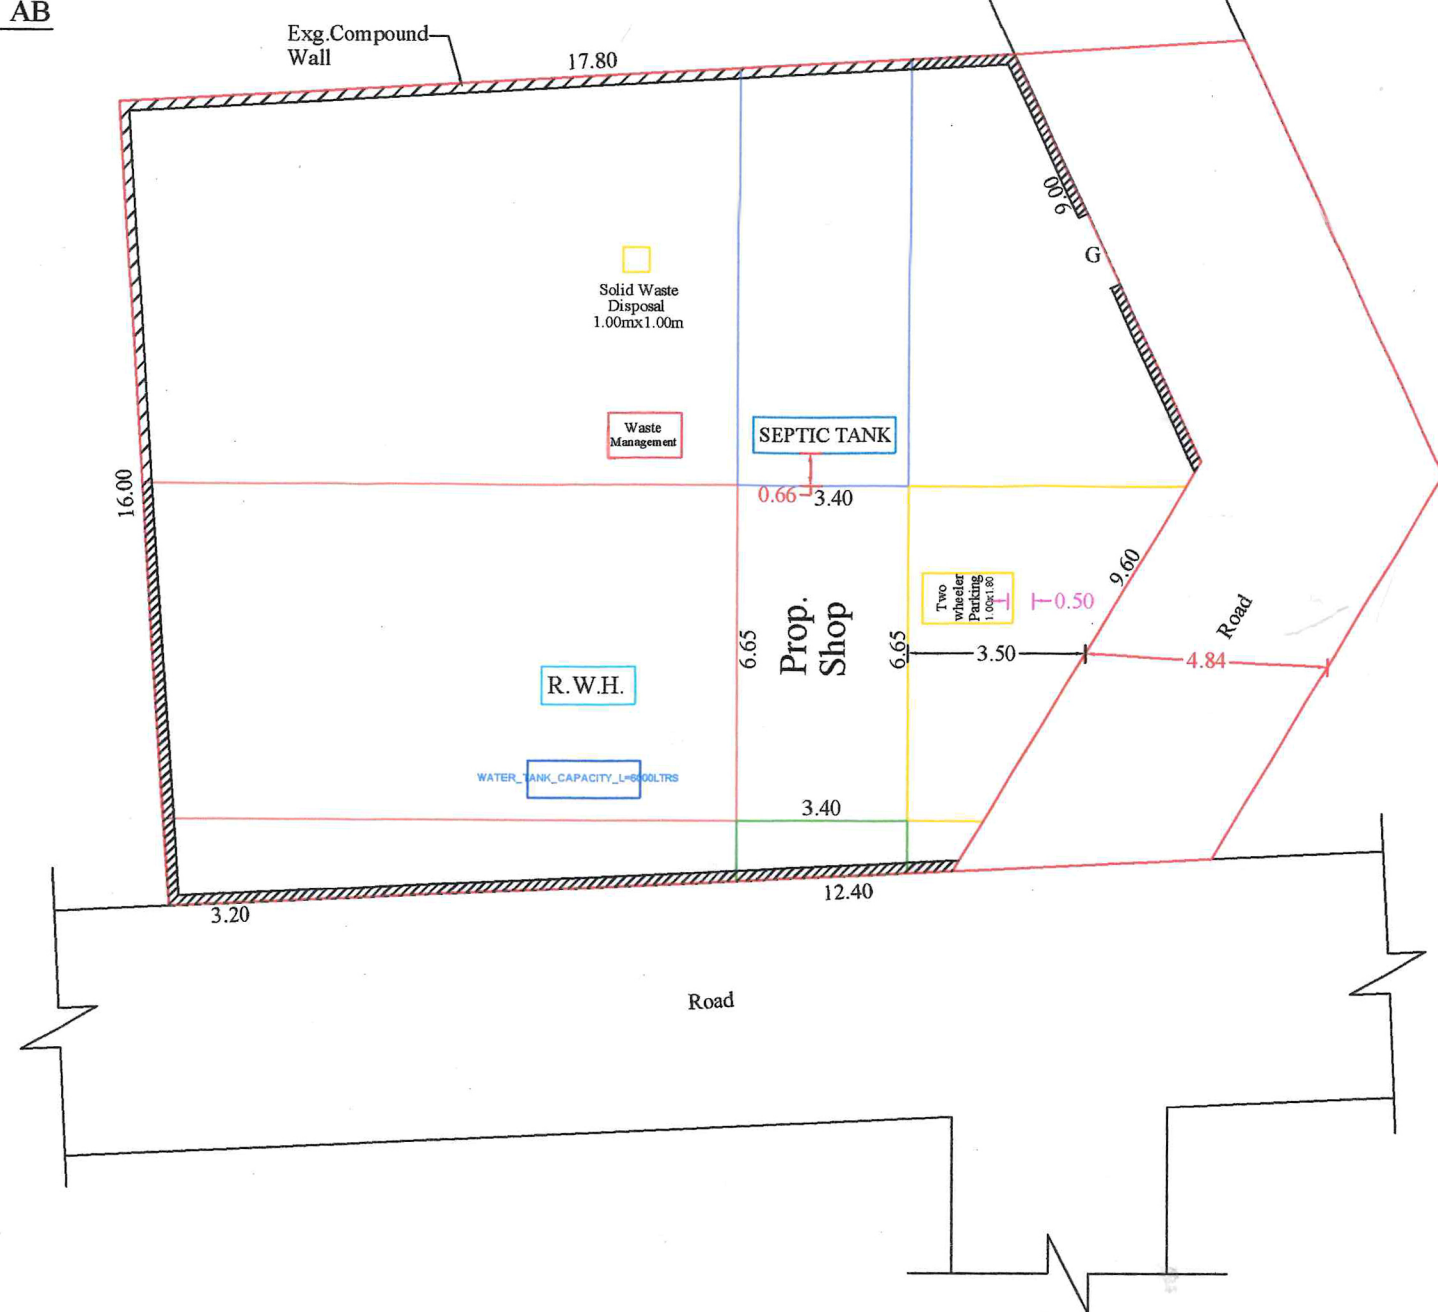


SITE PLAN
SCALE : 1:100

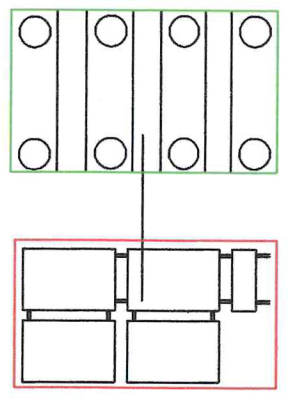


SOLAR WATER HEATING SYSTEM

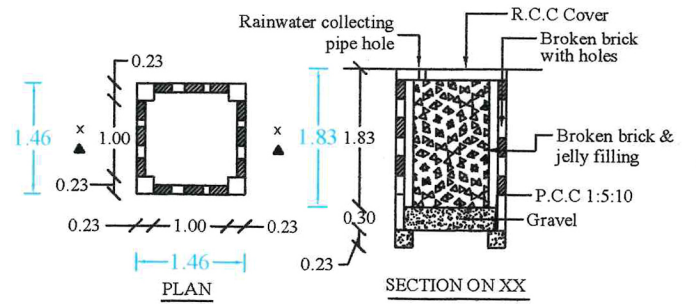


RAIN WATER HARVEST WELL
RWH CAPACITY 1-6642 LTRS

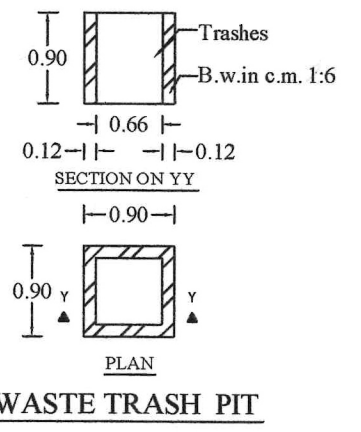


WASTE TRASH PIT

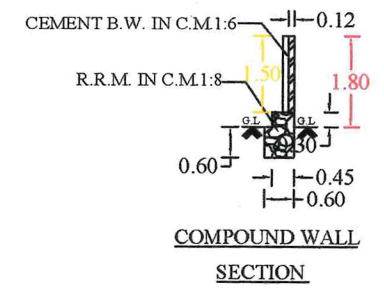


COMPOUND WALL
SECTION

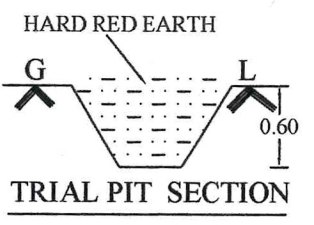


TRIAL PIT SECTION

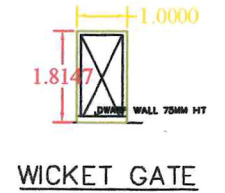


WICKET GATE

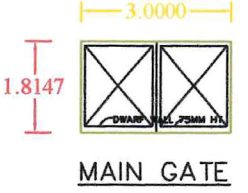


MAIN GATE

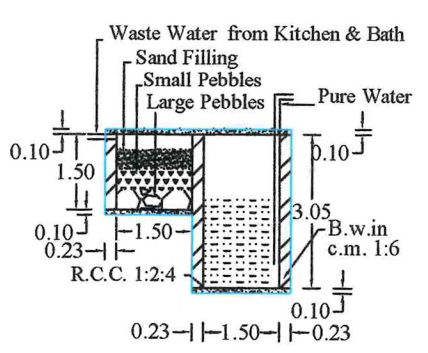

WASTE WATER RECYCLING SYSTEM

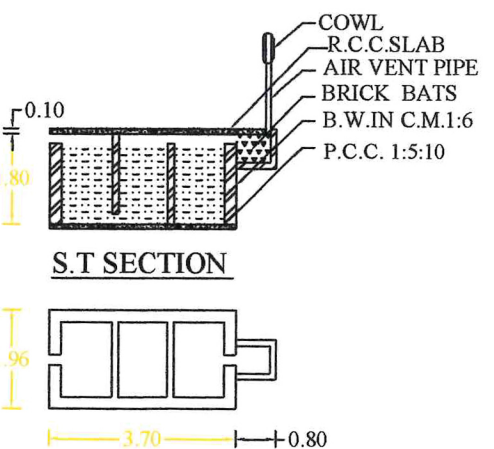

S.T SECTION

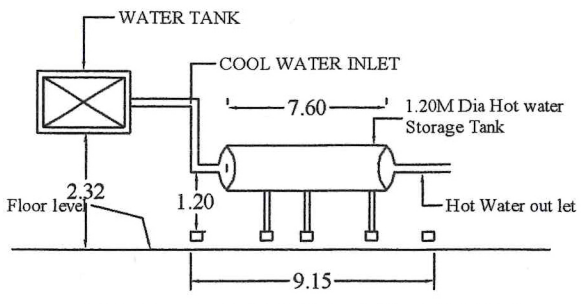

SOLAR WATER HEATING SYSTEM
(S.W.H.S.DETAILS)

JOINERY DETAILS	
R.S ROLLING SHUTTER	: 2.40 x 2.40
D1: DOOR	: 0.75 x 2.10
V2: VENTILATOR	: 0.75 x 0.75
LEGEND	
PROPOSED	
SITE BOUNDARY	
ROAD, PATHWAY	
EXISTING BUILDINGS	

RMS ASSOCIATES
Er.T.JOHNYS MARGRET QUEEN
Registered Civil Engineer
Registration No: 148/LS/2023/00002
Cell : 8110005647, 7502494208
Email : johnsqueen@gmail.com
Oppo.TMB, Thikkanamcode,
Thikkanamcode. P.O. Pincode - 629804.

J. Lilly
SIGNATURE OF LAND AND BUILDING OWNER
J. Lilly
Er.T.JOHNYS MARGRET QUEEN
Registered Civil Engineer
Reg.No:148/LS/2023/00002
RMS ASSOCIATES,
Opp.TMB,Karungal Road,
Thikkanamcode & P.O.
8110005647
SIGNATURE OF LICENCE SURVEYOR/ENGINEER

NOTE : ALL DIMENSION ARE IN METRE, SCALE : 1:100		
AREA OF SITE	3.04 ARE	7.500 CENTS
AREA IN SQ "M"		SQ "FT"
SITE AREA	: 303.60	3266.74
PROPOSED PLINTH AREA		
GROUND FLOOR	: 22.61	243.28
VACANT	: 280.99	3023.45
F.S.I	: 22.61/303.60	0.07 < 2.00
PROPOSED FLOOR AREA		
GROUND FLOOR	: 18.83	202.61
UP TO 50.SQ.M CAR SPACE NIL, ABOVE 50.SQ.M. 1 CAR SPACE AND		
1 TWO WHEELER SPACE FOR EVERY 50.SQ.M or PART THERE OF EXCLUDING THE FIRST 50.SQ.M		
PARKING CALCULATION		
Required Parking		
Total Plinth Area	= 22.61. sq.m	
First 50 sq.m Nil	= 2 Two wheeler space	
1 Two Wheeler space	= 1.00 x 1.80	
Provided 1 Two wheeler Space		
First 50 sq.m Nil	= 22.61 - 50.00 = -27.39.Sq.m	
1 Car Space	= 2.50x5.00	
Required Car space	= -27.39	
Provided 0 Car space	= 50	
Plot Coverage	: 22.61 x 100	= 7.45%
	303.60	

Eight ways to know a piece of land before you pay for it.

This report covers one part of the picture. These cover the rest, drawn from the same government records, for any property in Tamil Nadu.

LandLens One

Ask anything about a property and get an answer grounded in live government records, with the sources shown.

[/landlens/one](#)



Verify My Land

Every record check run on one property and returned as a single report.

[/landlens/verify-my-land](#)



Legal Opinion

An advocate's written opinion on the title, built on the records we pull for it.

[/landlens](#)



One Map

Every layer on one map: the parcel, its boundary, zoning, water bodies and what sits around it.

[/landlens/one/map](#)



PriceMap

What land actually changed hands for around this plot, taken from the registered deeds.

[/landlens/pricemap](#)



Build Scope

What you are allowed to build here: floor space, height, coverage and setbacks.

[/landlens/build-scope](#)



Property Tracker

Watch a property and hear about it when something new is registered against it.

[/landlens/property-tracker](#)



Deal Room

Run the transaction in one place: documents, stamping, signatures and the parties.

[/landlens/deal-room](#)



Twenty-four checks you can run yourself, at no cost.

Records and verification

The registers themselves, read for you.

Encumbrance Certificate

Patta and Chitta

Field Measurement Sketch

EC Analyzer

Bank charge check

Court case search

Seller background check

Approval check by survey

Zoning and land use

What the plan says can happen on this land.

Land use zone finder

CMDA land use check

Coastal regulation zone

Master plan check

Water bodies finder

Airport height clearance

Value and duty

What it is worth and what it costs to register.

Guideline value by street

Guideline value by survey

Stamp duty and registration fees

Capital gains

Floor space index

Area unit converter

Registers and directories

Who holds it, and which office keeps the record.

Find your registering office

Temple property check

Waqf property check

RERA register



Every free tool
/tools



Services we run
for you
/services



The LandLens
suite
/landlens/one



Every claim in this document traces back to a government record.

Legal opinions, due diligence and title verification

Building plan, layout and sub-division approvals

Completion and occupancy certificates, regularisation

Escrow, negotiation and NRI property management

Land survey, soil testing, architecture and construction

Verified RealEstate
3/350/2 Mettukuppam,
OMR Thoraipakkam,
Chennai 600 097, India
hello@verified.realestate
+91 9996 12 9996

Prepared from the registers named on the page each finding sits on. Where a register could not be read, this document says so in its place rather than leaving the gap to be read as a clean result.

