

PP

APPROVAL RECORD

Planning Permission

Kanniyakumari district, Tamil Nadu

APPROVAL TYPE

Building Plan

ISSUING AUTHORITY


Rural Panchayat

The approval as the planning authority issued it, reproduced in full behind this page.


An approval speaks to what was sanctioned, not to what was built. Completion is a separate record.

PLAN SHOWING THE PROPOSED CONSTRUCTION OF R.C.C. ROOF DWELLING HOUSE IN R.SY.NO : 895/5B1 OF NATTALAM 'A' VILLAGE AT AYAN VILAI, NATTALAM (P.O) IN NATTALAM VILLAGE PANCHAYAT, KILLIYOOR PANCHAYAT UNION VILAVANCODE TALUK, K. K. DISTRICT.

NAME & ADDRESS: MR.AJI KUMAR.K, S/O.SRI.KANAKAMONY (LATE)
AYAN VILAI, NATTALAM (P.O).

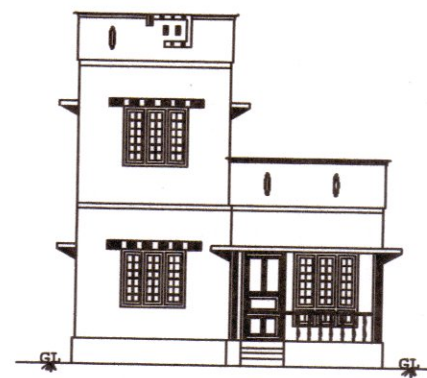


FRONT ELEVATION

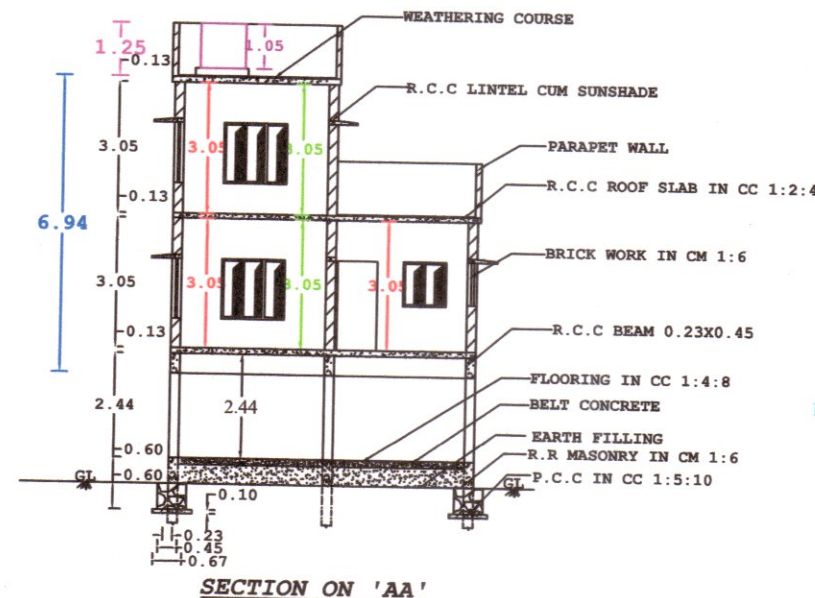

SECTION ON 'AA'




TRIAL PIT SECTION

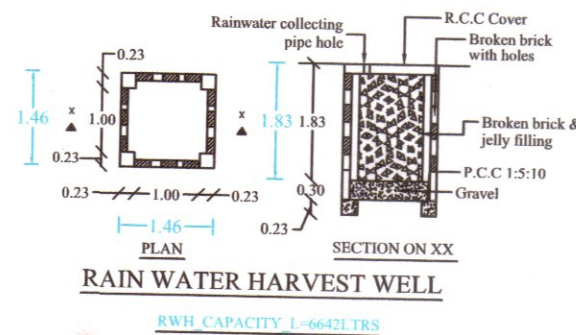


RAIN WATER HARVEST WELL


RWH CAPACITY 1-66471 TRS

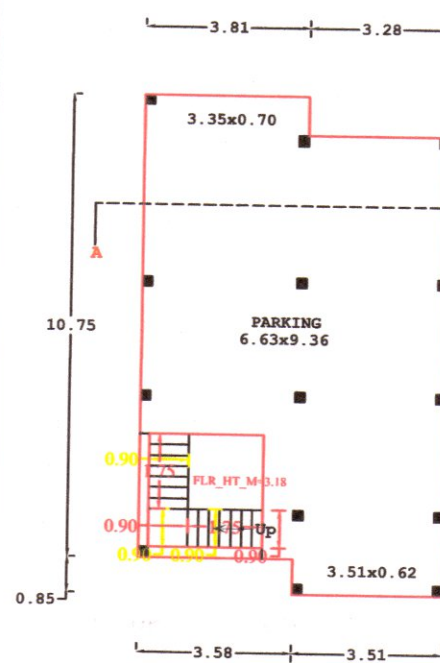

STILT FLOOR PLAN

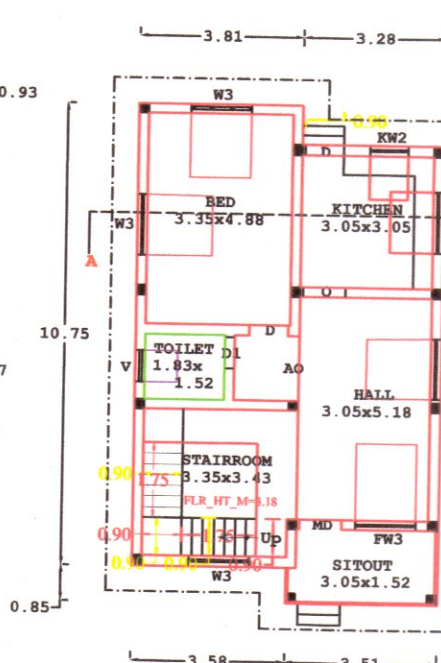


GROUND FLOOR PLAN

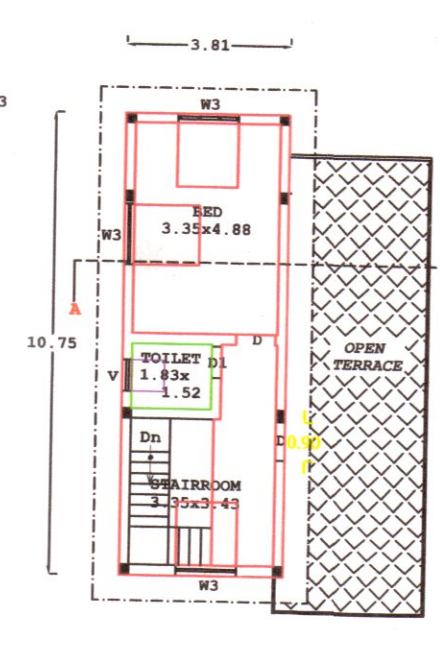


FIRST FLOOR PLAN

WICKET GATE


MAIN GATE

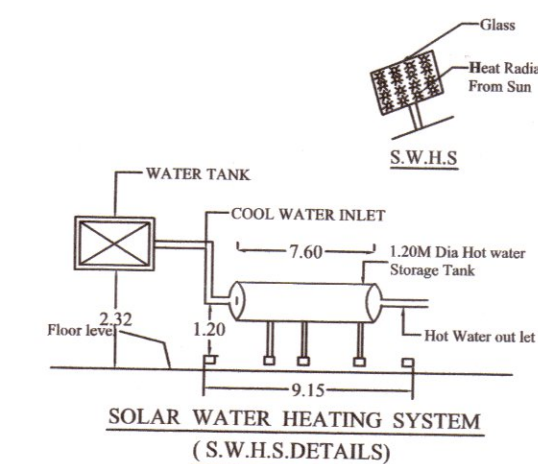


SOLAR WATER HEATING SYSTEM (S.W.H.S.DETAILS)

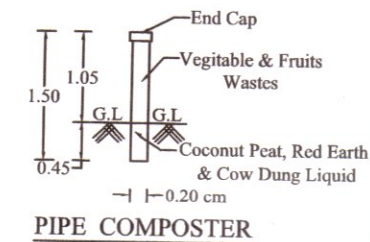

PIPE COMPOSTER

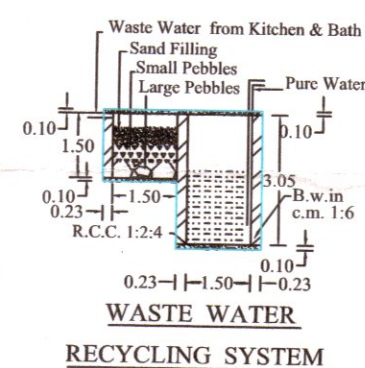


WASTE WATER RECYCLING SYSTEM

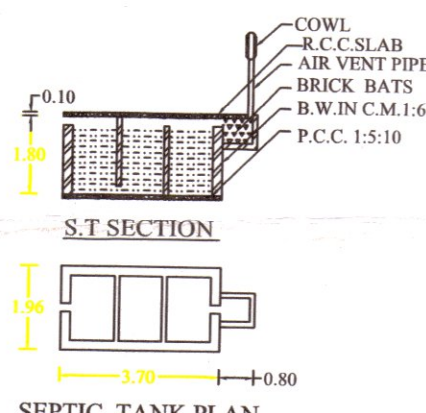


SEPTIC TANK PLAN

KEY PLAN SCALE: 1:400

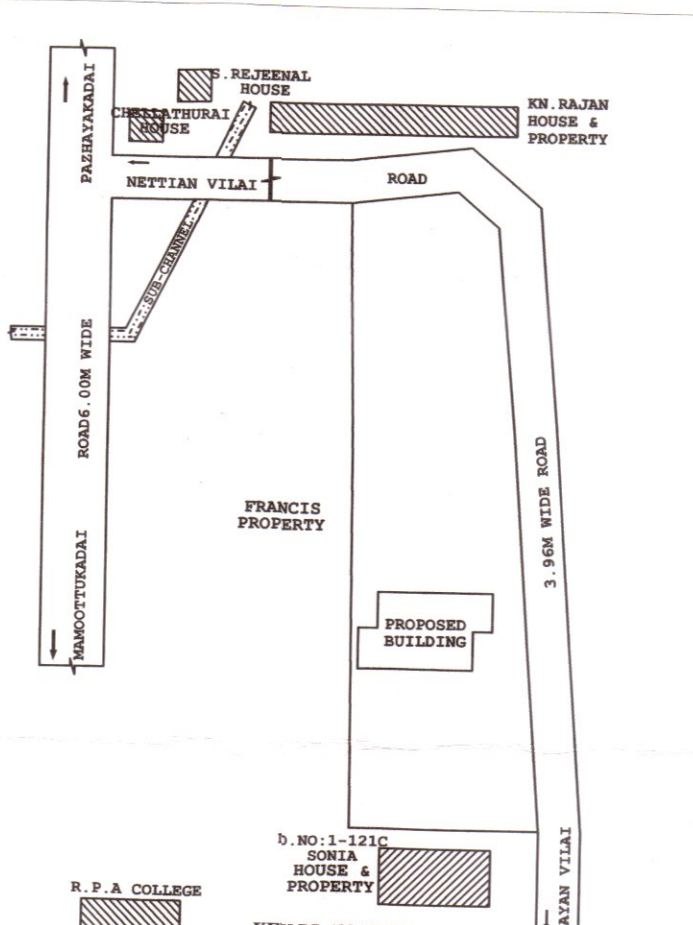

KEY PLAN (SCALE:1:400)

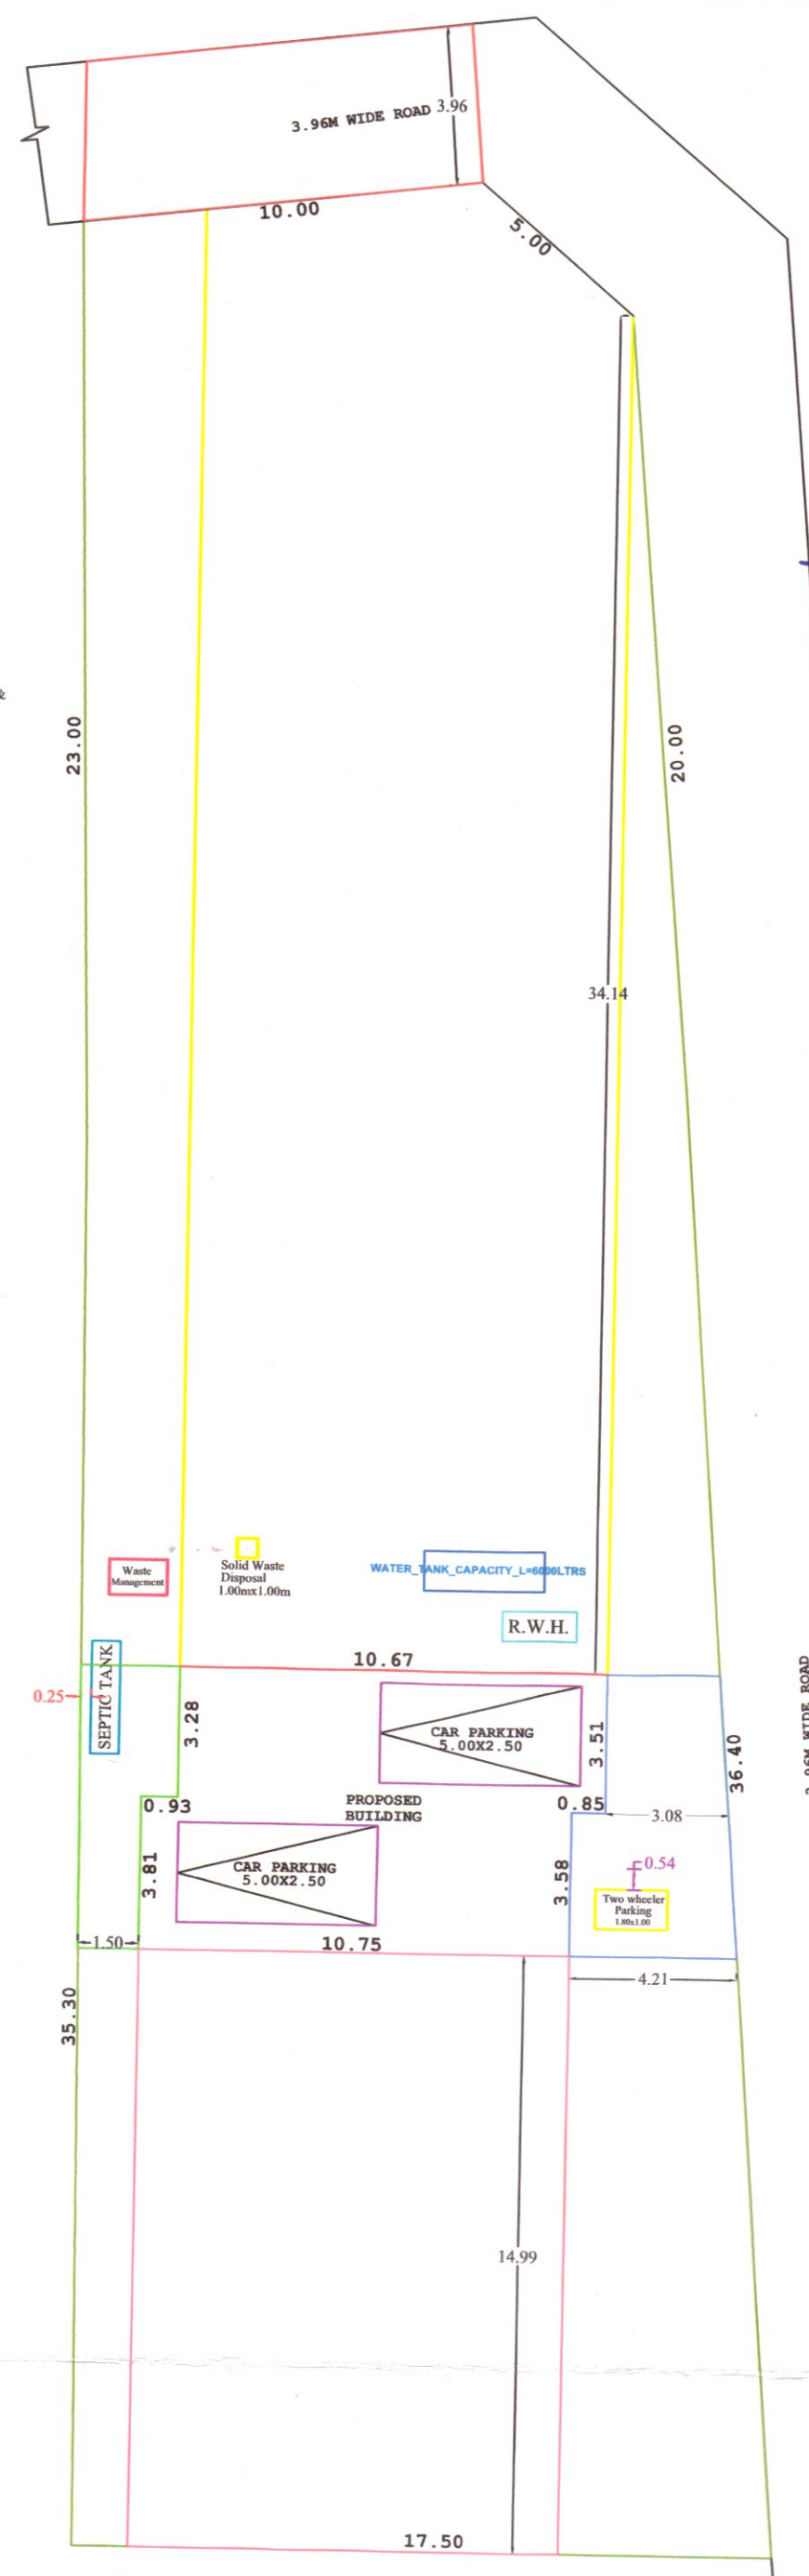


LEGEND
PROPOSED :-
SITE BOUNDARY :-
ROAD, PATHWAY :-
EXISTING BUILDINGS :-


JOINERY DETAILS	
M.D : MAIN DOOR	: 1.00 x 2.10
D: DOOR	: 0.90 x 2.10
D1: DOOR	: 0.75 x 2.10
W3 : WINDOW	: 1.40 x 1.50
W2 : WINDOW	: 0.90 x 1.50
FW3: FRENCH WINDOW	: 1.50 x 1.80
KW3 : KITCHEN WINDOW	: 1.40 x 1.00
KW2 : KITCHEN WINDOW	: 0.90 x 1.00
V : VENTILATOR	: 0.75 x 0.75

DRAWING NO :- 22/ MAR/ '2024'


SIGNATURE OF LAND AND BUILDING OWNER:
[Signature]
Er.T.JOHN MARGRET QUEEN
Registered Civil Engineer
Reg.No:148/LS/2023/00002
RMS ASSOCIATES,
Opp TMB Karungal Road,
Thiruvananthapuram P.O.
8110005647

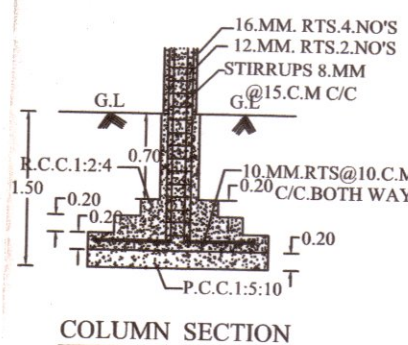


COLUMN SECTION

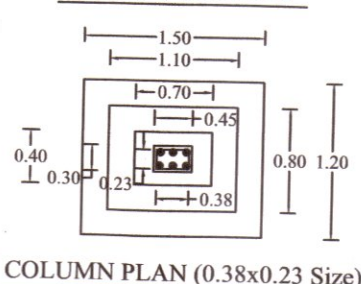


COLUMN PLAN (0.38x0.23 Size)

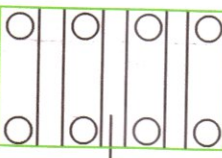

SOLAR WATER HEATING SYSTEM

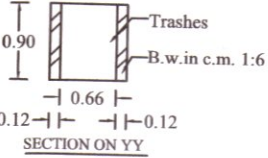

SECTION ON YY

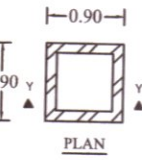

WASTE TRASH PIT

SITE PLAN SCALE: 1:100

OFFICE USE

PLAN INFO
PLOT NO=NO
PATTI NO= 10990
TALUK= VILAVANCODE
DISTRICT= KANYAKUMARI
SURVEY NO= 895/5B1
VILLAGE= NATTALAM 'A'
JURISDICTION TYPE= NATTALAM VILLAGE
LAND USE ZONE= RESIDENTIAL
PLOT AREA M2= 907.58
AS PER DOCUMENT= 907.58
AS AT SITE= 907.58
FMB OR PLR= 907.58
SINGLE FAMILY BLDG=NO
CRZ=NO
SECURITY ZONE=NO
ACCESS WIDTH M=56.40
WHETHER GOVT OR AIDED SCHOOL=NO
ROAD WIDTH= 3.96
ROAD LENGTH= 1500.00
AVG PLOT DEPTH=57.35
AVG PLOT WIDTH=16.25
RWH DECLARED=YES
BUILDING NEAR TO RIVER=NO
OSR APPLICABLE=NO
OSR SURRENDER OR BUYBACK=BUYBACK
PREMIUM FSI REQUIRED=NO
IS APPROVED LAYOUT=NO
AREA TYPE=OTHERS
BUILDING NEAR MONUMENT=NO
BUILDING NEAR GOVT BLDG=NO
PROVISION FOR GREEN BUILDINGS AND SUSTAINABILITY=NO
FIRE PROTECTION AND FIRE SAFETY REQUIREMENTS=NO
NOC FOR CONSTRUCTION NEAR MONUMENT=NO
BARRIER FREE ACCESS FOR PHYSICALLY CHALLENGED PEOPLE=YES
FIRE PROTECTION AND FIRE SAFETY REQUIREMENTS=YES
NOC FIRE DEPT=NO
IS SWIMMING POOL EXISTS=NO
BLOCK 1 B-HOUSE MEMBER COUNT=1
IF HERITAGE TOWN LESS THAN 1KM RADIUS=NO

NOTE : ALL DIMENSION ARE IN METRE, SCALE : 1:100		
AREA OF SITE	8.97 ARE	22.426.CENTS
AREA IN SQ "M"		SQ "FT"
SITE AREA	: 907.58	9768.76
<u>PROPOSED PLINTH AREA</u>		
STILT FLOOR (Parking Area)	: 76.15	819.68
GROUND FLOOR	: 76.15	819.68
FIRST FLOOR	: 40.96	440.46
TOTAL	: 193.26	2079.82
VACANT	: 831.43	8949.08
F.S.I	: 193.26 / 907.58	0.21 < 2.00
<u>PROPOSED FLOOR AREA</u>		
GROUND FLOOR	: 65.05	700.20
FIRST FLOOR	: 26.58	286.11
TOTAL	: 91.63	986.31
FLOOR AREA ABOVE 25.SQ.M AND UP TO 50.SQ.M -1 DWELLING UNIT		
1 CAR SPACE FOR EVERY 2 DWELLING UNITS AND 1 TWO WHEELER SPACE FOR EVERY DWELLING UNIT		
<u>PARKING CALCULATION</u>		
<u>Required Parking</u>		
Total Plinth Area	= 193.26 sq.m	
First 50 sq.m 1 Dwelling unit	= 1 Two wheeler space	
1 Two Wheeler space	= 1.00 x 1.80	
<u>Provided 1 Two wheeler Space</u>		
1Car Space	= 2.5x5.00	
Required Car space	= 193.26 / 2.58 = 2.58. Car	
<u>Provided 0 Car space</u>		
75		
<u>PLOT COVERAGE</u> : 76.15 x100 / 907.58 = 8.39%		

Eight ways to know a piece of land before you pay for it.

This report covers one part of the picture. These cover the rest, drawn from the same government records, for any property in Tamil Nadu.

LandLens One

Ask anything about a property and get an answer grounded in live government records, with the sources shown.

[/landlens/one](#)



Verify My Land

Every record check run on one property and returned as a single report.

[/landlens/verify-my-land](#)



Legal Opinion

An advocate's written opinion on the title, built on the records we pull for it.

[/landlens](#)



One Map

Every layer on one map: the parcel, its boundary, zoning, water bodies and what sits around it.

[/landlens/one/map](#)



PriceMap

What land actually changed hands for around this plot, taken from the registered deeds.

[/landlens/pricemap](#)



Build Scope

What you are allowed to build here: floor space, height, coverage and setbacks.

[/landlens/build-scope](#)



Property Tracker

Watch a property and hear about it when something new is registered against it.

[/landlens/property-tracker](#)



Deal Room

Run the transaction in one place: documents, stamping, signatures and the parties.

[/landlens/deal-room](#)



Twenty-four checks you can run yourself, at no cost.

Records and verification

The registers themselves, read for you.

Encumbrance Certificate

Patta and Chitta

Field Measurement Sketch

EC Analyzer

Bank charge check

Court case search

Seller background check

Approval check by survey

Value and duty

What it is worth and what it costs to register.

Guideline value by street

Guideline value by survey

Stamp duty and registration fees

Capital gains

Floor space index

Area unit converter

Zoning and land use

What the plan says can happen on this land.

Land use zone finder

CMDA land use check

Coastal regulation zone

Master plan check

Water bodies finder

Airport height clearance

Registers and directories

Who holds it, and which office keeps the record.

Find your registering office

Temple property check

Waqf property check

RERA register



Every free tool
/tools



Services we run
for you
/services



The LandLens
suite
/landlens/one



Every claim in this document traces back to a government record.

Legal opinions, due diligence and title verification

Building plan, layout and sub-division approvals

Completion and occupancy certificates, regularisation

Escrow, negotiation and NRI property management

Land survey, soil testing, architecture and construction

Verified RealEstate
3/350/2 Mettukuppam,
OMR Thoraipakkam,
Chennai 600 097, India
hello@verified.realestate
+91 9996 12 9996

Prepared from the registers named on the page each finding sits on. Where a register could not be read, this document says so in its place rather than leaving the gap to be read as a clean result.

