

PP

APPROVAL RECORD

Planning Permission

Kanniyakumari district, Tamil Nadu

APPROVAL TYPE

Building Plan

ISSUING AUTHORITY

Rural Panchayat


The approval as the planning authority issued it, reproduced in full behind this page.

An approval speaks to what was sanctioned, not to what was built. Completion is a separate record.


PLAN SHOWING THE PROPOSED CONSTRUCTION OF A R. C. C & SHEET ROOF RESIDENTIAL BUILDING AT VATTAKURUCHI VILAI, IN RE. SY. NO: 119/2D, PATTA NO: 6202, KULAPPURAM DESAM , KULAPPURAM VILLAGE, METHUKUMMAL VILLAGE PANCHAYAT, KILLIYOOR TALUK, KANYAKUMARI DIST. OWNED BY Mr. A SAJIN, S/O Mr ANILKUMAR, CONTACT NO- 9600634813 COMMUNICATION ADDRESS: VATTAKURUCHI VILAI, KULAPPURAM P.O, KANNIYAKUMARI DISTRICT. PIN:629153




ELEVATION

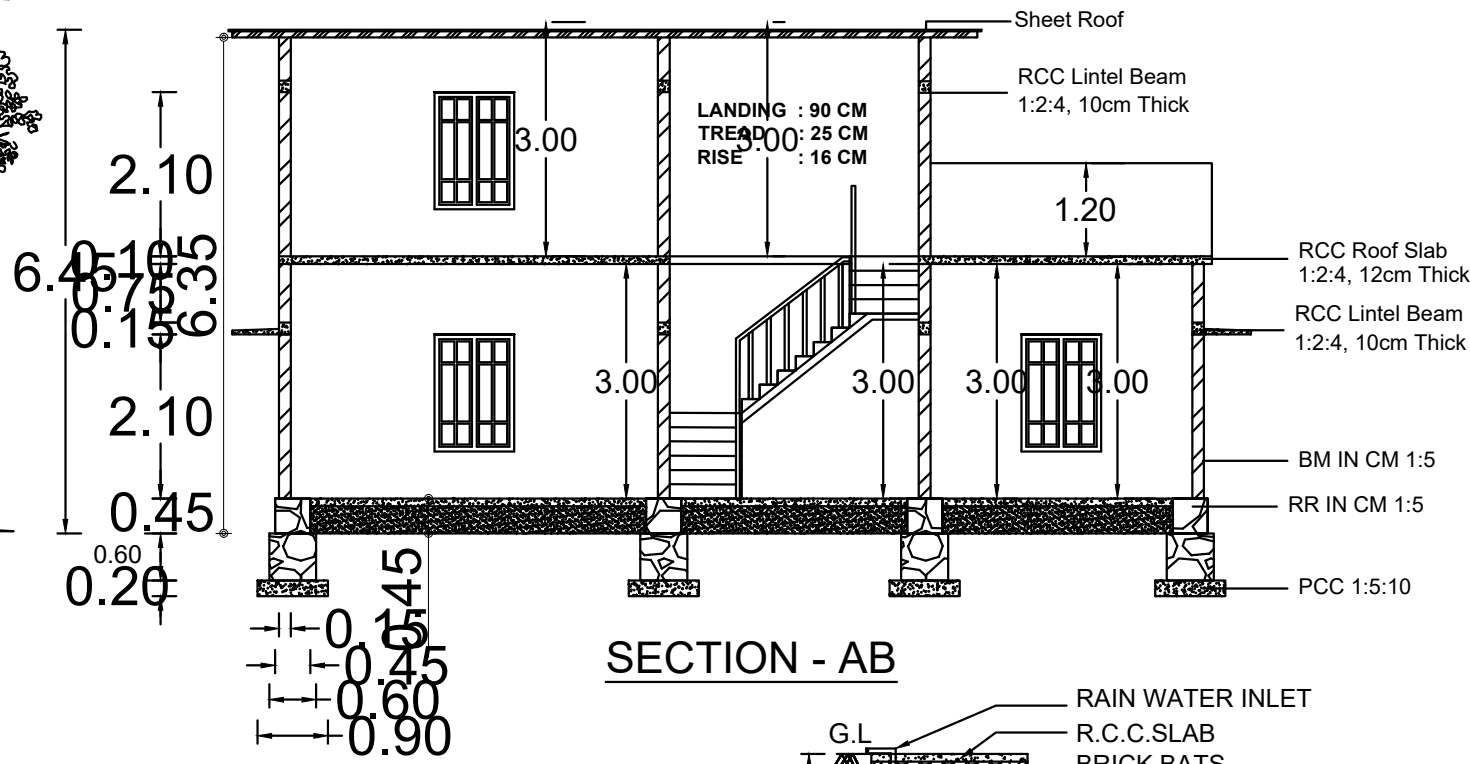


SECTION - AB

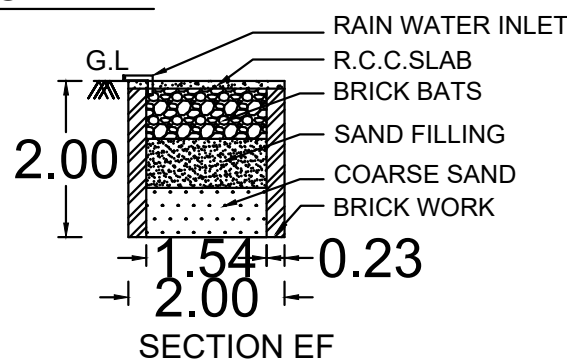


SECTION EF

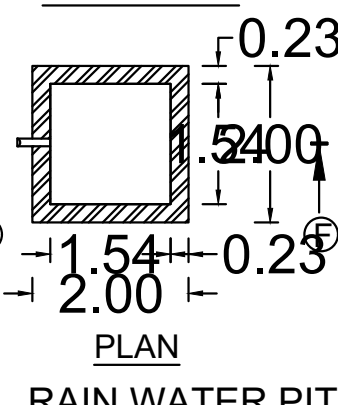


PLAN RAIN WATER PIT

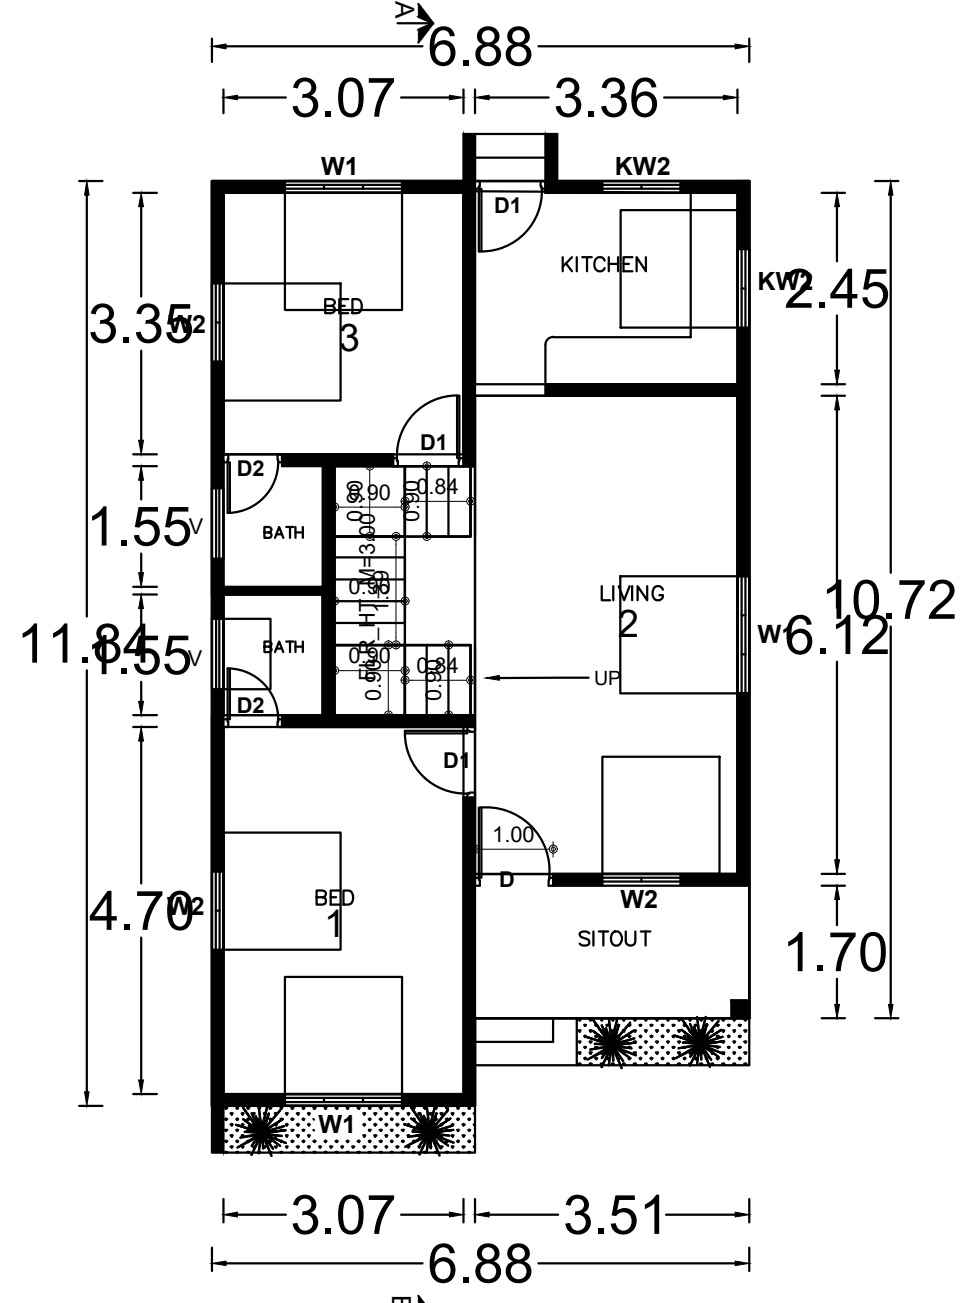


GROUND FLOOR

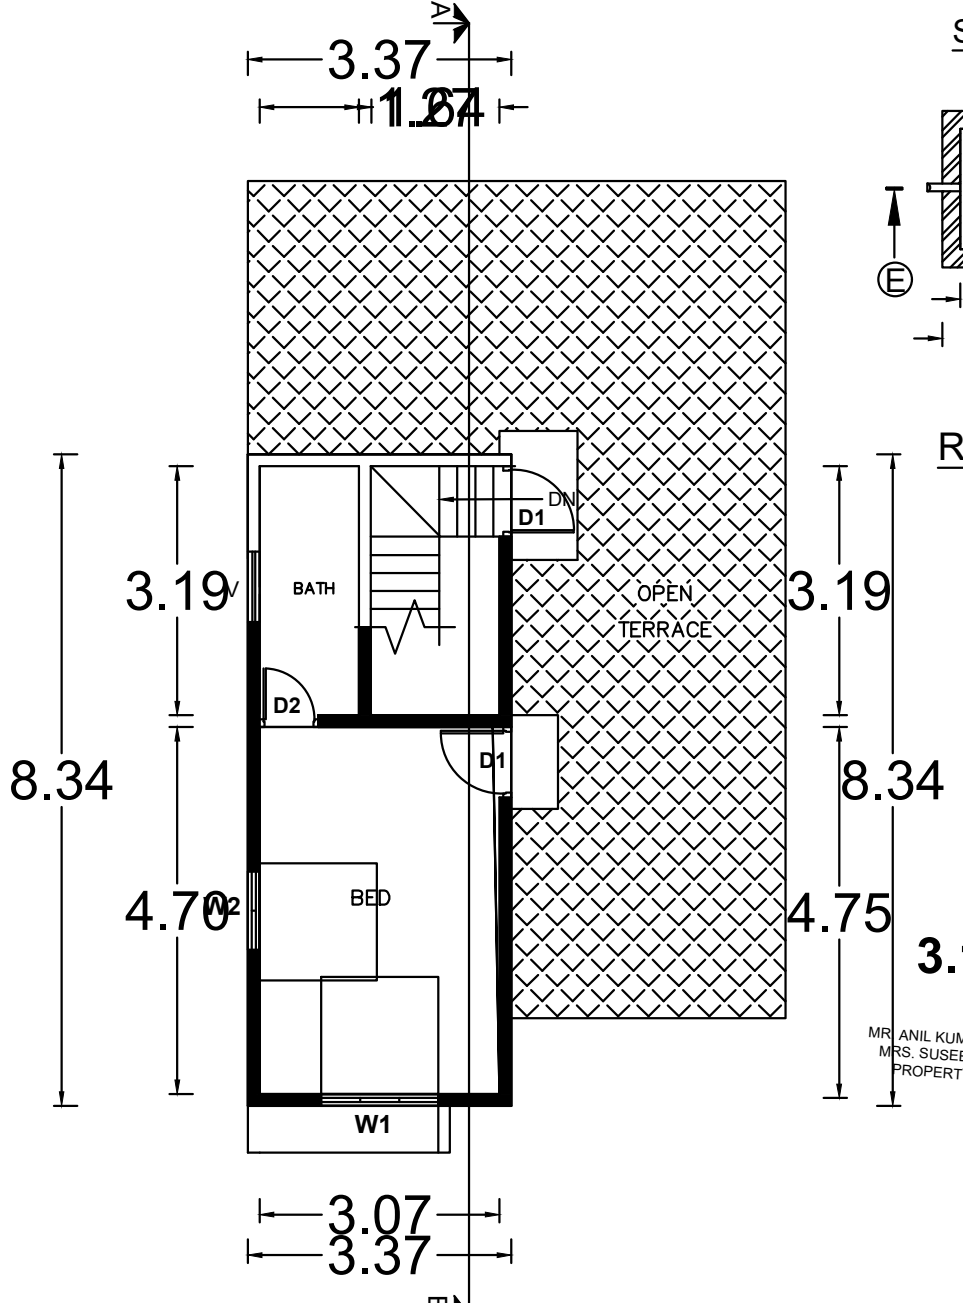


FIRST FLOOR

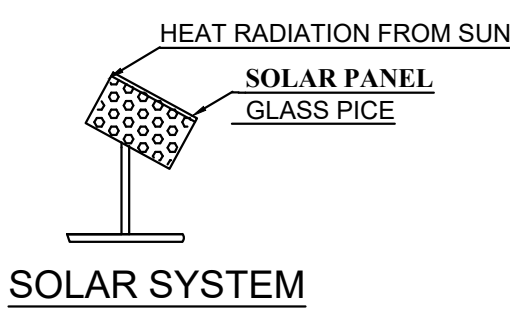


SOLAR SYSTEM

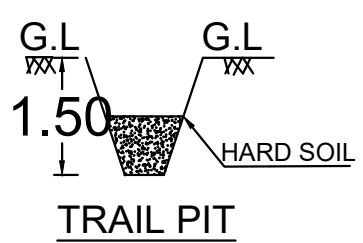


TRAIL PIT

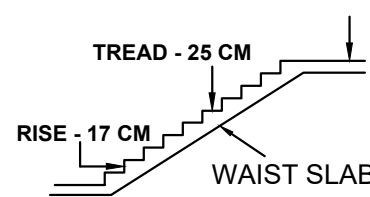


STAIRCASE DETAILS

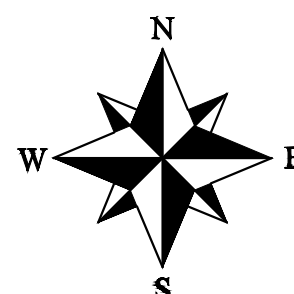


MR. ANIL KUMAR & MRS. SUSEELA PROPERTY

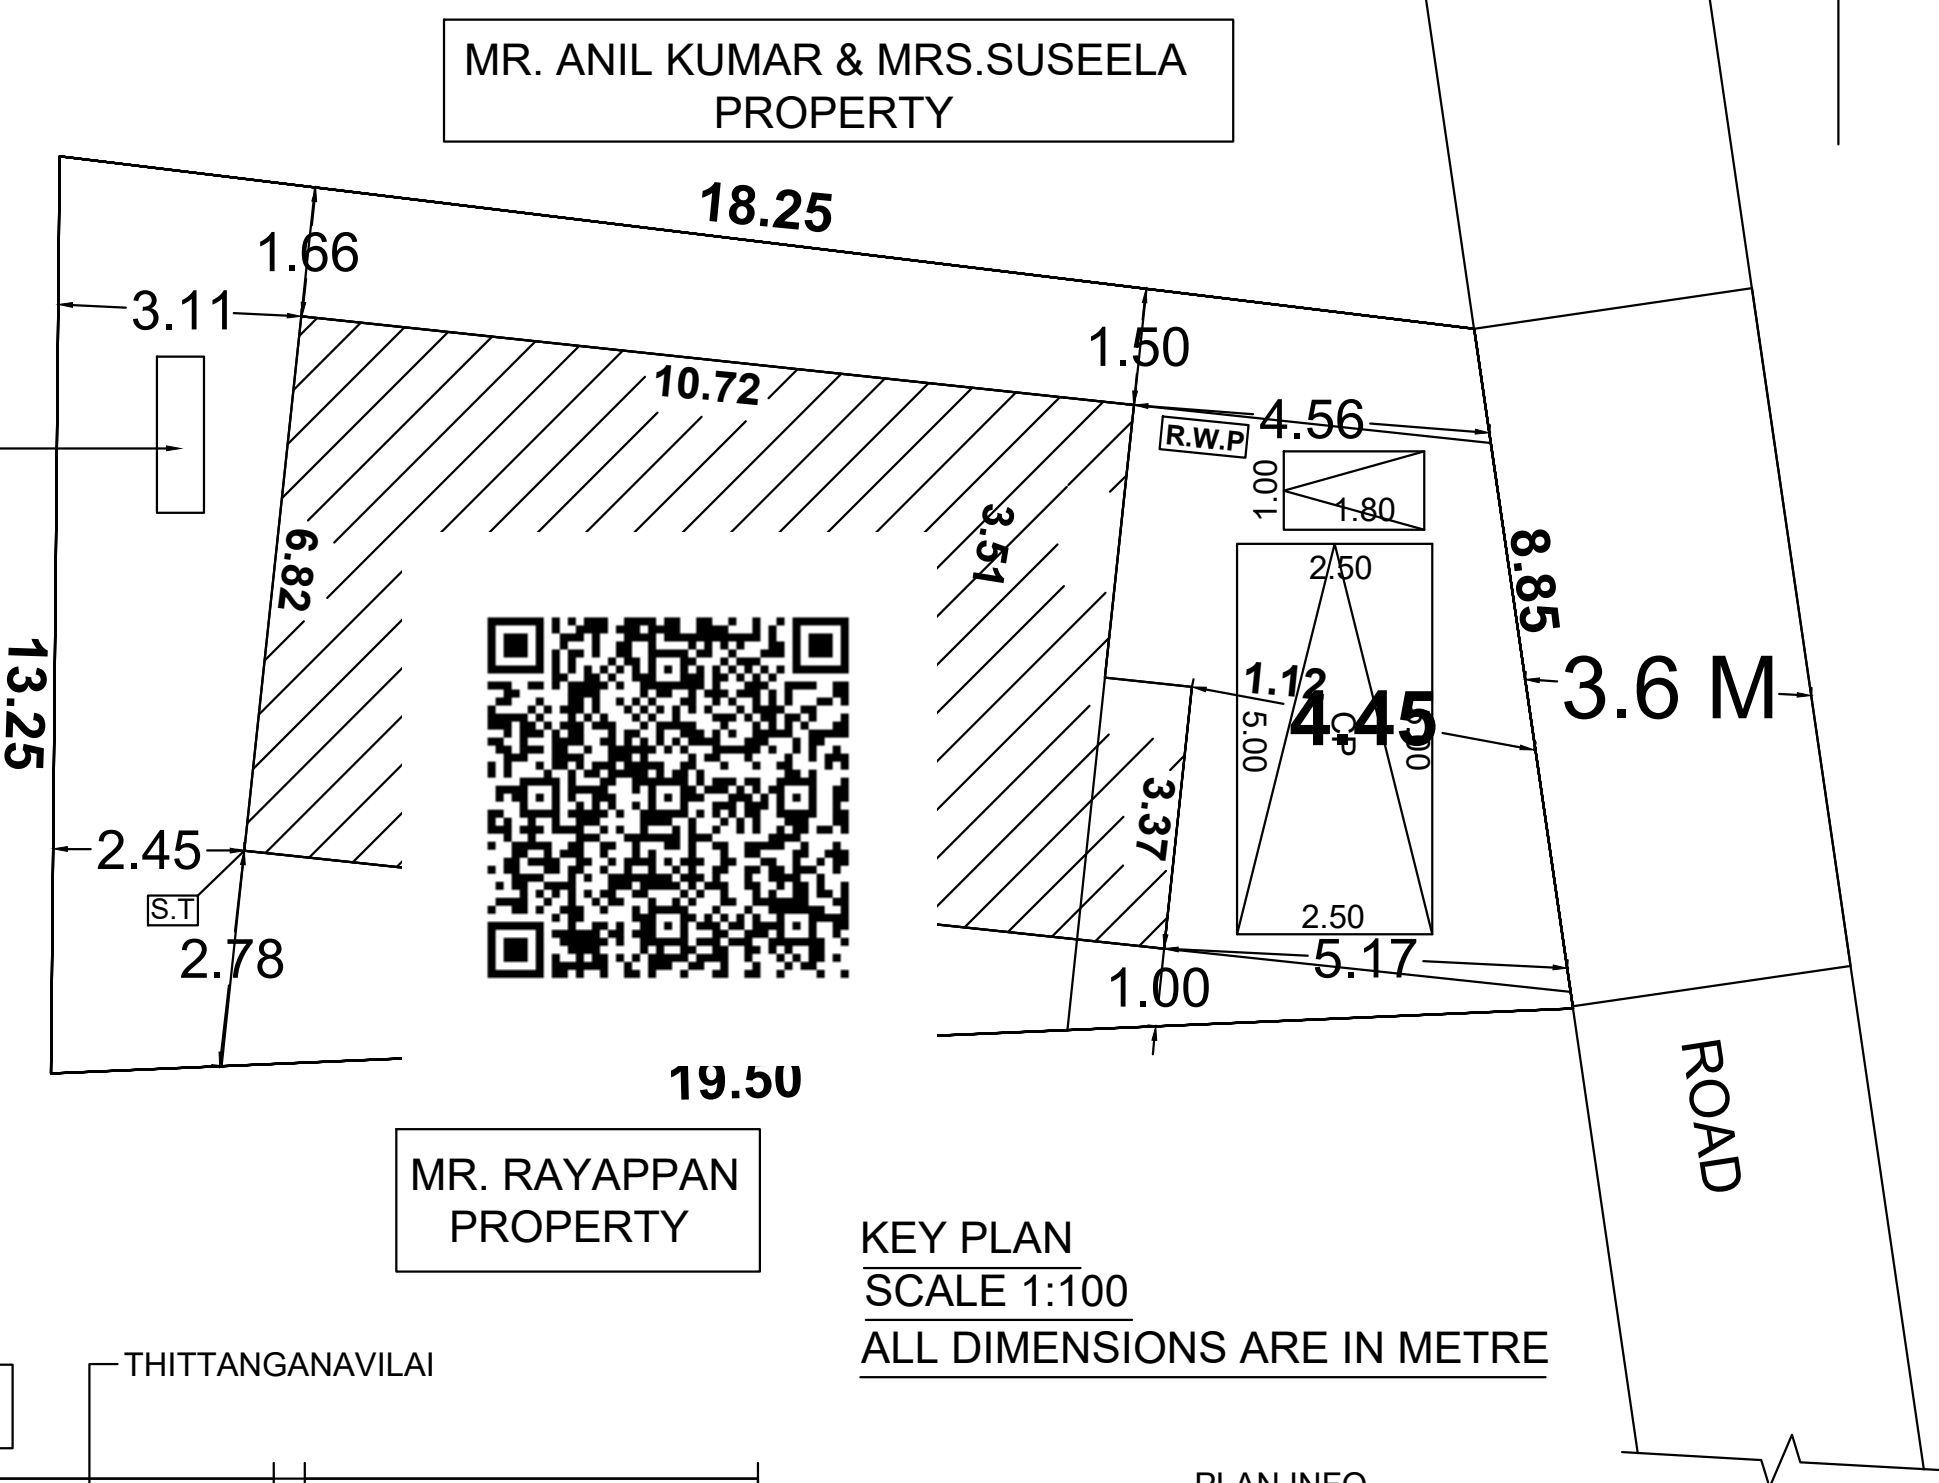

KEY PLAN
SCALE 1:100
ALL DIMENSIONS ARE IN METRE

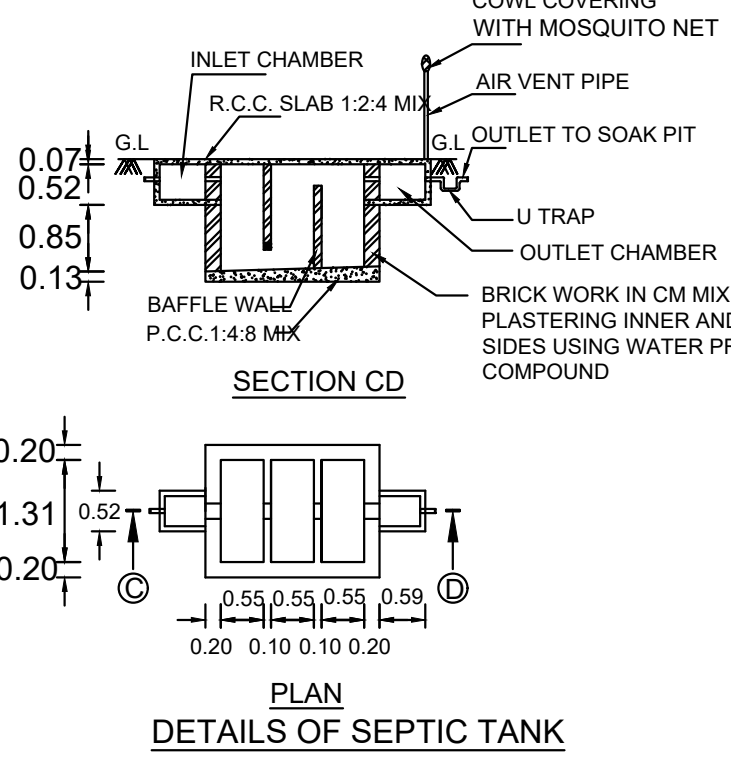

SECTION CD

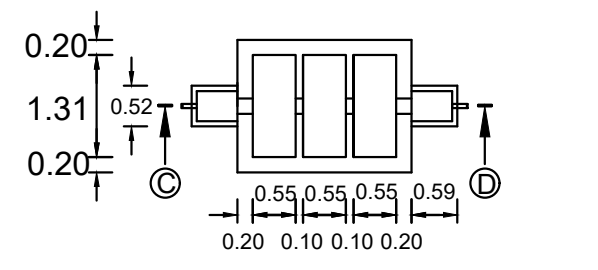

PLAN DETAILS OF SEPTIC TANK

PLAN INFO
PATTA_NO=6202
AS_PER_DOCUMENT=190.21
AS_AT_SITE=191.71
FMB_OR_PLR=190.21
PLOT_AREA_M2=190.21
IS_SWIMMING_POOL_EXISTS=NO
SINGLE_FAMILY_BLDG=YES
CRZ=NO
SECURITY_ZONE=NO
ACCESS_WIDTH_M=3.00
WHETHER_GOVT_OR_AIDED_SCHOOL=NO
ROAD_WIDTH=3.60
ROAD_LENGTH=8.85
AVG_PLOT_DEPTH=28.00
AVG_PLOT_WIDTH= 11.05
LAND_USE_ZONE =RESIDENTIAL
PREMIUM_FSI_REQUIRED=NO
DISTRICT=KANNIYAKUMARI
SURVEY_NO=119/2D
TALUK=KILLIYOOR
JURISDICTION_TYPE=RURAL PANCHAYAT
RWH_DECLARED=YES
BUILDING_NEAR_TO_RIVER=NO
AREA_TYPE=OTHERS
IS_APPROVED_LAYOUT=NO
BUILDING_NEAR_MONUMENT=NO
BUILDING_NEAR_GOVT_BLDG=NO
PROVISION_FOR_GREEN_BUILDINGS_AND_SUSTAINABILITY=NO
FIRE_PROTECTION_AND_FIRE_SAFETY_REQUIREMENTS=YES
NOC_FOR_CONSTRUCTION_NEAR_MONUMENT=NO
NOC_FIRE_DEPT=NO
OSR_APPLICABLE=NO
IF_HERITAGE_TOWN_LESSTHAN_1KM_RADIUS=NO
GREEN_PLANTING_STRIP=NO

AREA DETAILS - PROPERTY				
EXTENT	RE.SY.NO	VILLAGE	TALUK	
4.700 Cent	190.21 M2	119/2D	KULAPPURAM	KILLIYOOR
DISTRICT		KANYA KUMARI		
PANCHAYATH		METHUKUMMAL		

AREA DETAILS - BUILDING			
FLOOR	GF	FF	TOTAL
PLINTH AREA	77.528 M²	28.106 M²	105.634M² / 1136.62 SQ.FT
CARPET AREA	62.022 M²	22.484 M²	84.506 M² / 909.284 SQ.FT

PARKING CALCULATION ACCORDING TO TNCDBR 2019
FLOOR AREA 75 SQ.M IN ONE DWELLING
PROVIDED 1 CAR SPACE AND 1 TWO WHEELER SPACE
TOTAL FLOOR AREA - 84.506
84.506/75 = 1 TWO WHEELER PARKING AVAILABLE

PLOT COVERAGE $\frac{77.528}{190.21} \times 100 = 0.41\%$
F.SI = $\frac{\text{TOTAL BUILT UP AREA}}{\text{SITE AREA}} = \frac{105.634}{190.21} = 0.555$

JOINERY DETAILS							
D	DOOR	100X210	1	W2	WINDOW	100X150	4
D1	DOOR	90x210	5	KW2	WINDOW	100X100	2
D2	DOOR	80x210	3	V	VENTILATOR	90X60	3
W3	WINDOW	150X150	4				

COLOUR INDEX	
PLOT BOUNDARY	
EXISTING BUILDING	
PROPOSED BUILDING	
ROAD	
PATHWAY	

Er. F. NIRMALA, M.A., D.C., D.C.A.,
Reg. Engineer Grade III
Reg. No: 03/2023-2024
(MUNCHIRAI PANCHAYAT UNION)
Leo Associates,
Kuzhithurai,
Kanniyakumari District.
Mob: 9787303764/9865223583

REG.ENGINEER SIGNATURE OF APPLICANT

OFFICE

Eight ways to know a piece of land before you pay for it.

This report covers one part of the picture. These cover the rest, drawn from the same government records, for any property in Tamil Nadu.

LandLens One

Ask anything about a property and get an answer grounded in live government records, with the sources shown.

[/landlens/one](#)



Verify My Land

Every record check run on one property and returned as a single report.

[/landlens/verify-my-land](#)



Legal Opinion

An advocate's written opinion on the title, built on the records we pull for it.

[/landlens](#)



One Map

Every layer on one map: the parcel, its boundary, zoning, water bodies and what sits around it.

[/landlens/one/map](#)



PriceMap

What land actually changed hands for around this plot, taken from the registered deeds.

[/landlens/pricemap](#)



Build Scope

What you are allowed to build here: floor space, height, coverage and setbacks.

[/landlens/build-scope](#)



Property Tracker

Watch a property and hear about it when something new is registered against it.

[/landlens/property-tracker](#)



Deal Room

Run the transaction in one place: documents, stamping, signatures and the parties.

[/landlens/deal-room](#)



Twenty-four checks you can run yourself, at no cost.

Records and verification

The registers themselves, read for you.

Encumbrance Certificate

Patta and Chitta

Field Measurement Sketch

EC Analyzer

Bank charge check

Court case search

Seller background check

Approval check by survey

Value and duty

What it is worth and what it costs to register.

Guideline value by street

Guideline value by survey

Stamp duty and registration fees

Capital gains

Floor space index

Area unit converter

Zoning and land use

What the plan says can happen on this land.

Land use zone finder

CMDA land use check

Coastal regulation zone

Master plan check

Water bodies finder

Airport height clearance

Registers and directories

Who holds it, and which office keeps the record.

Find your registering office

Temple property check

Waqf property check

RERA register



Every free tool
/tools



Services we run
for you
/services



The LandLens
suite
/landlens/one



Every claim in this document traces back to a government record.

Legal opinions, due diligence and title verification

Building plan, layout and sub-division approvals

Completion and occupancy certificates, regularisation

Escrow, negotiation and NRI property management

Land survey, soil testing, architecture and construction

Verified RealEstate
3/350/2 Mettukuppam,
OMR Thoraipakkam,
Chennai 600 097, India
hello@verified.realestate
+91 9996 12 9996

Prepared from the registers named on the page each finding sits on. Where a register could not be read, this document says so in its place rather than leaving the gap to be read as a clean result.

