

PP

APPROVAL RECORD

Planning Permission

Kanniyakumari district, Tamil Nadu

APPROVAL TYPE
Building Plan

ISSUING AUTHORITY
Rural Panchayat


The approval as the planning authority issued it, reproduced in full behind this page.

An approval speaks to what was sanctioned, not to what was built. Completion is a separate record.









PLAN SHOWING THE PROPOSED CONSTRUCTION OF R.C.C ROOFED RESIDENTIAL BUILDING IN R.S. NO : 700/5 , 700/6 OF MUTHALAKURICHY VILLAGE AT AROCKIYA NAGAR, MUTHALAKURICHY VILLAGE PANCHAYAT, KALKULAM TALUK, K.K.DISTRICT.

NAME OF OWNER


Mrs. JAQUELINE MARY,
W/o. PRAKASH,
3-62/1, AROCKIYA NAGAR,
MUTHALAKURICHY.

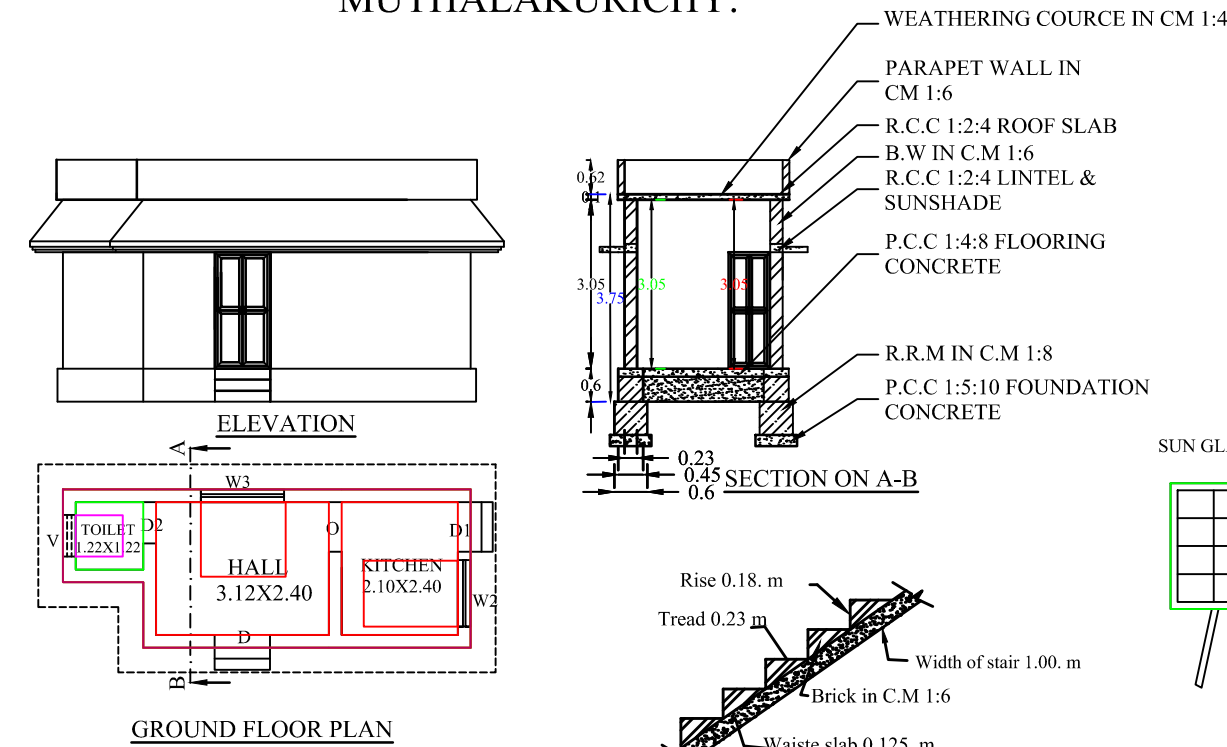

Stair Details

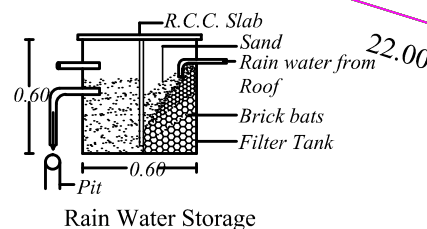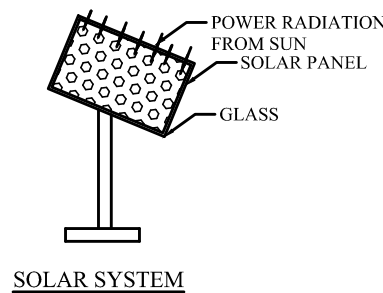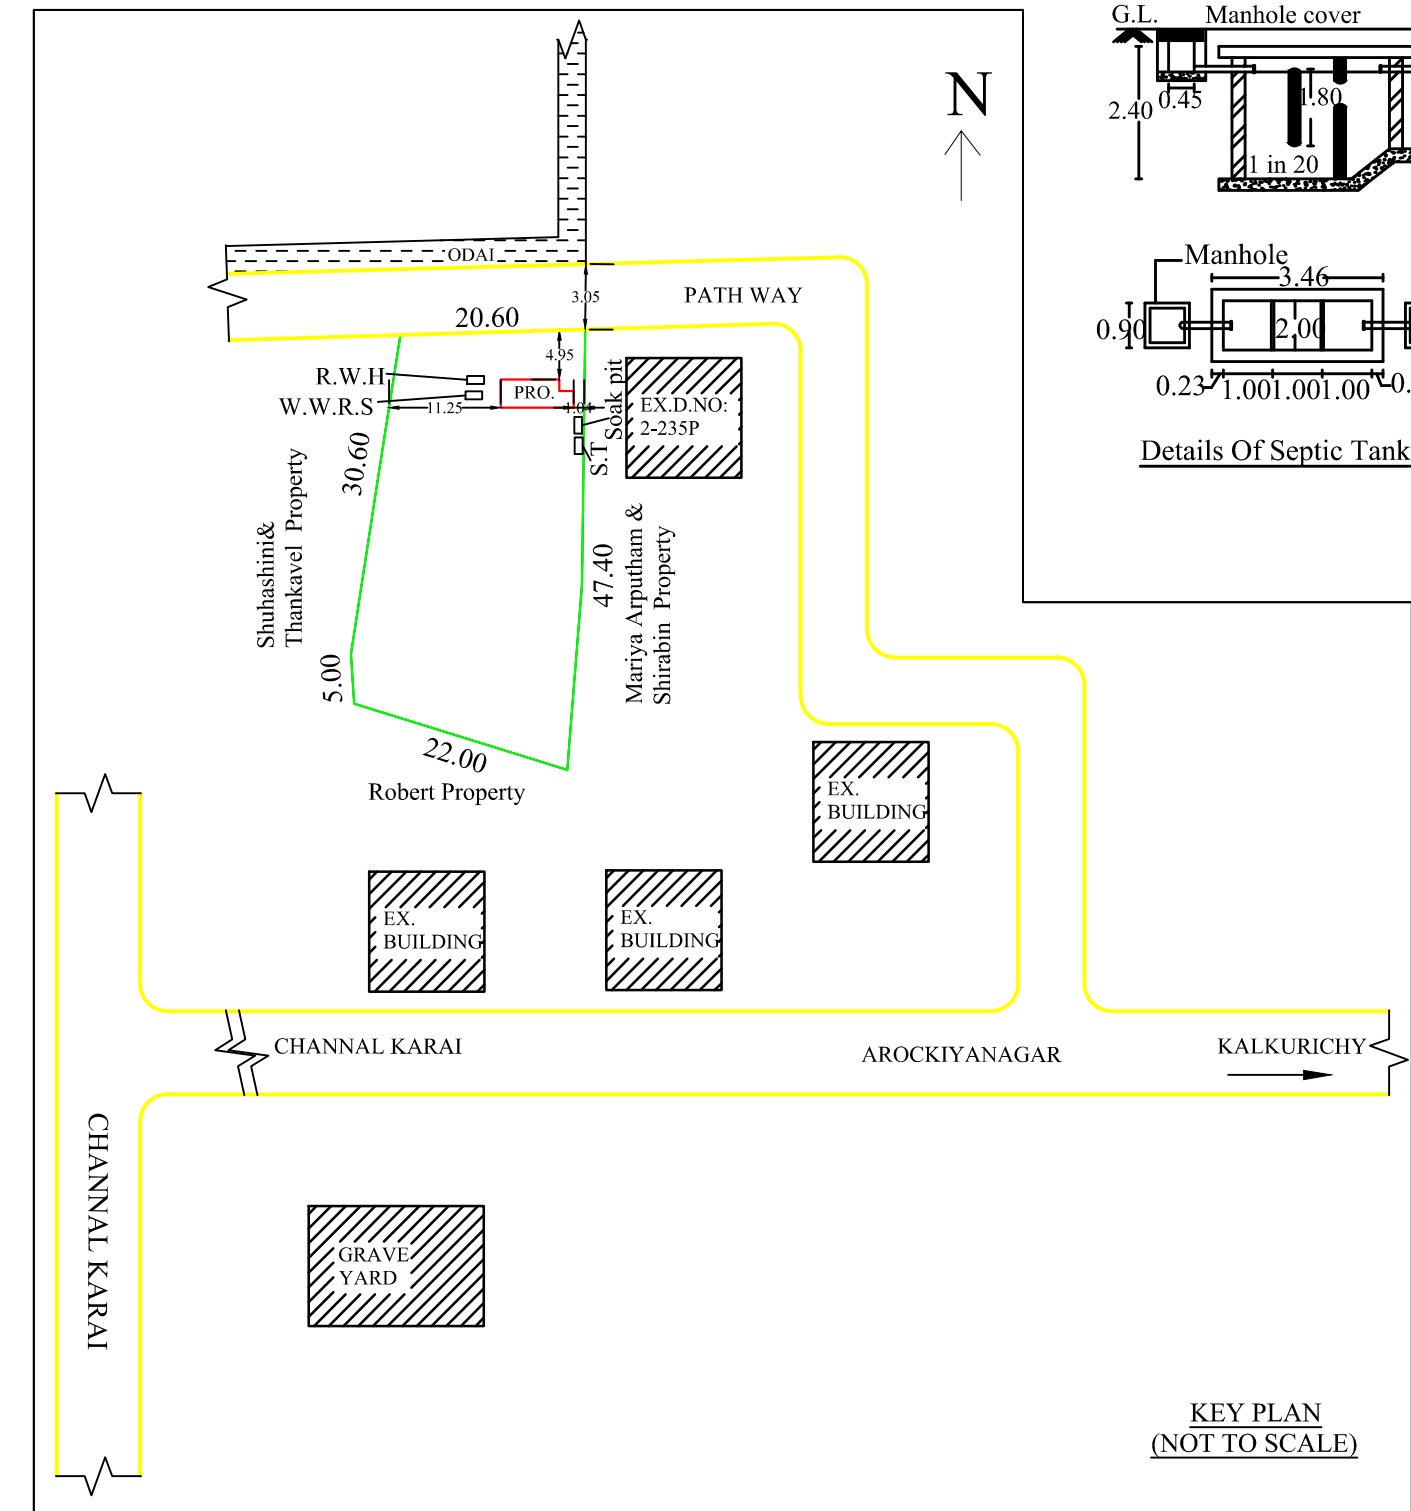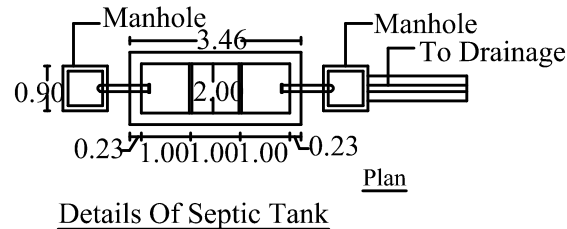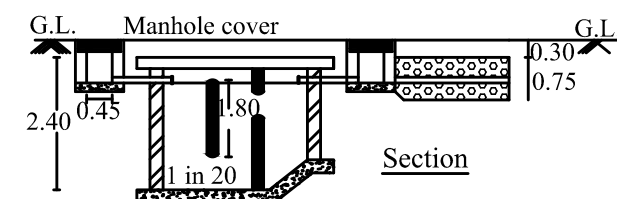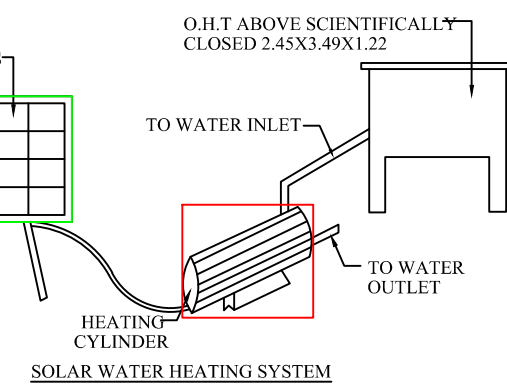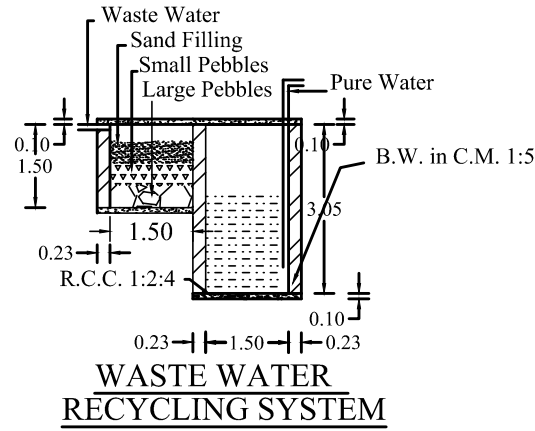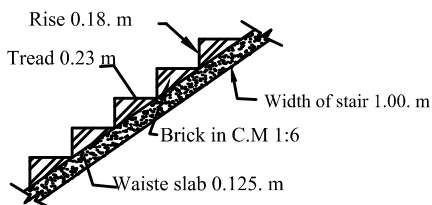

SITE PLAN
SCALE 1:100

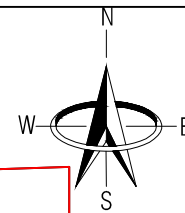

PLAN INFO
PLOT AREA M2=1
SURVEY NO=700/
PATTA NO=5309
AS AT SITE=859.5
AS PER DOCUME
FMB OR PLR=859
TALUK=KALKUL/
SINGLE FAMILY_
CRZ=NO
SECURITY_ZONE=
WHETHER GOVT
ROAD_WIDTH=3.65
ROAD_LENGTH=50 m
AVG_PLOT_DEPTH=20.60
AVG_PLOT_WIDTH=47.40
AREA_TYPE=OTHERS
LAND_USE_ZONE=RESIDENTIAL
PLOT_NO=NO
DISTRICT=KANIYAKUMARI
RWH_DECLARED=YES
BUILDING_NEAR_TO_RIVER=NO
BUILDING_NEAR_MONUMENT=NO
BUILDING_NEAR_GOVT_BLDG=NO
IS_SWIMMING_POOL_EXISTS=NO
PROVINSION_FOR_GREEN_BUILDINGS_AND
SUSTAINABILITY=NO
IF_HERITAGE_TOWN_LESS THAN 1KM_RADIUS=NO
FIRE_PROTECTION_AND_FIRE_SAFETY
REQUIREMENTS=YES
NOC_FOR_CONSTRUCTION_NEAR_MONUMENT=NO
NOC_FIRE_DEPT=NO
JURISDICTION_TYPE=PANCHAYAT
OSR_APPLICABLE=NO
OSR_SURR_BUYBACK_RETAIN=BUYBACK
PREMIUM_FSI_REQUIRED=NO
IS_APPROVED_LAYOUT=NO
OCCUPANCY_TYPE=INDIVIDUAL_RESIDENCE

AREA DETAILS

SITE AREA	859.98 Sqm	9256.82 Sqft
VACANT AREA	840.64 Sqm	9048.65 Sqft
G. F. PLINTH AREA	19.34 Sqm	208.17 Sqft
G. F. FLOOR AREA	14.02 Sqm	150.91 Sqft
FSI	0.02	
PLOT COVERAGE	2.25%	

JOINARYS

DOOR	1.00X2.10
DOOR1	0.90X2.10
DOOR2	0.75X2.10
WINDOW3	1.50X1.50
WINDOW2	1.20X1.50
VENTILATOR	0.75X0.50

Signature Of Owner

Er. STANLY XAVIER
REGISTERED ENGINEER GRADE III RE
REG/NO/151A-3/2019/00013
EFFICIENT CONSTRUCTIONS
11-88C, ERANIEL ROAD, THUCKALAY-629175
Mob: 9443453008

Signature Of Engineer

SCALE
PLAN :-1:100
SITE PLAN :-NTS
ALL DIMENSION ARE IN 'METERS'

COLORS INDEX

SITE BOUNDARY	
EXISTING	
PROPOSED	
ROAD(or) STREET	

Eight ways to know a piece of land before you pay for it.

This report covers one part of the picture. These cover the rest, drawn from the same government records, for any property in Tamil Nadu.

LandLens One

Ask anything about a property and get an answer grounded in live government records, with the sources shown.

[/landlens/one](#)



Verify My Land

Every record check run on one property and returned as a single report.

[/landlens/verify-my-land](#)



Legal Opinion

An advocate's written opinion on the title, built on the records we pull for it.

[/landlens](#)



One Map

Every layer on one map: the parcel, its boundary, zoning, water bodies and what sits around it.

[/landlens/one/map](#)



PriceMap

What land actually changed hands for around this plot, taken from the registered deeds.

[/landlens/pricemap](#)



Build Scope

What you are allowed to build here: floor space, height, coverage and setbacks.

[/landlens/build-scope](#)



Property Tracker

Watch a property and hear about it when something new is registered against it.

[/landlens/property-tracker](#)



Deal Room

Run the transaction in one place: documents, stamping, signatures and the parties.

[/landlens/deal-room](#)



Twenty-four checks you can run yourself, at no cost.

Records and verification

The registers themselves, read for you.

Encumbrance Certificate

Patta and Chitta

Field Measurement Sketch

EC Analyzer

Bank charge check

Court case search

Seller background check

Approval check by survey

Zoning and land use

What the plan says can happen on this land.

Land use zone finder

CMDA land use check

Coastal regulation zone

Master plan check

Water bodies finder

Airport height clearance

Value and duty

What it is worth and what it costs to register.

Guideline value by street

Guideline value by survey

Stamp duty and registration fees

Capital gains

Floor space index

Area unit converter

Registers and directories

Who holds it, and which office keeps the record.

Find your registering office

Temple property check

Waqf property check

RERA register



Every free tool
/tools



Services we run
for you
/services



The LandLens
suite
/landlens/one



Every claim in this document traces back to a government record.

Legal opinions, due diligence and title verification

Building plan, layout and sub-division approvals

Completion and occupancy certificates, regularisation

Escrow, negotiation and NRI property management

Land survey, soil testing, architecture and construction

Verified RealEstate
3/350/2 Mettukuppam,
OMR Thoraipakkam,
Chennai 600 097, India
hello@verified.realestate
+91 9996 12 9996

Prepared from the registers named on the page each finding sits on. Where a register could not be read, this document says so in its place rather than leaving the gap to be read as a clean result.

