

PP

APPROVAL RECORD

Planning Permission

Kanniyakumari district, Tamil Nadu

APPROVAL TYPE

Building Plan

ISSUING AUTHORITY

Rural Panchayat

The approval as the planning authority issued it, reproduced in full behind this page.

An approval speaks to what was sanctioned, not to what was built. Completion is a separate record.


PLAN SHOWING THE PROPOSED EXTENSION OF THE TERRACE ROOF RESIDENTIAL BUILDING BEARING DOOR NO : 1-159 IN R.SY.NO : 494/3A2 OF THIRUVITHANCODE VILLAGE AT ALANVILAI, THENKANKUZHI IN THICKANAMCODE VILLAGE PANCHAYAT, THUCKALAY PANCHAYAT UNION, KALKULAM TALUK, K. K. DISTRICT.




NAME AND ADDRESS OF THE OWNER: Mr. P.RAJA PRINCE, S/o.Mr.PHILLIPOSE,
1-159, ALANVILAI, THENKANKUZHI, KAPPIYARAI.P.O.




FRONT ELEVATION

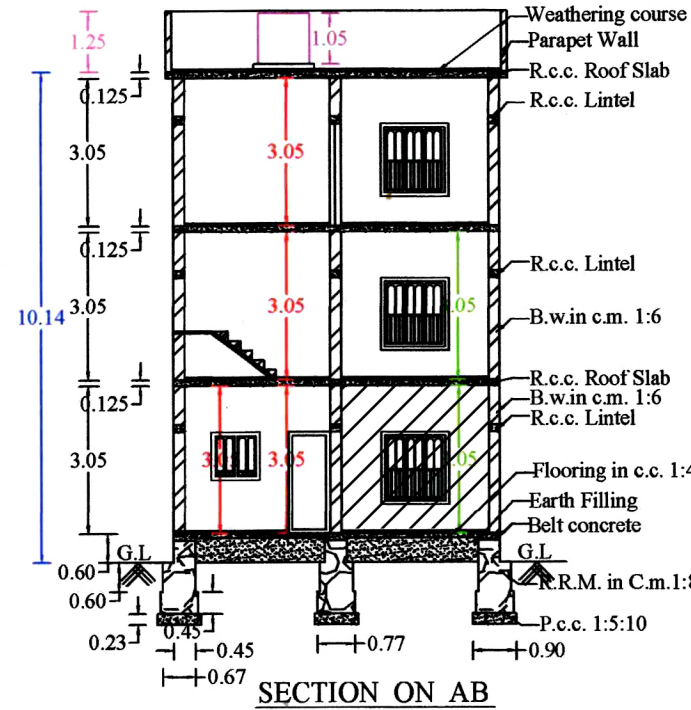


SECTION ON AB

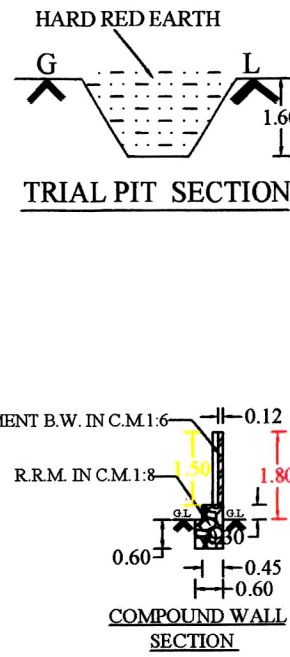

TRIAL PIT SECTION

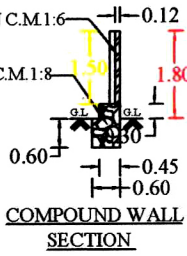


COMPOUND WALL SECTION

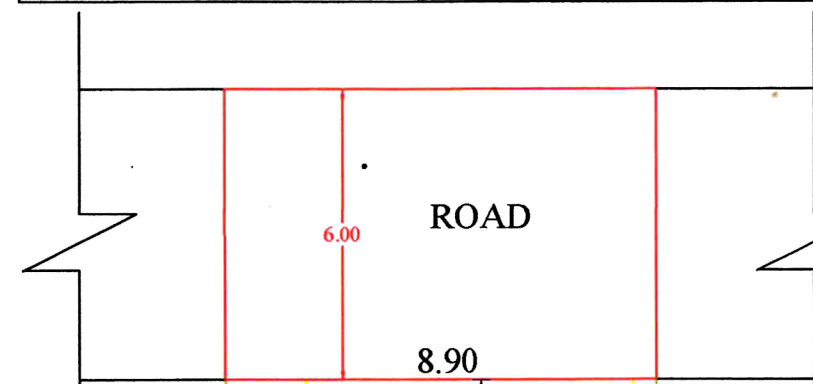


ROAD

8.90

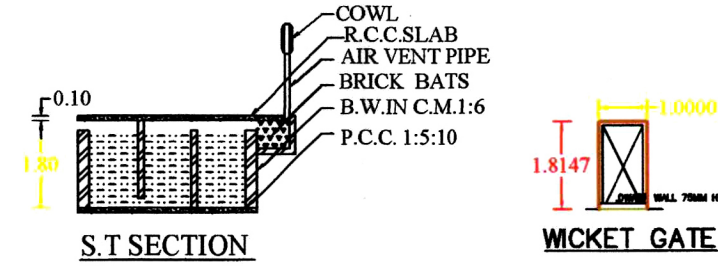


S.T. SECTION


WICKET GATE

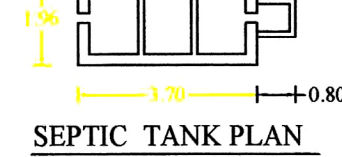


SEPTIC TANK PLAN

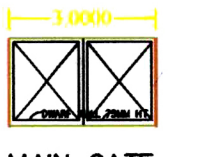


MAIN GATE

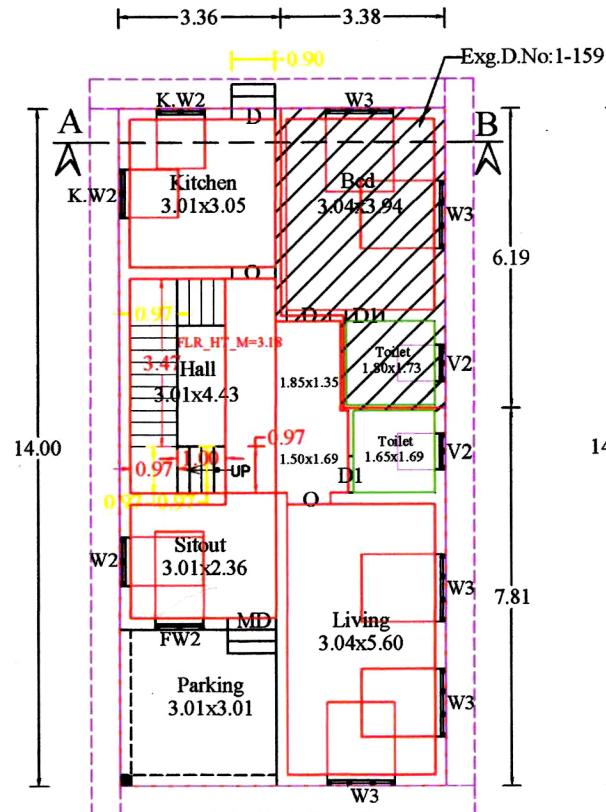


EXTENSION
GROUND FLOOR PLAN

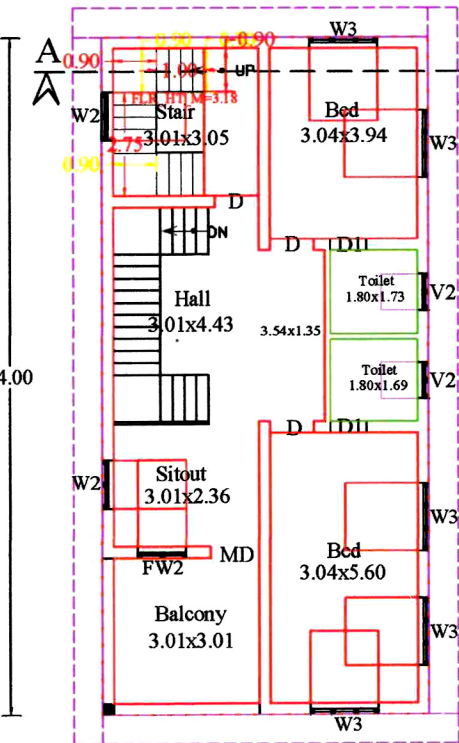

FIRST FLOOR PLAN

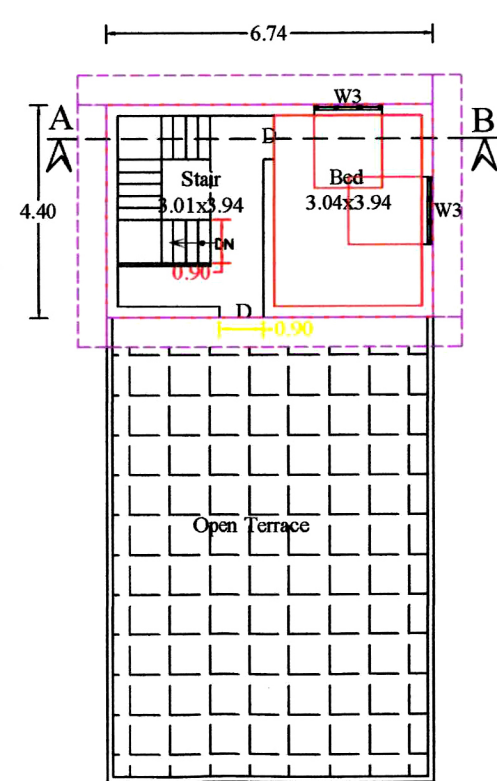


SECOND FLOOR PLAN

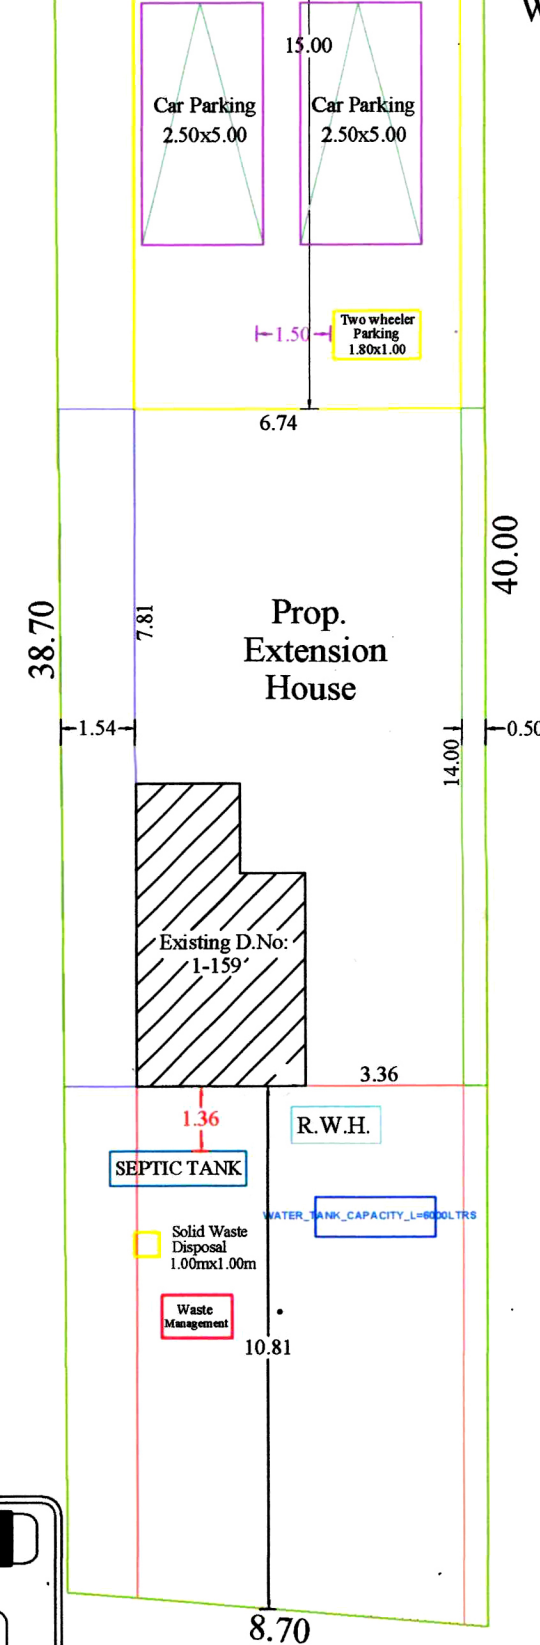


SITE PLAN

SCALE : 1:100

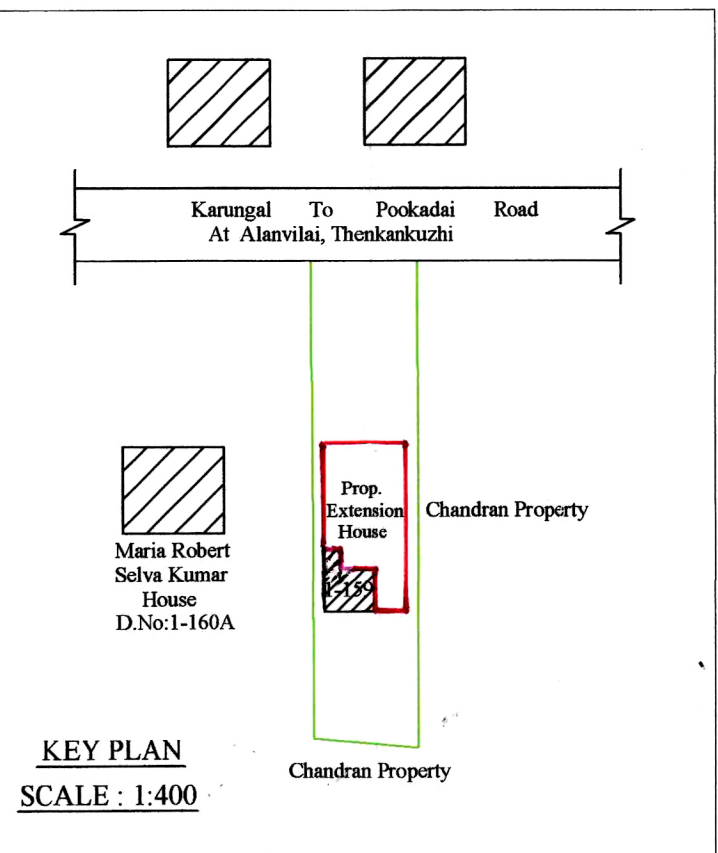


KEY PLAN
SCALE : 1:400

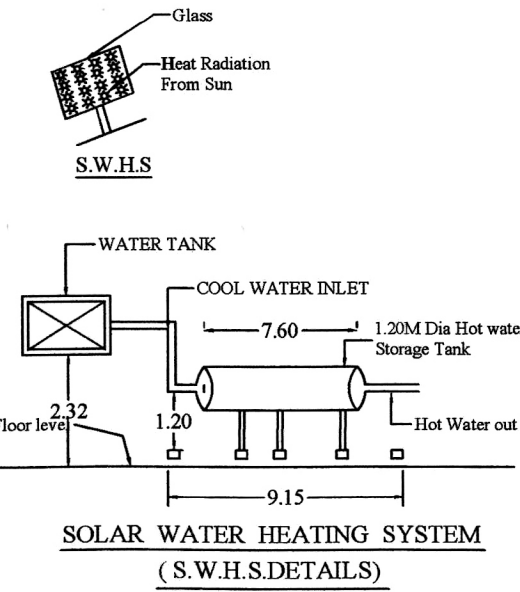


SOLAR WATER HEATING SYSTEM
(S.W.H.S.DETAILS)




RAIN WATER HARVEST WELL

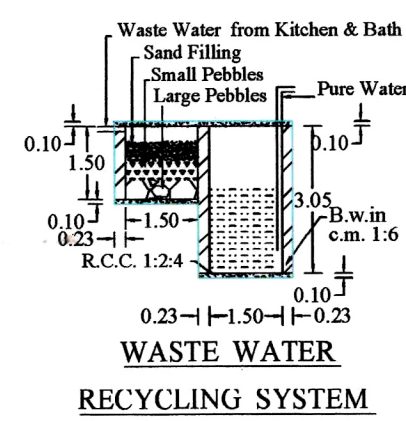

WASTE WATER
RECYCLING SYSTEM

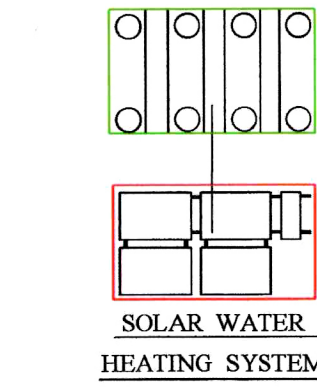

SOLAR WATER
HEATING SYSTEM

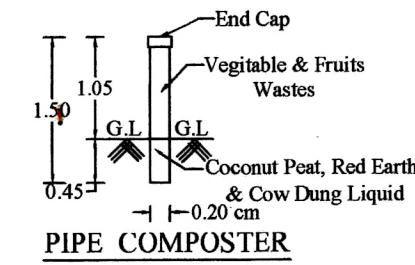

PIPE COMPOSTER

JOINERY DETAILS		
MD : MAIN DOOR	: 1.00 x 2.10	
D: DOOR	: 0.90 x 2.10	
DI: DOOR	: 0.75 x 2.10	
W3 : WINDOW	: 1.40 x 1.50	
W2 : WINDOW	: 1.00 x 1.50	
F.W2 : FRENCH WINDOW	: 1.00 x 1.80	
K.W2 : WINDOW	: 1.00 x 1.00	
V2 : VENTILATOR	: 0.75 x 0.75	

LEGEND
PROPOSED :-
SITE BOUNDARY :-
ROAD, PATHWAY :-
EXISTING BUILDINGS :-

P. Raja Prince
SIGNATURE OF LAND AND
BUILDING OWNER

E. T. Johnsy Margret Queen
Registered Civil Engineer
Reg No: 148/L.S/2023/00002
RMS ASSOCIATES
OPP. TMB, Karungal Road
Thickanamcode P.O 629 804
K. K. DISTRICT

PLAN INFO
PLOT_NO=NO
PATTI_NO= 12283
TALUK= KALKULAM
DISTRICT= KANYAKUMARI
SURVEY_NO= 494/3A2
VILLAGE= THIRUVITHANCODE VILLAGE
JURISDICTION_TYPE=THICKANAMCODE VILLAGE PANCHAYAT
LAND_USE_ZONE= RESIDENTIAL
PLOT_AREA_M2= 349.91
AS_PER_DOCUMENT= 349.90
AS_AT_SITE= 349.91
FMB_OR_PLR= 349.90
SINGLE_FAMILY_BLDG=YES
CRZ=NO
SECURITY_ZONE=NO
ACCESS_WIDTH_M= 8.90
WHETHER_GOVT_OR_AIDED_SCHOOL=NO
ROAD_WIDTH= 6.00
ROAD_LENGTH= 1500.00
AVG_PLOT_DEPTH= 39.35
AVG_PLOT_WIDTH= 8.80
RWH_DECLARED=YES
BUILDING_NEAR_TO_RIVER=NO
OSR_APPLICABLE=NO
OSR_SURRENDER_OR_BUYBACK=BUYBACK
PREMIUM_FSI_REQUIRED=NO
IS_APPROVED_LAYOUT=NO
AREA_TYPE=OTHERS
BUILDING_NEAR_MONUMENT=NO
BUILDING_NEAR_GOVT_BLDG=NO
PROVISION FOR GREEN BUILDINGS AND SUSTAINABILITY=NO
FIRE_PROTECTION AND FIRE SAFETY REQUIREMENTS=NO
NOC_FOR_CONSTRUCTION_NEAR_MONUMENT=NO
BARRIER_FREE_ACCESS_FOR_PHYSICALLY_CHALLENGED_PEOPLE=YES
FIRE_PROTECTION AND FIRE SAFETY REQUIREMENTS=YES
NOC_FIRE_DEPT=NO
IS_SWIMMING_POOL_EXISTS=NO
BLOCK_1_B-HOUSE_MEMBER_COUNT= 1
IF_HERITAGE_TOWN_LESS THAN 1KM_RADIUS=NO

NOTE : ALL DIMENSION ARE IN METRE, SCALE : 1:100		
AREA OF SITE	3.500 ARE	8.645 CENTS
AREA IN SQ "M"		SQ "FT"
SITE AREA	: 349.90	3764.92
EXTENSION PLINTH AREA		
GROUND FLOOR	: 75.85	816.15
FIRST FLOOR	: 94.33	1014.99
SECOND FLOOR	: 29.65	319.03
TOTAL	: 199.83	2150.17
F.S.I : 199.83/349.90		0.57 < 2.00
VACANT		
	: 255.57	2749.93
EXISTING PLINTH AREA		
GROUND FLOOR	: 18.48	198.84
F.S.I : 18.48/349.90		0.05 < 2.00
EXISTING + EXTENSION		
	: 218.31	2349.02
PROPOSED FLOOR AREA		
GROUND FLOOR	: 51.67	555.97
FIRST FLOOR	: 78.62	845.95
SECOND FLOOR	: 23.84	256.52
EXISTING.G.F.FLOOR AREA	: 15.09	162.37
TOTAL	: 169.22	1820.81
FLOOR AREA ABOVE 25.SQ.M AND UP TO 50.SQ.M -1 DWELLING UNIT		
1 CAR SPACE FOR EVERY 2 DWELLING UNITS AND 1 TWO WHEELER SPACE FOR EVERY DWELLING UNIT		
PARKING CALCULATION		
Required Parking		
Total Plinth Area	= 218.31 Sq.m	
First 50 sq.m 1 Dwelling unit = 1 Two wheeler space		
1 Two Wheeler space = 1.00 x 1.80		
Provided 2 Two wheeler Space		
1 Car Space = 2.50x5.00		
Required Car space = 218.31 = 2.91 Car		
Provided 2 Car space		
PLOT COVERAGE : 94.33 x100		
349.90		= 26.96%

RMS ASSOCIATES
Estd : 2017
Er.T.JOHSY MARGRET QUEEN
Registered Civil Engineer
Registration No.148/L.S/2023/00002
Cell : 8110005647,7502494208
Email : johnsyqueen@gmail.com
Oppo.TMB, Thickenamcode,
Thickenamcode. P.O. Pincode - 629804.

Eight ways to know a piece of land before you pay for it.

This report covers one part of the picture. These cover the rest, drawn from the same government records, for any property in Tamil Nadu.

LandLens One

Ask anything about a property and get an answer grounded in live government records, with the sources shown.

[/landlens/one](#)



Verify My Land

Every record check run on one property and returned as a single report.

[/landlens/verify-my-land](#)



Legal Opinion

An advocate's written opinion on the title, built on the records we pull for it.

[/landlens](#)



One Map

Every layer on one map: the parcel, its boundary, zoning, water bodies and what sits around it.

[/landlens/one/map](#)



PriceMap

What land actually changed hands for around this plot, taken from the registered deeds.

[/landlens/pricemap](#)



Build Scope

What you are allowed to build here: floor space, height, coverage and setbacks.

[/landlens/build-scope](#)



Property Tracker

Watch a property and hear about it when something new is registered against it.

[/landlens/property-tracker](#)



Deal Room

Run the transaction in one place: documents, stamping, signatures and the parties.

[/landlens/deal-room](#)



Twenty-four checks you can run yourself, at no cost.

Records and verification

The registers themselves, read for you.

Encumbrance Certificate

Patta and Chitta

Field Measurement Sketch

EC Analyzer

Bank charge check

Court case search

Seller background check

Approval check by survey

Zoning and land use

What the plan says can happen on this land.

Land use zone finder

CMDA land use check

Coastal regulation zone

Master plan check

Water bodies finder

Airport height clearance

Value and duty

What it is worth and what it costs to register.

Guideline value by street

Guideline value by survey

Stamp duty and registration fees

Capital gains

Floor space index

Area unit converter

Registers and directories

Who holds it, and which office keeps the record.

Find your registering office

Temple property check

Waqf property check

RERA register



Every free tool
/tools



Services we run
for you
/services



The LandLens
suite
/landlens/one



Every claim in this document traces back to a government record.

Legal opinions, due diligence and title verification

Building plan, layout and sub-division approvals

Completion and occupancy certificates, regularisation

Escrow, negotiation and NRI property management

Land survey, soil testing, architecture and construction

Verified RealEstate
3/350/2 Mettukuppam,
OMR Thoraipakkam,
Chennai 600 097, India
hello@verified.realestate
+91 9996 12 9996

Prepared from the registers named on the page each finding sits on. Where a register could not be read, this document says so in its place rather than leaving the gap to be read as a clean result.

