

PP

APPROVAL RECORD

Planning Permission

Kanniyakumari district, Tamil Nadu

APPROVAL TYPE

Building Plan

ISSUING AUTHORITY

Rural Panchayat

The approval as the planning authority issued it, reproduced in full behind this page.

An approval speaks to what was sanctioned, not to what was built. Completion is a separate record.



PLAN SHOWING THE PROPOSED CONSTRUCTION OF RCC ROOF G.FLOOR COMMERCIAL BUILDING AND F.FLOOR RESIDENTIAL BUILDING AT NULLIVILAI, IN Re.Sy.No.:820/12B WITHIN NULLIVILAI 'B' VILLAGE, NULLIVILAI VILLAGE PANCHAYAT, KALKULAM TALUK, KANYAKUMARI DIST.

ADDRESS OF OWNER : Mr.Sivathanulingam,
S/O.Mr.Nesamony
3-10,Cherupancode,
Karankadu p.o-629809.

SCHEDULE OF JOINERIES

REF	DESCRIPTION	SIZE
D	DOOR	0.90 x 2.10
D1	DOOR	0.75 x 2.10
W2	WINDOW	1.20 x 1.50
W3	WINDOW	1.50 x 1.50
K.W2	WINDOW	1.20 x 1.00
K.W3	WINDOW	1.50 x 1.00
F.W2	WINDOW	1.00 x 1.80
V	VENTILATOR	0.80 x 0.80
SCALE 1:100	ALL DIMENSIONS ARE IN METRE	

N.Sivathanulingam

SIGNATURE OF OWNER

Er. D. ARECKIA RAVI JOSE
Registered Engineer Gr-III
Reg.No: 151/LS/2024/00001
Jose Construction
Karankadu & P.O.
Cell: 9543436060

SIGNATURE OF LICENCED SURVEYOR

AREA OF SITE	5.000CENTS	202.35SQ.MT
--------------	------------	-------------

PLINTH AREA		
G.FLOOR SHOP-1 PLINTH AREA	24.29SQ.MT	263.35SQ.FT
G.FLOOR SHOP-2 PLINTH AREA	15.52SQ.MT	167.00SQ.FT
G.FLOOR SHOP-3 PLINTH AREA	25.95SQ.MT	277.22SQ.FT

TOTAL PLINTH AREA	65.76SQ.MT	707.57SQ.FT
F.FLOOR HOUSE PLINTH AREA	63.94SQ.MT	688.00SQ.FT
G.TOTAL PLINTH AREA	129.70SQ.MT	1395.57SQ.FT


FLOOR AREA		
G.F&F.FLOOR FLOOR AREA	104.03SQ.MT	1119.36SQ.FT

CARPET AREA		
G.F&F.FLOOR CARPET AREA	101.63SQ.MT	1093.53SQ.FT


VACANT AREA	138.42SQ.MT	1492.12SQ.FT
-------------	-------------	--------------

PROPOSED	SCALE	PLAN 1:100
SITE BOUNDARY	SCALE	SITE : 1:400
EXISTING	ALL DIMENSIONS ARE IN METER	
ROAD		

PLAN INFO
PLOT_NO=NO
TALUK=KALKULAM
DISTRICT=KANNYAKUMARI
PLOT_AREA_M2=204.23
JURISDICTION_TYPE=NULLIVILAI VILLAGE PANCHAYAT
PATTI_NO=5189
SINGLE_FAMILY_BLDG=YES & OTHERS
SURVEY_NO=820/12 B
LAND_USE_ZONE = COMMERCIAL WITH RESIDENTIAL
CRZ=NO
SECURITY_ZONE=NO
ACCESS_WIDTH_M=6.00
WHETHER_GOVT_OR_AIDED_SCHOOL=NO
AS_AT_SITE=204.23
FMB_OR_PLR=204.23
AS_PER_DOCUMENT=202.35
ROAD_WIDTH=9.00
ROAD_LENGTH=50.0
AVG_PLOT_DEPTH=25.30
AVG_PLOT_WIDTH= 5.20
RWH_DECLARED=YES
BUILDING_NEAR_TO_RIVER=NO
OSR_APPLICABLE =NO
OSR_SURRENDER_OR_BUYBACK=BUYBACK
PREMIUM_FSI_REQUIRED=NO
IS_APPROVED_LAYOUT=NO
AREA_TYPE=OTHERS
BUILDING_NEAR_MONUMENT=NO
BUILDING_NEAR_GOVT_BLDG=NO
PROVISION_FOR_GREEN_BUILDINGS_AND_SUSTAINABILITY=NO
FIRE_PROTECTION_AND_FIRE_SAFETY_REQUIREMENTS=NO
NOC_FOR_CONSTRUCTION_NEAR_MONUMENT=NO
BARRIER_FREE_ACCESS_FOR_PHYSICALLY_CHALLENGED_PEOPLE=YES
FIRE_PROTECTION_AND_FIRE_SAFETY_REQUIREMENTS=YES
NOC_FIRE_DEPT=YES
BLOCK_1_INDIVIDUAL_RESIDENCE_MEMBER_COUNT=4
BLOCK_1_INDIVIDUAL_NON_RESIDENTIAL_MEMBER_COUNT
BLOCK_1_B-SHOP_MEMBER_COUNT=5
BLOCK_1_B-PCO_MEMBER_COUNT=1
IS_SWIMMING_POOL_EXISTS=NO
IF_HERITAGE_TOWN_LESS_THAN_1KM_RADIUS=NO


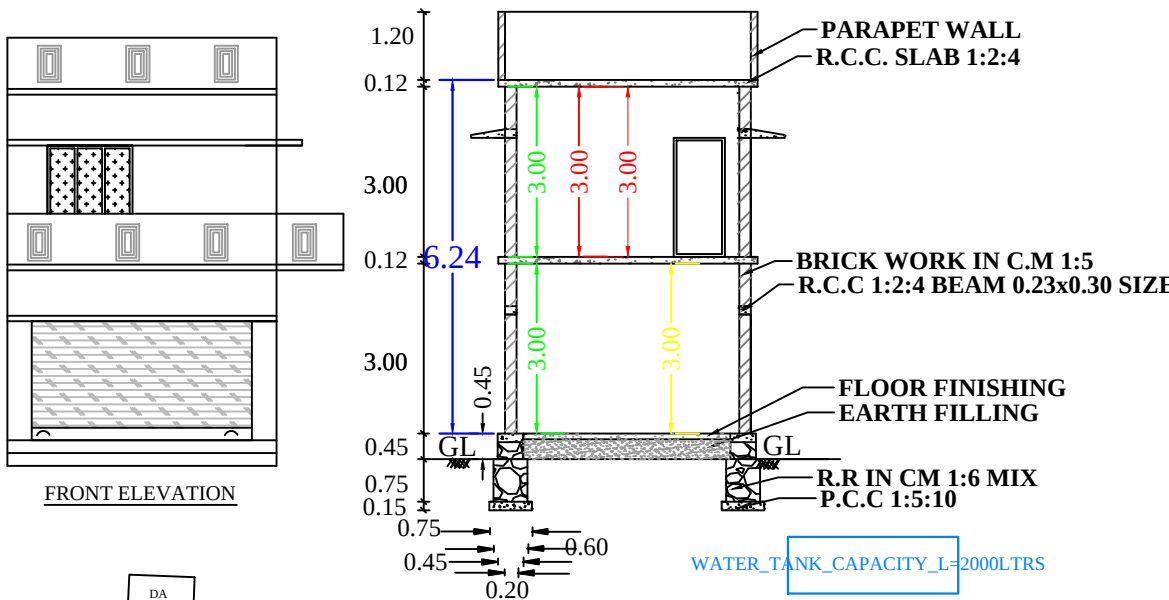


SECTION AA

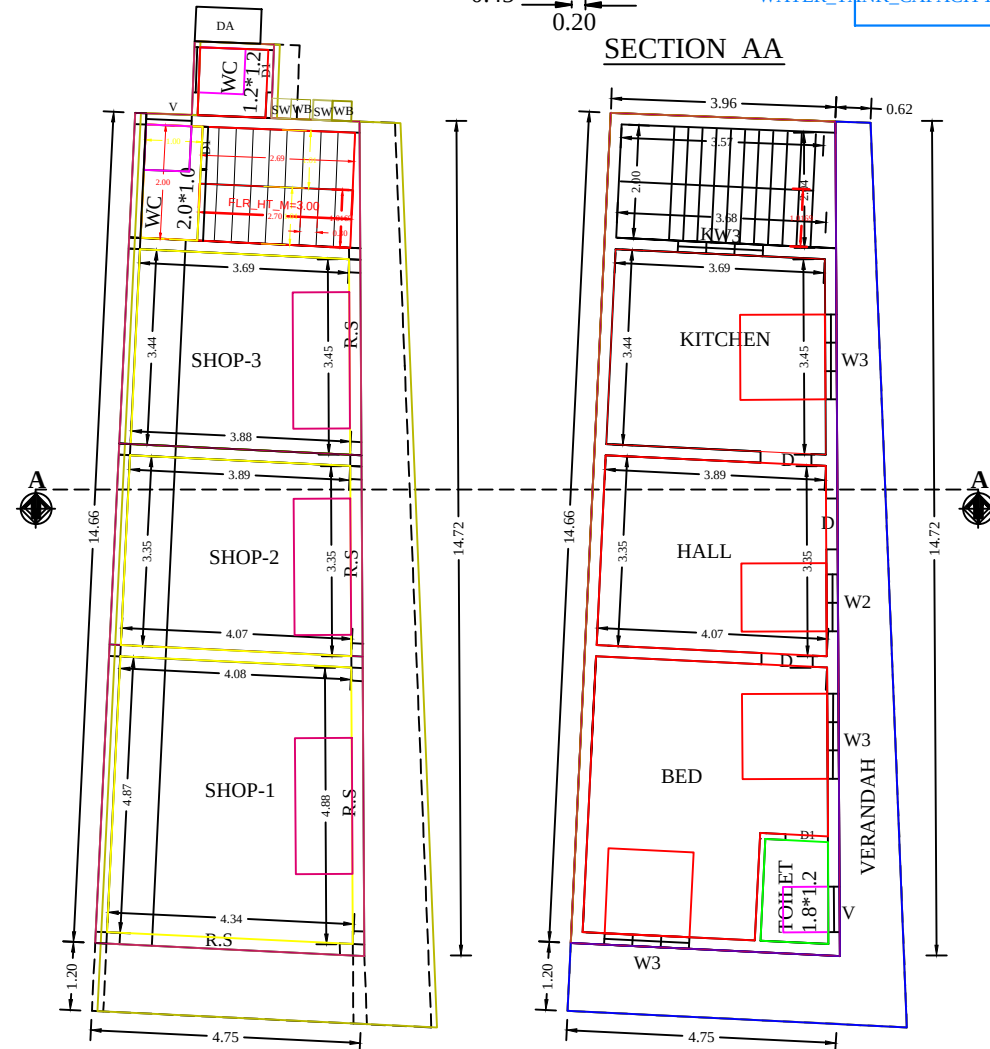


GROUND FLOOR PLAN


FIRST FLOOR PLAN

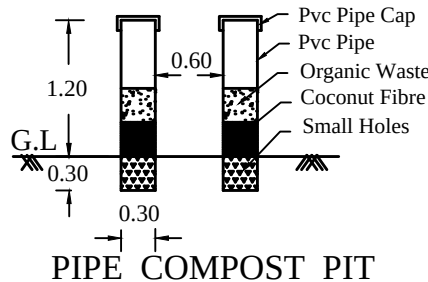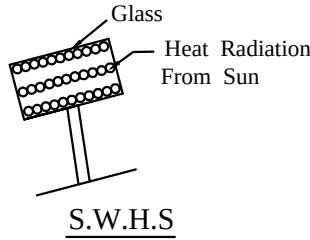


PIPE COMPOST PIT

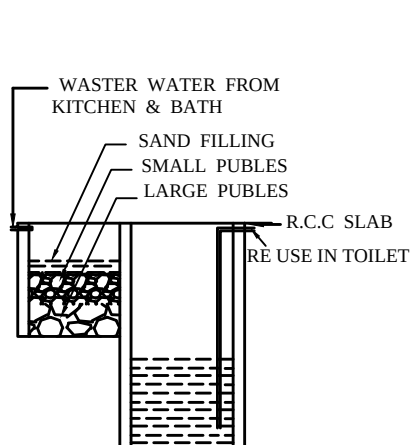


RECYCLING OF WASTE WATER
KITCHEN & BATH ROOM

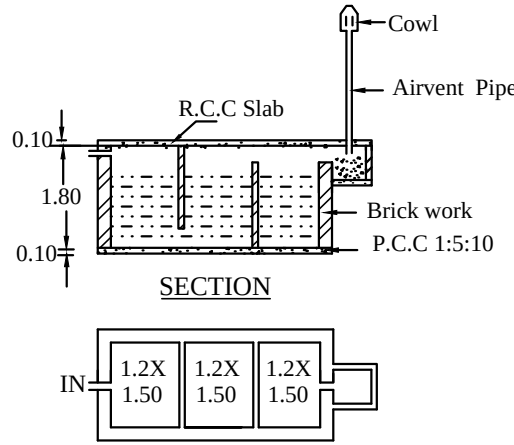


SEPTIC TANK PLAN

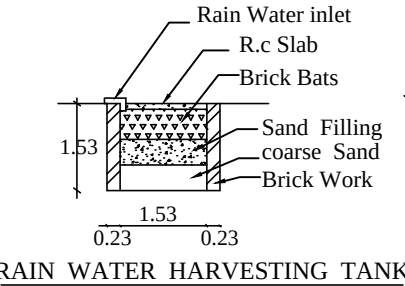

RAIN WATER HARVESTING TANK

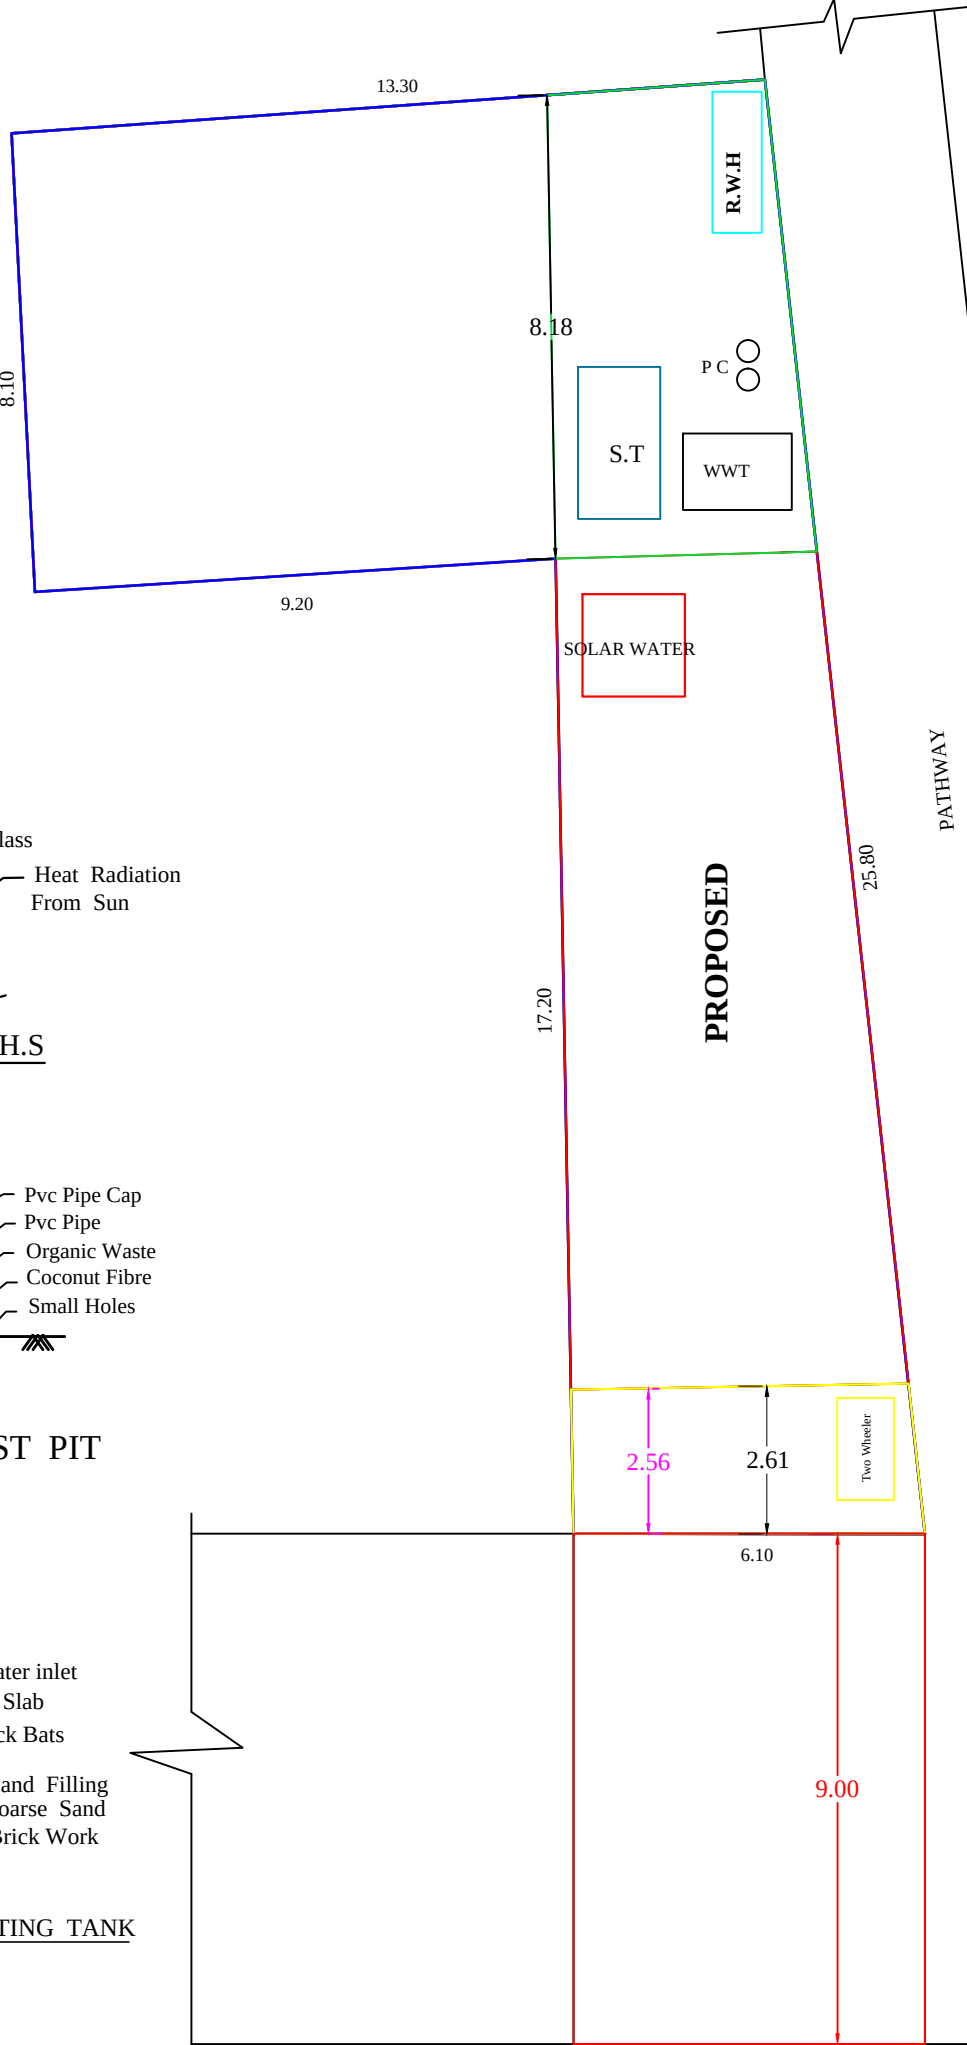

PROPOSED

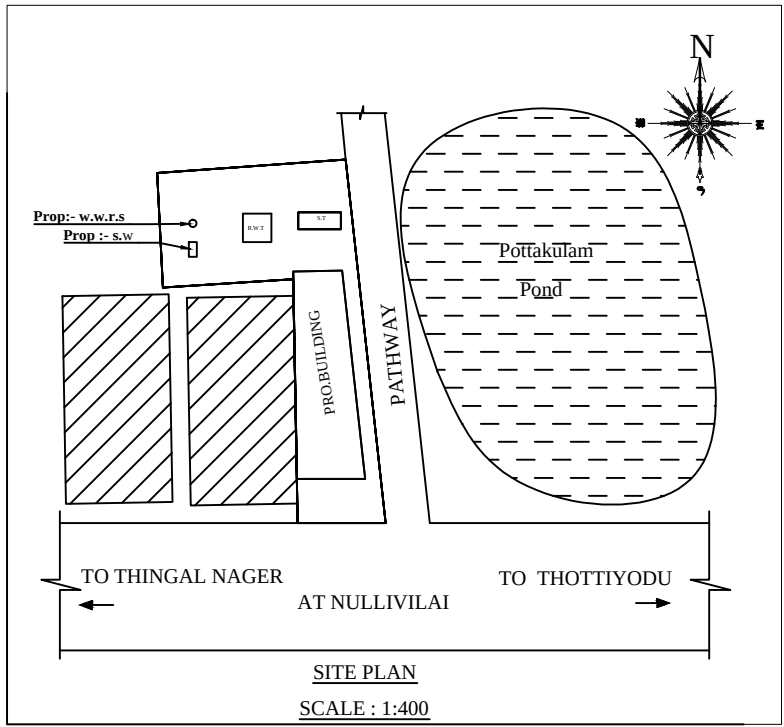

SITE PLAN
SCALE : 1:400

SITE PLAN
SCALE : 1:100

Eight ways to know a piece of land before you pay for it.

This report covers one part of the picture. These cover the rest, drawn from the same government records, for any property in Tamil Nadu.

LandLens One

Ask anything about a property and get an answer grounded in live government records, with the sources shown.

[/landlens/one](#)



Verify My Land

Every record check run on one property and returned as a single report.

[/landlens/verify-my-land](#)



Legal Opinion

An advocate's written opinion on the title, built on the records we pull for it.

[/landlens](#)



One Map

Every layer on one map: the parcel, its boundary, zoning, water bodies and what sits around it.

[/landlens/one/map](#)



PriceMap

What land actually changed hands for around this plot, taken from the registered deeds.

[/landlens/pricemap](#)



Build Scope

What you are allowed to build here: floor space, height, coverage and setbacks.

[/landlens/build-scope](#)



Property Tracker

Watch a property and hear about it when something new is registered against it.

[/landlens/property-tracker](#)



Deal Room

Run the transaction in one place: documents, stamping, signatures and the parties.

[/landlens/deal-room](#)



Twenty-four checks you can run yourself, at no cost.

Records and verification

The registers themselves, read for you.

Encumbrance Certificate

Patta and Chitta

Field Measurement Sketch

EC Analyzer

Bank charge check

Court case search

Seller background check

Approval check by survey

Zoning and land use

What the plan says can happen on this land.

Land use zone finder

CMDA land use check

Coastal regulation zone

Master plan check

Water bodies finder

Airport height clearance

Value and duty

What it is worth and what it costs to register.

Guideline value by street

Guideline value by survey

Stamp duty and registration fees

Capital gains

Floor space index

Area unit converter

Registers and directories

Who holds it, and which office keeps the record.

Find your registering office

Temple property check

Waqf property check

RERA register



Every free tool
/tools



Services we run
for you
/services



The LandLens
suite
/landlens/one



Every claim in this document traces back to a government record.

Legal opinions, due diligence and title verification

Building plan, layout and sub-division approvals

Completion and occupancy certificates, regularisation

Escrow, negotiation and NRI property management

Land survey, soil testing, architecture and construction

Verified RealEstate
3/350/2 Mettukuppam,
OMR Thoraipakkam,
Chennai 600 097, India
hello@verified.realestate
+91 9996 12 9996

Prepared from the registers named on the page each finding sits on. Where a register could not be read, this document says so in its place rather than leaving the gap to be read as a clean result.

