

PP

APPROVAL RECORD

Planning Permission

Kanniyakumari district, Tamil Nadu

APPROVAL TYPE

Building Plan

ISSUING AUTHORITY

Rural Panchayat


The approval as the planning authority issued it, reproduced in full behind this page.

An approval speaks to what was sanctioned, not to what was built. Completion is a separate record.


PLAN SHOWING THE PROPOSED CONSTRUCTION OF A RESIDENTIAL BUILDING IN RE-SY-NO : 117/3A2 OF KANYAKULAM VILLAGE AT KANYAKULAM, KANYAKULAM VILLAGE PANCHAYAT, RAJAKKAMANGALAM UNION, KANNIYAKUMARI DISTRICT.

NAME OF OWNER : Mr. R. MILTON RAJADURAI
S/o. RENGIAH
F2 FIRST FLOOR PARIJATHAM APARTMENT -PART 2
VGN NARMATHA ENDARE
SENNEERKUPPAM, POONAMALLEE, CHENNAI
TAMIL NADU. 600056


PLAN INFO
AS_AT_SITE=159.00
FMB_DR_PLR=159.00
AS_PER_DOCUMENT=159.00
PLOT_AREA_M2=159.00
SINGLE_FAMILY_BLDG=YES
CRZ=NO
SECURITY_ZONE=NO
SURVEY_NO=117/3A2
PATTA_NO=6342
TALUK=AGASTHEESWARAM
ACCESS_WIDTH_M=4.57
ROAD_WIDTH=4.27
ROAD_LENGTH=50.00
AVG_PLOT_DEPTH=16.58
AVG_PLOT_WIDTH=9.39
LAND_USE_ZONE = RESIDENTIAL
PLOT_NO=NO
DISTRICT=KANYAKUMARI
RWH_DECLARED=YES
AREA_TYPE=OTHERS
BUILDING_NEAR_MONUMENT=NO
BUILDING_NEAR_GOVT_BLDG=NO
PROVISION_FOR_GREEN_BUILDINGS_AND_SUSTAINABILITY=NO
FIRE_PROTECTION_AND_FIRE_SAFETY_REQUIREMENTS=YES
NDC_FOR_CONSTRUCTION_NEAR_MONUMENT=NO
NDC_FIRE_DEPT=NO
DSR_APPLICABLE= NO
DSR_SURR_BUYBACK_RETAIN=RETAIN
PREMIUM_FSI_REQUIRED=NO
IS_APPROVED_LAYOUT=NO
IS_SWIMMING_POOL_EXISTS=NO
JURISDICTION_TYPE=KANNIYAKUMARI VILLAGE PANCHAYAT
IF_HERITAGE_TOWN_LESS_THAN_1KM_RADIUS=NO

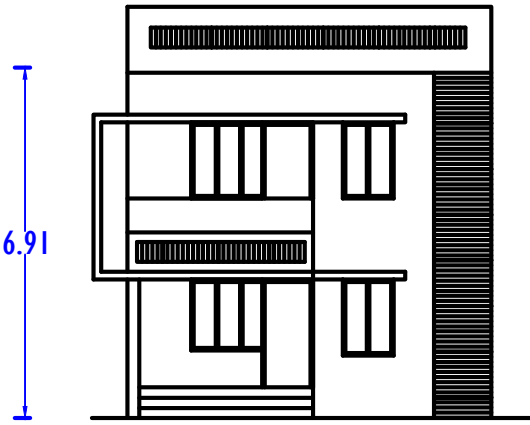

FRONT ELEVATION

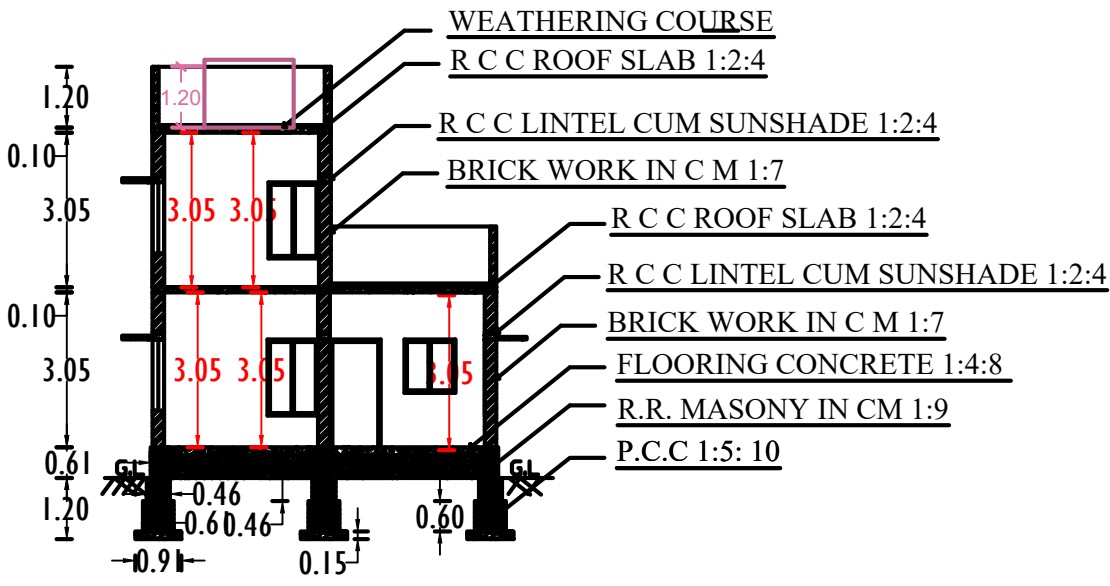

SECTION ON "AB"

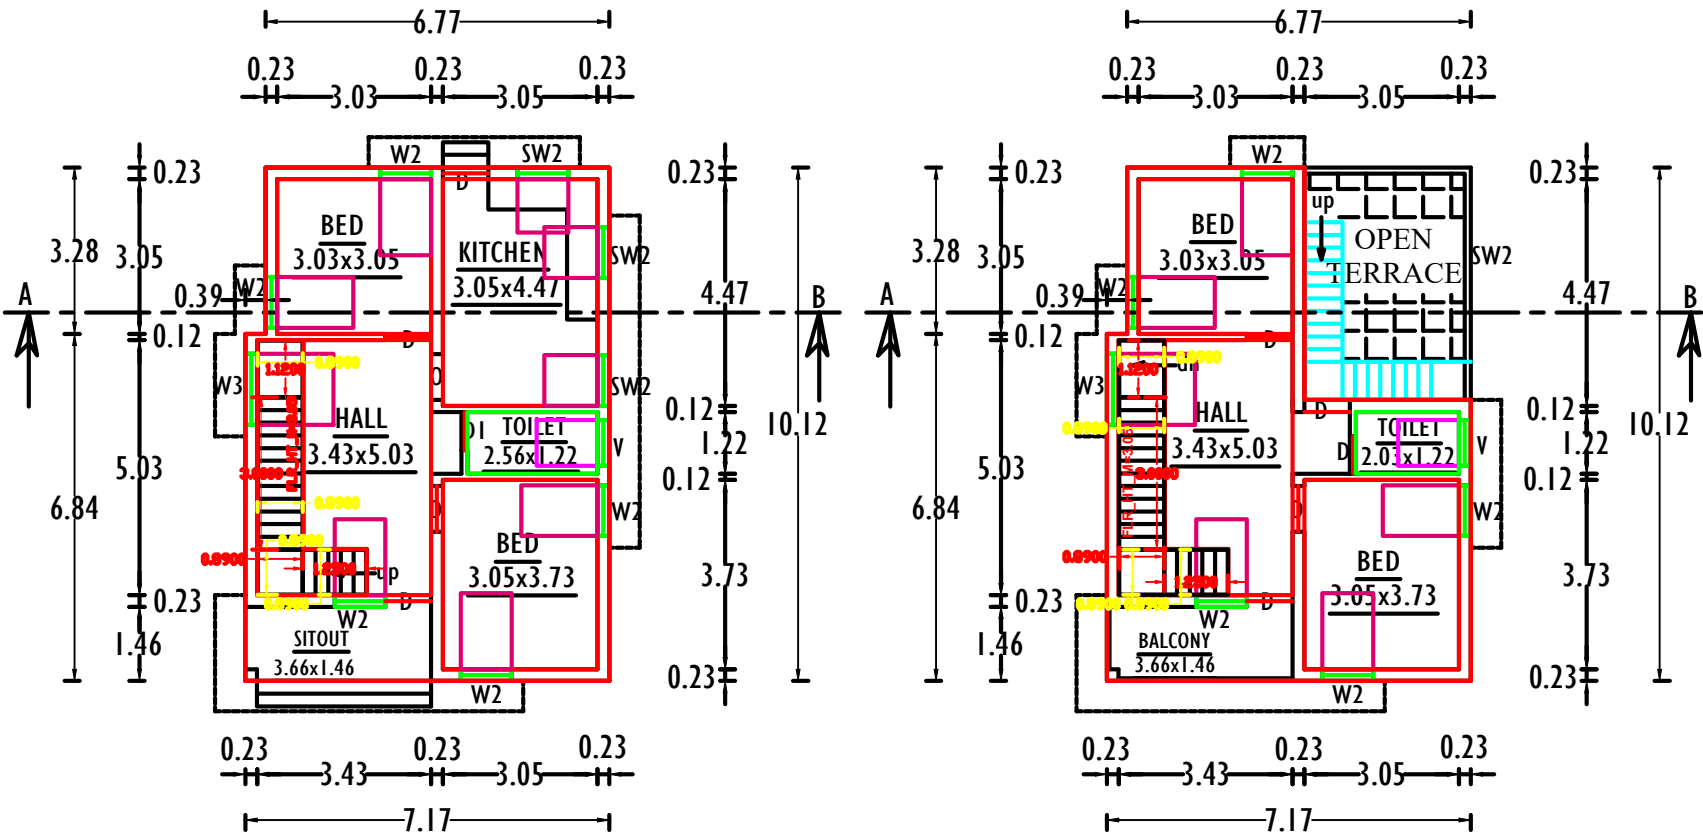


GROUND FLOOR PLAN

SCALE: 1:100


FIRST FLOOR PLAN

SCALE: 1:100


WATER TANK_CAPACITY_L=6000LTRS

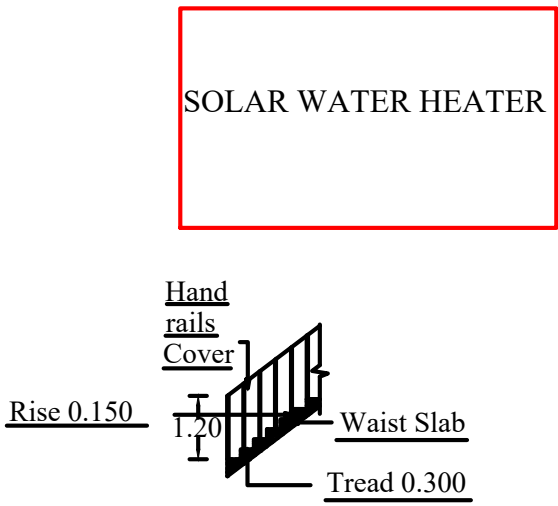


STAIRCASE DETAILS

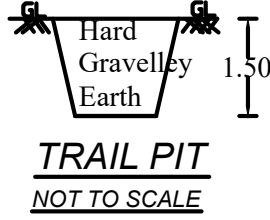

TRAIL PIT
NOT TO SCALE

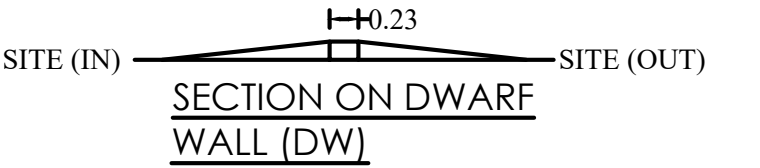


SECTION ON DWARF WALL (DW)

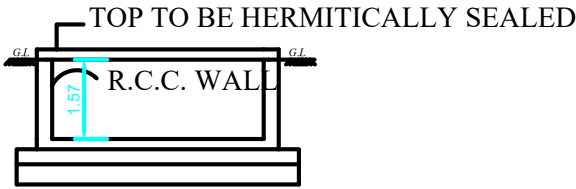


RWH SECTION (SAMPLE)

RWH_CAPACITY_L=4800LTRS

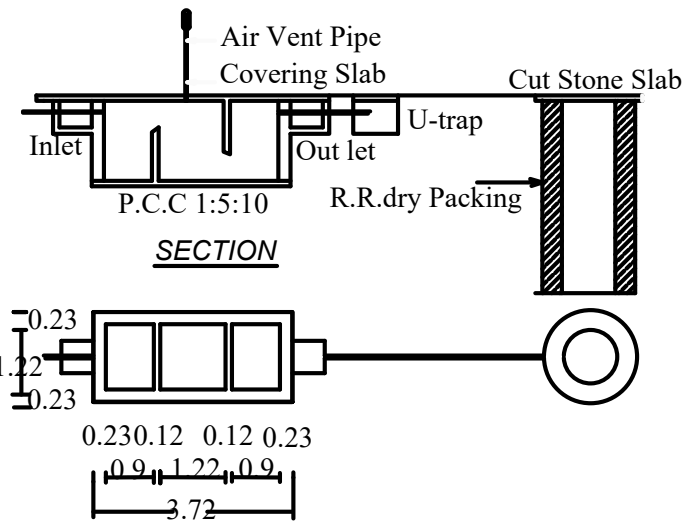


SEPTIC TANK DETAILS
SCALE 1cm : 1m

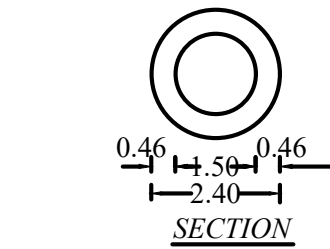

RAIN WATER HARVESTING
ARRANGEMENT
NOT TO SCALE

SOLAR WATER HEATING
SYSTEM

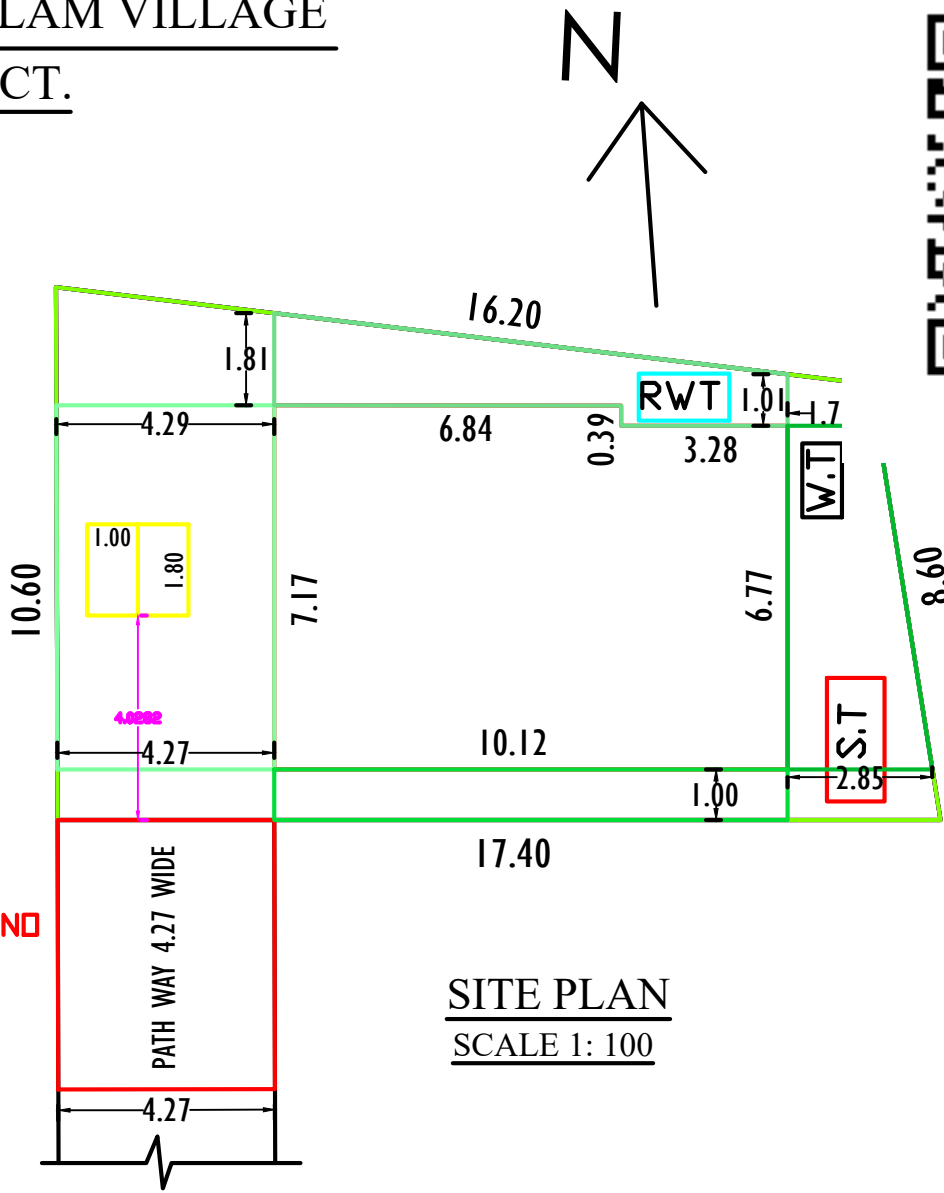

SITE PLAN
SCALE 1: 100



ALL DIMENSIONS ARE IN METERS
PLAN SCALE 1:100

CERTIFIED THAT PROVISIONS SHALL BE MADE TO "RAIN WATER HARVESTING" ARRANGEMENTS SYSTEM IN THE PROPOSED CONSTRUCTION

SCHEDULE OF JOINERIES :

D	: DOOR	: 0.90x2.10
D1	: DOOR	: 0.75x2.10
W3	: WINDOW	: 1.40x1.50
W2	: WINDOW	: 1.00x1.50
SW2	: WINDOW	: 1.00x1.05
V	: VENTILATION	: 0.90x0.90
O	: OPEN	: 0.90x2.10

AREA DETAILS	AREA IN Sq.M	AREA IN Sq.FT
SITE AREA	159.00	1711.64
PRO. PLINTH AREA (FSI)		
GROUND FLOOR	71.26	767.04
FIRST FLOOR	56.22	605.15
TOTAL AREA	127.48	1372.19

PLOT COVERAGE

GF AREA $\frac{71.26 \times 100}{159.00} = 44.817\%$

FSI AREA $\frac{127.48}{159.00} = 0.802 < 2.0$

COLOUR INDEX

SITE BOUNDARY	
PROPOSED	
ROAD / LANE	

Floor area above 100 sq.m | Car space for every 100 sq.m

PARKING CALCULATION (RESIDENTIAL)

FLOOR AREA = 127.48

FIRST 100 Sq.m Carspace Nil = 127.48 - 100 = 27.48


Required Car Parking = Nil

Required Two Wheeler = 2 Nos

Provided Two Wheeler = 2 Nos

R. MILTON RAJADURAI
SIGNATURE OF LAND AND BUILDING OWNER

A. SAHAYA ANTONY STEPHEN, D.C.E
Registered Engineer Grade - III
Registration No. 150/LS/2019/00024
F.R. Construction
6-58A, Hassan Tower
M.S. Road, Parvathipuram
Nagercoil - 629003
Cell: 9894028322

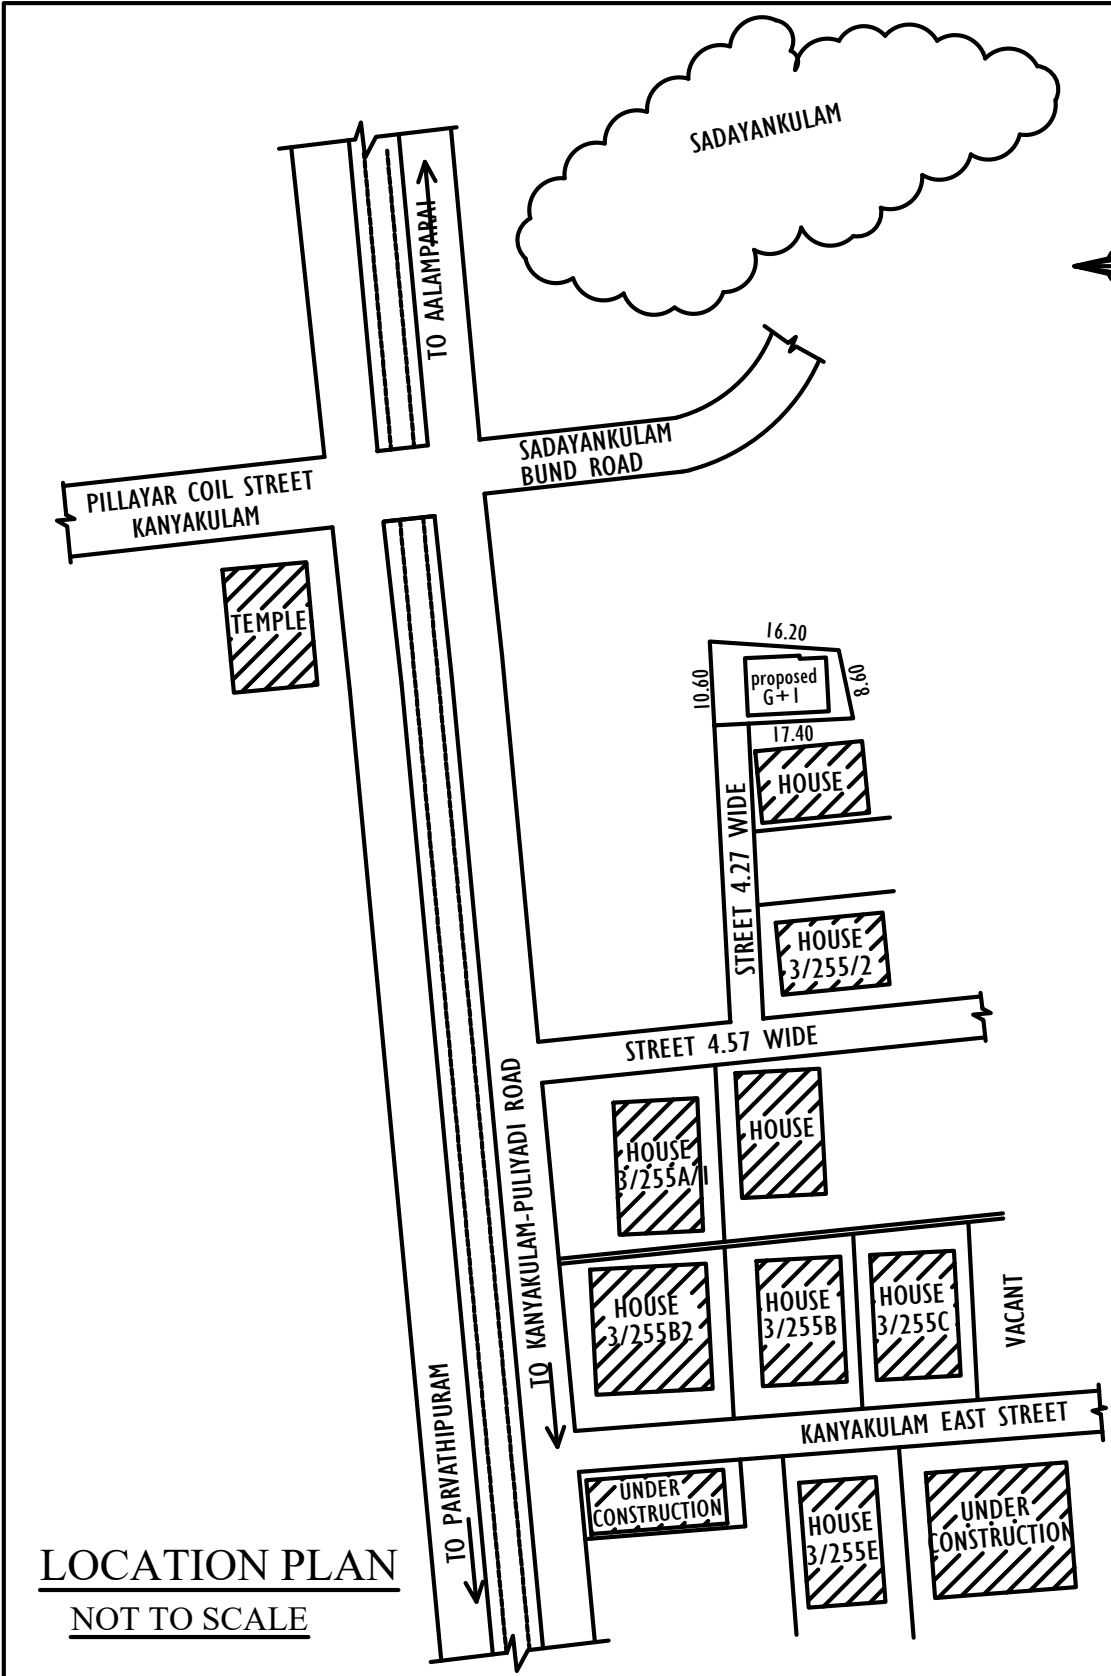

LOCATION PLAN
NOT TO SCALE

Eight ways to know a piece of land before you pay for it.

This report covers one part of the picture. These cover the rest, drawn from the same government records, for any property in Tamil Nadu.

LandLens One

Ask anything about a property and get an answer grounded in live government records, with the sources shown.

[/landlens/one](#)



Verify My Land

Every record check run on one property and returned as a single report.

[/landlens/verify-my-land](#)



Legal Opinion

An advocate's written opinion on the title, built on the records we pull for it.

[/landlens](#)



One Map

Every layer on one map: the parcel, its boundary, zoning, water bodies and what sits around it.

[/landlens/one/map](#)



PriceMap

What land actually changed hands for around this plot, taken from the registered deeds.

[/landlens/pricemap](#)



Build Scope

What you are allowed to build here: floor space, height, coverage and setbacks.

[/landlens/build-scope](#)



Property Tracker

Watch a property and hear about it when something new is registered against it.

[/landlens/property-tracker](#)



Deal Room

Run the transaction in one place: documents, stamping, signatures and the parties.

[/landlens/deal-room](#)



Twenty-four checks you can run yourself, at no cost.

Records and verification

The registers themselves, read for you.

Encumbrance Certificate

Patta and Chitta

Field Measurement Sketch

EC Analyzer

Bank charge check

Court case search

Seller background check

Approval check by survey

Value and duty

What it is worth and what it costs to register.

Guideline value by street

Guideline value by survey

Stamp duty and registration fees

Capital gains

Floor space index

Area unit converter

Zoning and land use

What the plan says can happen on this land.

Land use zone finder

CMDA land use check

Coastal regulation zone

Master plan check

Water bodies finder

Airport height clearance

Registers and directories

Who holds it, and which office keeps the record.

Find your registering office

Temple property check

Waqf property check

RERA register



Every free tool
/tools



Services we run
for you
/services



The LandLens
suite
/landlens/one



Every claim in this document traces back to a government record.

Legal opinions, due diligence and title verification

Building plan, layout and sub-division approvals

Completion and occupancy certificates, regularisation

Escrow, negotiation and NRI property management

Land survey, soil testing, architecture and construction

Verified RealEstate
3/350/2 Mettukuppam,
OMR Thoraipakkam,
Chennai 600 097, India
hello@verified.realestate
+91 9996 12 9996

Prepared from the registers named on the page each finding sits on. Where a register could not be read, this document says so in its place rather than leaving the gap to be read as a clean result.

