

PP

APPROVAL RECORD

Planning Permission

Kanniyakumari district, Tamil Nadu

APPROVAL TYPE

Building Plan

ISSUING AUTHORITY


Rural Panchayat

The approval as the planning authority issued it, reproduced in full behind this page.


An approval speaks to what was sanctioned, not to what was built. Completion is a separate record.

PLAN SHOWING THE PROPOSED CONSTRUCTION OF RESIDENTIAL BUILDING OF RE.SY.NO: 731/1A1A1, PLOT NO = 17, IN "KAKKOTTUTHALAI VILLAGE" AT ALBERTVILAI, KURUNTHENCODE, KURUNTHENCODE VILLAGE PANCHAYAT, KALKULAM TALUK, KANYAKUMARI DISTRICT.


NAME OF THE OWNER : Mrs. D. SIVARANJINI , W/o. NARAYANAN

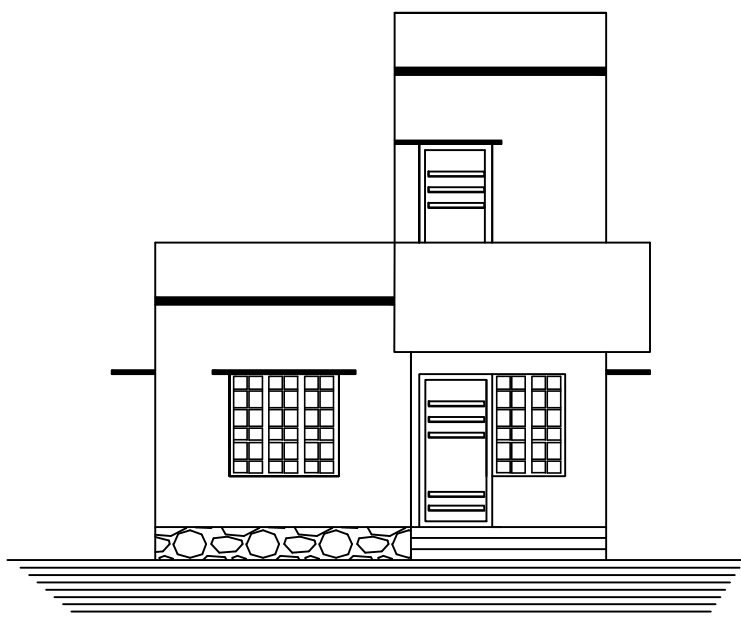

ELEVATION

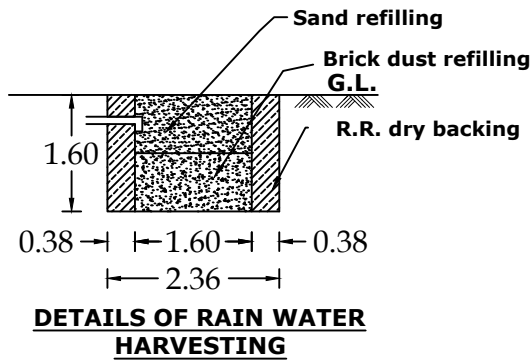


DETAILS OF RAIN WATER HARVESTING

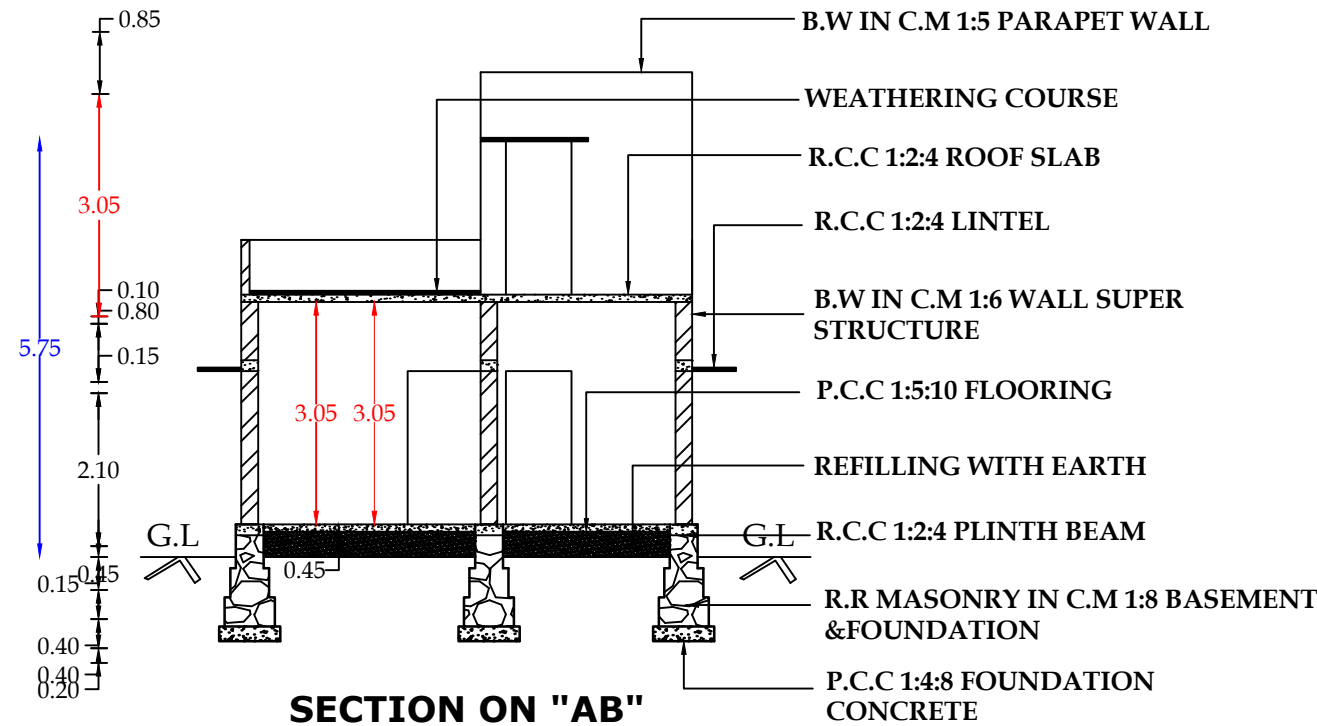


SECTION ON "AB"


PLAN INFO
PLOT_NO=17
TALUK=KALKULAM
DISTRICT=KANNIYAKUMARI
PLOT_AREA_M2=91.08
JURISDICTION_TYPE=KURUNTHANCODE VILLAGE PANCHAYAT
PATTA_NO= 6779
SINGLE_FAMILY_BLDG=YES
SURVEY_NO=731/1A1A1
LAND_USE_ZONE= RESIDENTIAL
CRZ=NO
SECURITY_ZONE=NO
ACCESS_WIDTH_M=7.55
WHETHER_GOVT_OR_AIDED_SCHOOL=NO
AS_AT_SITE=92.30
FMB_OR_PLR=91.08
AS_PER_DOCUMENT=91.08
ROAD_WIDTH=3.05
ROAD_LENGTH=100.00
AVG_PLOT_DEPTH=11.90
AVG_PLOT_WIDTH=7.55
RWH_DECLARED=YES
BUILDING_NEAR_TO_RIVER=NO
OSR_APPLICABLE=NO
OSR_SURRENDER_OR_BUYBACK=BUYBACK
PREMIUM_FSL_REQUIRED=NO
IS_APPROVED_LAYOUT=NO
AREA_TYPE=OTHERS
BUILDING_NEAR_MONUMENT=NO
BUILDING_NEAR_GOV_BLDG=NO
PROVISION_FOR_GREEN_BUILDINGS_AND_SUSTAINABILITY=NO
FIRE_PROTECTION_AND_FIRE_SAFETY_REQUIREMENTS=NO
NOC_FOR_CONSTRUCTION_NEAR_MONUMENT=NO
BARRIER_FREE_ACCESS_FOR_PHYSICALLY_CHALLENGED_PEOPLE=YES
FIRE_PROTECTION_AND_FIRE_SAFETY_REQUIREMENTS=YES
NOC_FIRE_DEPT=YES
BLOCK_1_INDIVIDUAL_RESIDENCE_MEMBER_COUNT=4
BLOCK_1_INDIVIDUAL_NON_RESIDENTIAL_MEMBER_COUNT
BLOCK_1_B-SHOP_MEMBER_COUNT=5
BLOCK_1_B-PCO_MEMBER_COUNT=1
IS_SWIMMING_POOL_EXISTS=NO
IF_HERITAGE_TOWN_LESS_THAN_1KM_RADIUS=NO

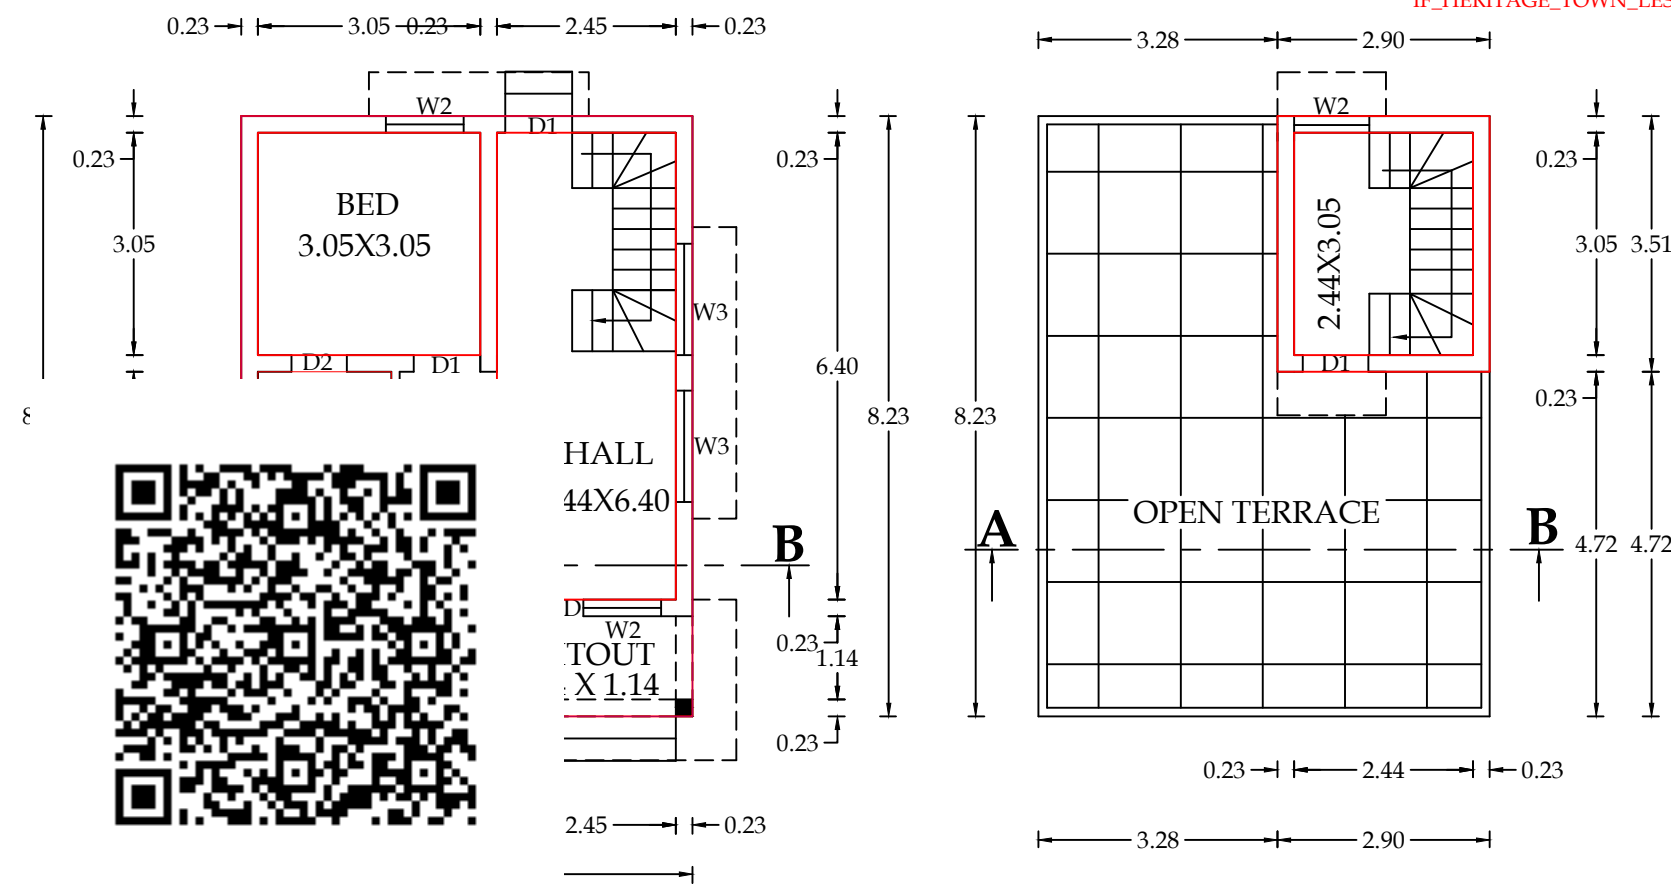


GROUND FLOOR PLAN

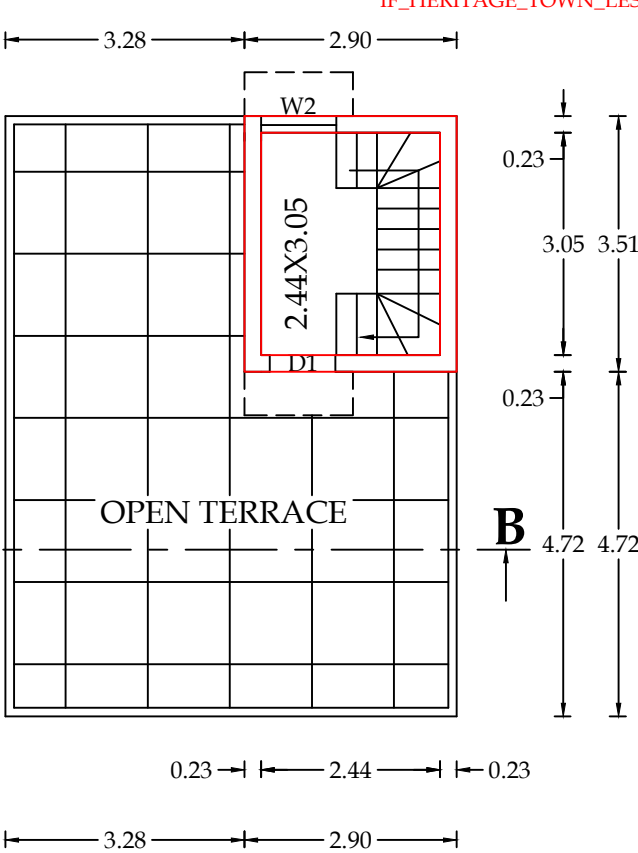


FIRST FLOOR PLAN

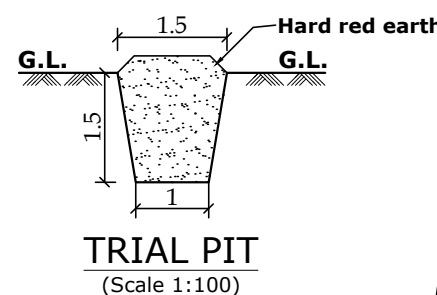


TRIAL PIT
(Scale 1:100)

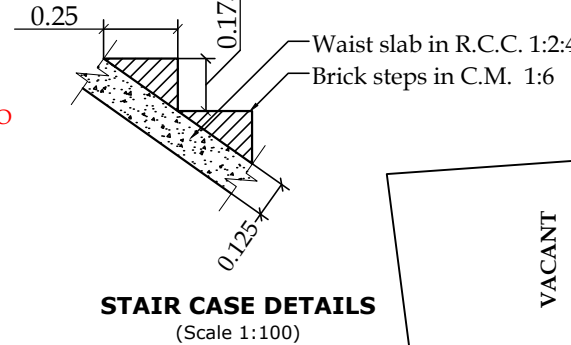




STAIR CASE DETAILS
(Scale 1:100)

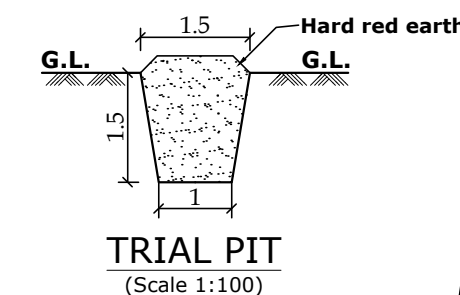

KEY PLAN
(NOT TO SCALE)

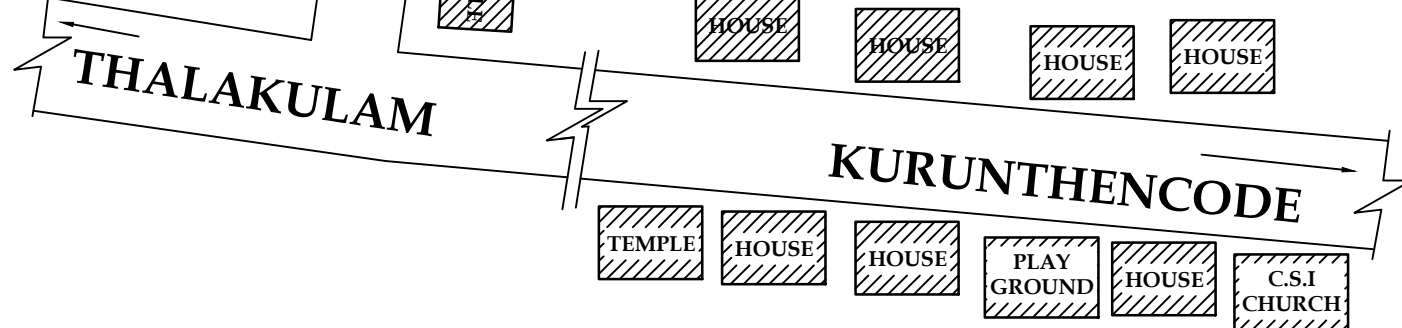

SITE PLAN
(SCALE 1:100)

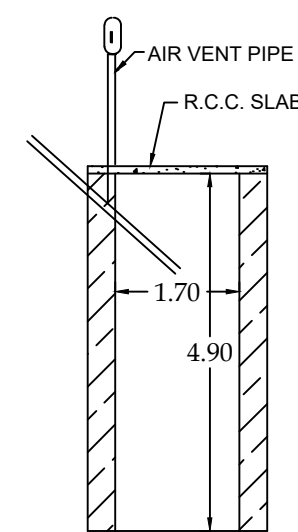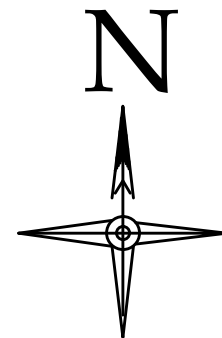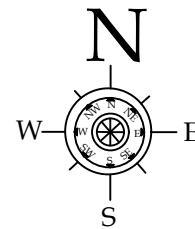

SOAK PIT

ALL DIMENSIONS ARE IN METRE SCALE 1:100

AREA STATEMENT

G.F.PROPOSED AREA	50.86 M ²	547 SQFT
F.F.PROPOSED AREA	10.17 M ²	109 SQFT
TOTAL PROPOSED AREA	61.03 M ²	656 SQFT
G.F.FLOOR AREA	40.37 M ²	434 SQFT
F.F.FLOOR AREA	7.44 M ²	80 SQFT
TOTAL FLOOR AREA	47.81 M ²	514 SQFT
SITE AREA	89.924 M ²	967 SQFT
VACANT AREA	39.06 M ²	420 SQFT

JOINERY DETAILS

MAIN DOOR	M.D	1.00 X 2.10 M
DOOR	D1	0.90 X 2.10 M
DOOR	D2	0.75 X 2.10 M
OPENING	O	1.00 X 2.10 M
WINDOW	W2	1.00 X 1.40 M
WINDOW	W3	1.50 X 1.40 M
VENTILATOR	V	0.75 X 0.45 M
WINDOW	KW3	1.50 X 0.75 M

LEGEND


ROAD	
PROPOSED	
SITE BOUNDARY	
EXISTING OTHER	

SIGNATURE OF THE OWNER


D. Sivarajini

LICENSED BUILDING SURVEYOR

N.T. BALAKUMAR BE.,
Registered Engineer (Grade-I)
Registration No: RE-12/KKOTC/002/2022
Agastheeswaram
Kanyakumari - 628 701
Ph: 8122450415

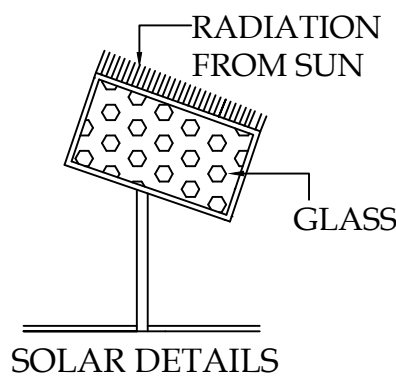

SOLAR DETAILS

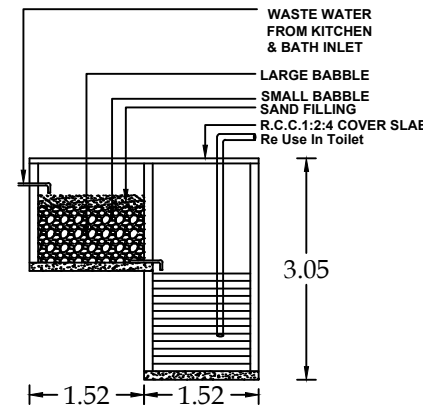

RECYCLING OF WASTE WATER
FROM KITCHEN & BATHROOM

Eight ways to know a piece of land before you pay for it.

This report covers one part of the picture. These cover the rest, drawn from the same government records, for any property in Tamil Nadu.

LandLens One

Ask anything about a property and get an answer grounded in live government records, with the sources shown.

[/landlens/one](#)



Verify My Land

Every record check run on one property and returned as a single report.

[/landlens/verify-my-land](#)



Legal Opinion

An advocate's written opinion on the title, built on the records we pull for it.

[/landlens](#)



One Map

Every layer on one map: the parcel, its boundary, zoning, water bodies and what sits around it.

[/landlens/one/map](#)



PriceMap

What land actually changed hands for around this plot, taken from the registered deeds.

[/landlens/pricemap](#)



Build Scope

What you are allowed to build here: floor space, height, coverage and setbacks.

[/landlens/build-scope](#)



Property Tracker

Watch a property and hear about it when something new is registered against it.

[/landlens/property-tracker](#)



Deal Room

Run the transaction in one place: documents, stamping, signatures and the parties.

[/landlens/deal-room](#)



Twenty-four checks you can run yourself, at no cost.

Records and verification

The registers themselves, read for you.

Encumbrance Certificate

Patta and Chitta

Field Measurement Sketch

EC Analyzer

Bank charge check

Court case search

Seller background check

Approval check by survey

Value and duty

What it is worth and what it costs to register.

Guideline value by street

Guideline value by survey

Stamp duty and registration fees

Capital gains

Floor space index

Area unit converter

Zoning and land use

What the plan says can happen on this land.

Land use zone finder

CMDA land use check

Coastal regulation zone

Master plan check

Water bodies finder

Airport height clearance

Registers and directories

Who holds it, and which office keeps the record.

Find your registering office

Temple property check

Waqf property check

RERA register



Every free tool
/tools



Services we run
for you
/services



The LandLens
suite
/landlens/one



Every claim in this document traces back to a government record.

Legal opinions, due diligence and title verification

Building plan, layout and sub-division approvals

Completion and occupancy certificates, regularisation

Escrow, negotiation and NRI property management

Land survey, soil testing, architecture and construction

Verified RealEstate
3/350/2 Mettukuppam,
OMR Thoraipakkam,
Chennai 600 097, India
hello@verified.realestate
+91 9996 12 9996

Prepared from the registers named on the page each finding sits on. Where a register could not be read, this document says so in its place rather than leaving the gap to be read as a clean result.

