

PP

APPROVAL RECORD

Planning Permission

Kanniyakumari district, Tamil Nadu


APPROVAL TYPE
Building Plan

ISSUING AUTHORITY
Rural Panchayat

The approval as the planning authority issued it, reproduced in full behind this page.


An approval speaks to what was sanctioned, not to what was built. Completion is a separate record.

THE PLAN SHOWING THE PROPOSED CONSTRUCTION OF TERRACE RESIDENTIAL BUILDING AT
MADATHUVEEDU, KAVUVILAI, HAVING RE.SY.NO: 331/ 3 OF ARUVIKARAI VILLAGE ,
OF AYACODE VILLAGE PANCHAYATH,THIRUVATTAR TALUK, KANNYAKUMARI DISTRICT.

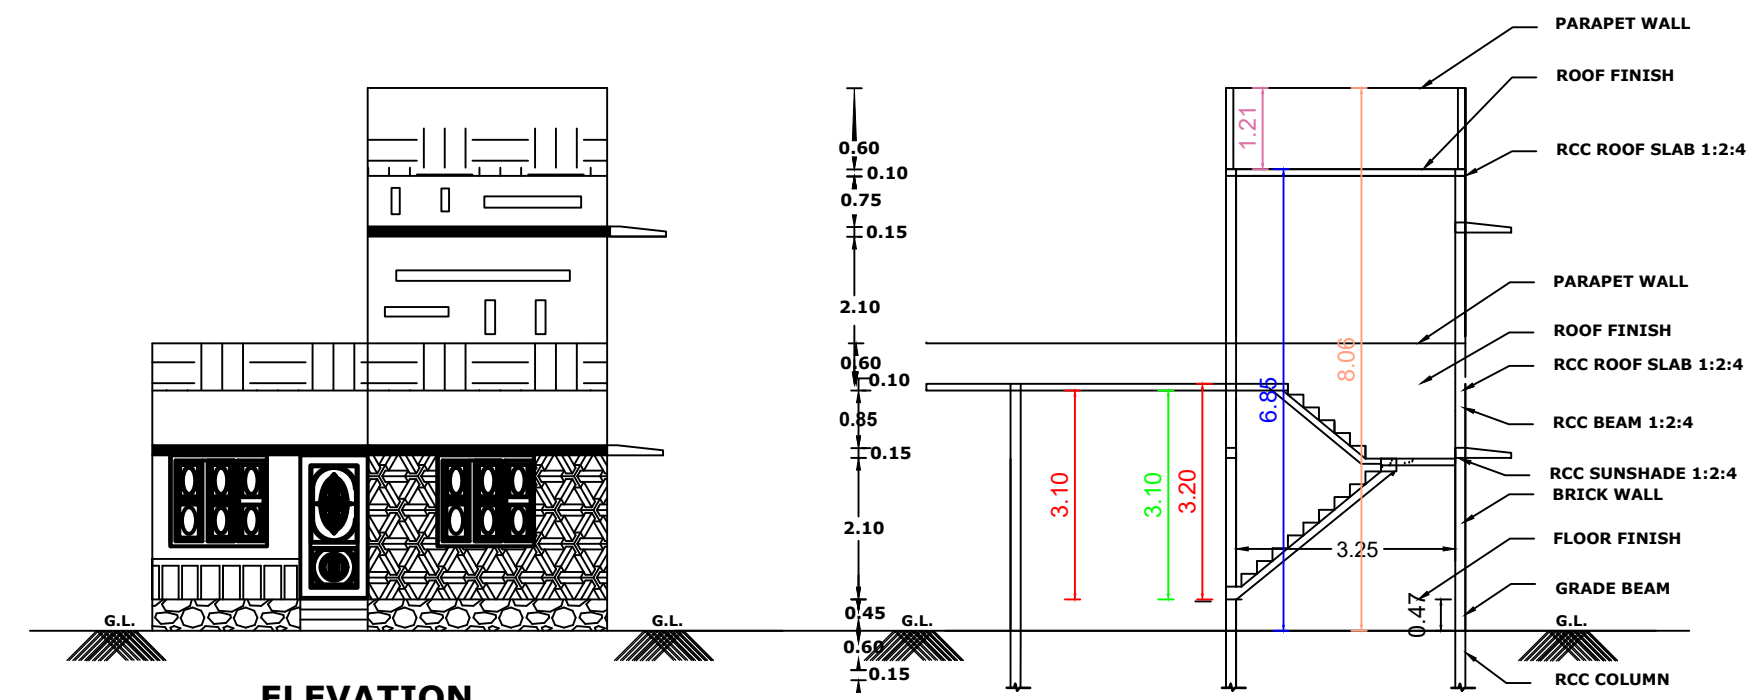


ELEVATION


SECTION ON AB

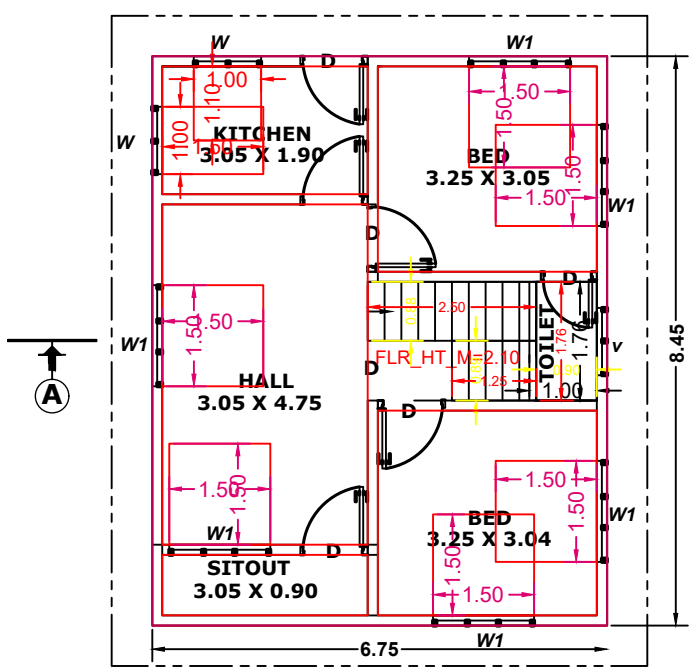


PLAN GF

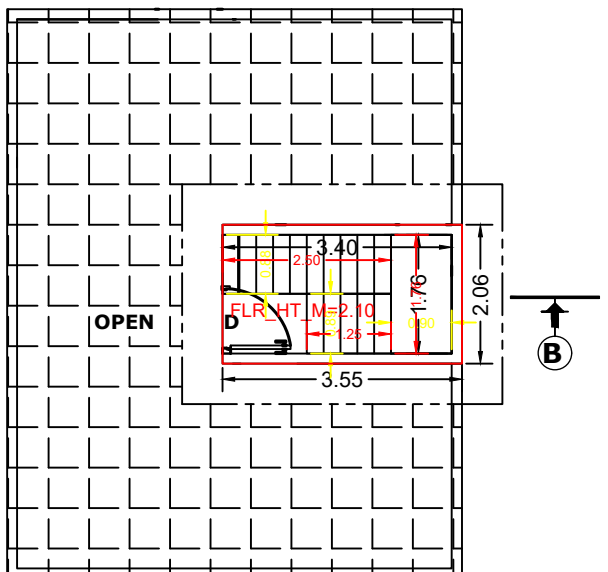


PLAN FF

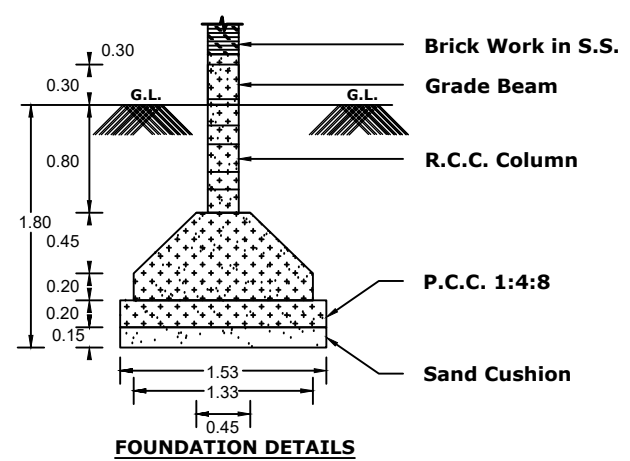


FOUNDATION DETAILS

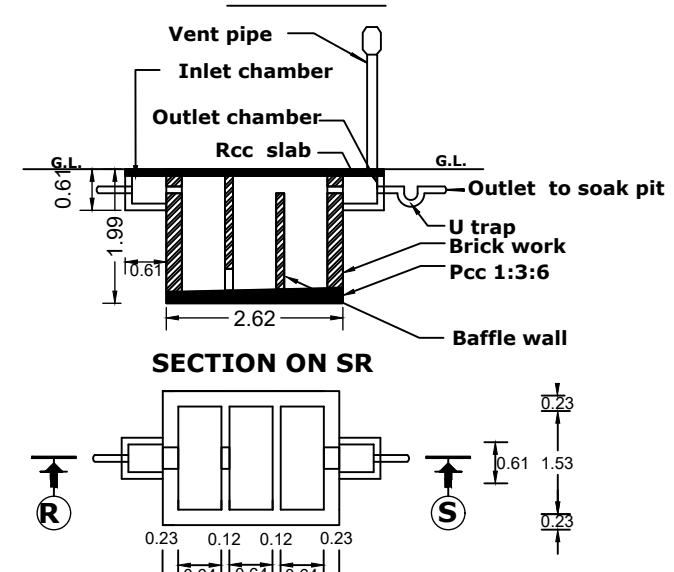


SECTION ON SR

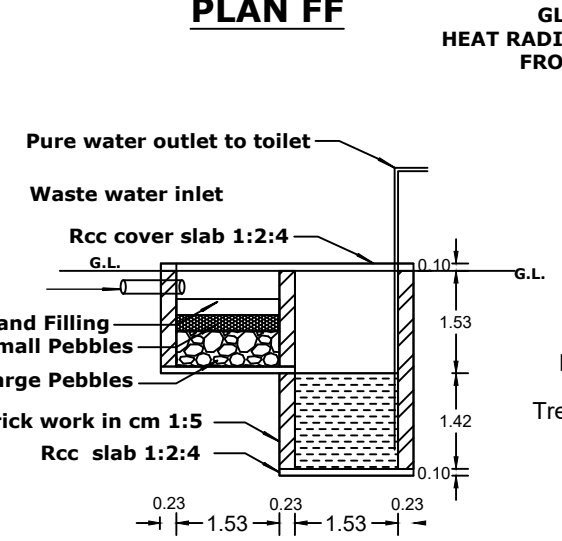



WASTE WATER RECYCLING SYSTEM

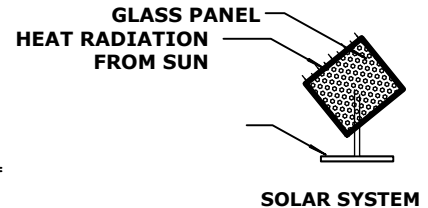



SOLAR SYSTEM

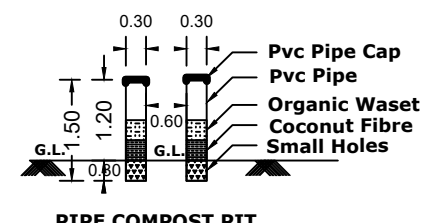

PIPE COMPOST PIT

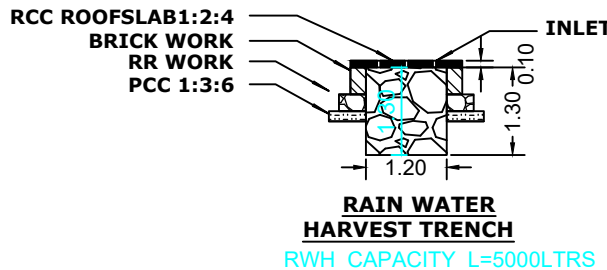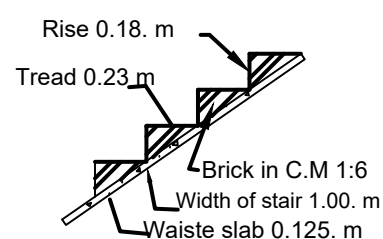

RAIN WATER HARVEST TRENCH

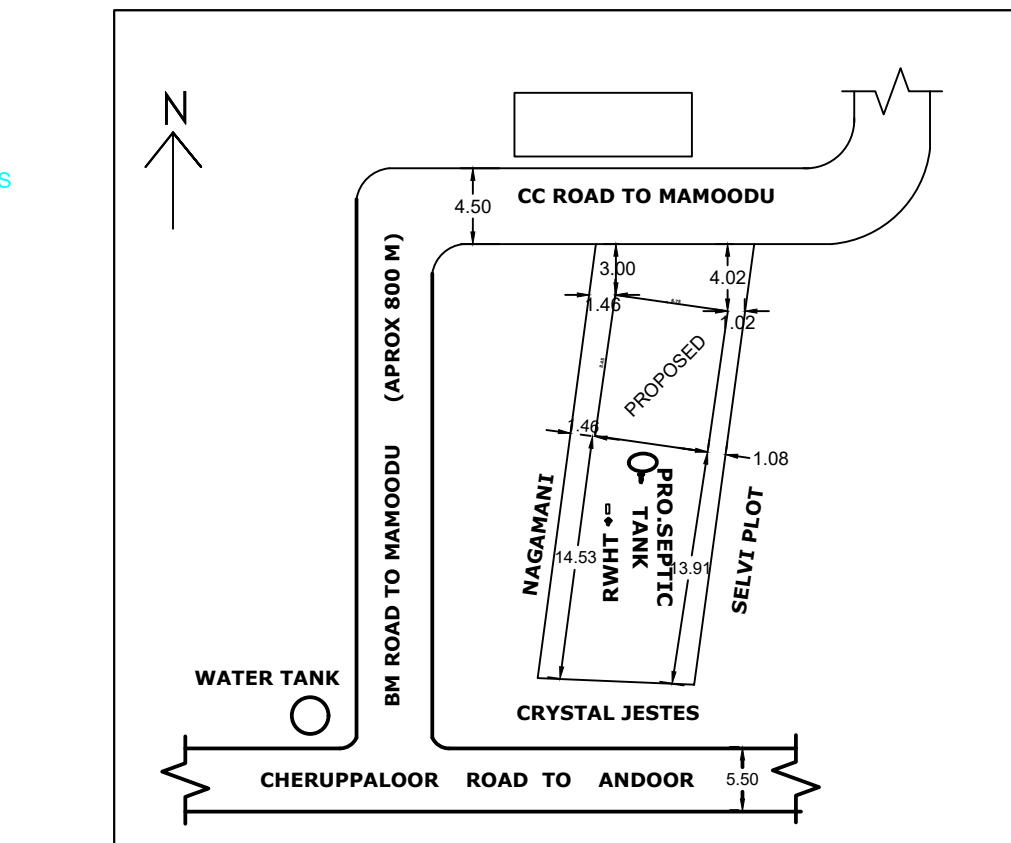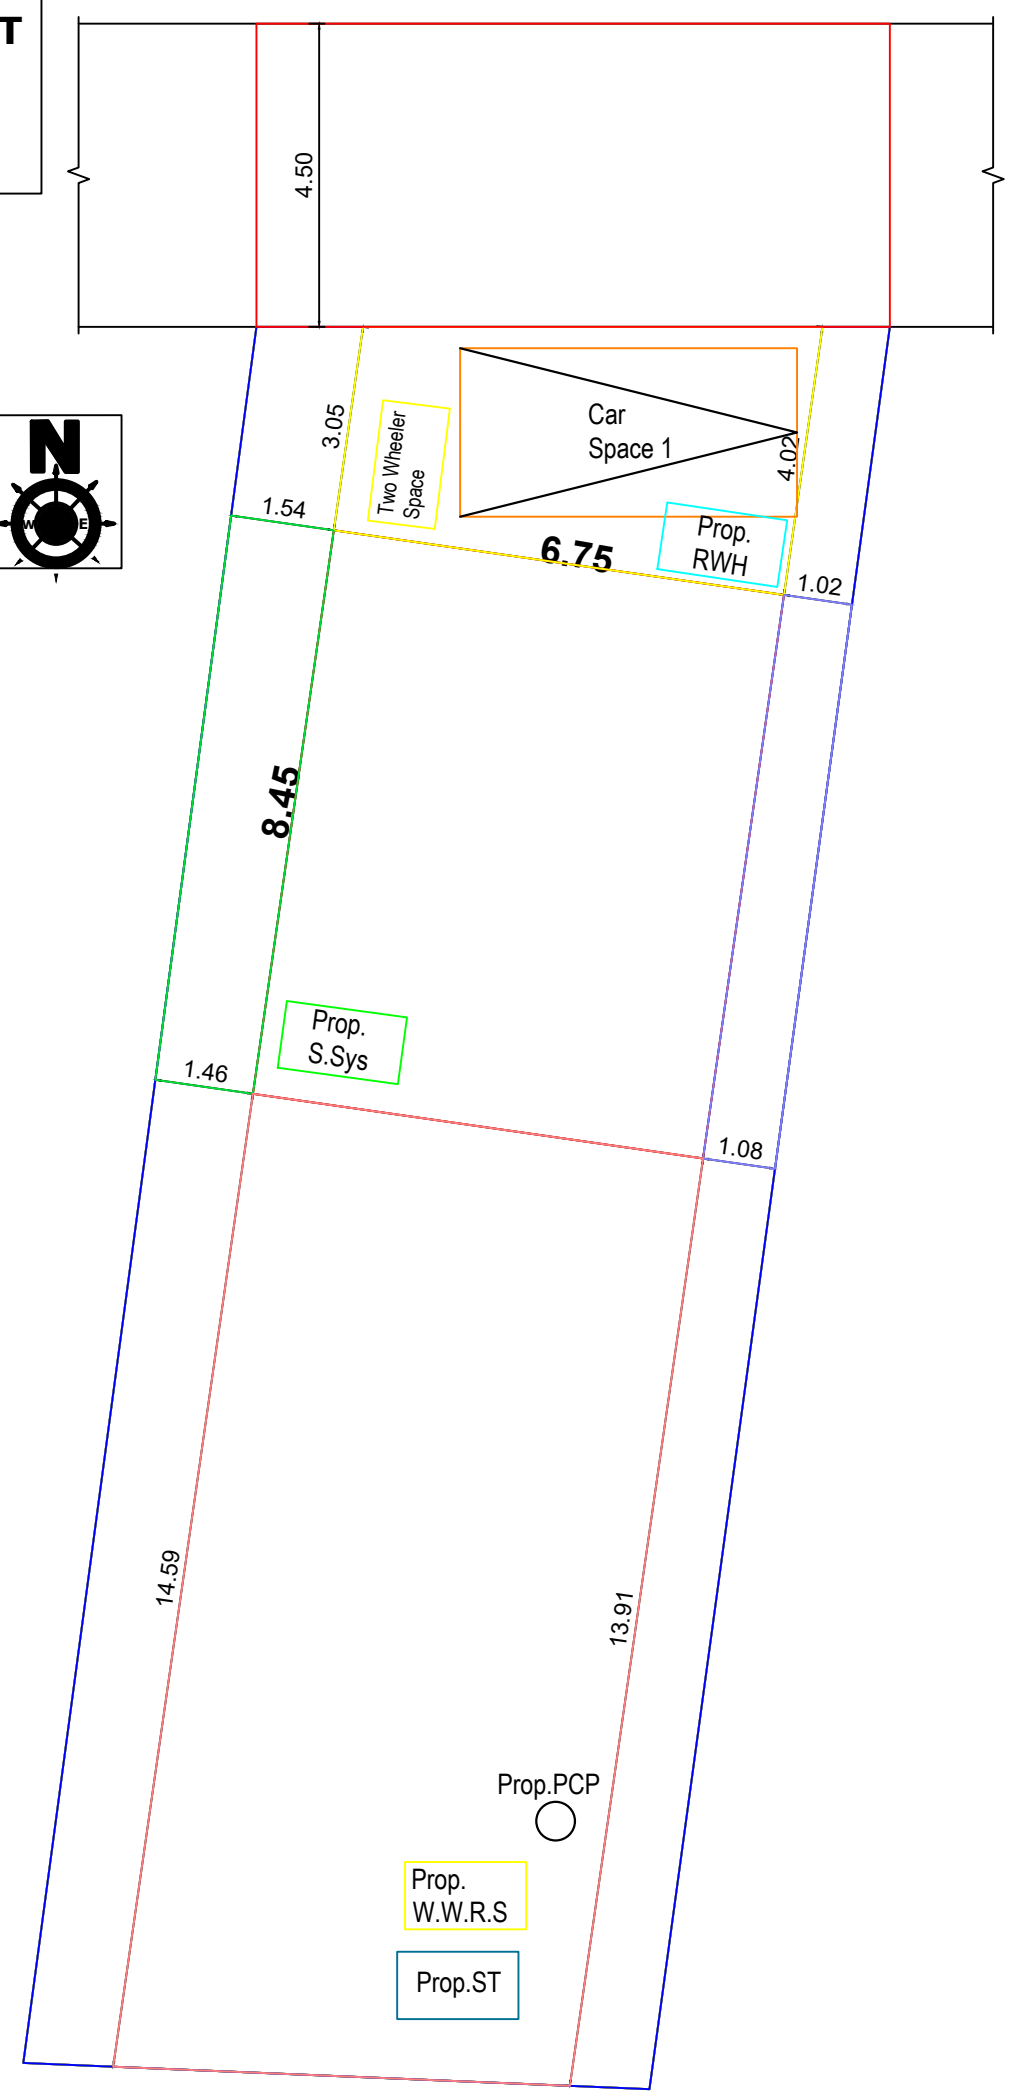

SIGN. OF APPLICANT				
NAME OF THE OWNER				
MR. ANANDESWARI , W/O GOPI , MADATHUVEEDU , KAVUVILAI , CHERUPPALOOR POST , KANNYAKUMARI DIST -629161.				
CELL : 8870894985				
AREA DETAILS				
PLINTH AREA GF	57.04 S.M	613.75 S.FT		
PLINTH AREA FF	7.31 S.M	78.66 S.FT		
TOTAL PLINTH AREA	64.35 S.M	692.41 S.FT		
FLOOR AREA GF	48.53 S.M	441.07 S.FT		
FLOOR AREA FF	5.98 S.M	61.11 S.FT		
TOTAL FLOOR AREA	54.51 S.M	502.18 S.FT		
SITE AREA	6.000 CENTS	2.40 ARE		
VACANT AREA	4.590 CENTS	1.91 ARE		
JOINERY SCHEDULE				
SL.NO	SYMBOL	ITEM	SIZE	QTY
1	D	DOOR	1.00 X 2.10	5
2	D1	DOOR	0.75 X 2.10	1
3	W	WINDOW	1.00 X 1.35	2
4	W1	WINDOW	1.50 X 1.35	6
5	V	VENTILATION	1.00 X 0.60	1
SCALE 1 : 100		ALL DIMENSIONS ARE IN METERS		DRAW NO 11824
SIGN. OF ENGINEER				
H. G. VISWANATHAN H.G. VISWANATHAN, I.E.C. CONSTRUCTION ENGINEER LICENSED BUILDING SURVEYOR WILLIAMS CONCRETE PLOT PONDICHERRY, INDIA K. K. 2021, PONDICHERRY				
OFFICE USE ONLY				
PLAN INFO				
PLOT_AREA_M2=242.82				
AS_AT_SITE=243.33				
FMB_OR_PLR=242.82				
AS_PER_DOCUMENT=242.82				
ROAD_WIDTH=4.50				
AVG_PLOT_WIDTH=6.75				
AVG_PLOT_DEPTH=26.00				
ROAD_LENGTH=100.00				
AREA_TYPE=OTHERS				
SURVEY_NO=331/3				
PATTI_NO=1044				
TALUK=THIRUVATTAR				
JURISDICTION_TYPE=PANCHAYAT				
SINGLE_FAMILY_BLDG=YES				
OSR_APPLICABLE=NO				
OSR_SURRENDER_OR_BUYBACK=NO				
PREMIUM_FSI_REQUIRED=NO				
IS_APPROVED_LAYOUT=YES				
ORGANIZATION_TYPE=PRIVATE				
CRZ=NO				
LAND_USE_ZONE = RESIDENTIAL				
PLOT_NO=0				
DISTRICT=KANNYAKUMARI				
IS_SWIMMING_POOL_EXISTS=NO				
RWDECLARED=YES				
IF_HERITAGE_TOWN_LESS_THAN_1KM_RADIUS=NO				



Eight ways to know a piece of land before you pay for it.

This report covers one part of the picture. These cover the rest, drawn from the same government records, for any property in Tamil Nadu.

LandLens One

Ask anything about a property and get an answer grounded in live government records, with the sources shown.

[/landlens/one](#)



Verify My Land

Every record check run on one property and returned as a single report.

[/landlens/verify-my-land](#)



Legal Opinion

An advocate's written opinion on the title, built on the records we pull for it.

[/landlens](#)



One Map

Every layer on one map: the parcel, its boundary, zoning, water bodies and what sits around it.

[/landlens/one/map](#)



PriceMap

What land actually changed hands for around this plot, taken from the registered deeds.

[/landlens/pricemap](#)



Build Scope

What you are allowed to build here: floor space, height, coverage and setbacks.

[/landlens/build-scope](#)



Property Tracker

Watch a property and hear about it when something new is registered against it.

[/landlens/property-tracker](#)



Deal Room

Run the transaction in one place: documents, stamping, signatures and the parties.

[/landlens/deal-room](#)



Twenty-four checks you can run yourself, at no cost.

Records and verification

The registers themselves, read for you.

Encumbrance Certificate

Patta and Chitta

Field Measurement Sketch

EC Analyzer

Bank charge check

Court case search

Seller background check

Approval check by survey

Value and duty

What it is worth and what it costs to register.

Guideline value by street

Guideline value by survey

Stamp duty and registration fees

Capital gains

Floor space index

Area unit converter

Zoning and land use

What the plan says can happen on this land.

Land use zone finder

CMDA land use check

Coastal regulation zone

Master plan check

Water bodies finder

Airport height clearance

Registers and directories

Who holds it, and which office keeps the record.

Find your registering office

Temple property check

Waqf property check

RERA register



Every free tool
/tools



Services we run
for you
/services



The LandLens
suite
/landlens/one



Every claim in this document traces back to a government record.

Legal opinions, due diligence and title verification

Building plan, layout and sub-division approvals

Completion and occupancy certificates, regularisation

Escrow, negotiation and NRI property management

Land survey, soil testing, architecture and construction

Verified RealEstate
3/350/2 Mettukuppam,
OMR Thoraipakkam,
Chennai 600 097, India
hello@verified.realestate
+91 9996 12 9996

Prepared from the registers named on the page each finding sits on. Where a register could not be read, this document says so in its place rather than leaving the gap to be read as a clean result.

