

PP

APPROVAL RECORD

Planning Permission

Kanniyakumari district, Tamil Nadu

APPROVAL TYPE
Building Plan


ISSUING AUTHORITY
Rural Panchayat

The approval as the planning authority issued it, reproduced in full behind this page.


An approval speaks to what was sanctioned, not to what was built. Completion is a separate record.

PLAN SHOWING THE PROPOSED CONSTRUCTION OF A TERRACED ROOF RESIDENTIAL BUILDING AT
PIRAKALKUNJUVEETUVILAGAM, HAVING RE.SY.NO : 335/1,335/2 OF ARUMANAI VILLAGE , MUZHUCODE VILLAGE PANCHAYAT,
VILAVENCODE TALUK, K.K DISTRICT.


APPLICANT: Mr.M.G.SURESH KUMAR, GOBISATHANAM,PIRAKAKKUNJUVEETTUVILAGAM,MANJALUMOODU P.O.

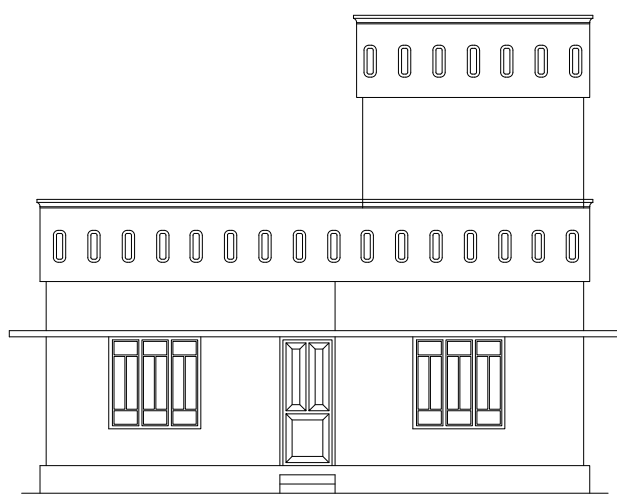


ELEVATION

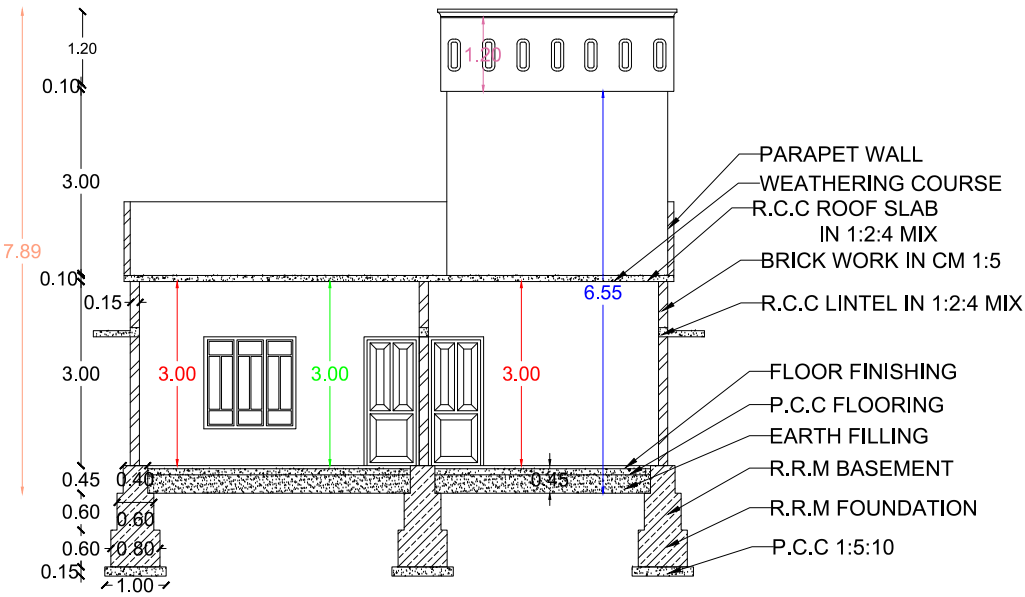


SECTION ON AB

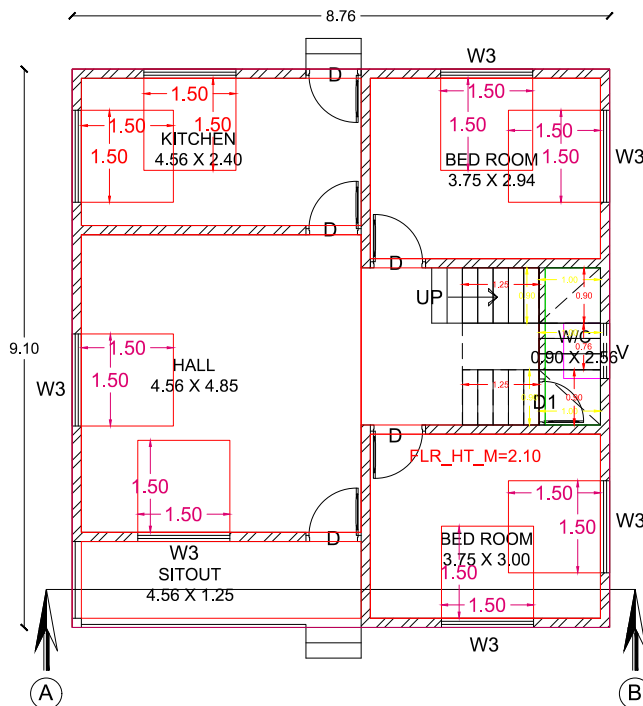


GROUND FLOOR PLAN

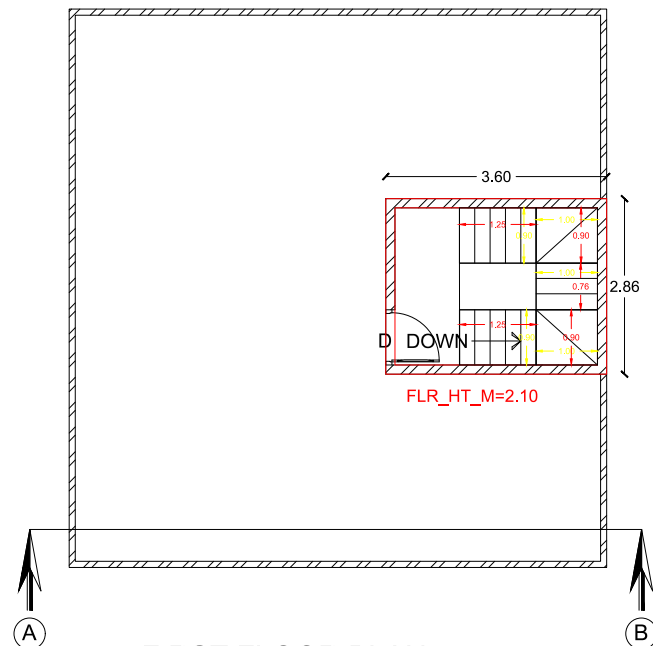



FIRST FLOOR PLAN

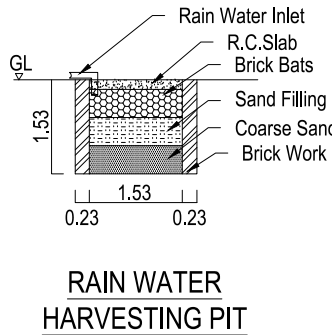


RAIN WATER HARVESTING PIT

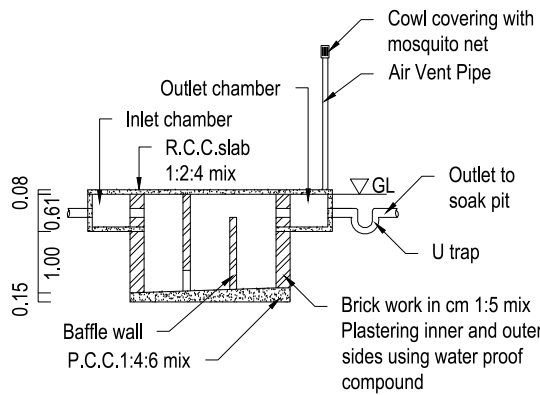

ALL DIMENSIONS ARE IN METER
SCALE : 1 : 100

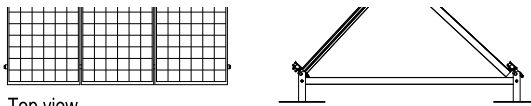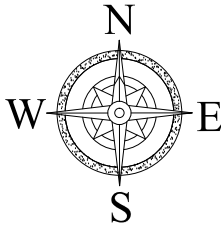

SOLAR POWER SYSTEM

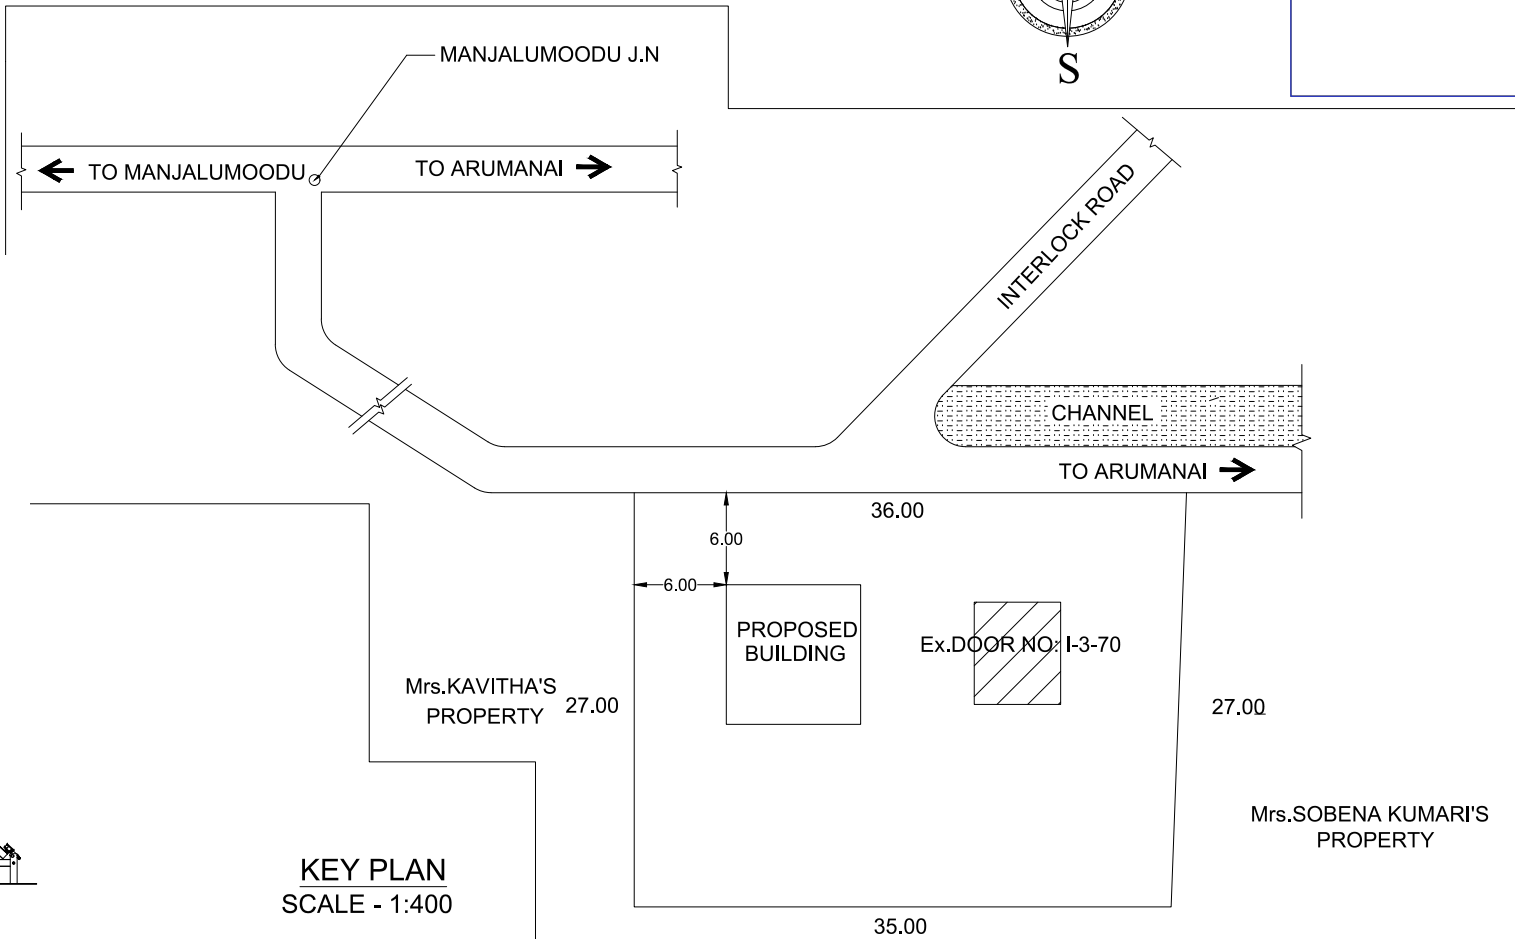

KEY PLAN
SCALE - 1:400

3M WIDTH PANCHYATH ROAD

36.00

Two Wheeler
Space

Car
Space 1

Prop.
RWH

PROPOSED
BUILDING

Prop.ST

Prop.
W.W.R.S

Prop.
S.Sys

27.00

35.00

PLOT AREA DETAILS		
R.S.NO	CENTS	Sq.m
335/ 1	4,000	161,880
335/ 2	20,000	809,400
Total	24,000	971,280

SCHEDULE OF JOINERY		
DOOR	D	0.90 X 2.10
DOOR	D1	0.75 X 2.10
WINDOW	W3	1.50 X 1.50
WINDOW	KW3	1.50 X 1.00
VENTILATOR	V	0.90 X 0.45
WALL THICKNESS - 0.15 M		
Prepared By...		
PRANAVAM CONSTRUCTION		
Moovottukonam, Palukal.		

PLINTH AREA		
GROUND FLOOR	79.72 SQ.M	858.11 SQ.FT
HEAD ROOM	10.29 SQ.M	110.76SQ.FT
TOTAL	90.01 SQ.M	968.87 SQ.FT
FLOOR AREA		
GROUND FLOOR	63.34 SQ.M	681.79 SQ.FT
HEAD ROOM	8.440 SQ.M	90.85 SQ.FT
TOTAL	71.78 SQ.M	772.64 SQ.FT
LAND DETAILS		
PLOT AREA	24,000 CENT	971.28 SQ.M
VACANT AREA		881.27 SQ.M

OFFICE USE		
PLAN INFO		
PLOT_AREA_M2=971.28		
AS_AT_SITE=958.50		
FMB_OR_PIR=971.28		
AS_PER_DOCUMENT=971.28		
ROAD_WIDTH=3.00		
AVG_PLOT_WIDTH=36.00		
AVG_PLOT_DEPTH=27.00		
ROAD_LENGTH=100.00		
AREA_TYPE=OTHERS		
SURVEY_NO=335/1, 335/2		
PATTA_NO=2795,2794		
TALUK=VILAVANCODE		
JURISDICTION_TYPE=PANCHAYAT		
SINGLE_FAMILY_BLDG=YES		
OSR_APPLICABLE=NO		
OSR_SURRENDER_OR_BUYBACK=YES		
PREMIUM_FSL_REQUIRED=NO		
IS_APPROVED_LAYOUT=YES		
ORGANIZATION_TYPE=PRIVATE		
CRZ=NO		
LAND_USE_ZONE = RESIDENTIAL		
PLOT_NO=0		
DISTRICT=KANYAKUMARI		
IS_SWIMMING_POOL_EXISTS=NO		
RWH_DECLARED=YES		
IF_HERITAGE_TOWN_LESS THAN 1KM_RADIUS=NO		

Eg. K. MANOHARAN, B.A. D.C.E.
LICENSED BUILDING SUPERVISOR GRADE 3
Reg No. 1484/S/2020/00008
STALL BUILDING CONSTRUCTION
VILAVANCODE TOWN PANCHAYAT
MAIN ROAD VETTUVERNI, MARTHANDAM P.O.
NEAR DHAS STUDIO
Cell : 9894585315

SIGNATURE OF APPLICANT

ENGINEER

Eight ways to know a piece of land before you pay for it.

This report covers one part of the picture. These cover the rest, drawn from the same government records, for any property in Tamil Nadu.

LandLens One

Ask anything about a property and get an answer grounded in live government records, with the sources shown.

[/landlens/one](#)



Verify My Land

Every record check run on one property and returned as a single report.

[/landlens/verify-my-land](#)



Legal Opinion

An advocate's written opinion on the title, built on the records we pull for it.

[/landlens](#)



One Map

Every layer on one map: the parcel, its boundary, zoning, water bodies and what sits around it.

[/landlens/one/map](#)



PriceMap

What land actually changed hands for around this plot, taken from the registered deeds.

[/landlens/pricemap](#)



Build Scope

What you are allowed to build here: floor space, height, coverage and setbacks.

[/landlens/build-scope](#)



Property Tracker

Watch a property and hear about it when something new is registered against it.

[/landlens/property-tracker](#)



Deal Room

Run the transaction in one place: documents, stamping, signatures and the parties.

[/landlens/deal-room](#)



Twenty-four checks you can run yourself, at no cost.

Records and verification

The registers themselves, read for you.

Encumbrance Certificate

Patta and Chitta

Field Measurement Sketch

EC Analyzer

Bank charge check

Court case search

Seller background check

Approval check by survey

Value and duty

What it is worth and what it costs to register.

Guideline value by street

Guideline value by survey

Stamp duty and registration fees

Capital gains

Floor space index

Area unit converter

Zoning and land use

What the plan says can happen on this land.

Land use zone finder

CMDA land use check

Coastal regulation zone

Master plan check

Water bodies finder

Airport height clearance

Registers and directories

Who holds it, and which office keeps the record.

Find your registering office

Temple property check

Waqf property check

RERA register



Every free tool
/tools



Services we run
for you
/services



The LandLens
suite
/landlens/one



Every claim in this document traces back to a government record.

Legal opinions, due diligence and title verification

Building plan, layout and sub-division approvals

Completion and occupancy certificates, regularisation

Escrow, negotiation and NRI property management

Land survey, soil testing, architecture and construction

Verified RealEstate
3/350/2 Mettukuppam,
OMR Thoraipakkam,
Chennai 600 097, India
hello@verified.realestate
+91 9996 12 9996

Prepared from the registers named on the page each finding sits on. Where a register could not be read, this document says so in its place rather than leaving the gap to be read as a clean result.

