

PP

APPROVAL RECORD

Planning Permission

Kanniyakumari district, Tamil Nadu

APPROVAL TYPE



Building Plan

ISSUING AUTHORITY

Rural Panchayat

The approval as the planning authority issued it, reproduced in full behind this page.


An approval speaks to what was sanctioned, not to what was built. Completion is a separate record.

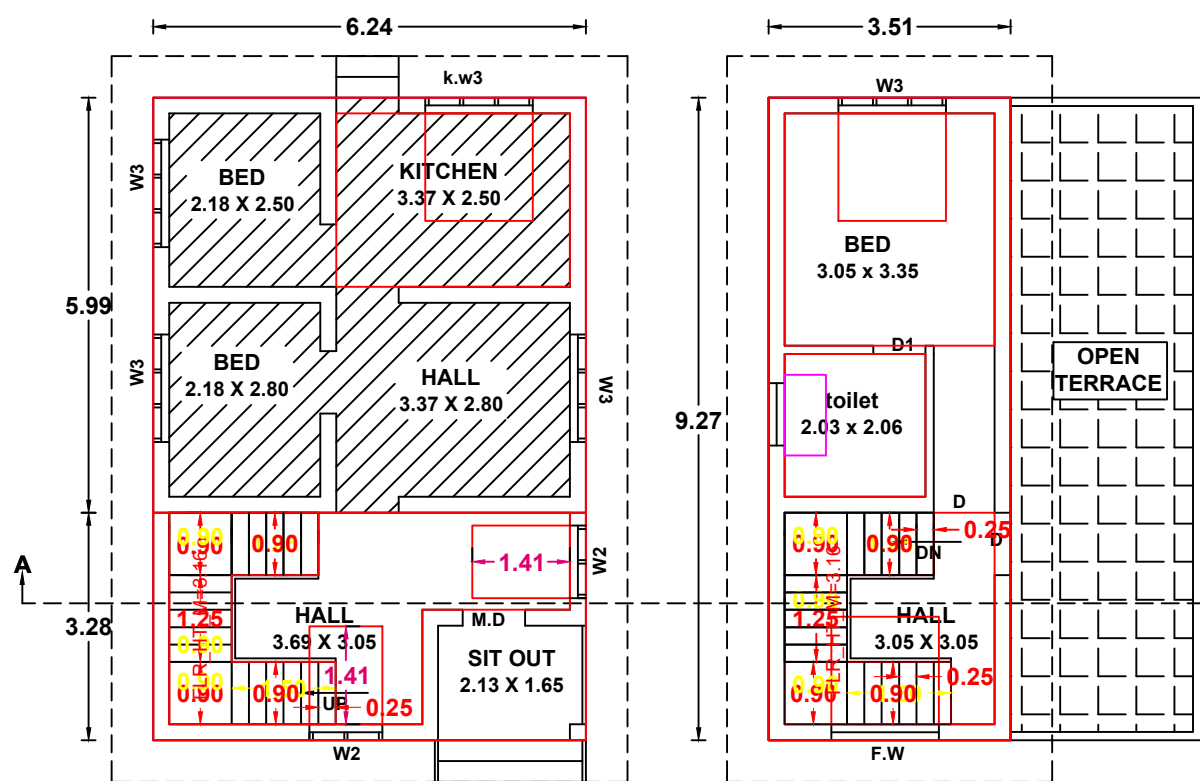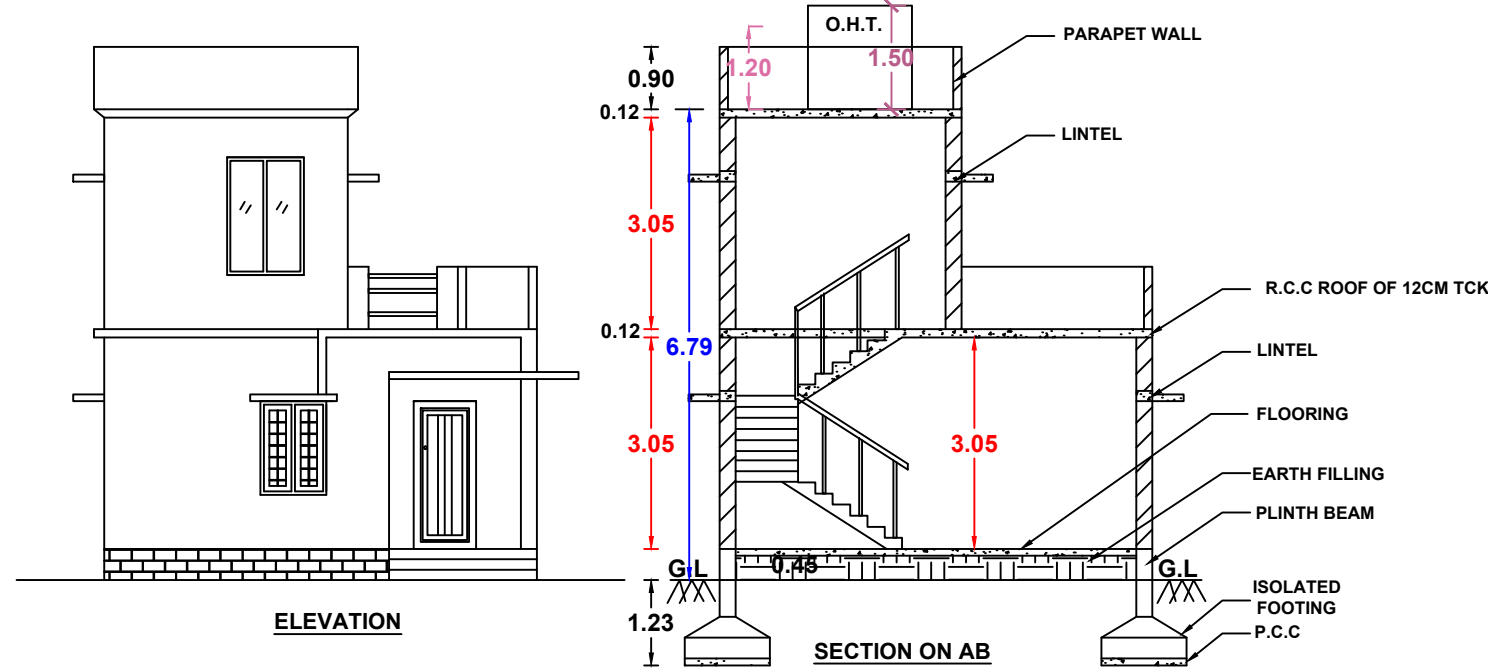

EX.G.FLOOR=37.38 M2 (402.15 SFT)
G.FLOOR=20.47 M2 (220.22 SFT)
TOTAL
PROPOSED AREA =52.81 M2 (568.15 SFT)

F.FLOOR=32.34 M2 (347.92 SFT)

WATER_TANK_CAPACITY_L=6000LTRS

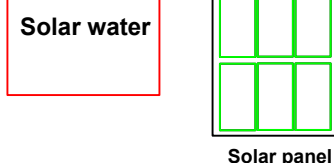

SITE PLAN
SCALE 1:100



R.W.H

.00 M

2.40 17.20 M

3.20

20.40 M

PROPOSED BUILDING

17.20 M

8.40M

3.65M WIDTH ROAD


KEY PLAN
NOT TO SCALE

PLAN SHOWING THE PROPOSED CONSTRUCTION OF A EXTENSIONAL R.C.C ROOF RESIDENTIAL BUILDING HAVING EXISTING DOOR :NO: 16/53B AT MELASANKARANKUZHI IN RE.SY.NO 240/15A2 OF VEMBANOR-WEST VILLAGE, MELASANKARANKUZHI VILLAGE PANCHAYAT, RAJAKAMANGALAM PANCHAYAT UNION , AGASTHEESWARAM TALUK, K.K.DIST

NAME OF OWNER :Mr.M. NAGENDRAN, s/o MAHALINGAM

PLAN INFO
PLOT_NO=NO
PATTA_NO=9316
TALUK=AGASTHEESWARAM
DISTRICT=KANNYAKUMARI
SURVEY_NO=240/15A2
PLOT_AREA_M2=303.52
AS_PER_DOCUMENT=303.52
AS_AT_SITE=304.55
FMB_OR_PLR= 303.52
JURISDICTION_TYPE= PANCHAYAT
SINGLE_FAMILY_BLDG=YES
LAND_USE_ZONE = RESIDENTIAL
CRZ=NO
SECURITY_ZONE=NO
WHETHER_GOV'T_OR_AIDED_SCHOOL=NO
ROAD_WIDTH=3.65
ROAD_LENGTH=15.62
AVG_PLOT_DEPTH= 30.00
AVG_PLOT_WIDTH= 8.40
RWH_DECLARED=YES
BUILDING_NEAR_TO_RIVER=NO
OSR_APPLICABLE =NO
OSR_SURRENDER_OR_BUYBACK=BUYBACK
PREMIUM_FSI_REQUIRED=NO
IS_APPROVED_LAYOUT=NO
AREA_TYPE=OTHERS
BUILDING_NEAR_MONUMENT=NO
BUILDING_NEAR_GOV'T_BLDG=NO
PROVISION_FOR_GREEN_BUILDINGS_AND_SUSTAINABILITY=NO
FIRE_PROTECTION_AND_FIRE_SAFETY_REQUIREMENTS=NO
NOC_FOR_CONSTRUCTION_NEAR_MONUMENT=NO
BARRIER_FREE_ACCESS_FOR_PHYSICALLY_CHALLENGED_PEOPLE=YES
FIRE_PROTECTION_AND_FIRE_SAFETY_REQUIREMENTS=YES
NOC_FIRE_DEPT=NO
IS_SWIMMING_POOL_EXISTS=NO
IF_HERITAGE_TOWN_LESS_THAN_1KM_RADIUS =NO

JOINERY DETAILS	
D : MAIN DOOR	: 1.00 x 2.10
D1 : DOOR	: 0.90 x 2.10
D2 : DOOR	: 0.75 x 2.10
W3 : WINDOW	: 1.35 x 1.50
W2 : WINDOW	: 0.90 x 1.50
W2' : WINDOW	: 0.90 x 1.00
W3' : WINDOW	: 1.35 x 1.00
V : VENTILATOR	: 0.60 x 0.90

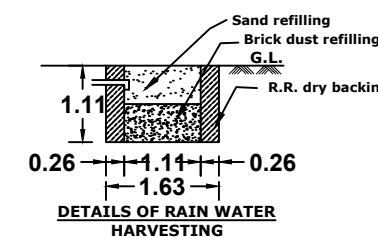

"ALL DIMENSIONS ARE IN METERS "

SCALE		SITE BOUNDARY
PLAN	1: 100	PROP. BUILDING
SITE PLAN	1: 100	ROAD, PATHWAY
		EXIST. BUILDING

LAND TYPE : PUNSAI

SITE AREA

7.500 CENT	303.52 M2	3265.39 SFT
3.035 ARE	0.03.0 H.A	1.361 GROUND

VACANT AREA

245.67 M2	2643.01 SFT
-----------	-------------

EX. GROUND FLOOR : 37.38 sq.m (402.15 sq.ft)

AREA OF PROPOSED

GROUND FLOOR : 20.47 sq.m (220.42 sq.ft)

FIRST FLOOR : 32.34 sq.m (347.92 sq.ft)

TOTAL AREA : 52.81 sq.m (568.15 sq.ft)

PARKING CALCULATION	
GROUND FLOOR	: 57.85 sq.m (622.37 sq.ft)
(Kitchen-1)	
TOTAL AREA	: 90.19 sq.m (970.30 sq.ft)
First 75 Sq.m	: Nil
Next 15.19 Sq.m	: 1 Two Wheeler Space 1 Car Space

PLOT COVERAGE = 57.85 X100 = 19.06 %
303.52
F.S.I.= TOTAL AREA = 90.19 = 0.30 < 2.0
AREA OF SITE 303.52

M. Nagendran
SIGNATURE OF LAND AND BUILDING OWNER

Santhaparam
Er. D. AROCKIA RAVI JOSE
Registered Engineer Gr - III
Reg. No : 151/LS/2024/00001
Jose Construction
Karankadu & P.O. Cell : 9543436060

SIGNATURE OF LICENCE SURVEYOR/ENGINEER

ibuild CONSTRUCTION

Santhaparam
Santhaparam (p.o)

CELL	8508389167 8825731008	Drawn & Checked by:Er.A.Leon Penil Raj BE
DATE	: 23-08-2024	gmail: ibuildconstr@gmail.com

Eight ways to know a piece of land before you pay for it.

This report covers one part of the picture. These cover the rest, drawn from the same government records, for any property in Tamil Nadu.

LandLens One

Ask anything about a property and get an answer grounded in live government records, with the sources shown.

[/landlens/one](#)



Verify My Land

Every record check run on one property and returned as a single report.

[/landlens/verify-my-land](#)



Legal Opinion

An advocate's written opinion on the title, built on the records we pull for it.

[/landlens](#)



One Map

Every layer on one map: the parcel, its boundary, zoning, water bodies and what sits around it.

[/landlens/one/map](#)



PriceMap

What land actually changed hands for around this plot, taken from the registered deeds.

[/landlens/pricemap](#)



Build Scope

What you are allowed to build here: floor space, height, coverage and setbacks.

[/landlens/build-scope](#)



Property Tracker

Watch a property and hear about it when something new is registered against it.

[/landlens/property-tracker](#)



Deal Room

Run the transaction in one place: documents, stamping, signatures and the parties.

[/landlens/deal-room](#)



Twenty-four checks you can run yourself, at no cost.

Records and verification

The registers themselves, read for you.

Encumbrance Certificate

Patta and Chitta

Field Measurement Sketch

EC Analyzer

Bank charge check

Court case search

Seller background check

Approval check by survey

Zoning and land use

What the plan says can happen on this land.

Land use zone finder

CMDA land use check

Coastal regulation zone

Master plan check

Water bodies finder

Airport height clearance

Value and duty

What it is worth and what it costs to register.

Guideline value by street

Guideline value by survey

Stamp duty and registration fees

Capital gains

Floor space index

Area unit converter

Registers and directories

Who holds it, and which office keeps the record.

Find your registering office

Temple property check

Waqf property check

RERA register



Every free tool
/tools



Services we run
for you
/services



The LandLens
suite
/landlens/one



Every claim in this document traces back to a government record.

Legal opinions, due diligence and title verification

Building plan, layout and sub-division approvals

Completion and occupancy certificates, regularisation

Escrow, negotiation and NRI property management

Land survey, soil testing, architecture and construction

Verified RealEstate
3/350/2 Mettukuppam,
OMR Thoraipakkam,
Chennai 600 097, India
hello@verified.realestate
+91 9996 12 9996

Prepared from the registers named on the page each finding sits on. Where a register could not be read, this document says so in its place rather than leaving the gap to be read as a clean result.

