

PP

APPROVAL RECORD

Planning Permission

Kanniyakumari district, Tamil Nadu

APPROVAL TYPE

Building Plan


ISSUING AUTHORITY

Rural Panchayat

The approval as the planning authority issued it, reproduced in full behind this page.

An approval speaks to what was sanctioned, not to what was built. Completion is a separate record.


PLAN SHOWING THE PROPOSED CONSTRUCTION OF RCC SHOP AND ASBESTOS SHEET ROOF RESIDENTIAL BUILDING IN RE-SY-NO,163/3 AT , NEITHAVILAI,FATHIMANAGER POST,ADAIKKAKUZHIVILLAGE PANCHAYAT,KILLIYOOR TALUK, KANYAKUMARI DISTRICT.

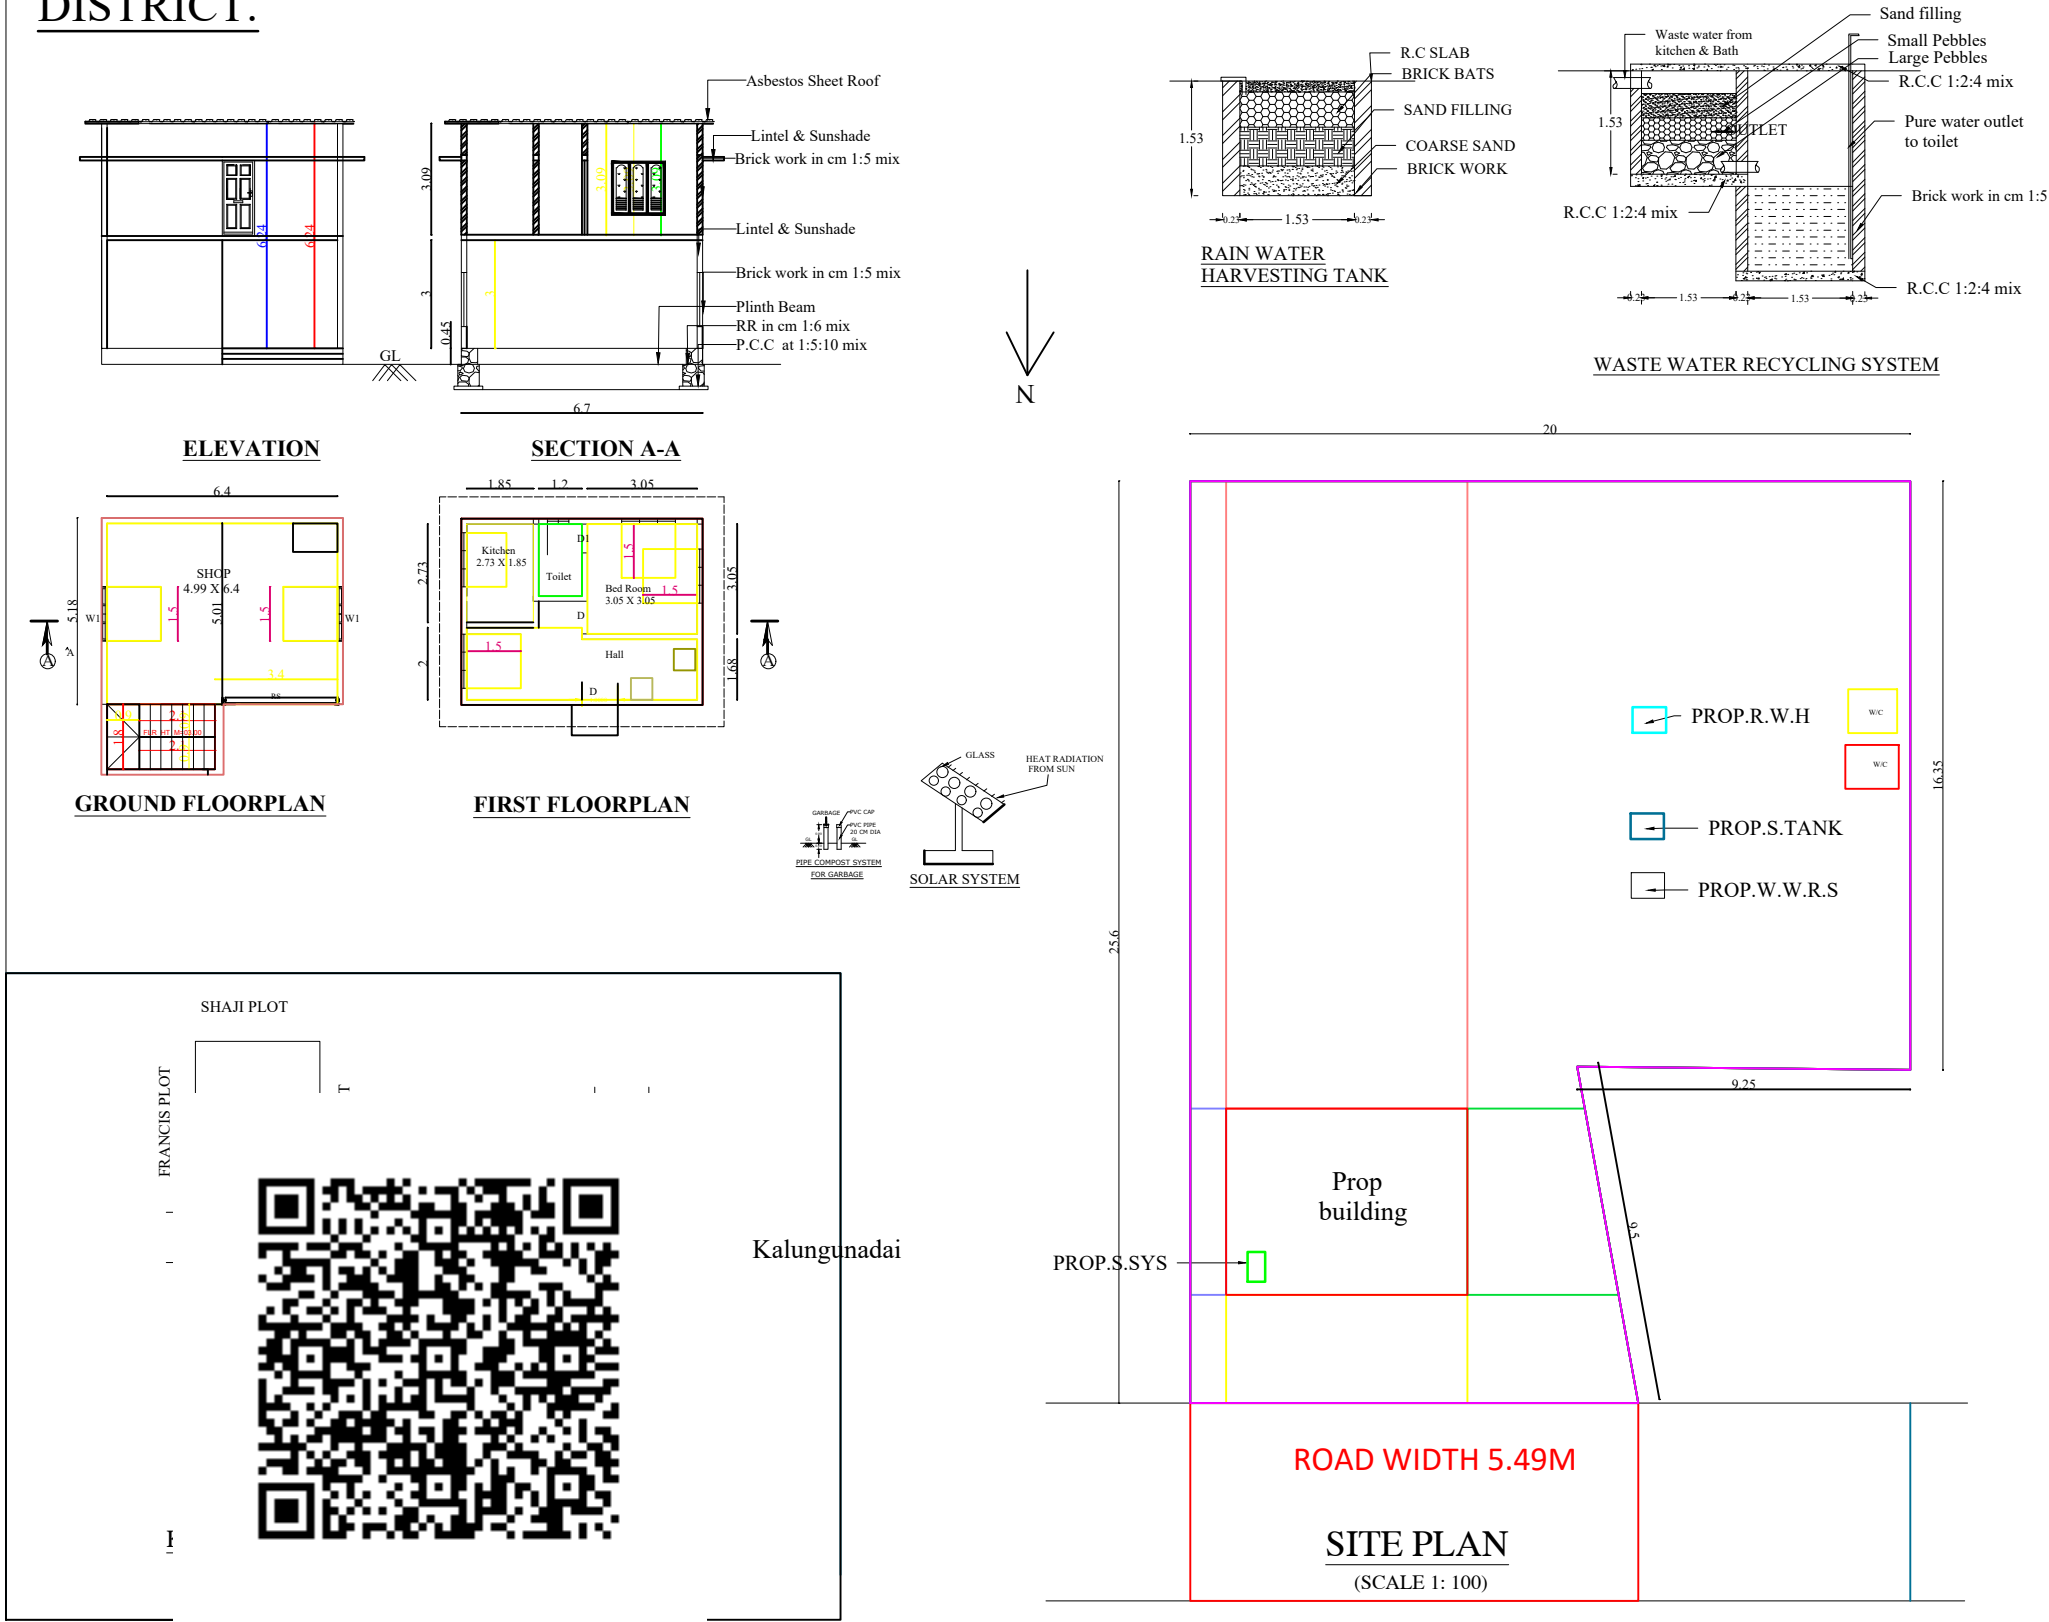

AREA DETAILS - BUILDING		
PLINTH AREA		
Ground Floor	41.34 Sq.m	444.81 Sq.ft
First Floor	34.71 Sq.m	373.47Sq.ft
Total	76.05Sq.m	818.3 Sq.ft
FLOOR AREA		
Ground Floor	39.54 Sq.m	425.45 Sq.ft
First Floor	32.19 Sq.m	346.36Sq.ft
Total	71.73 Sq.m	771.81 Sq.ft
AREA DETAILS - PLOT		
Site Area	9 Cents	3.64Are
	(364.3 Sq.m)	(3920.4 Sq.ft)
Vacant Area	329.64 Sq.m	3546.93 Sq.ft
PARKING		
	REQUIRED	PROVIDED
Car Space	-	-
Two Wheeler Space	-	-
FSI	0.171	
Plot coverage	10.52%	
SCHEDULE OF JOINERIES		
DESCRIPTION	SIZE	NOS
Rs	3.40 x 3.00	1
Door D1	0.90 X 2.10	3
Door D2	0.70 X 2.10	1
Window W	0.50 X 1.80	-
Window W1	1.50 X 1.50	5
Window W2	1.00 X 1.50	-
Window KW	1.50 X 1.10	1
Ventilator V	0.60 X 0.45	-
Window W3	0.50 X 1.50	-
SCALE : 1 : 100	ALL DIMENSIONS ARE IN METERS	

COLOUR INDEX		
SITE BOUNDARY		
PRO.R.C.C ROOF G.F BUILDING		
PRO.R.C.C ROOF F.F BUILDING		
RAINWATER STORAGE PIT		
ROAD		

NAME OF APPLICANT
Mr.SHAJI A
S/O , APPUKUTTAN,
1-37B,A P N BHAVAN,
NEITHAVILAI,
FATHIMA NAGAR POST.
KK.DIST-629160
PH:9578817178

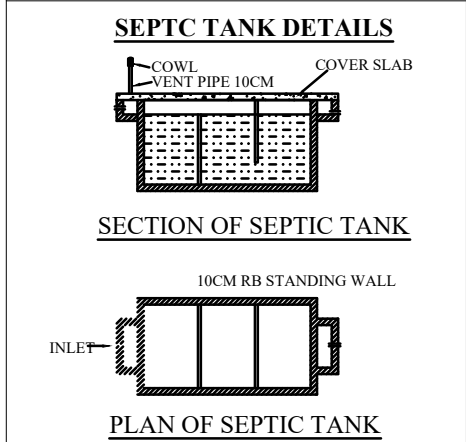

PLAN INFO
PLOT AREA M2= 364.23
AS AT SITE= 433.94
FMB OR PLR=364.23
AS PER DOCUMENT=364.23
DISTRICT=KANYAKUMARI
TALUK=KILLYOOR
SURVEY NO= 163/3
PATTA NO= 760
IS SWIMMING POOL EXISTS=NO
IS APPROVED LAYOUT=YES
SINGLE FAMILY BLDG=NO
CRZ=NO
SECURITY_ZONE=NO
ACCESS WIDTH M=5.49
ROAD WIDTH=5.49
ROAD LENGTH=50
AVG PLOT DEPTH= 25.6
AVG PLOT WIDTH= 20
LAND USE_ZONE = RESIDENTIAL
PLOT NO=
RWH DECLARED=YES
OSR APPLICABLE=NO
OSR SURR BUYBACK RETAIN=NO
PREMIUM FSI REQUIRED=NO
BUILDING NEAR TO RIVER=NO
AREA TYPE=OTHERS
BUILDING NEAR MONUMENT=NO
BUILDING NEAR GOVT BLDG=NO
PROVISION FOR GREEN BUILDINGS AND SUSTAINABILITY=NO
FIRE PROTECTION AND FIRE SAFETY REQUIREMENTS=NO
JURISDICTION TYPE= PANCHAYAT
IF HERITAGE TOWN LESSTHAN 1KM RADIUS=NO
BLOCK_1_B-SHOP_MEMBER_COUNT=0

FOR OFFICE USE ONLY

APPLICANT

Er. P. PAULWIN MANOJ, BE.
Engineer - Grade-II-RE
Reg. No: KK/2023/72, 01/2024-2025
Naduvathuvillagam, Choozhal, Adaiikkakuzhi Post - 629 160
matur: 0489215406, 8948682355
LICENSED ENGINEER

Eight ways to know a piece of land before you pay for it.

This report covers one part of the picture. These cover the rest, drawn from the same government records, for any property in Tamil Nadu.

LandLens One

Ask anything about a property and get an answer grounded in live government records, with the sources shown.

[/landlens/one](#)



Verify My Land

Every record check run on one property and returned as a single report.

[/landlens/verify-my-land](#)



Legal Opinion

An advocate's written opinion on the title, built on the records we pull for it.

[/landlens](#)



One Map

Every layer on one map: the parcel, its boundary, zoning, water bodies and what sits around it.

[/landlens/one/map](#)



PriceMap

What land actually changed hands for around this plot, taken from the registered deeds.

[/landlens/pricemap](#)



Build Scope

What you are allowed to build here: floor space, height, coverage and setbacks.

[/landlens/build-scope](#)



Property Tracker

Watch a property and hear about it when something new is registered against it.

[/landlens/property-tracker](#)



Deal Room

Run the transaction in one place: documents, stamping, signatures and the parties.

[/landlens/deal-room](#)



Twenty-four checks you can run yourself, at no cost.

Records and verification

The registers themselves, read for you.

Encumbrance Certificate

Patta and Chitta

Field Measurement Sketch

EC Analyzer

Bank charge check

Court case search

Seller background check

Approval check by survey

Zoning and land use

What the plan says can happen on this land.

Land use zone finder

CMDA land use check

Coastal regulation zone

Master plan check

Water bodies finder

Airport height clearance

Value and duty

What it is worth and what it costs to register.

Guideline value by street

Guideline value by survey

Stamp duty and registration fees

Capital gains

Floor space index

Area unit converter

Registers and directories

Who holds it, and which office keeps the record.

Find your registering office

Temple property check

Waqf property check

RERA register



Every free tool
/tools



Services we run
for you
/services



The LandLens
suite
/landlens/one



Every claim in this document traces back to a government record.

Legal opinions, due diligence and title verification

Building plan, layout and sub-division approvals

Completion and occupancy certificates, regularisation

Escrow, negotiation and NRI property management

Land survey, soil testing, architecture and construction

Verified RealEstate
3/350/2 Mettukuppam,
OMR Thoraipakkam,
Chennai 600 097, India
hello@verified.realestate
+91 9996 12 9996

Prepared from the registers named on the page each finding sits on. Where a register could not be read, this document says so in its place rather than leaving the gap to be read as a clean result.

