

PP

APPROVAL RECORD

Planning Permission

Kanniyakumari district, Tamil Nadu

APPROVAL TYPE

Building Plan







ISSUING AUTHORITY

Rural Panchayat

The approval as the planning authority issued it, reproduced in full behind this page.

An approval speaks to what was sanctioned, not to what was built. Completion is a separate record.

PLAN SHOWING THE PROPOSED CONSTRUCTION OF ASBESTOS SHEET ROOF SHOP BUILDING AT NADUVATHUVILAGAM, RE.SY.NO : 45/1A1 OF CHOOZHAL VILLAGE PANCHAYAT,KILLIYOOR TALUK , KANYAKUMARI DISTRICT.

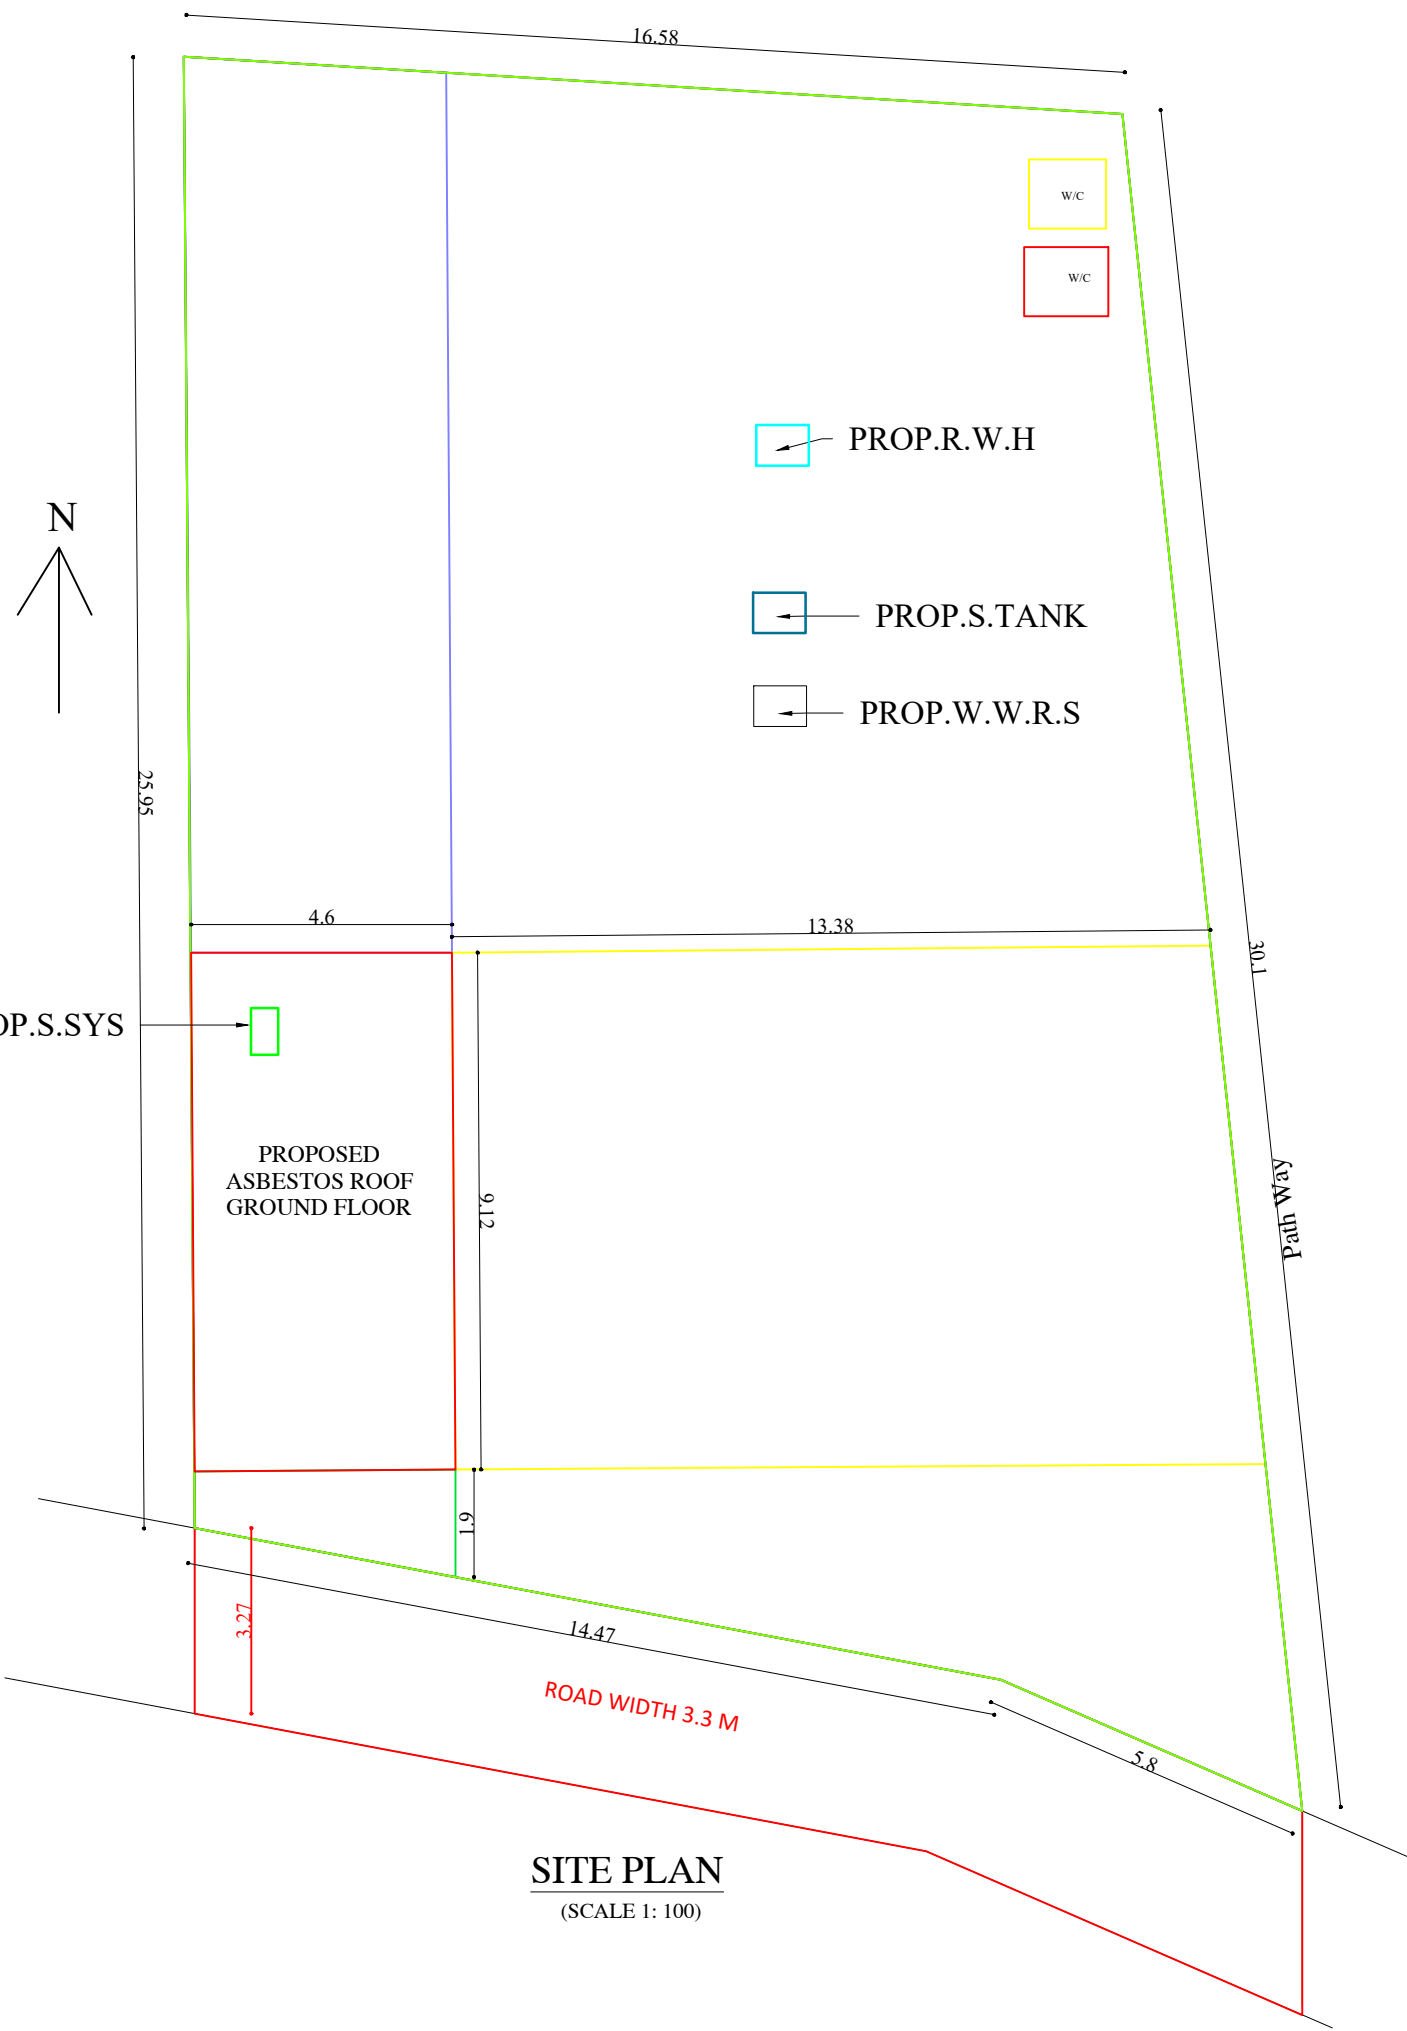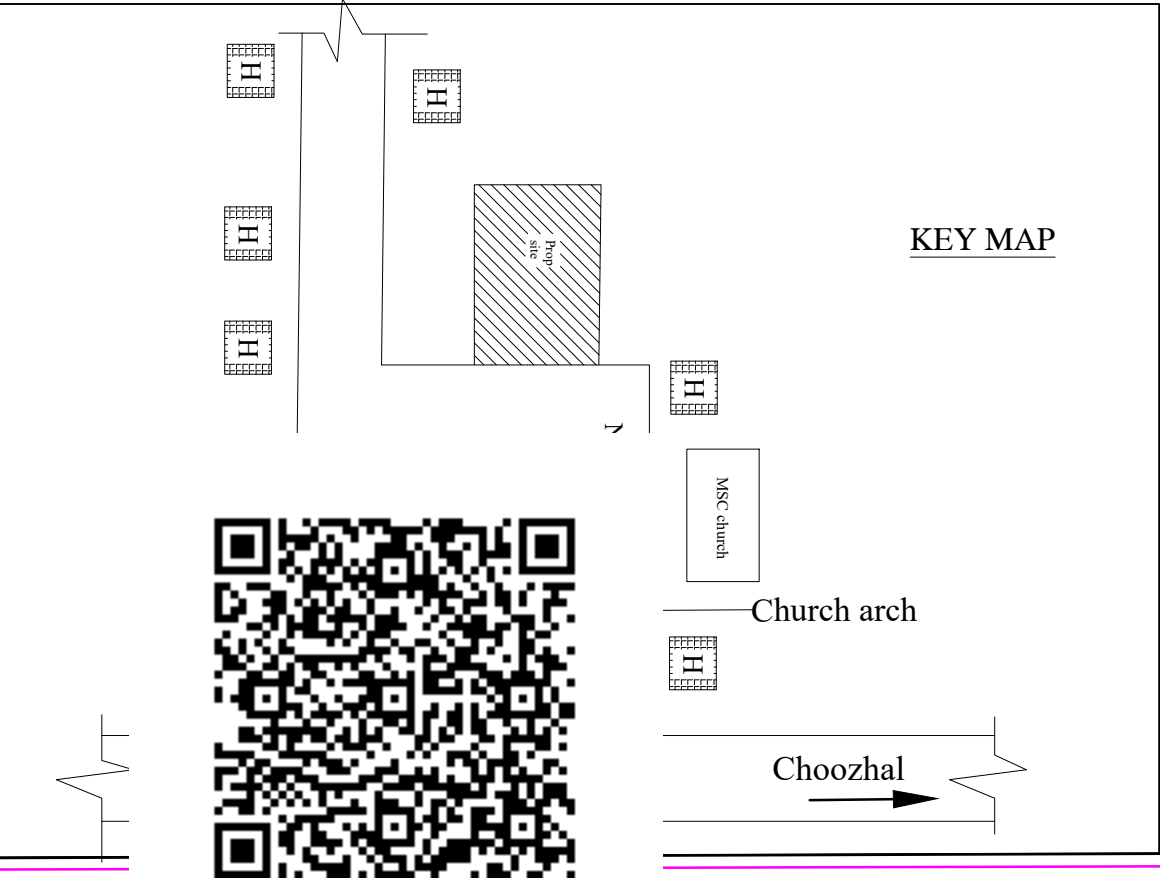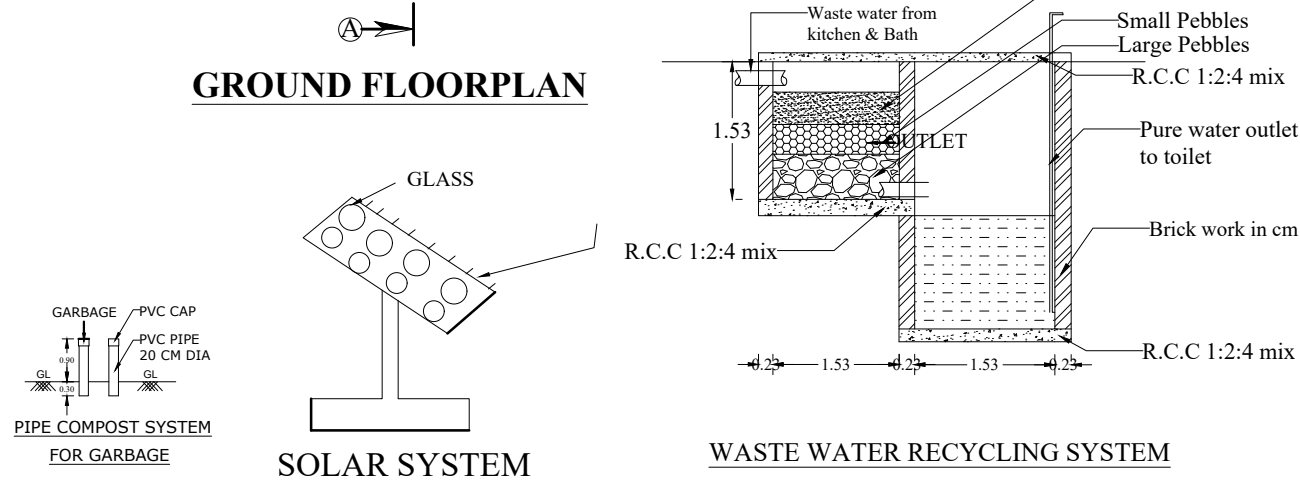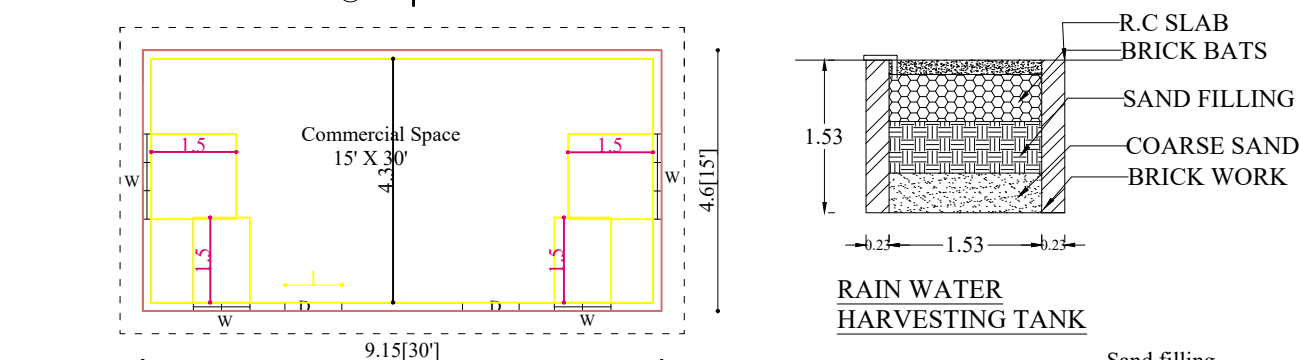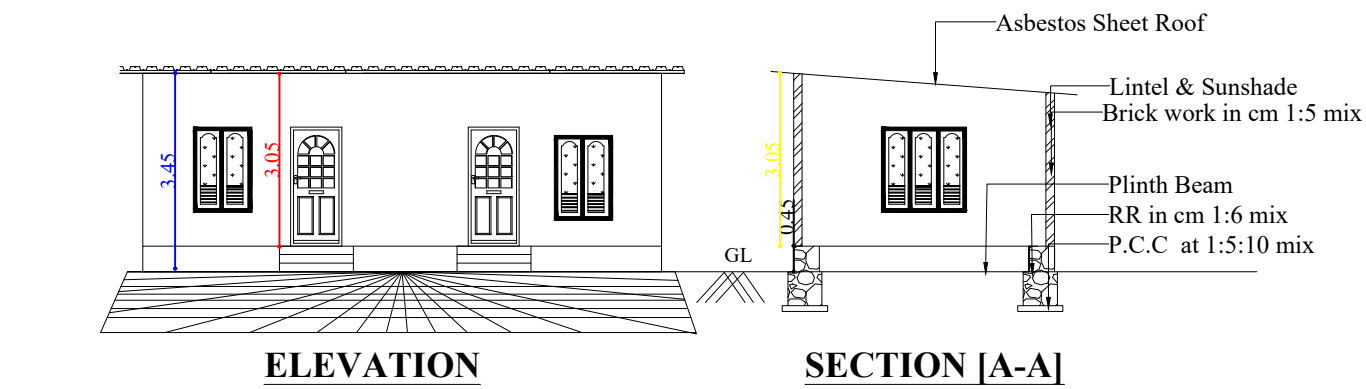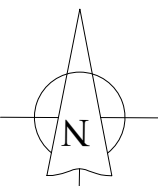

AREA DETAILS - BUILDING

PLINTH AREA

Ground Floor	42.02 Sq.m	452.13 Sq.ft
First Floor	-	-
Total	42.02 Sq.m	452.13 Sq.ft

FLOOR AREA

Ground Floor	38.05 Sq.m	409.41 Sq.ft
First Floor	-	-
Total	38.05 Sq.m	409.41 Sq.ft

AREA DETAILS - PLOT

Site Area	12.100 Cents	4.89 Are
	(489.84 Sq.m)	(5270.76 Sq.ft)
Vacant Area	447.82 Sq.m	4818.63 Sq.ft

PARKING

REQUIRED	PROVIDED
----------	----------

Car Space	-	-
-----------	---	---

Two Wheeler Space	-	-
-------------------	---	---

FSI	0.085	
-----	-------	--

Plot coverage	11.64 %	
---------------	---------	--

SCHEDULE OF JOINERIES

DESCRIPTION	SIZE	NOS
Door MD	1.00 X 2.10	2
Door D1	0.90 X 2.10	-
Door D2	0.70 X 2.10	-
Window W	0.50 X 1.80	-
Window W1	1.50 X 1.50	2
Window W2	1.00 X 1.50	2
Window KW	1.50 X 1.10	-
Ventilator V	0.60 X 0.45	-
Window W3	0.50 X 1.50	-

SCALE : 1:100	ALL DIMENSIONS ARE IN METERS
---------------	------------------------------


COLOUR INDEX

SITE BOUNDARY	
PRO.R.C.C ROOF G.F BUILDING	
PRO.R.C.C ROOF F.F BUILDING	
RAINWATER STORAGE PIT	
ROAD	


NAME OF APPLICANT

Mrs.SHAIN.S
D/O , SHYLAJAKUMARI,
KARITHALAKKAL PUTHENVEEDU,
KEEZHKOLLA,
VATTAVILA P O,
CHENKAL(Part)
THIRUVANANTHAPURAM-695132
PH:9442454042

SEPTIC TANK DETAILS

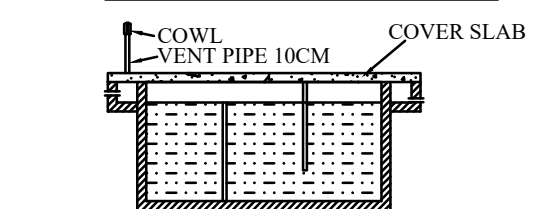

PLAN OF SEPTIC TANK

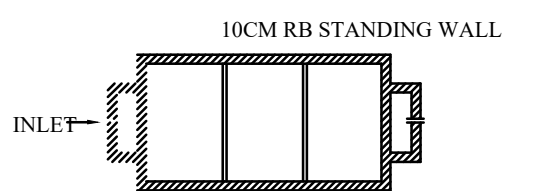

PLAN INFO
PLOT AREA M2=490
AS AT SITE= 489.77
FMB OR PLR=490
AS PER DOCUMENT=490
DISTRICT=KANYAKUMARI
TALUK=KILLYOOR
SURVEY NO= 45/1A1
PATTA NO= 3907
IS SWIMMING POOL EXISTS=NO
IS APPROVED LAYOUT=YES
SINGLE FAMILY BLDG=NO
CRZ=NO
SECURITY_ZONE=NO
ACCESS_WIDTH_M=20
ROAD_WIDTH=3.3
ROAD_LENGTH=50
AVG_PLOT_DEPTH= 30
AVG_PLOT_WIDTH= 20
LAND_USE_ZONE = COMMERCIAL
PLOT NO=-
RWH_DECLARED=YES
OSR_APPLICABLE=NO
OSR_SURR_BUYBACK_RETAIN=NO
PREMIUM_FSI_REQUIRED=NO
BUILDING_NEAR_TO_RIVER=NO
AREA_TYPE=OTHERS
BUILDING_NEAR_MONUMENT=NO
BUILDING_NEAR_GOVT_BLDG=NO
PROVISION_FOR_GREEN_BUILDINGS_AND_SUSTAINABILITY=NO
FIRE_PROTECTION_AND_FIRE_SAFETY_REQUIREMENTS=NO
JURISDICTION_TYPE= PANCHAYAT
IF_HERITAGE_TOWN_LESS_THAN_1KM_RADIUS=NO
BLOCK_1_B-SHOP_MEMBER_COUNT=0

FOR OFFICE USE ONLY

Shain.S

APPLICANT

Er. P. PAULWIN MANOJ, BE
Engineer - Grade-II-RG
Reg. No: KK/2023/72, 01/2024-2025
Naduvathuvilagam, Choozhal, Adalakkuzhi Post-629 153
Ph: 9499315406, 8848602355

LICENSED ENGINEER

Eight ways to know a piece of land before you pay for it.

This report covers one part of the picture. These cover the rest, drawn from the same government records, for any property in Tamil Nadu.

LandLens One

Ask anything about a property and get an answer grounded in live government records, with the sources shown.

[/landlens/one](#)



Verify My Land

Every record check run on one property and returned as a single report.

[/landlens/verify-my-land](#)



Legal Opinion

An advocate's written opinion on the title, built on the records we pull for it.

[/landlens](#)



One Map

Every layer on one map: the parcel, its boundary, zoning, water bodies and what sits around it.

[/landlens/one/map](#)



PriceMap

What land actually changed hands for around this plot, taken from the registered deeds.

[/landlens/pricemap](#)



Build Scope

What you are allowed to build here: floor space, height, coverage and setbacks.

[/landlens/build-scope](#)



Property Tracker

Watch a property and hear about it when something new is registered against it.

[/landlens/property-tracker](#)



Deal Room

Run the transaction in one place: documents, stamping, signatures and the parties.

[/landlens/deal-room](#)



Twenty-four checks you can run yourself, at no cost.

Records and verification

The registers themselves, read for you.

Encumbrance Certificate

Patta and Chitta

Field Measurement Sketch

EC Analyzer

Bank charge check

Court case search

Seller background check

Approval check by survey

Zoning and land use

What the plan says can happen on this land.

Land use zone finder

CMDA land use check

Coastal regulation zone

Master plan check

Water bodies finder

Airport height clearance

Value and duty

What it is worth and what it costs to register.

Guideline value by street

Guideline value by survey

Stamp duty and registration fees

Capital gains

Floor space index

Area unit converter

Registers and directories

Who holds it, and which office keeps the record.

Find your registering office

Temple property check

Waqf property check

RERA register



Every free tool
/tools



Services we run
for you
/services



The LandLens
suite
/landlens/one



Every claim in this document traces back to a government record.

Legal opinions, due diligence and title verification

Building plan, layout and sub-division approvals

Completion and occupancy certificates, regularisation

Escrow, negotiation and NRI property management

Land survey, soil testing, architecture and construction

Verified RealEstate
3/350/2 Mettukuppam,
OMR Thoraipakkam,
Chennai 600 097, India
hello@verified.realestate
+91 9996 12 9996

Prepared from the registers named on the page each finding sits on. Where a register could not be read, this document says so in its place rather than leaving the gap to be read as a clean result.

