

PP

APPROVAL RECORD

Planning Permission

Kanniyakumari district, Tamil Nadu

APPROVAL TYPE
Building Plan





ISSUING AUTHORITY
Rural Panchayat

The approval as the planning authority issued it, reproduced in full behind this page.



An approval speaks to what was sanctioned, not to what was built. Completion is a separate record.

PLAN SHOWING THE PROPOSED CONSTRUCTION OF RCC ROOF RESIDENTIAL BUILDING IN RE.SY NO : 634 / 11A OF KAKKOTTUTHALAI VILLAGE
AT PALLAMPALAM IN KAKKOTTUTHALAI VILLAGE PANCHAYAT KALKULAM TALUK , KANYAKUMARI DISTRICT.

NAME OF OWNER: Mrs. DEEBA
W/O. SATHEESH

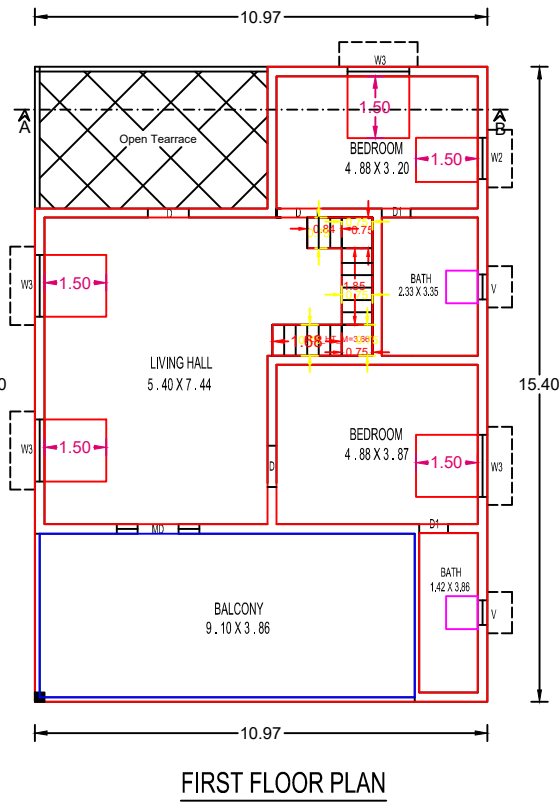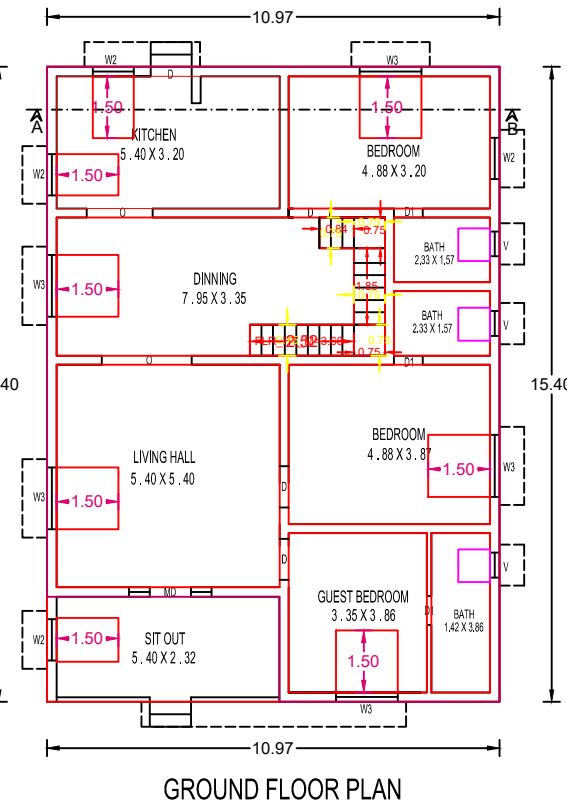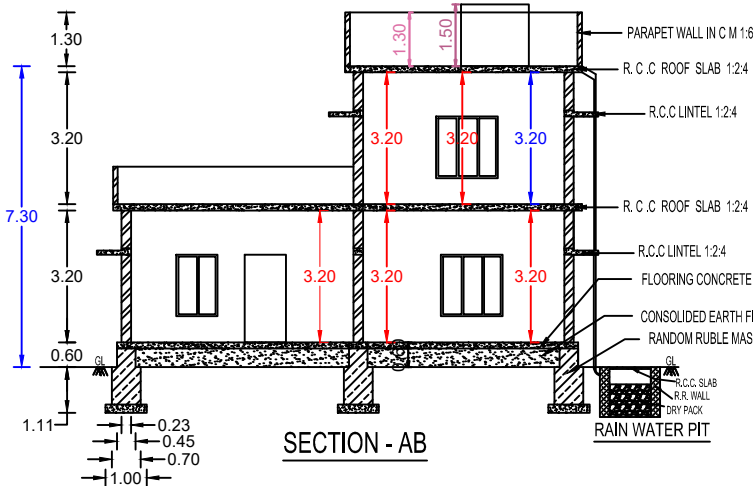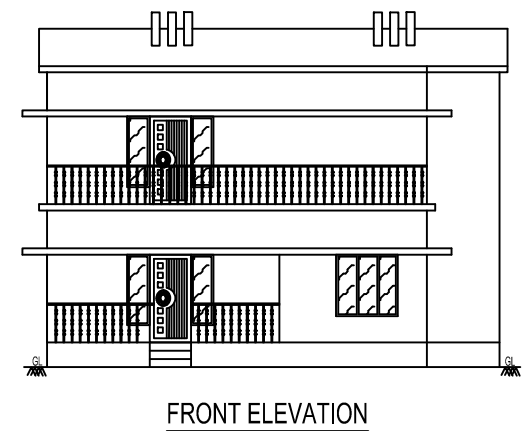


PLAN INFO
PLOT_NO=NO
TALUK=KALKULAM
DISTRICT=KANNYAKUMARI
PLOT_AREA_M2= 1214.10
JURISDICTION_TYPE= PANCHAYAT
PATTA_NO= 9699
SINGLE_FAMILY_BLDG=YES
SURVEY_NO= 634/11A
LAND_USE_ZONE = RESIDENTIAL
CRZ=NO
SECURITY_ZONE=NO
ACCESS_WIDTH_M=32.00
WHETHER_GOV'T_OR_AIDED_SCHOOL=NO
AS_AT_SITE=838.32
FMB_OR_PLR=6232.56
AS_PER_DOCUMENT=1214.10
ROAD_WIDTH=3.00
ROAD_LENGTH=100
AVG_PLOT_DEPTH=36.40
AVG_PLOT_WIDTH= 32.00
RWH_DECLARED=YES
BUILDING_NEAR_TO_RIVER=NO
OSR_APPLICABLE =NO
OSR_SURRENDER_OR_BUYBACK=BUYBACK
PREMIUM_FSI_REQUIRED=NO
IS_APPROVED_LAYOUT=NO
AREA_TYPE=OTHERS
BUILDING_NEAR_MONUMENT=NO
BUILDING_NEAR_GOV'T_BLDG=NO
PROVISION_FOR_GREEN_BUILDINGS_AND_SUSTAINABILITY=NO
FIRE_PROTECTION_AND_FIRE_SAFETY_REQUIREMENTS=NO
NOC_FOR_CONSTRUCTION_NEAR_MONUMENT=NO
BARRIER_FREE_ACCESS_FOR_PHYSICALLY_CHALLENGED_PEOPLE=YES
FIRE_PROTECTION_AND_FIRE_SAFETY_REQUIREMENTS=YES
NOC_FIRE_DEPT=YES
BLOCK_1_INDIVIDUAL_RESIDENCE_MEMBER_COUNT=4
BLOCK_1_INDIVIDUAL_NON_RESIDENTIAL_MEMBER_COUNT
BLOCK_1_B-SHOP_MEMBER_COUNT=5
BLOCK_1_B-PCO_MEMBER_COUNT=1
IS_SWIMMING_POOL_EXISTS=NO
IF_HERITAGE_TOWN_LESSTHAN_1KM_RADIUS=NO

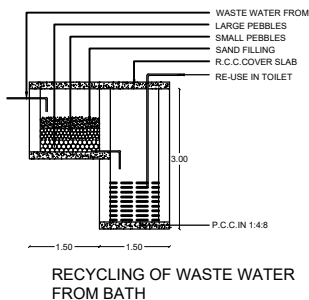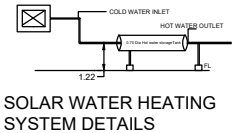


WATER_TANK_CAPACITY_L=6000LTRS

SOLAR WATER

SEPTIC TANK DETAILS

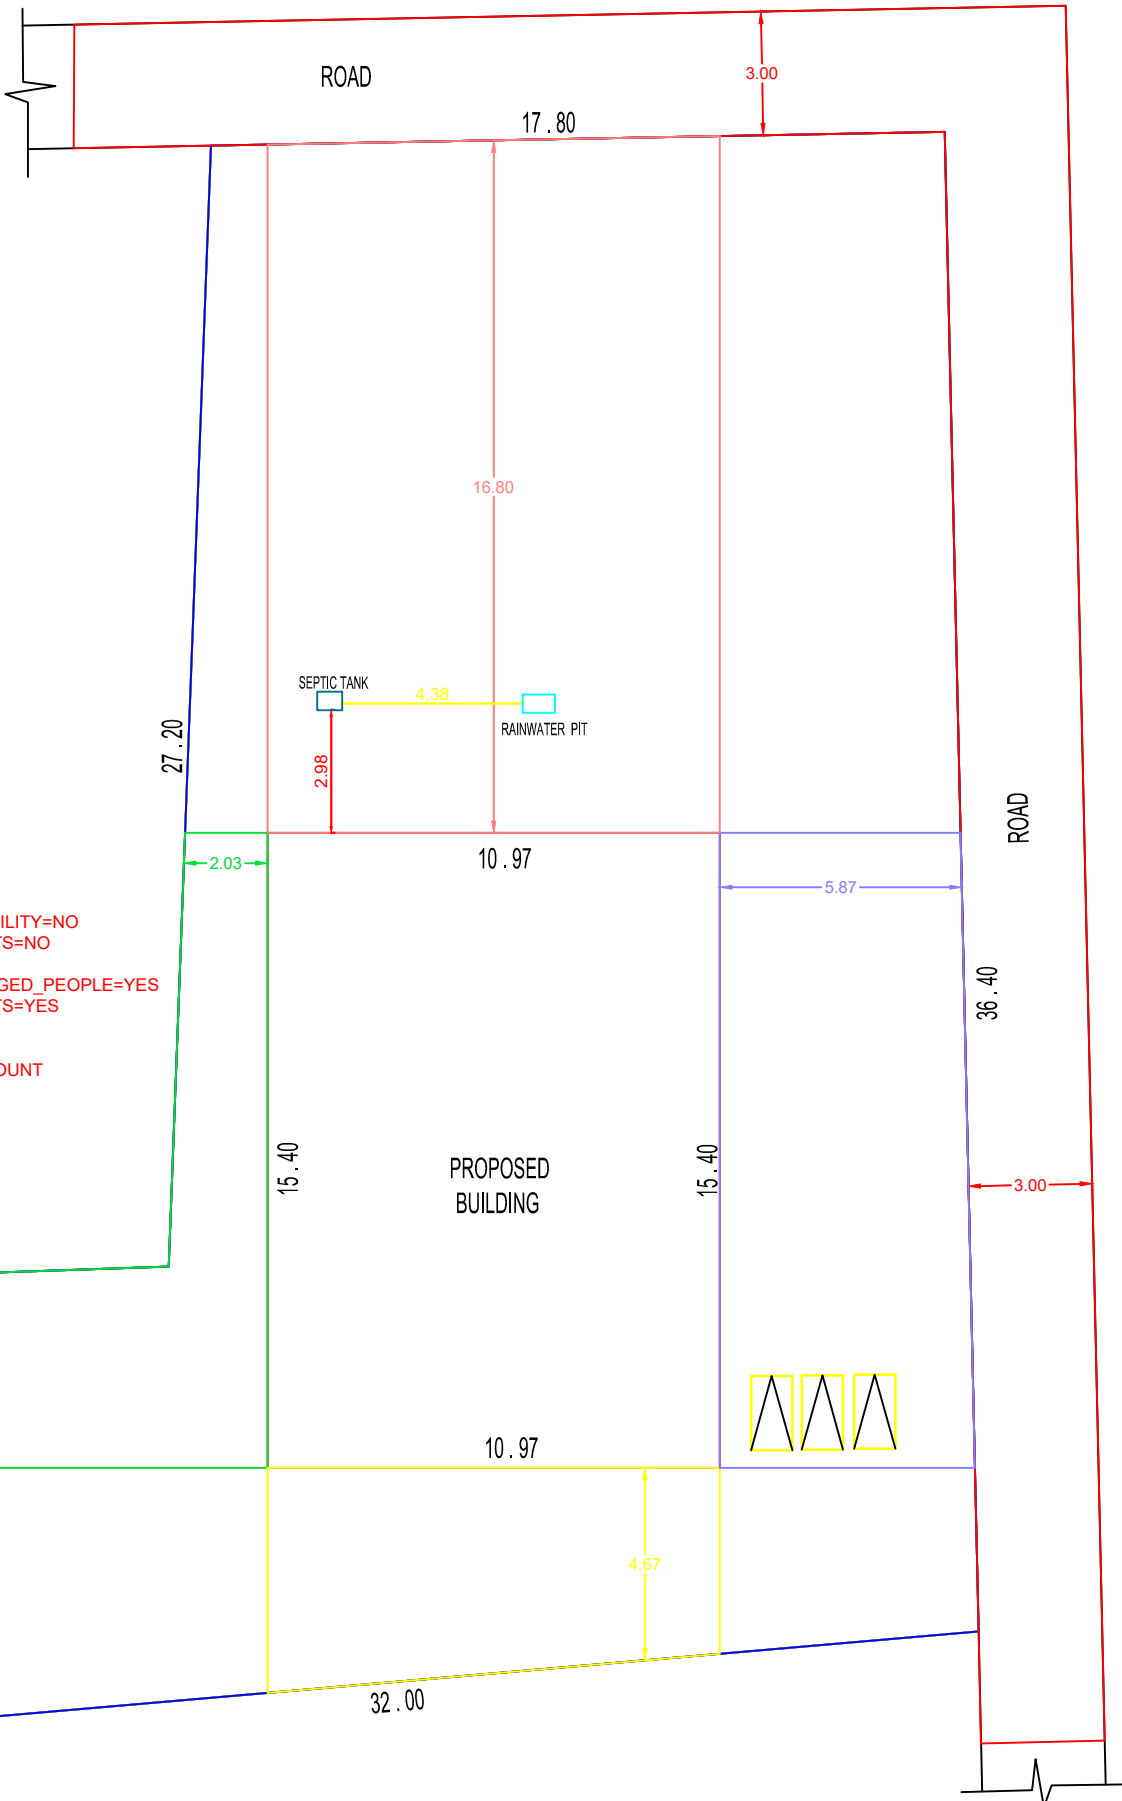

SITE PLAN
SCALE - 1:100

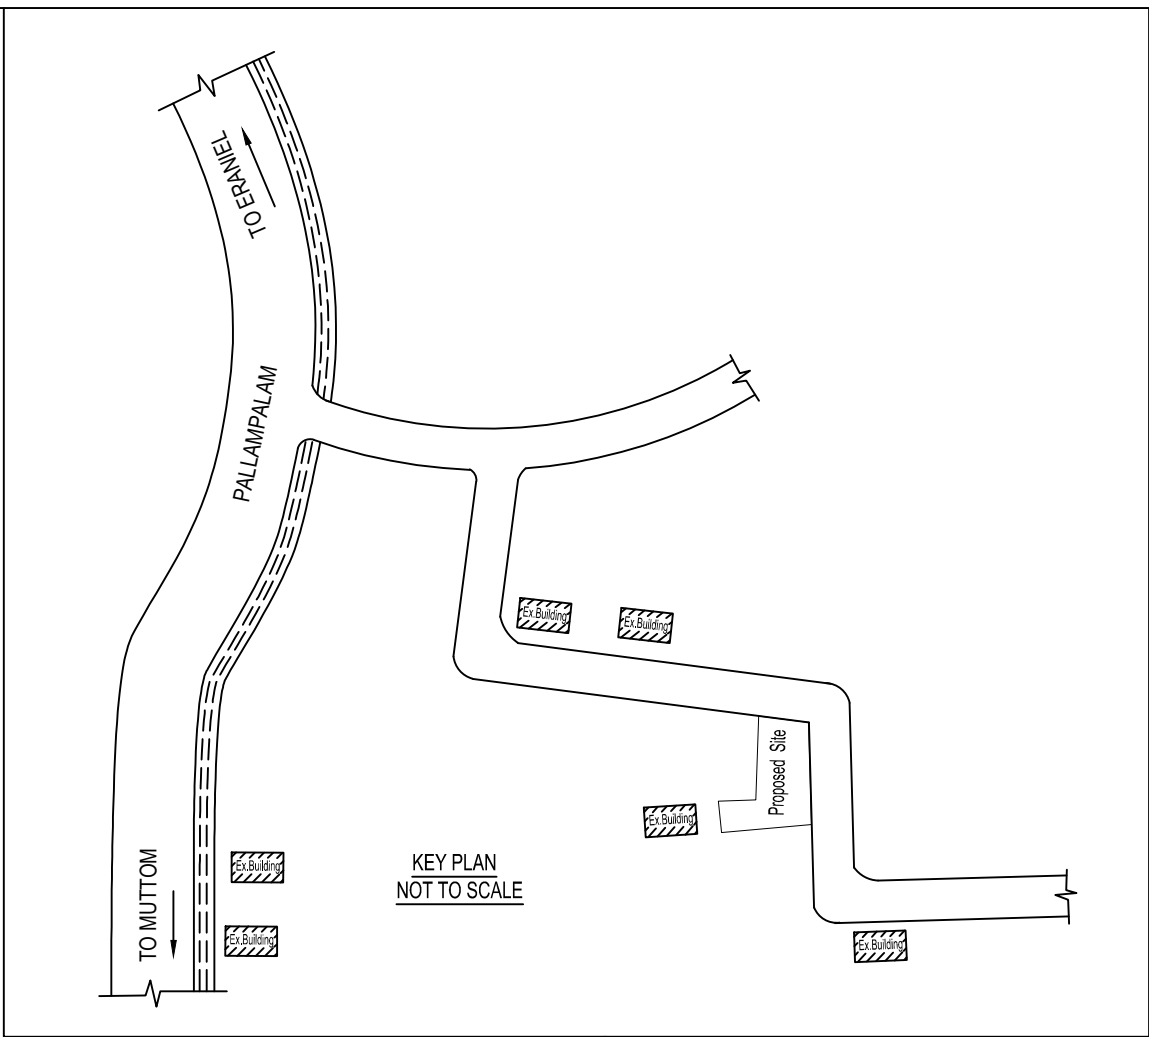

KEY PLAN
NOT TO SCALE

<u>AREA DETAILS</u>			
AREA OF SITE	:	1214.10 Sq.m (13,068 SQ.FT)	
VACANT AREA	:	1045.16 Sq.m - 11,250 Sq.ft	
<u>PROPOSED PLINTH AREA:</u>			
GROUND FLOOR	:	168.94 Sq.m	1818 Sq.ft
FIRST FLOOR	:	149.57 Sq.m	1610 Sq.ft
TOTAL	:	318.51 Sq.m	3428 Sq.ft

REFERENCE		
MD	MAIN DOOR	1.00 X 2.10
D	DOOR	1.00 X 2.10
D1	DOOR	0.75 X 2.10
W3	WINDOW	1.50 X 1.50
W2	WINDOW	1.00 X 1.50
V	VENTILATOR	0.90 X 0.60

ALL DIMENSIONS ARE IN METER
SCALE 1:100
CERTIFIED THAT PROVISIONS SHALL BE MADE TO
"RAIN WATER HARVESTING " ARRANGEMENTS
SYSTEM IN THE PROPOSED CONSTRUCTION

FSI CALCULATION:	
FSI = $\frac{\text{Total Buildup Area(Less Head Room)}}{\text{Total Site Area}}$	
FSI	= $\frac{318.510}{1214.10}$
	= 0.263 < 2.00

Legend			
Block Name	Floor Name	Total Covered Area in Sq.m.	Total Buildup Area in Sq.m.
Others	FLOOR-GROUND	168.94	168.94
	FLOOR01	149.57	149.57
Grand Total		318.51	318.51

Floor Space Index	0.263
Plot Coverage	13.91 %
Applicant Name	Mr DEEBA
Proposed Address	PALLAMPALAM

PARKING CALCULATION
Every 75 Sq.m Providing 1Car Space
Every 50 Sq.m Providing 1Two Wheeler Space

Ground Floor	Kitchen-1	154.58 Sq.m	3 Two Wheeler 2 Car
First Floor	-	-	-

Providing 2 Car, 3 Two wheeler

PLOT COVERAGE = $\frac{\text{Ground Floor} \times 100}{\text{Total Site Area}}$	
PLOT COVERAGE = $\frac{168.94 \times 100}{1214.10}$ = 13.91 %	

c. Deeba

SIGNATURE OF OWNER

Dr. G. MARIA BALAN
Registered Engineer Grade - III
RE - III / KKDTCP/007/2022
G.L. CONSTRUCTIONS
Ezhil Building, 1st Floor, Thingal Nagar,
Ph : 9488883288 , 6383960224

SIGNATURE OF REGISTERED ENGINEER

G.MARIA BALAN
Registered engineer grade - III
No: RE3/ KKDTCP/007/2022
G.L CONSTRUCTION
Ezhil building, 1st floor, Thingal Nager.

Eight ways to know a piece of land before you pay for it.

This report covers one part of the picture. These cover the rest, drawn from the same government records, for any property in Tamil Nadu.

LandLens One

Ask anything about a property and get an answer grounded in live government records, with the sources shown.

[/landlens/one](#)



Verify My Land

Every record check run on one property and returned as a single report.

[/landlens/verify-my-land](#)



Legal Opinion

An advocate's written opinion on the title, built on the records we pull for it.

[/landlens](#)



One Map

Every layer on one map: the parcel, its boundary, zoning, water bodies and what sits around it.

[/landlens/one/map](#)



PriceMap

What land actually changed hands for around this plot, taken from the registered deeds.

[/landlens/pricemap](#)



Build Scope

What you are allowed to build here: floor space, height, coverage and setbacks.

[/landlens/build-scope](#)



Property Tracker

Watch a property and hear about it when something new is registered against it.

[/landlens/property-tracker](#)



Deal Room

Run the transaction in one place: documents, stamping, signatures and the parties.

[/landlens/deal-room](#)



Twenty-four checks you can run yourself, at no cost.

Records and verification

The registers themselves, read for you.

Encumbrance Certificate

Patta and Chitta

Field Measurement Sketch

EC Analyzer

Bank charge check

Court case search

Seller background check

Approval check by survey

Value and duty

What it is worth and what it costs to register.

Guideline value by street

Guideline value by survey

Stamp duty and registration fees

Capital gains

Floor space index

Area unit converter

Zoning and land use

What the plan says can happen on this land.

Land use zone finder

CMDA land use check

Coastal regulation zone

Master plan check

Water bodies finder

Airport height clearance

Registers and directories

Who holds it, and which office keeps the record.

Find your registering office

Temple property check

Waqf property check

RERA register



Every free tool
/tools



Services we run
for you
/services



The LandLens
suite
/landlens/one



Every claim in this document traces back to a government record.

Legal opinions, due diligence and title verification

Building plan, layout and sub-division approvals

Completion and occupancy certificates, regularisation

Escrow, negotiation and NRI property management

Land survey, soil testing, architecture and construction

Verified RealEstate
3/350/2 Mettukuppam,
OMR Thoraipakkam,
Chennai 600 097, India
hello@verified.realestate
+91 9996 12 9996

Prepared from the registers named on the page each finding sits on. Where a register could not be read, this document says so in its place rather than leaving the gap to be read as a clean result.

