

PP

APPROVAL RECORD

Planning Permission

Kanniyakumari district, Tamil Nadu

APPROVAL TYPE

Building Plan

ISSUING AUTHORITY













Rural Panchayat

The approval as the planning authority issued it, reproduced in full behind this page.

An approval speaks to what was sanctioned, not to what was built. Completion is a separate record.

PLAN SHOWING THE PROPOSED CONSTRUCTION OF METAL SHEET ROOF OFFICE BUILDING IN R.SY.NO : 149/3 OF ERANIEL VILLAGE AT ANNA STREET,
NEAR POLICE STATION, ERANIEL IN AATHIVILAI VILLAGE PANCHAYAT, THUCKALAY PANCHAYAT UNION, KALKULAM TALUK, K. K. DISTRICT.

NAME AND ADDRESS OF THE OWNER :- Mr. C.JENKINS SELVARAJAN, S/o. CHELLATHURAI,
16/47, ANNA STREET, NEAR POLICE STATION,
ERANIEL, NEYYOOR. P.O.

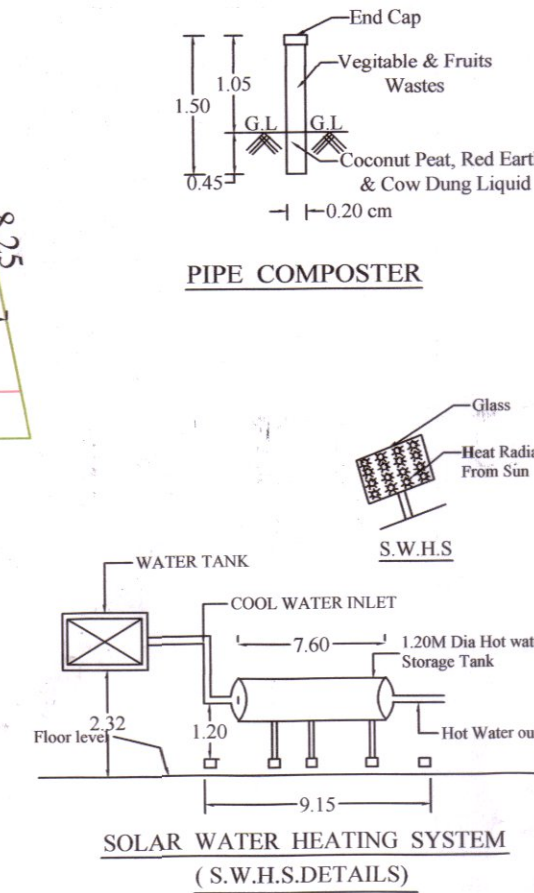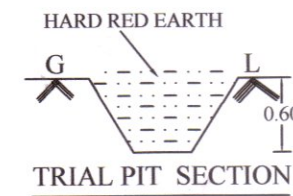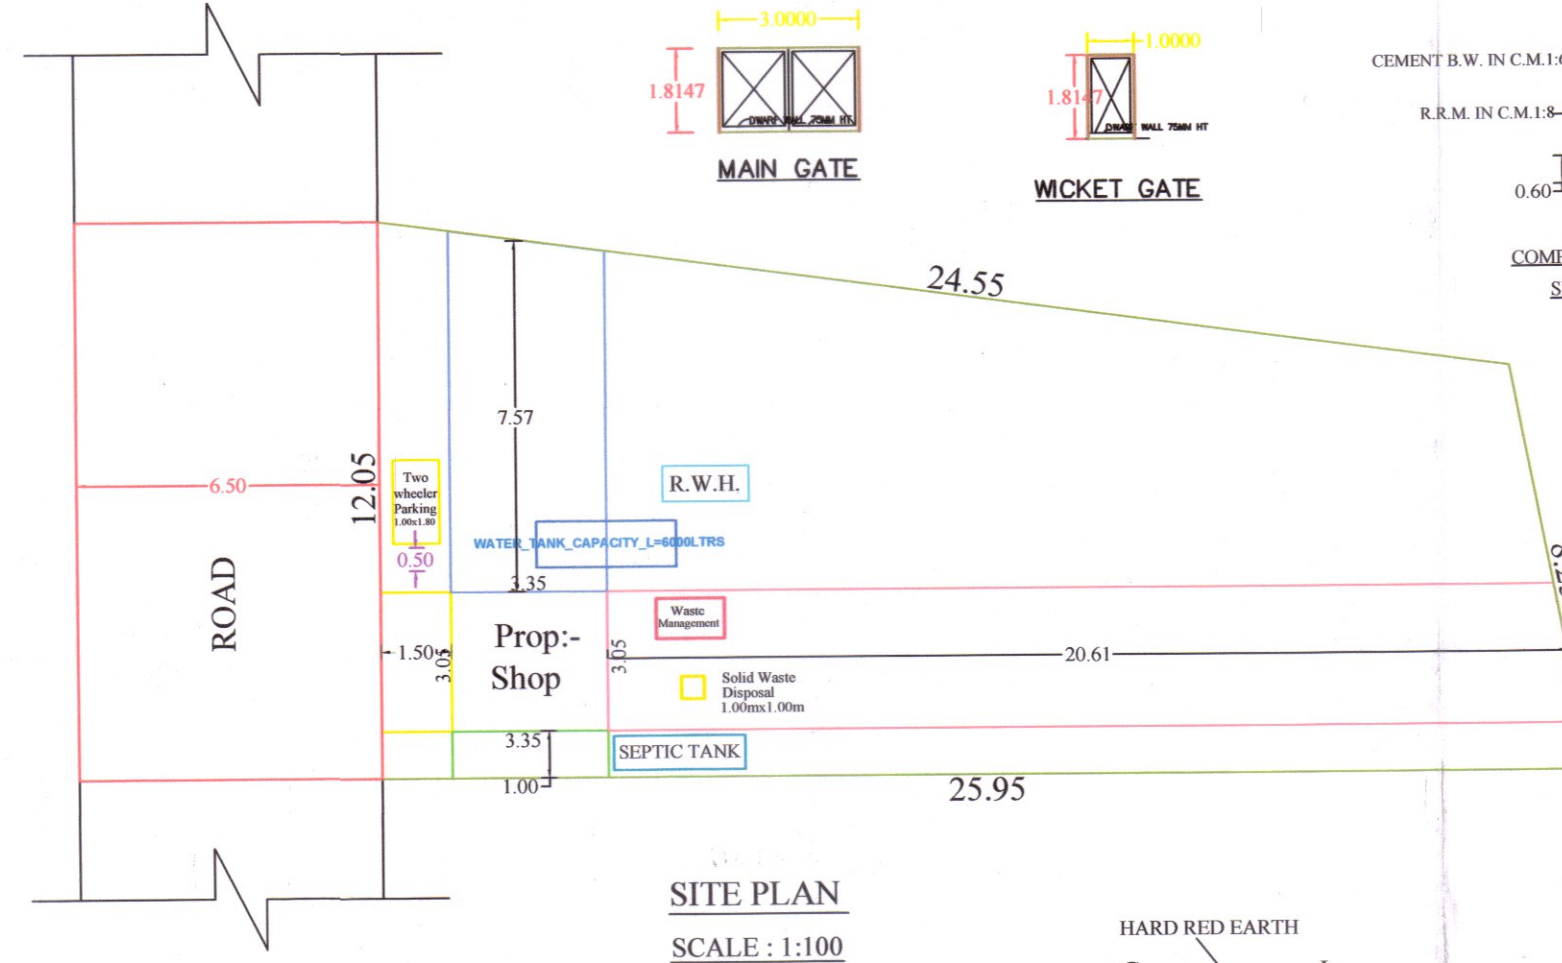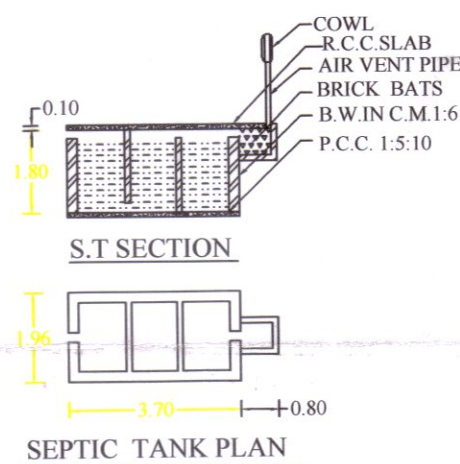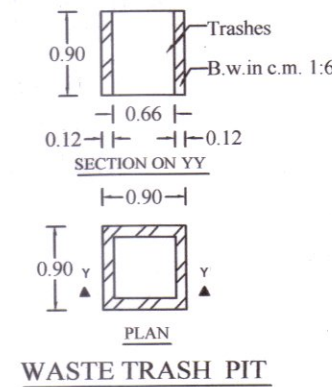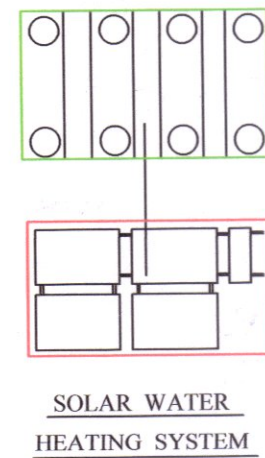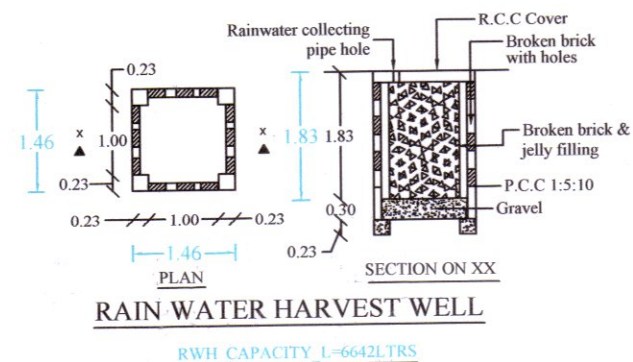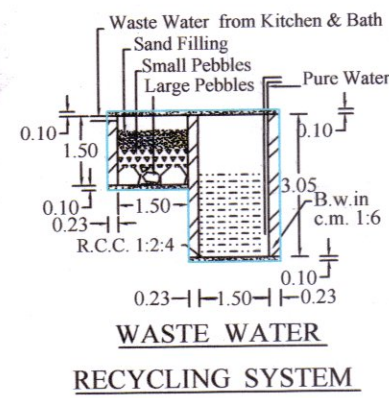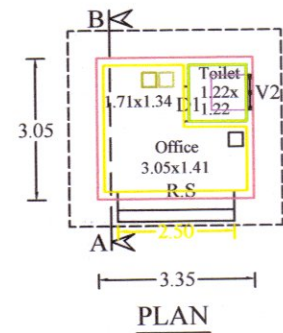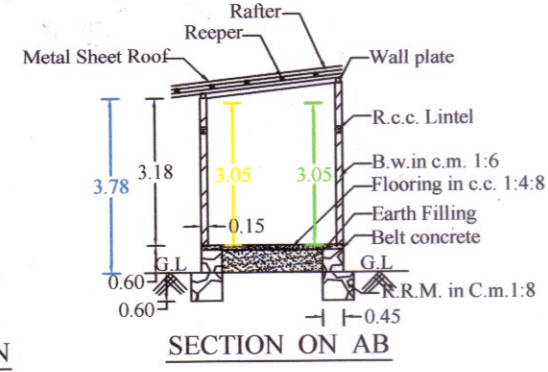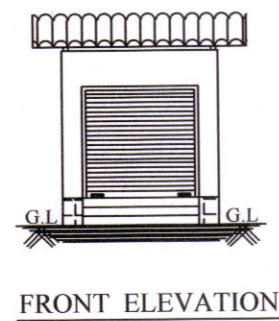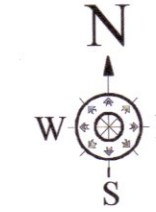

JOINERY DETAILS	
R.S ROLLING SHUTTER	: 2.50 x 2.40
D1: DOOR	: 0.75 x 2.10
V : VENTILATOR	: 0.75 x 0.75

LEGEND	
PROPOSED :-	
SITE BOUNDARY :-	
ROAD, PATHWAY :-	
EXISTING BUILDINGS :-	


DRAWING NO :- A132/ OCT '2024'	
C.R. CONSTRUCTIONS	
Er. A. MARTIN Registered Civil Engineer Registration No. 151/LS/2020/00001, 148/LS/2021/00001 Off : 04651-203145, Resi : 04651-208496 Cell : 9442829945, 6374048271 email : christhuraconstruction@gmail.com email : crconstruction123@gmail.com Nagercoil Main Road, Vijaya Complex, First Floor, Monday Market, Neyyoor. P.o. Pincode - 629802.	

SIGNATURE OF LAND AND BUILDING OWNER:

Er. A. MARTIN
Registered Civil Engineer
Reg. No: 148/LS/2021/00001
5-135/1 C.R. Bhavan, Kalkurichi
SIGNATURE OF LICENCE 9175
SURVEYOR/ENGINEER 4048271

PLAN INFO
PLOT_NO=NO
PATTA_NO= 3650
TALUK= KALKULAM
DISTRICT= KANYAKUMARI
SURVEY_NO= 149/3
VILLAGE= ERANIEL
JURISDICTION_TYPE= PANCHAYAT
LAND_USE_ZONE= COMMERCIAL
PLOT_AREA_M2= 260.25
AS_PER_DOCUMENT= 260.506
AS_AT_SITE= 260.25
FMB_OR_PLR= 260.506
SINGLE_FAMILY_BLDG=NO
CRZ=NO
SECURITY_ZONE=NO
ACCESS_WIDTH_M= 12.05
WHETHER_GOVT_OR_AIDED_SCHOOL=NO
ROAD_WIDTH= 6.50
ROAD_LENGTH= 1500.00
AVG_PLOT_DEPTH= 25.25
AVG_PLOT_WIDTH= 10.15
RWH_DECLARED= YES
BUILDING_NEAR_TO_RIVER=NO
OSR_APPLICABLE=NO
OSR_SURRENDER_OR_BUYBACK=BUYBACK
PREMIUM_FSI_REQUIRED=NO
IS_APPROVED_LAYOUT=NO
AREA_TYPE=OTHERS
BUILDING_NEAR_MONUMENT=NO
BUILDING_NEAR_GOVT_BLDG=NO
PROVISION_FOR_GREEN_BUILDINGS_AND_SUSTAINABILITY=NO
FIRE_PROTECTION_AND_FIRE_SAFETY_REQUIREMENTS=NO
NOC_FOR_CONSTRUCTION_NEAR_MONUMENT=NO
BARRIER_FREE_ACCESS_FOR_PHYSICALLY_CHALLENGED_PEOPLE= YES
FIRE_PROTECTION_AND_FIRE_SAFETY_REQUIREMENTS= YES
NOC_FIRE_DEPT=NO
IS_SWIMMING_POOL_EXISTS=NO
BLOCK_1_B-SHOP_MEMBER_COUNT=1
IF_HERITAGE_TOWN_LESS_THAN_1KM_RADIUS=NO

NOTE : ALL DIMENSION ARE IN METRE, SCALE : 1:100		
AREA OF SITE	2.61ARE	6.437 CENTS
AREA IN SQ "M"	SQ "FT"	
SITE AREA	: 260.506	2803.04
PROPOSED PLINTH AREA		
GROUND FLOOR	: 10.22	109.97
VACANT	: 250.29	2693.08
F.S.I	: 10.22/260.506	0.04 < 2.00
PROPOSED FLOOR AREA		
GROUND FLOOR	: 8.08	86.94
UP TO 50.SQ.M CAR SPACE NIL, ABOVE 50.SQ.M. 1 CAR SPACE AND		
1 TWO WHEELER SPACE FOR EVERY 50.SQ.M or		
PART THEREOF EXCLUDING THE FIRST 50.SQ.M		
PARKING CALCULATION		
Required Parking		
Total Plinth Area	= 10.22 sq.m	
First 50 sq.m Nil	= 1 Two wheeler space	
1 Two Wheeler space	= 1.00 x 1.80	
Provided 1 Two wheeler Space		
First 50 sq.m Nil	= 10.22 - 50.00 = Nil	
1 Car Space	= 2.50x5.00	
Required Car space	= Nil	
Provided 0 Car space		
PLOT COVERAGE	: 10.22 x 100	= 3.92%
	260.506	

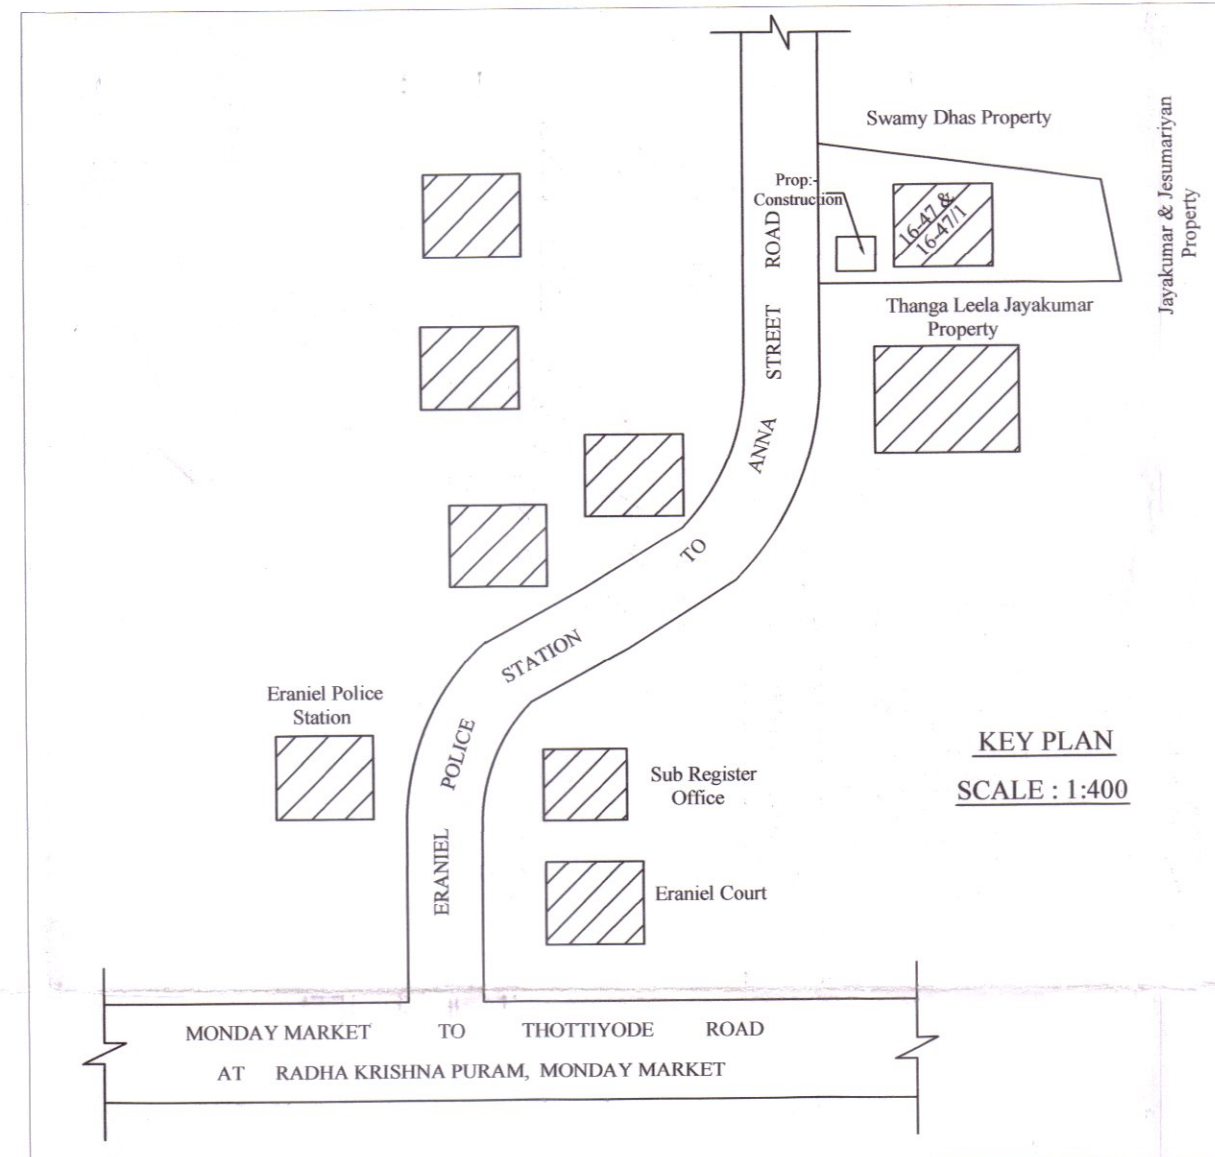

Eight ways to know a piece of land before you pay for it.

This report covers one part of the picture. These cover the rest, drawn from the same government records, for any property in Tamil Nadu.

LandLens One

Ask anything about a property and get an answer grounded in live government records, with the sources shown.

[/landlens/one](#)



Verify My Land

Every record check run on one property and returned as a single report.

[/landlens/verify-my-land](#)



Legal Opinion

An advocate's written opinion on the title, built on the records we pull for it.

[/landlens](#)



One Map

Every layer on one map: the parcel, its boundary, zoning, water bodies and what sits around it.

[/landlens/one/map](#)



PriceMap

What land actually changed hands for around this plot, taken from the registered deeds.

[/landlens/pricemap](#)



Build Scope

What you are allowed to build here: floor space, height, coverage and setbacks.

[/landlens/build-scope](#)



Property Tracker

Watch a property and hear about it when something new is registered against it.

[/landlens/property-tracker](#)



Deal Room

Run the transaction in one place: documents, stamping, signatures and the parties.

[/landlens/deal-room](#)



Twenty-four checks you can run yourself, at no cost.

Records and verification

The registers themselves, read for you.

Encumbrance Certificate

Patta and Chitta

Field Measurement Sketch

EC Analyzer

Bank charge check

Court case search

Seller background check

Approval check by survey

Value and duty

What it is worth and what it costs to register.

Guideline value by street

Guideline value by survey

Stamp duty and registration fees

Capital gains

Floor space index

Area unit converter

Zoning and land use

What the plan says can happen on this land.

Land use zone finder

CMDA land use check

Coastal regulation zone

Master plan check

Water bodies finder

Airport height clearance

Registers and directories

Who holds it, and which office keeps the record.

Find your registering office

Temple property check

Waqf property check

RERA register



Every free tool
/tools



Services we run
for you
/services



The LandLens
suite
/landlens/one



Every claim in this document traces back to a government record.

Legal opinions, due diligence and title verification

Building plan, layout and sub-division approvals

Completion and occupancy certificates, regularisation

Escrow, negotiation and NRI property management

Land survey, soil testing, architecture and construction

Verified RealEstate
3/350/2 Mettukuppam,
OMR Thoraipakkam,
Chennai 600 097, India
hello@verified.realestate
+91 9996 12 9996

Prepared from the registers named on the page each finding sits on. Where a register could not be read, this document says so in its place rather than leaving the gap to be read as a clean result.

