

PP

APPROVAL RECORD

Planning Permission

Kanniyakumari district, Tamil Nadu

APPROVAL TYPE
Building Plan

ISSUING AUTHORITY
Rural Panchayat

The approval as the planning authority issued it, reproduced in full behind this page.

An approval speaks to what was sanctioned, not to what was built. Completion is a separate record.


The image displays two architectural drawings of a two-story building. On the left is an elevation view showing the building's facade with a parapet wall, weathering course, and various window and door openings. On the right is a section view showing the internal structure, including the roof slab, brick work, R.C.C. lintel, floor finishing, P.C.C. flooring, earth filling, R.R.M. basement, R.R.M. foundation, and P.C.C. 1:5:10. Dimensions are provided for both views.

ELEVATION


Section View Details:

- Parapet Wall
- Weathering Course
- R.C.C. Roof Slab in 1:2:4 Mix
- Brick Work in CM 1:5
- R.C.C. Lintel in 1:2:4 Mix
- Floor Finishing
- P.C.C. Flooring
- Earth Filling
- R.R.M. Basement
- R.R.M. Foundation
- P.C.C. 1:5:10


ELEVATION

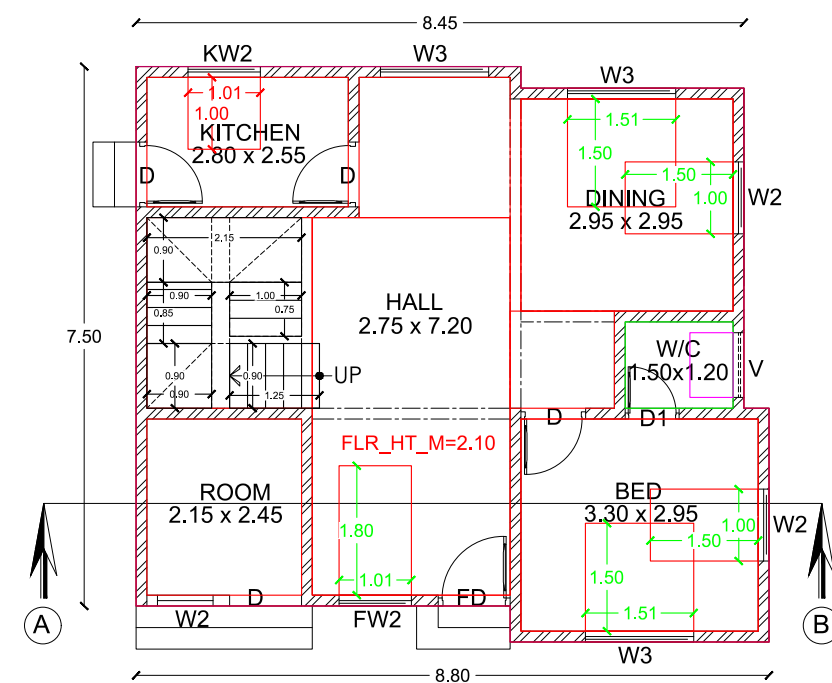


GROUND FLOOR PLAN

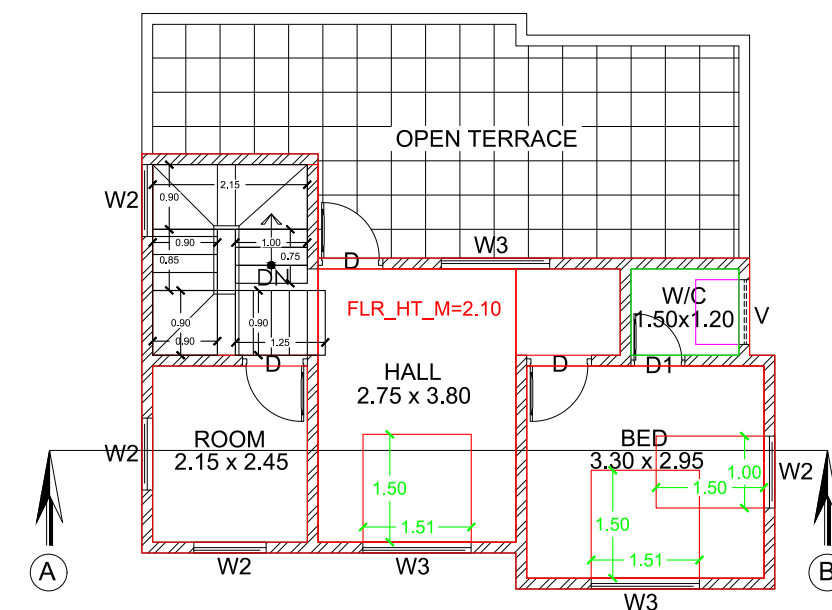


HEAD ROOM PLAN

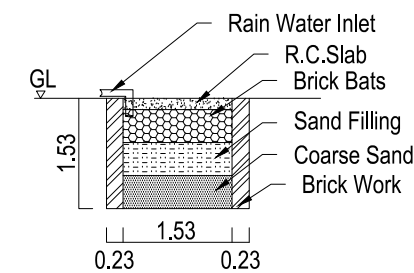


RAIN WATER HARVESTING PIT

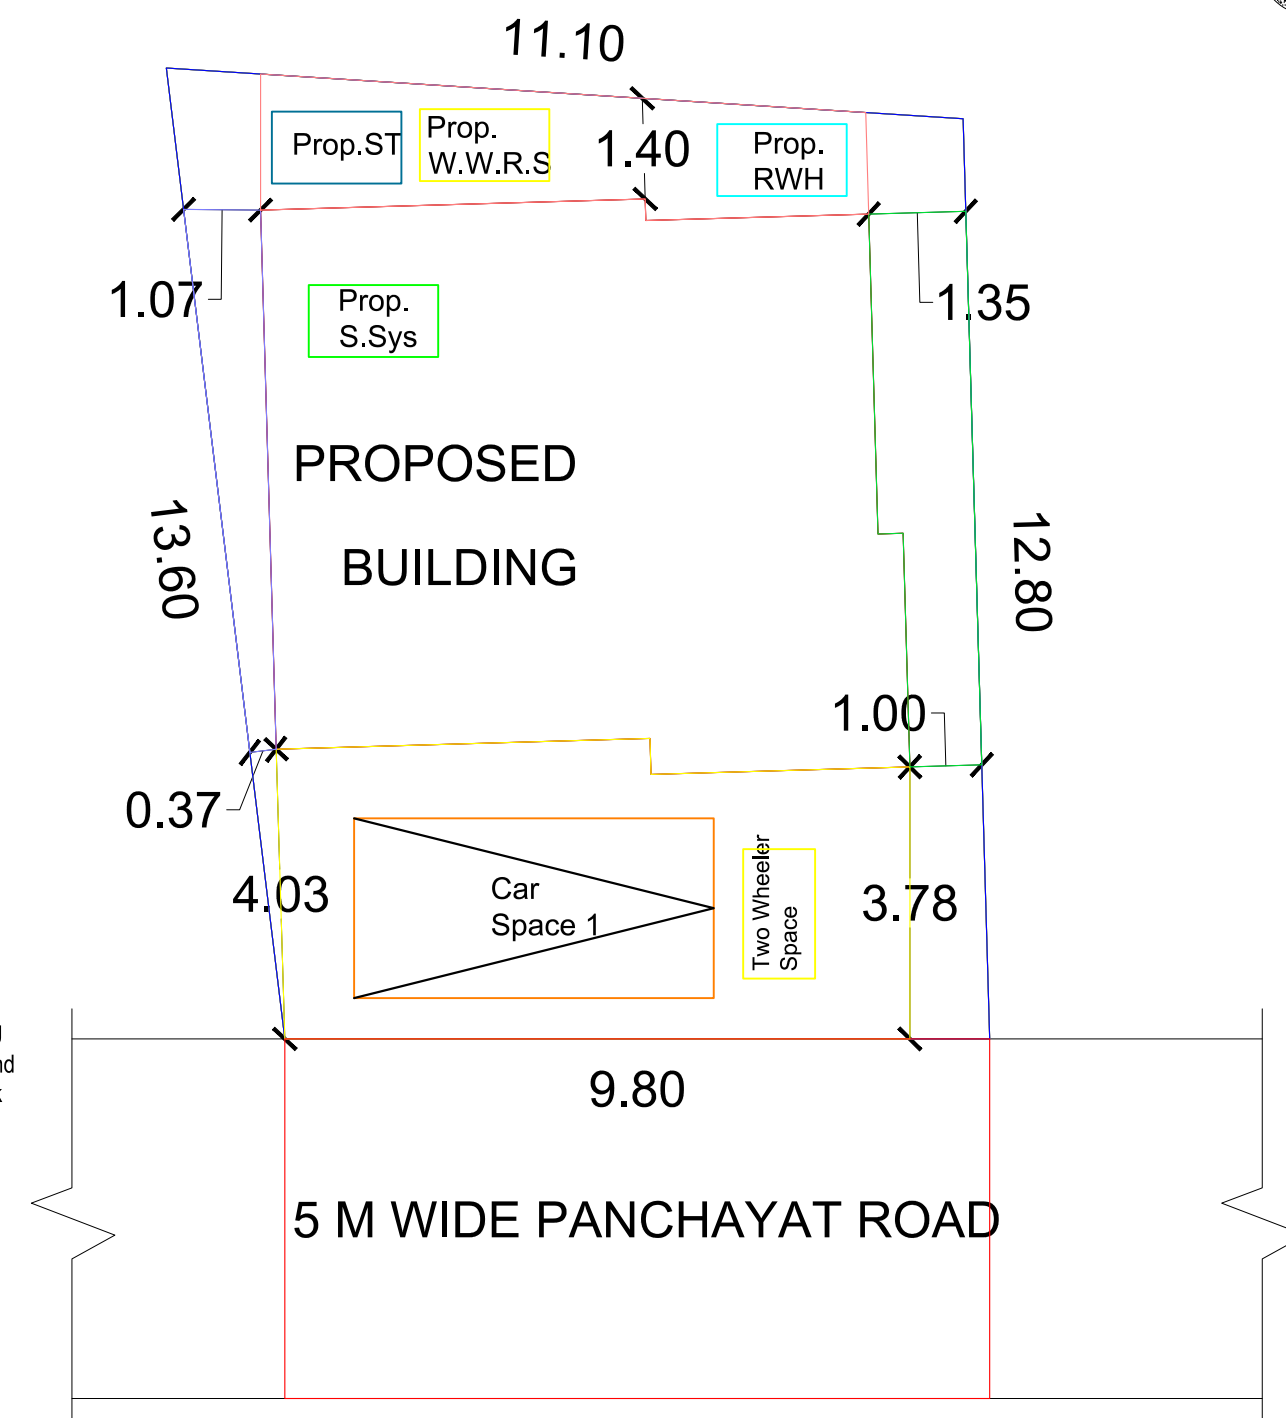


SITE PLAN
SCALE 1: 100

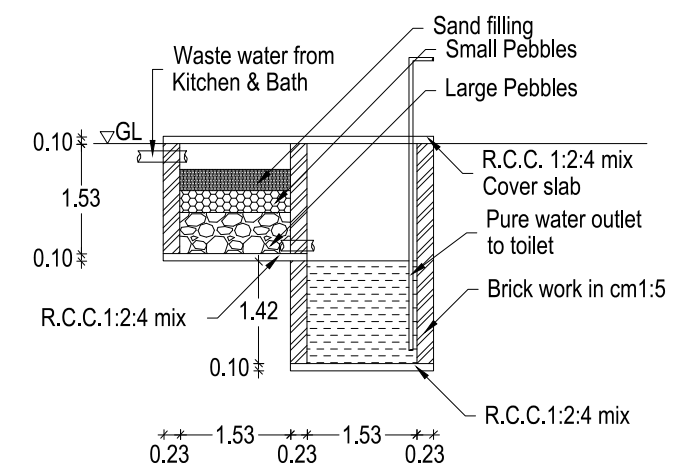


WASTE WATER RECYCLING SYSTEM

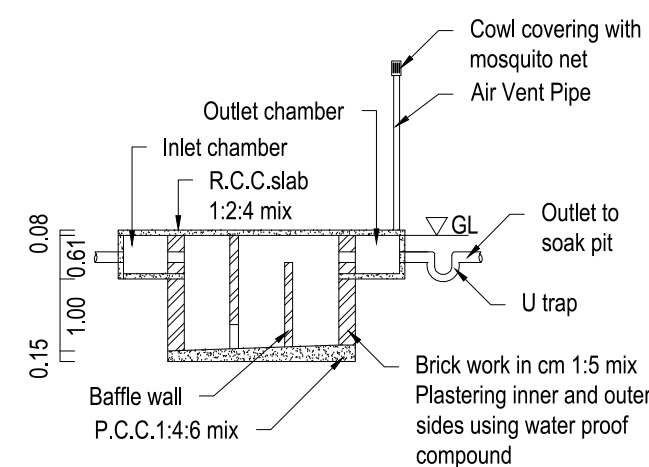

SECTION UV

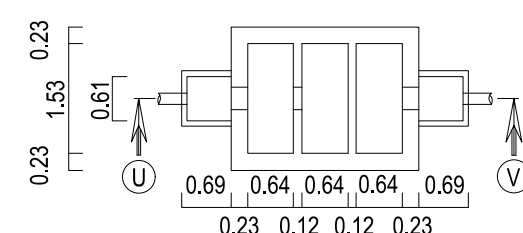

SEPTIC TANK PLAN

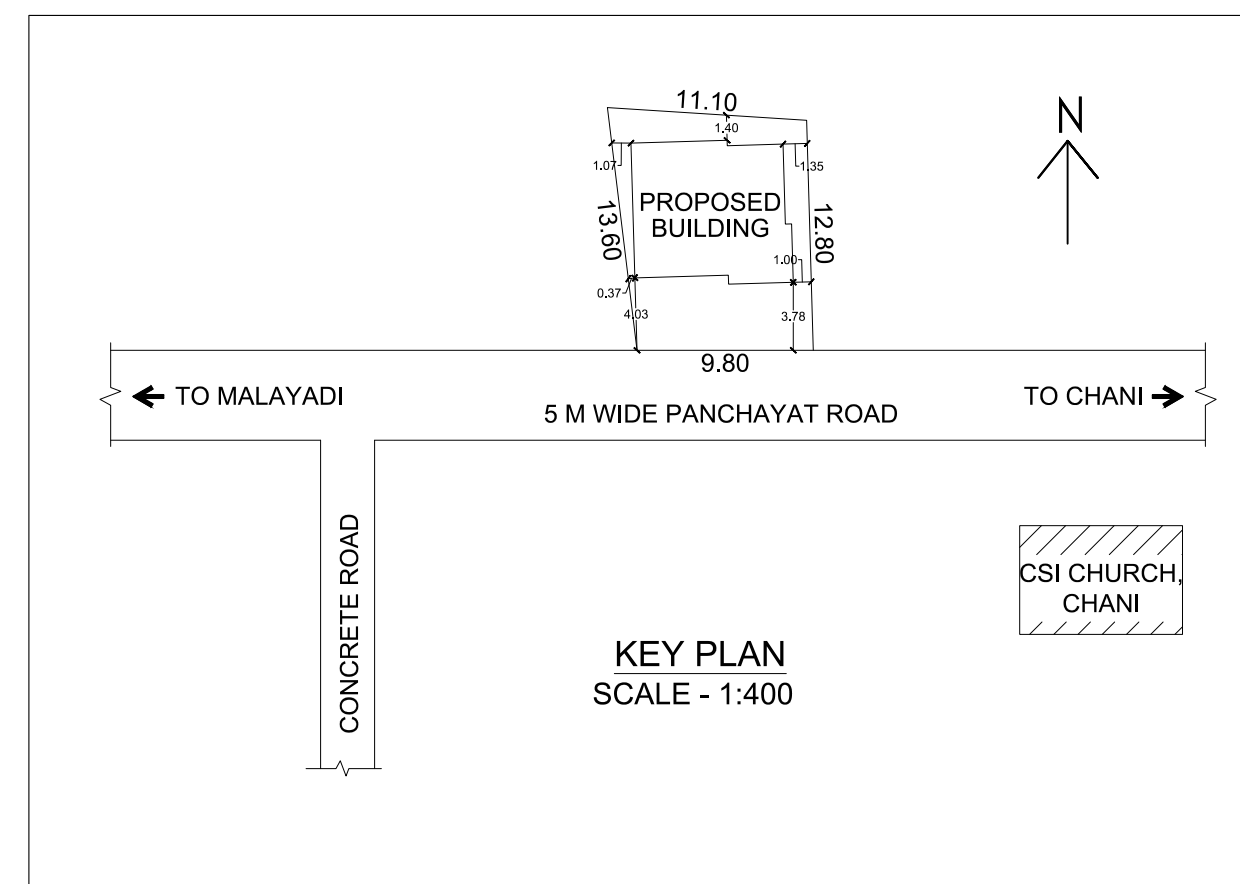

KEY PLAN
SCALE - 1:400

SCHEDULE OF JOINERY			PLINTH AREA		
DOOR	FD	1.00 X 2.10	GROUND FLOOR	65.21 SQ.M	701.92 SQ.FT
DOOR	D	0.90 X 2.10	HEAD ROOM	40.96 SQ.M	440.89 SQ.FT
DOOR	D1	0.75 X 2.10	TOTAL	106.17 SQ.M	1142.81 SQ.FT
WINDOW	W2	1.00 X 1.50	FLOOR AREA		
WINDOW	W3	1.50 X 1.50	GROUND FLOOR	58.66 SQ.M	631.42 SQ.FT
WINDOW	KW2	1.00 X 1.00	HEAD ROOM	35.39 SQ.M	380.94 SQ.FT
VENTILATOR	V	0.90 X 0.45	TOTAL	94.05 SQ.M	1012.35 SQ.FT
WALL THICKNESS - 0.15 M			LAND DETAILS		
DWG NO : 065 # 24			PLOT AREA	3.716 CENT	150.39 SQ.M
Prepared By... PRANAVAM CONSTRUCTION Moovottukonam, Palukal.			VACANT AREA	85.18 SQ.M	

SIGNATURE OF APPLICANT

ENGINEER

Eng. K. MANOHARAN, B.A., D.C.E.
LICENSED BUILDING SURVEYOR GRADE 3
Reg No. 148/L/S/2020/00008
STALIN BUILDING CONSTRUCTION
VIVEK NADAR COMPOUND
MAIN ROAD VETTUVENNI, MARHANDAM P.O.
NEAR DHAS STUDIO
Cell : 9894585315

Eight ways to know a piece of land before you pay for it.

This report covers one part of the picture. These cover the rest, drawn from the same government records, for any property in Tamil Nadu.

LandLens One

Ask anything about a property and get an answer grounded in live government records, with the sources shown.

[/landlens/one](#)



Verify My Land

Every record check run on one property and returned as a single report.

[/landlens/verify-my-land](#)



Legal Opinion

An advocate's written opinion on the title, built on the records we pull for it.

[/landlens](#)



One Map

Every layer on one map: the parcel, its boundary, zoning, water bodies and what sits around it.

[/landlens/one/map](#)



PriceMap

What land actually changed hands for around this plot, taken from the registered deeds.

[/landlens/pricemap](#)



Build Scope

What you are allowed to build here: floor space, height, coverage and setbacks.

[/landlens/build-scope](#)



Property Tracker

Watch a property and hear about it when something new is registered against it.

[/landlens/property-tracker](#)



Deal Room

Run the transaction in one place: documents, stamping, signatures and the parties.

[/landlens/deal-room](#)



Twenty-four checks you can run yourself, at no cost.

Records and verification

The registers themselves, read for you.

Encumbrance Certificate

Patta and Chitta

Field Measurement Sketch

EC Analyzer

Bank charge check

Court case search

Seller background check

Approval check by survey

Zoning and land use

What the plan says can happen on this land.

Land use zone finder

CMDA land use check

Coastal regulation zone

Master plan check

Water bodies finder

Airport height clearance

Value and duty

What it is worth and what it costs to register.

Guideline value by street

Guideline value by survey

Stamp duty and registration fees

Capital gains

Floor space index

Area unit converter

Registers and directories

Who holds it, and which office keeps the record.

Find your registering office

Temple property check

Waqf property check

RERA register



Every free tool
/tools



Services we run
for you
/services



The LandLens
suite
/landlens/one



Every claim in this document traces back to a government record.

Legal opinions, due diligence and title verification

Building plan, layout and sub-division approvals

Completion and occupancy certificates, regularisation

Escrow, negotiation and NRI property management

Land survey, soil testing, architecture and construction

Verified RealEstate
3/350/2 Mettukuppam,
OMR Thoraipakkam,
Chennai 600 097, India
hello@verified.realestate
+91 9996 12 9996

Prepared from the registers named on the page each finding sits on. Where a register could not be read, this document says so in its place rather than leaving the gap to be read as a clean result.

