

PP

APPROVAL RECORD

Planning Permission

Kanniyakumari district, Tamil Nadu

APPROVAL TYPE

Building Plan






ISSUING AUTHORITY

Rural Panchayat





The approval as the planning authority issued it, reproduced in full behind this page.

An approval speaks to what was sanctioned, not to what was built. Completion is a separate record.

NAME OF OWNER :Mrs.S.JAYANTHI W/o. RAJESH BABU

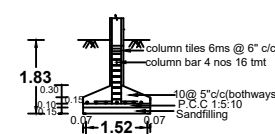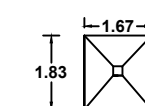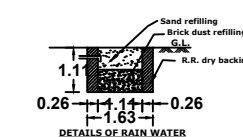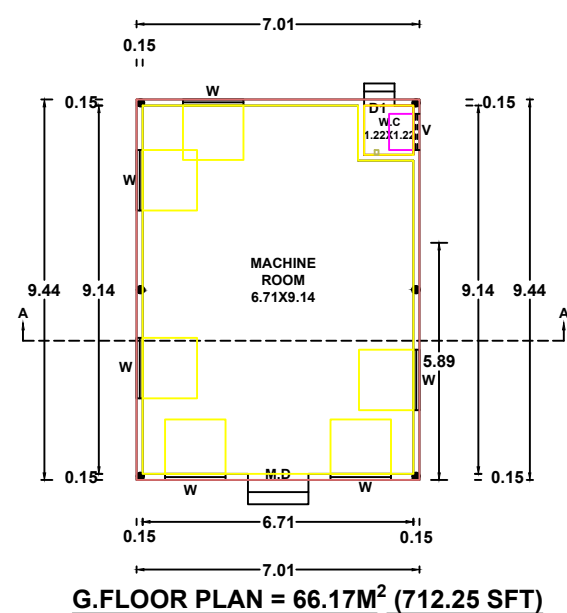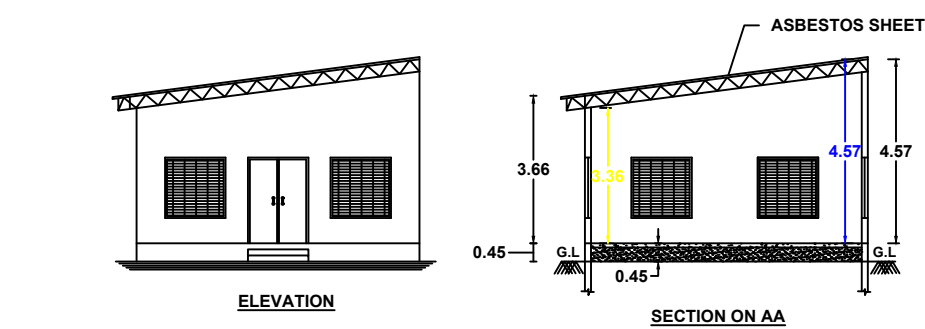


SECTION OF COLUMN

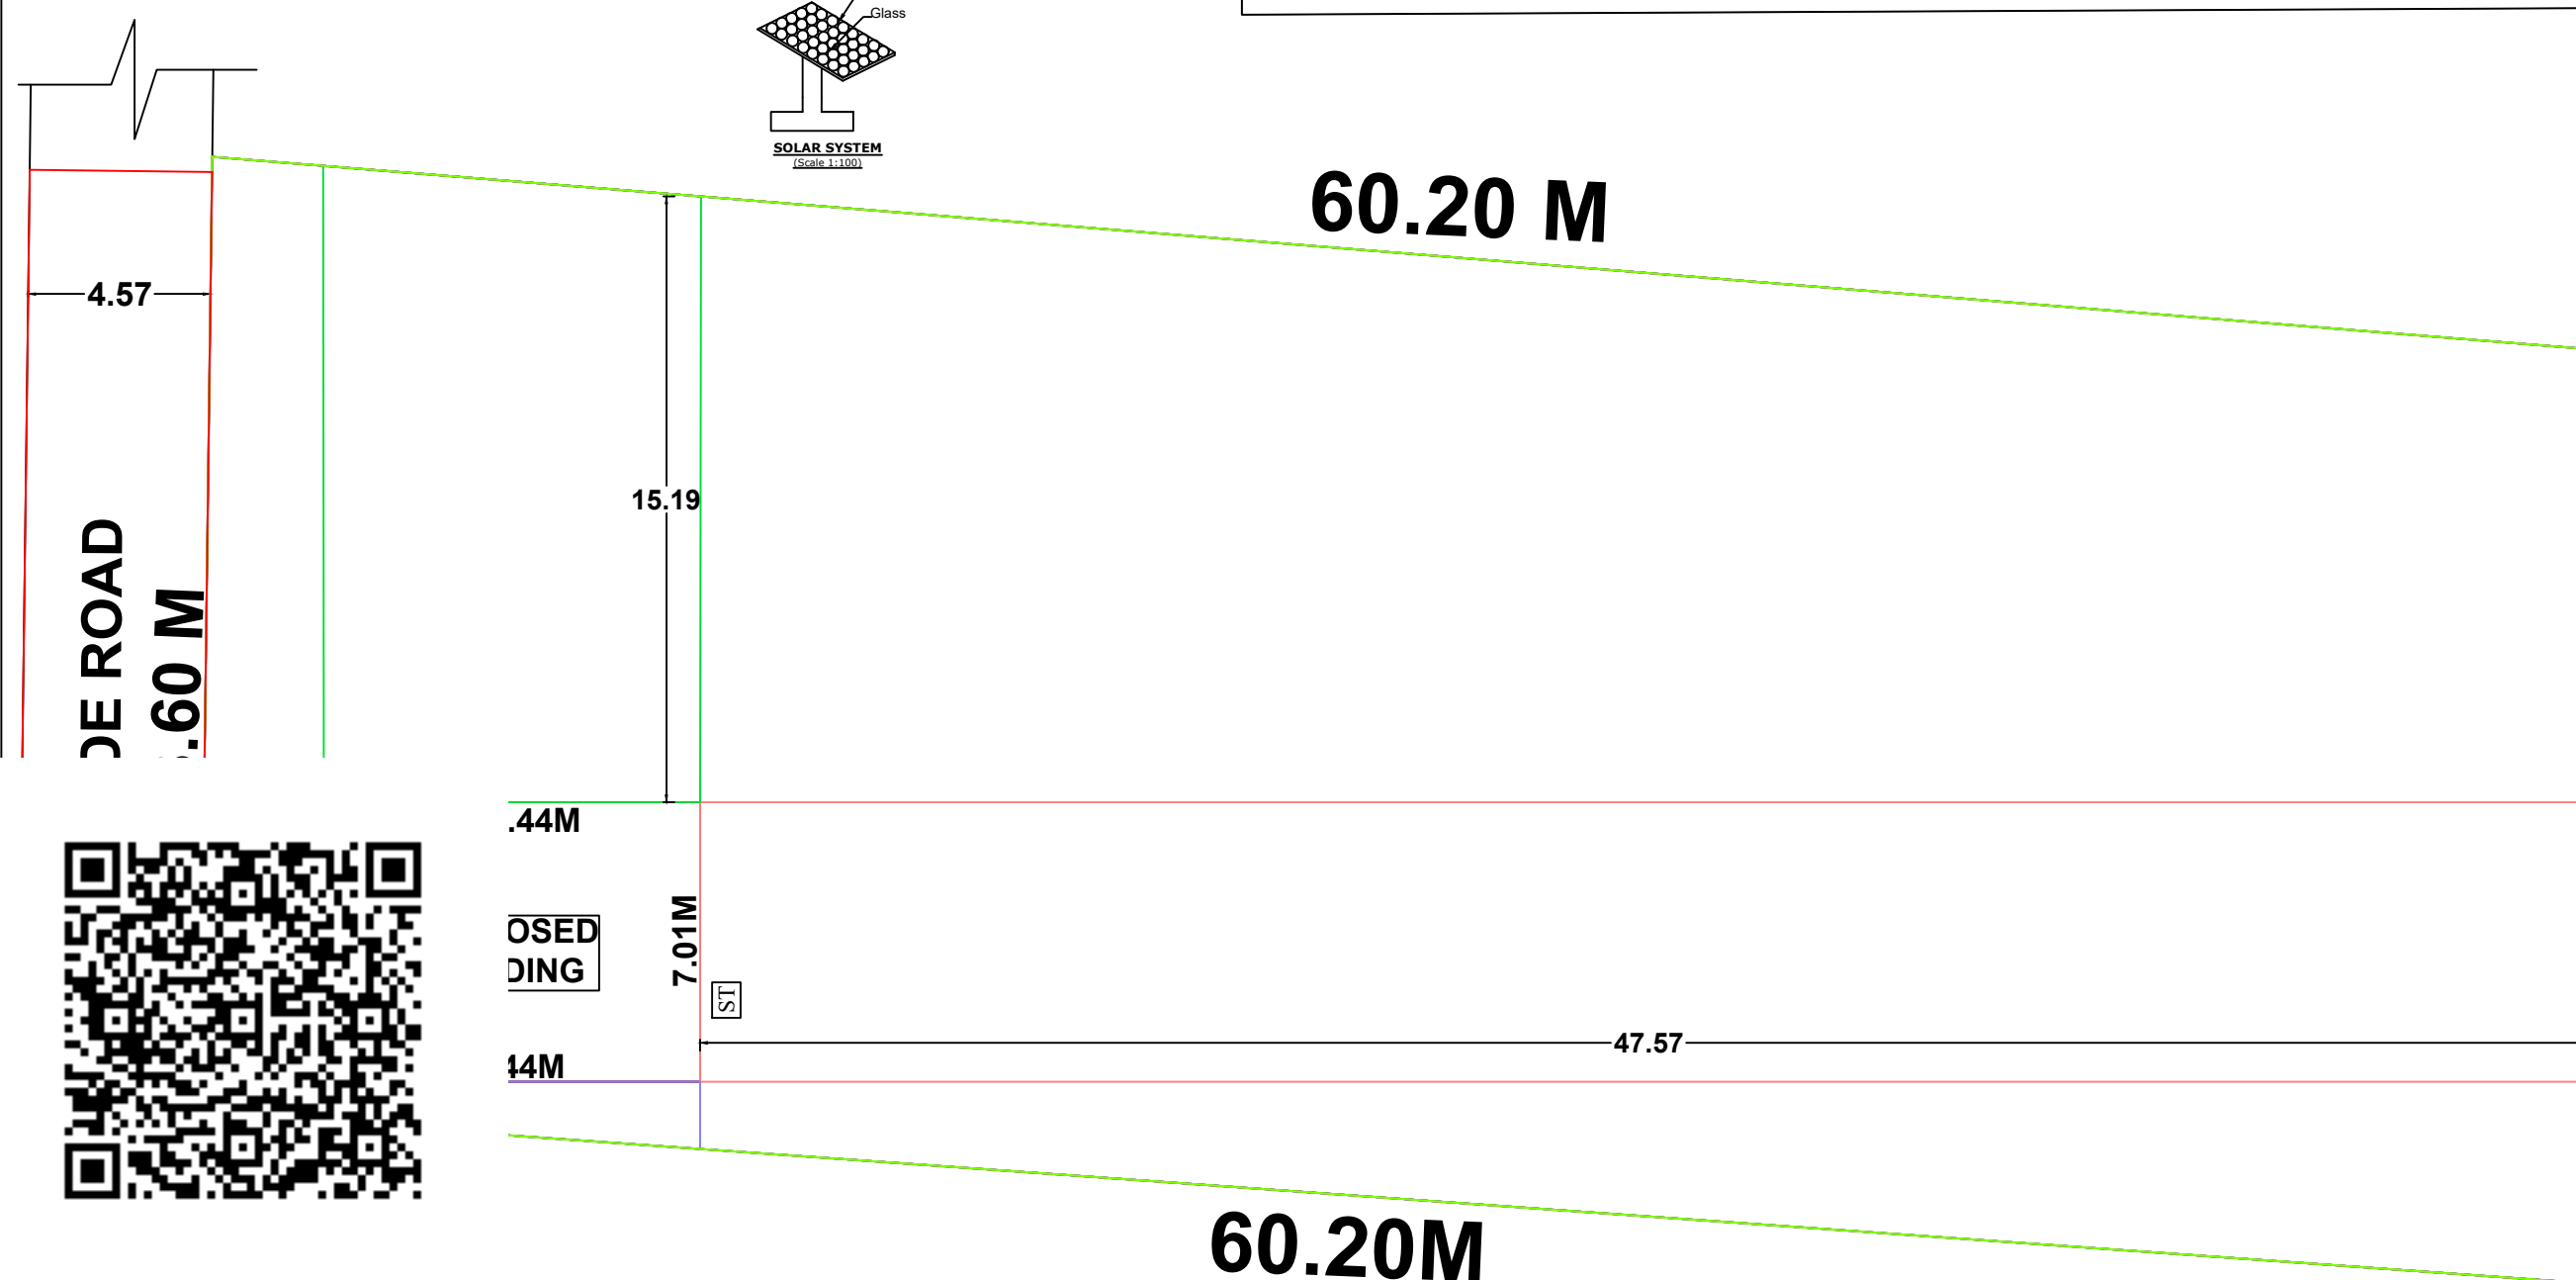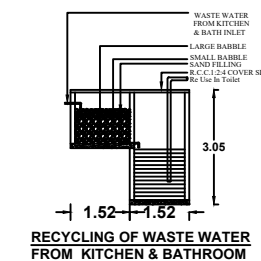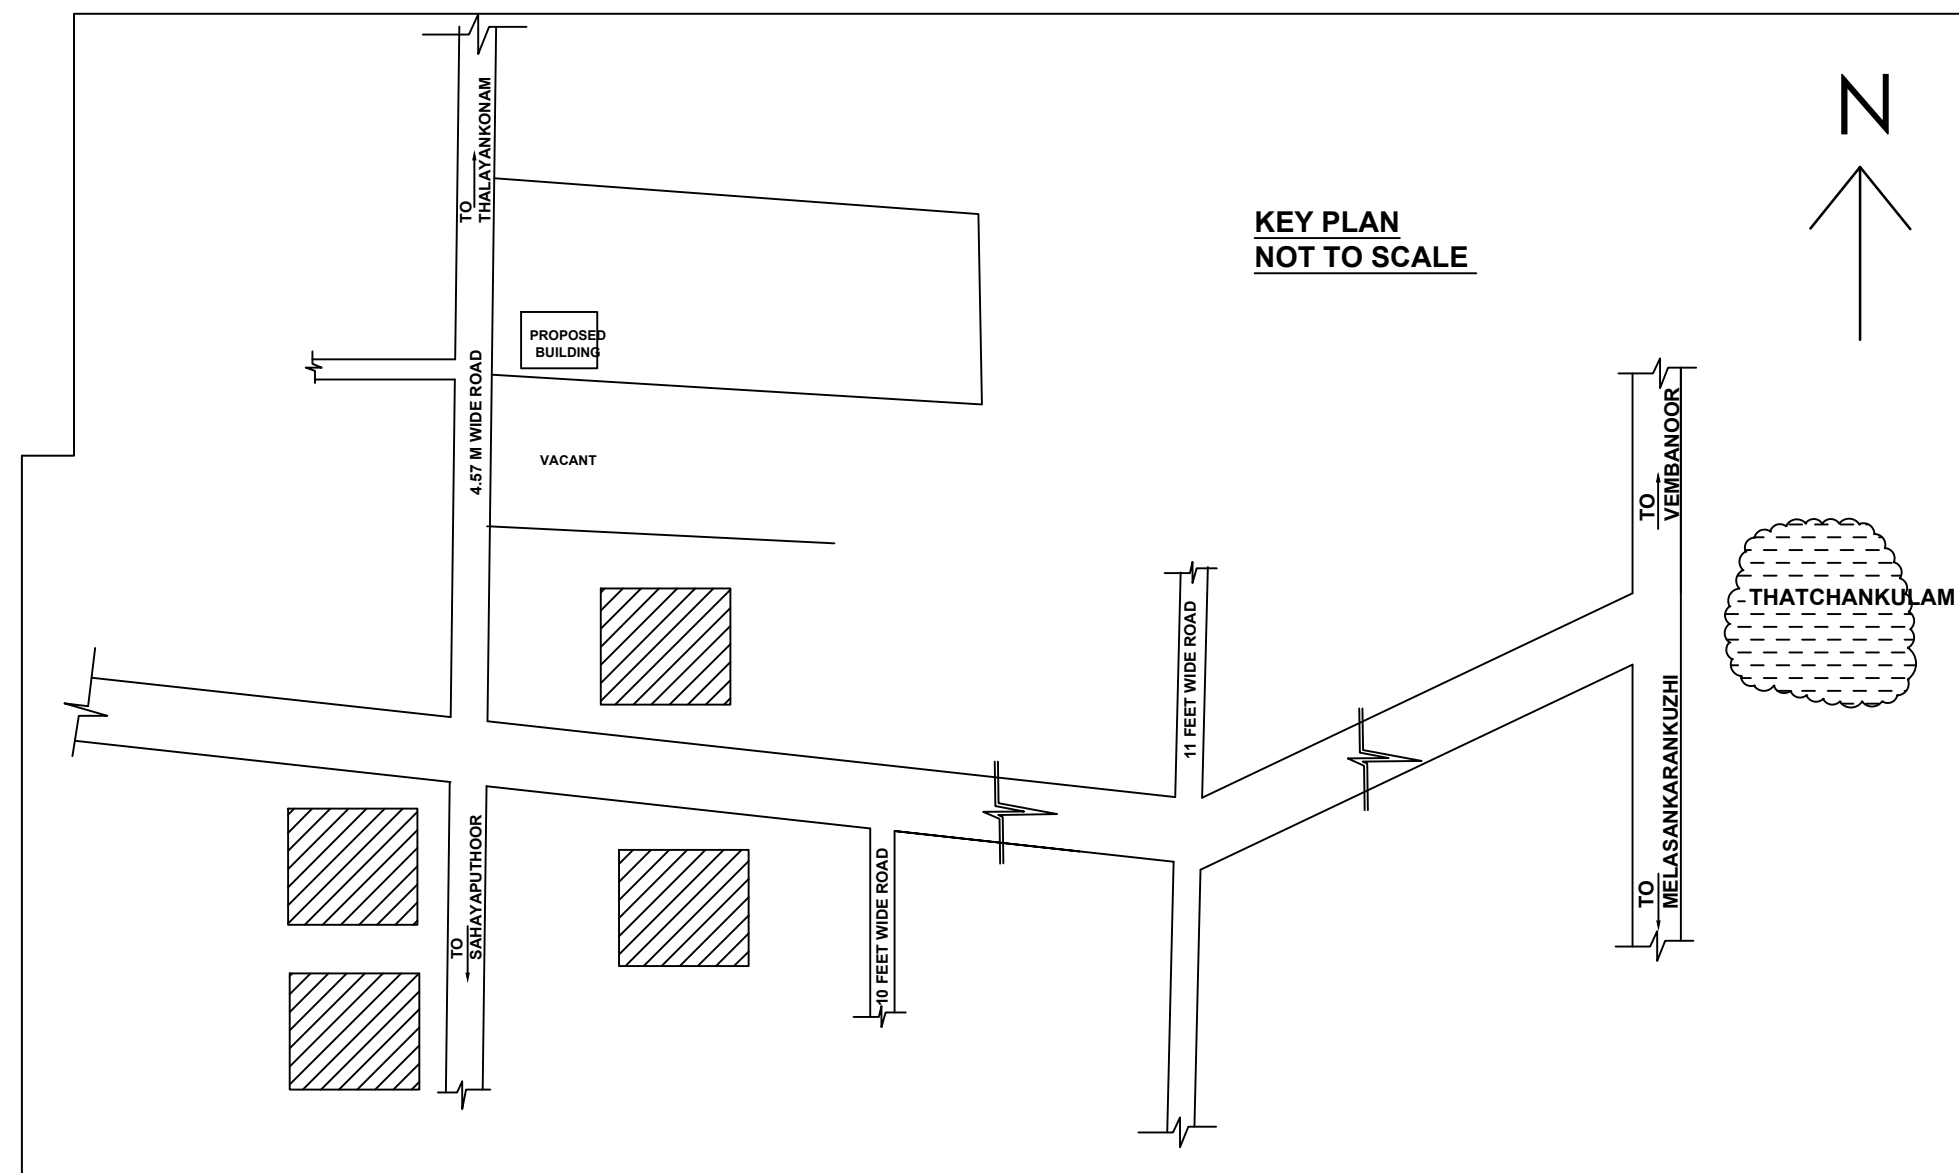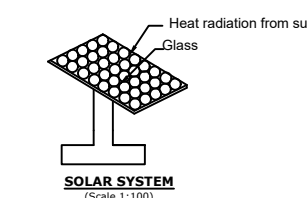

23.40M

PLAN INFO
PATTA_NO=9003
AS_PER_DOCUMENT=1418.09
AS_AT_SITE=1423.50
FMB_OR_PLR=1418.00
PLOT_AREA_M2=1418.00
IS_SWIMMING_POOL_EXISTS=NO
SINGLE_FAMILY_BLDG=NO
CRZ=NO
SECURITY_ZONE=NO
ACCESS_WIDTH_M=4.57
WHETHER_GOVT_OR_AIDED_SCHOOL=NO
ROAD_WIDTH=4.57
ROAD_LENGTH=23.60
AVG_PLOT_DEPTH= 60.20
AVG_PLOT_WIDTH= 23.60
LAND_USE_ZONE=RESIDENTIAL
PREMIUM_FSI_REQUIRED=YES
DISTRICT=KANYAKUMARI
SURVEY_NO=25/1C
TALUK=AGASTHEESWARAM
JURISDICTION_TYPE=PANCHAYAT
RWH_DECLARED=YES
BUILDING_NEAR_TO_RIVER=NO
AREA_TYPE=OTHERS
IS_APPROVED_LAYOUT=NO
BUILDING_NEAR_MONUMENT=NO
BUILDING_NEAR_GOVT_BLDG=NO
PROVISION_FOR_GREEN_BUILDINGS_AND_SUSTAINABILITY=NO
FIRE_PROTECTION_AND_FIRE_SAFETY_REQUIREMENTS=YES
NOC_FOR_CONSTRUCTION_NEAR_MONUMENT=NO
BLOCK_1_B-SHOP_MEMBER_COUNT=1
NOC_FIRE_DEPT=NO
OSR_APPLICABLE=NO
IF HERITAGE TOWN LESS THAN 1KM RADIUS=NO

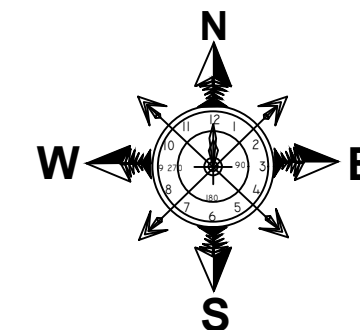

CERTIFIED THAT PROVISIONS SHALL BE MADE TO
"RAIN WATER HARVESTING " ARRANGEMENTS
SYSTEM IN THE PROPOSED CONSTRUCTION

"ALL DIMENSIONS ARE IN METERS "

<u>JOINERY DETAILS</u>	
D : MAIN DOOR : 1.00 x 2.10	
D2 : DOOR : 0.75 x 2.10	
W : WINDOW : 1.35 x 1.50	
V : VENTILATOR : 0.60 x 0.90	
<u>SCALE</u>	SITE BOUNDARY  PLAN 1: 100  SITE PLAN 1: 100 
	ROAD, PATHWAY  EXIST. BUILDING 

SITE AREA		
35.032 CENT	1418.095 M²	15258.70 SFT
14.18 ARE	0.14.18 H.A	6.10 GROUND

VACANT AREA	
1351.925 M²	14546.713 SFT

AREA OF PROPOSED

GROUND FLOOR :66.17 sq.m (712.25 sq.ft)

TOTAL

PROPOSED AREA:66.17 sq.m(712.25 sq.ft)

<u>PARKING CALCULATION</u>	
GROUND FLOOR	: 66.17 sq.m (711.99 sq.ft)
TOTAL AREA	: 66.17 sq.m (711.99 sq.ft)
First 50.Sq.m	: Nil
Next 16.17.Sq.m	: 1 Two Wheeler Space

$$\text{PLOT COVERAGE} = \frac{66.17 \times 100}{1418.09} = 4.67\%$$

$$\text{F.S.I.} = \frac{\text{TOTAL AREA}}{\text{AREA OF SITE}} = \frac{66.17}{1418.09} = 0.04 < 2.0$$

S. Jayanthi

SIGNATURE OF LAND AND BUILDING OWNER

Er. S. KALAVATHY, D.C.E., B.Tech.,
Registered Engineer Grade - III
Reg. No: KK/2023/35/RJKM 14/2024
6/147ZC, A.P.J. Kalam Street,
Kalliancadu, Nagercoil - 629 003,
Mob: 8489203288

SIGNATURE OF LICENCE SURVEYOR/ENGINEER



ibuild CONSTRUCTION
Santhapuram
Santhapuram (p.o)

CELL	8508389167	Drawn & Checked by: A. Leon Penil Raj
	8825731008	
Date: 04-09-2024		gmail: ibuildconstr@gmail.com

Eight ways to know a piece of land before you pay for it.

This report covers one part of the picture. These cover the rest, drawn from the same government records, for any property in Tamil Nadu.

LandLens One

Ask anything about a property and get an answer grounded in live government records, with the sources shown.

[/landlens/one](#)



Verify My Land

Every record check run on one property and returned as a single report.

[/landlens/verify-my-land](#)



Legal Opinion

An advocate's written opinion on the title, built on the records we pull for it.

[/landlens](#)



One Map

Every layer on one map: the parcel, its boundary, zoning, water bodies and what sits around it.

[/landlens/one/map](#)



PriceMap

What land actually changed hands for around this plot, taken from the registered deeds.

[/landlens/pricemap](#)



Build Scope

What you are allowed to build here: floor space, height, coverage and setbacks.

[/landlens/build-scope](#)



Property Tracker

Watch a property and hear about it when something new is registered against it.

[/landlens/property-tracker](#)



Deal Room

Run the transaction in one place: documents, stamping, signatures and the parties.

[/landlens/deal-room](#)



Twenty-four checks you can run yourself, at no cost.

Records and verification

The registers themselves, read for you.

Encumbrance Certificate

Patta and Chitta

Field Measurement Sketch

EC Analyzer

Bank charge check

Court case search

Seller background check

Approval check by survey

Value and duty

What it is worth and what it costs to register.

Guideline value by street

Guideline value by survey

Stamp duty and registration fees

Capital gains

Floor space index

Area unit converter

Zoning and land use

What the plan says can happen on this land.

Land use zone finder

CMDA land use check

Coastal regulation zone

Master plan check

Water bodies finder

Airport height clearance

Registers and directories

Who holds it, and which office keeps the record.

Find your registering office

Temple property check

Waqf property check

RERA register



Every free tool
/tools



Services we run
for you
/services



The LandLens
suite
/landlens/one



Every claim in this document traces back to a government record.

Legal opinions, due diligence and title verification

Building plan, layout and sub-division approvals

Completion and occupancy certificates, regularisation

Escrow, negotiation and NRI property management

Land survey, soil testing, architecture and construction

Verified RealEstate
3/350/2 Mettukuppam,
OMR Thoraipakkam,
Chennai 600 097, India
hello@verified.realestate
+91 9996 12 9996

Prepared from the registers named on the page each finding sits on. Where a register could not be read, this document says so in its place rather than leaving the gap to be read as a clean result.

