

PP

APPROVAL RECORD

Planning Permission

Salem

Kanniyakumari district, Tamil Nadu

APPROVAL TYPE






Building Plan

ISSUING AUTHORITY






DTCP

The approval as the planning authority issued it, reproduced in full behind this page.

An approval speaks to what was sanctioned, not to what was built. Completion is a separate record.

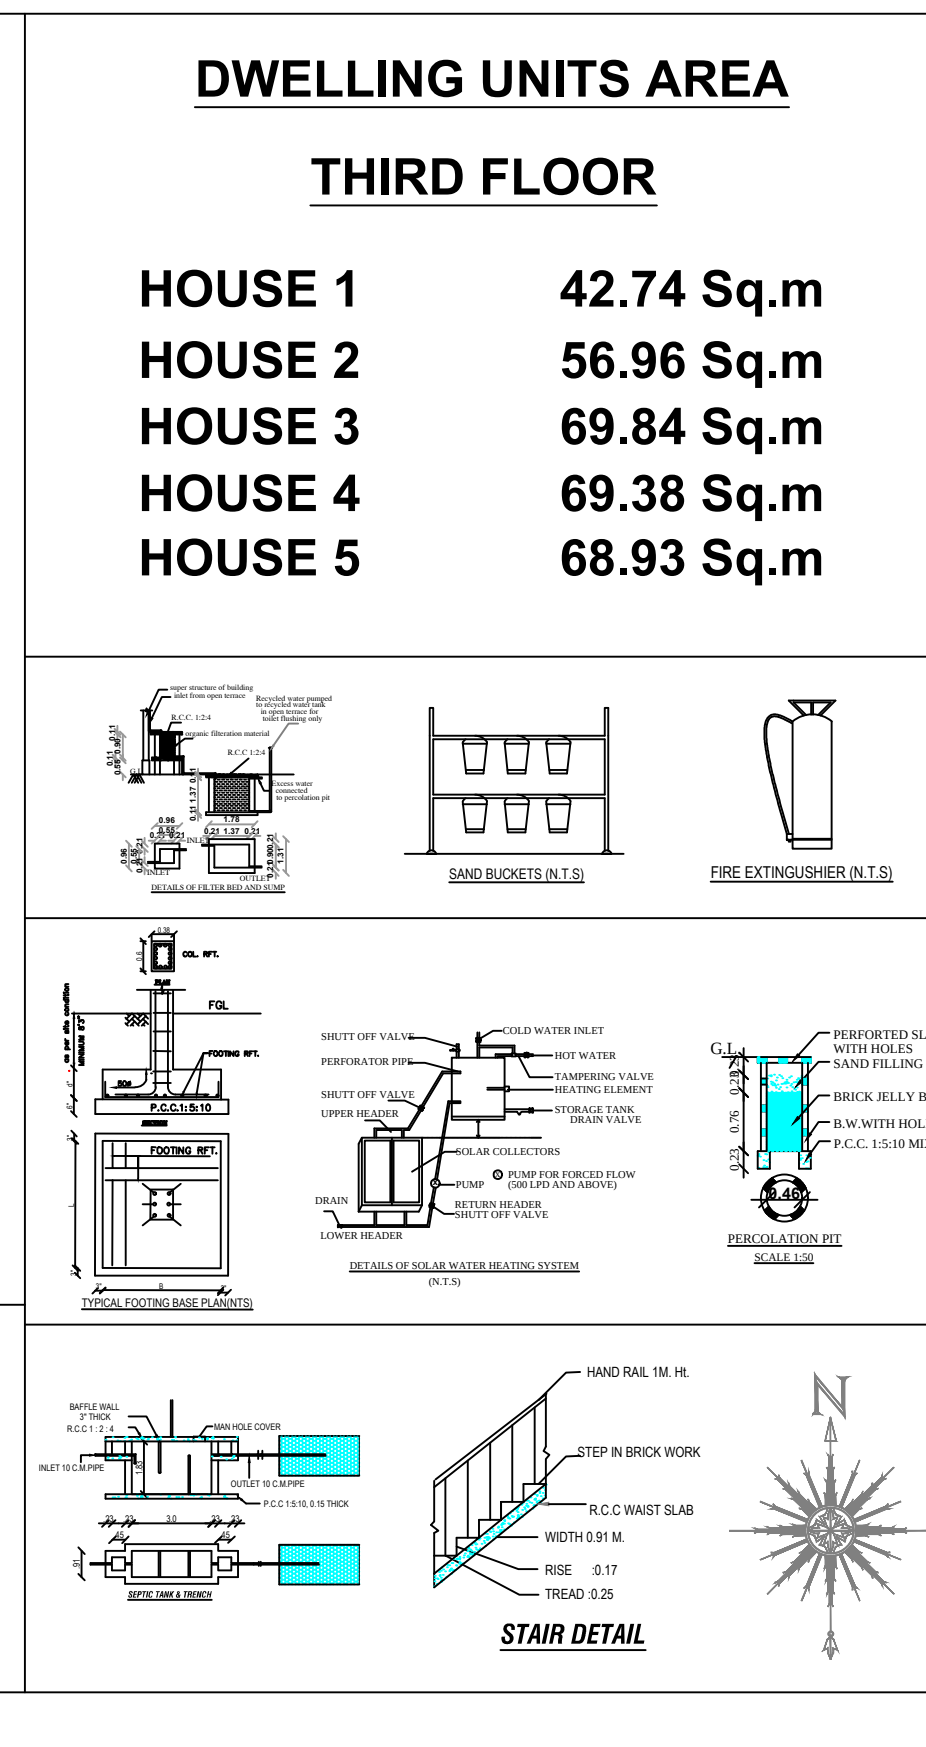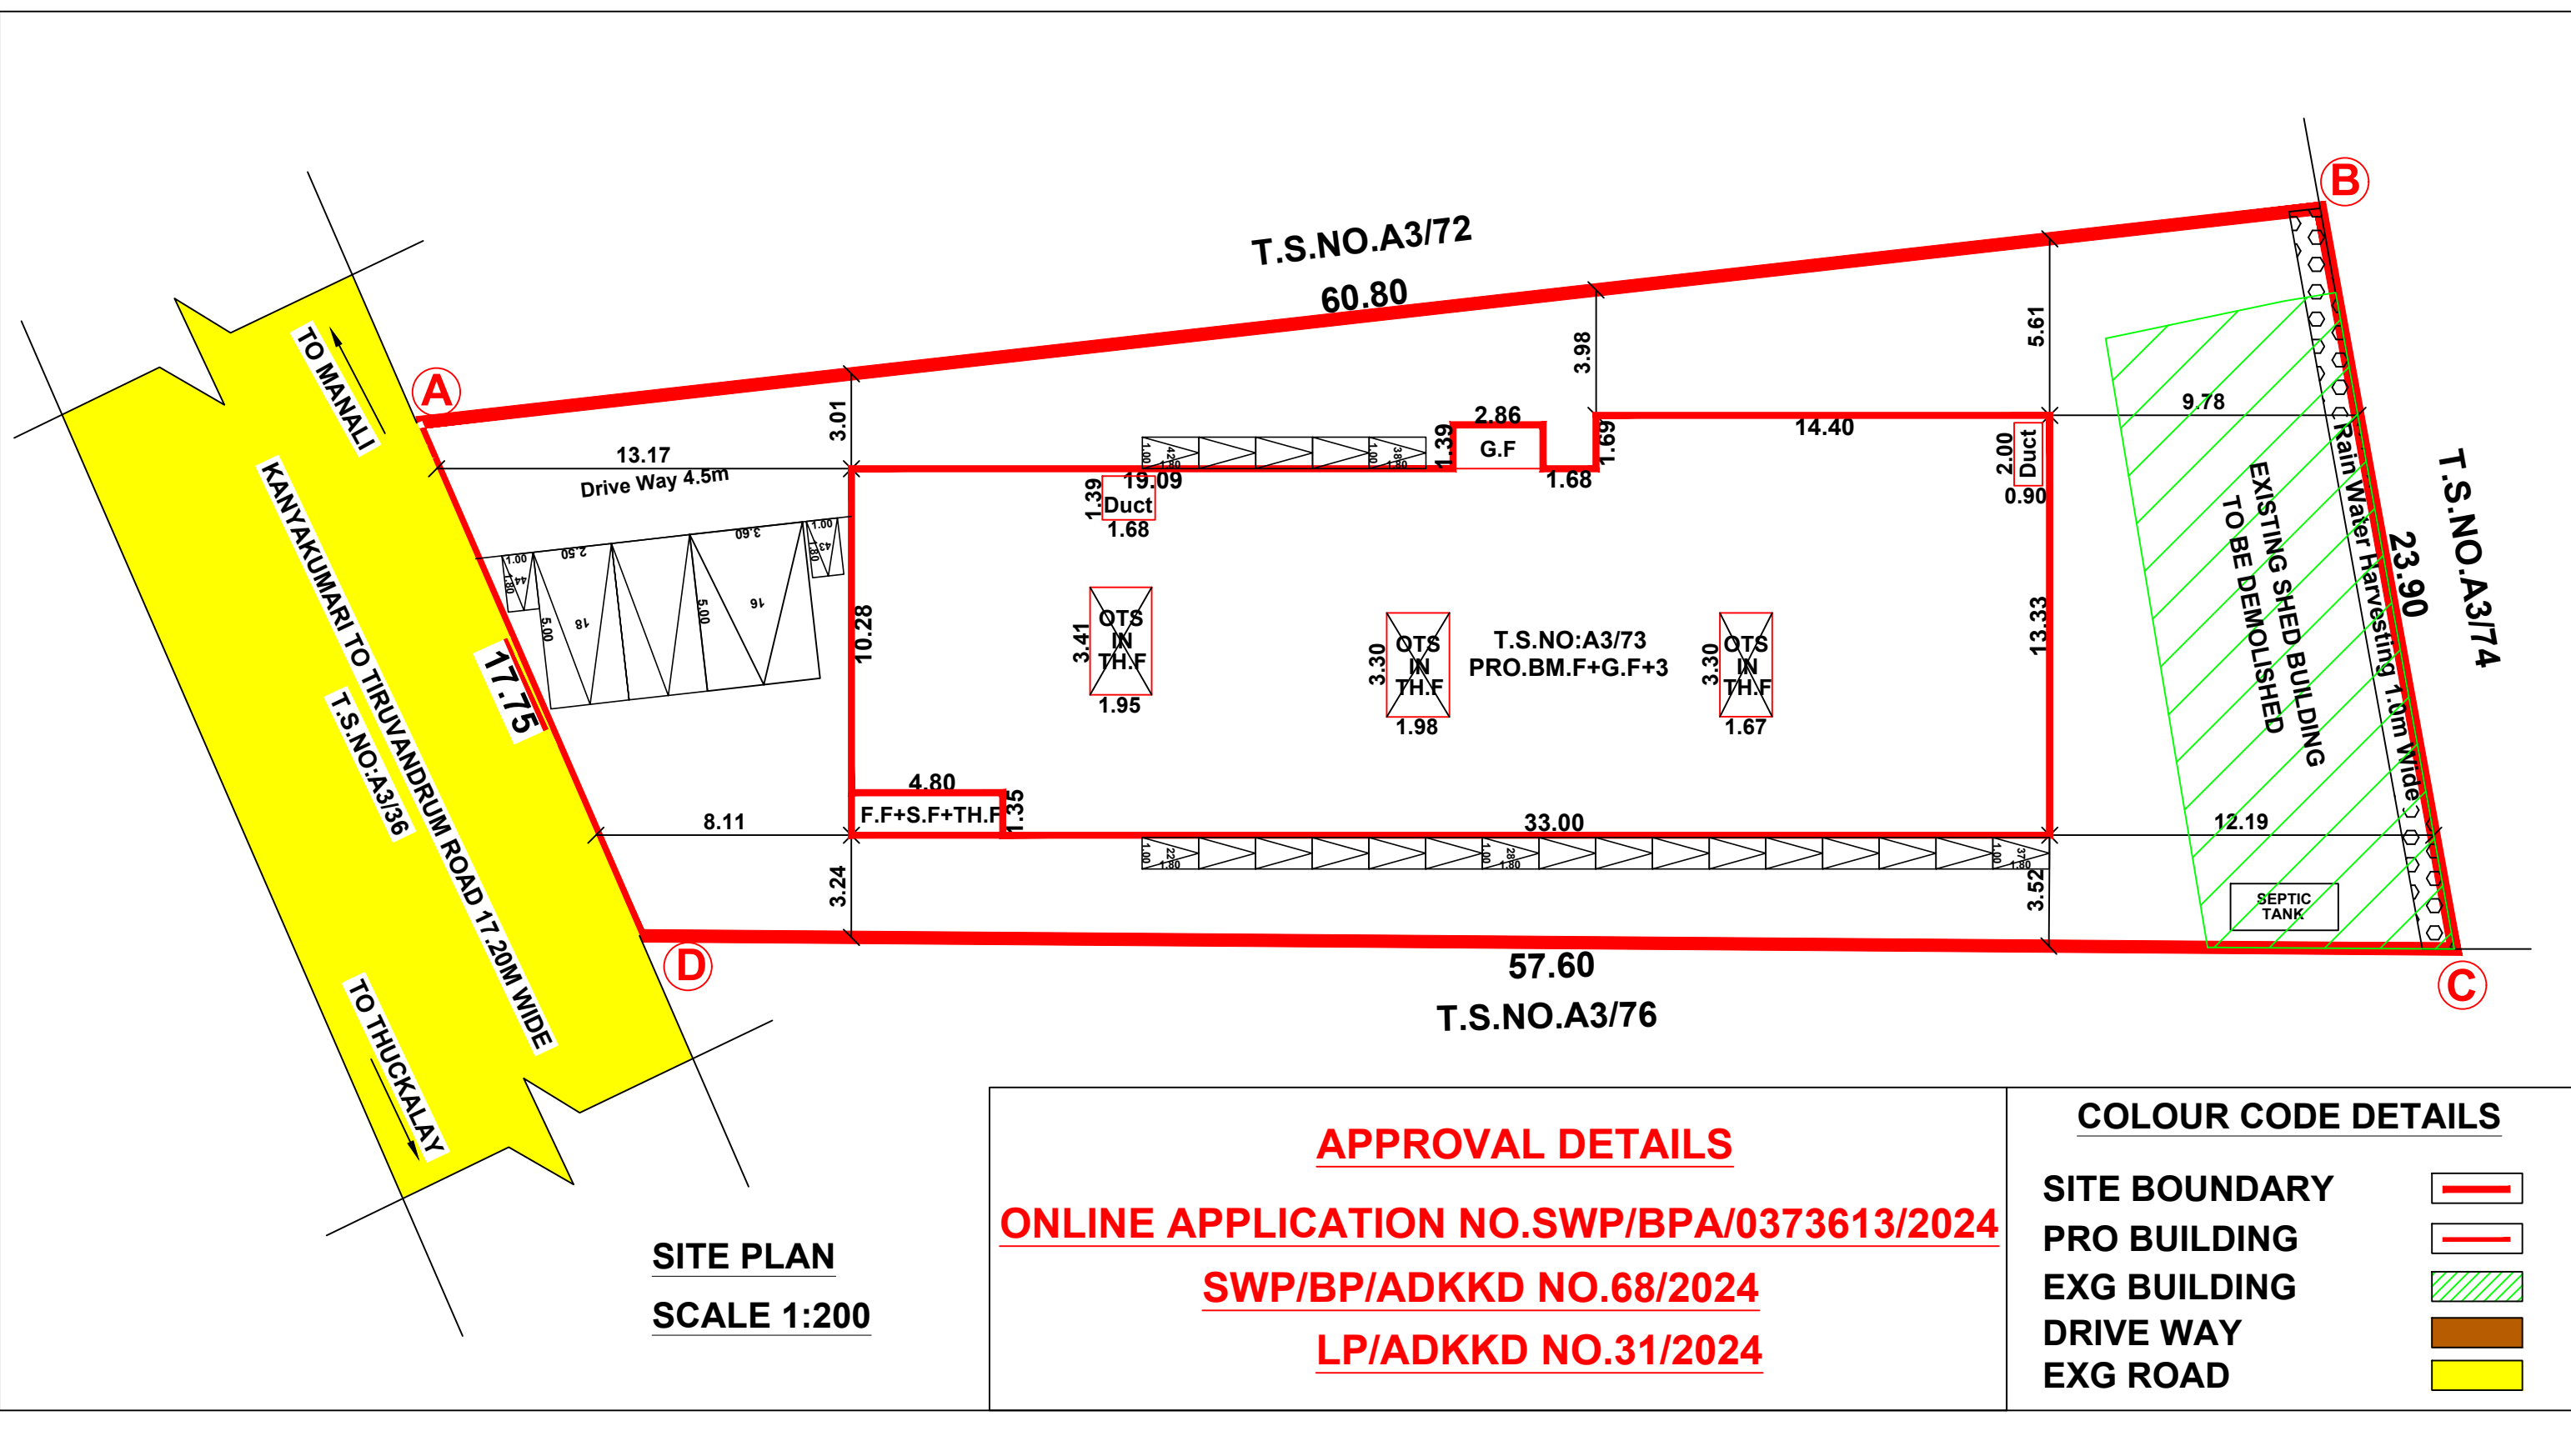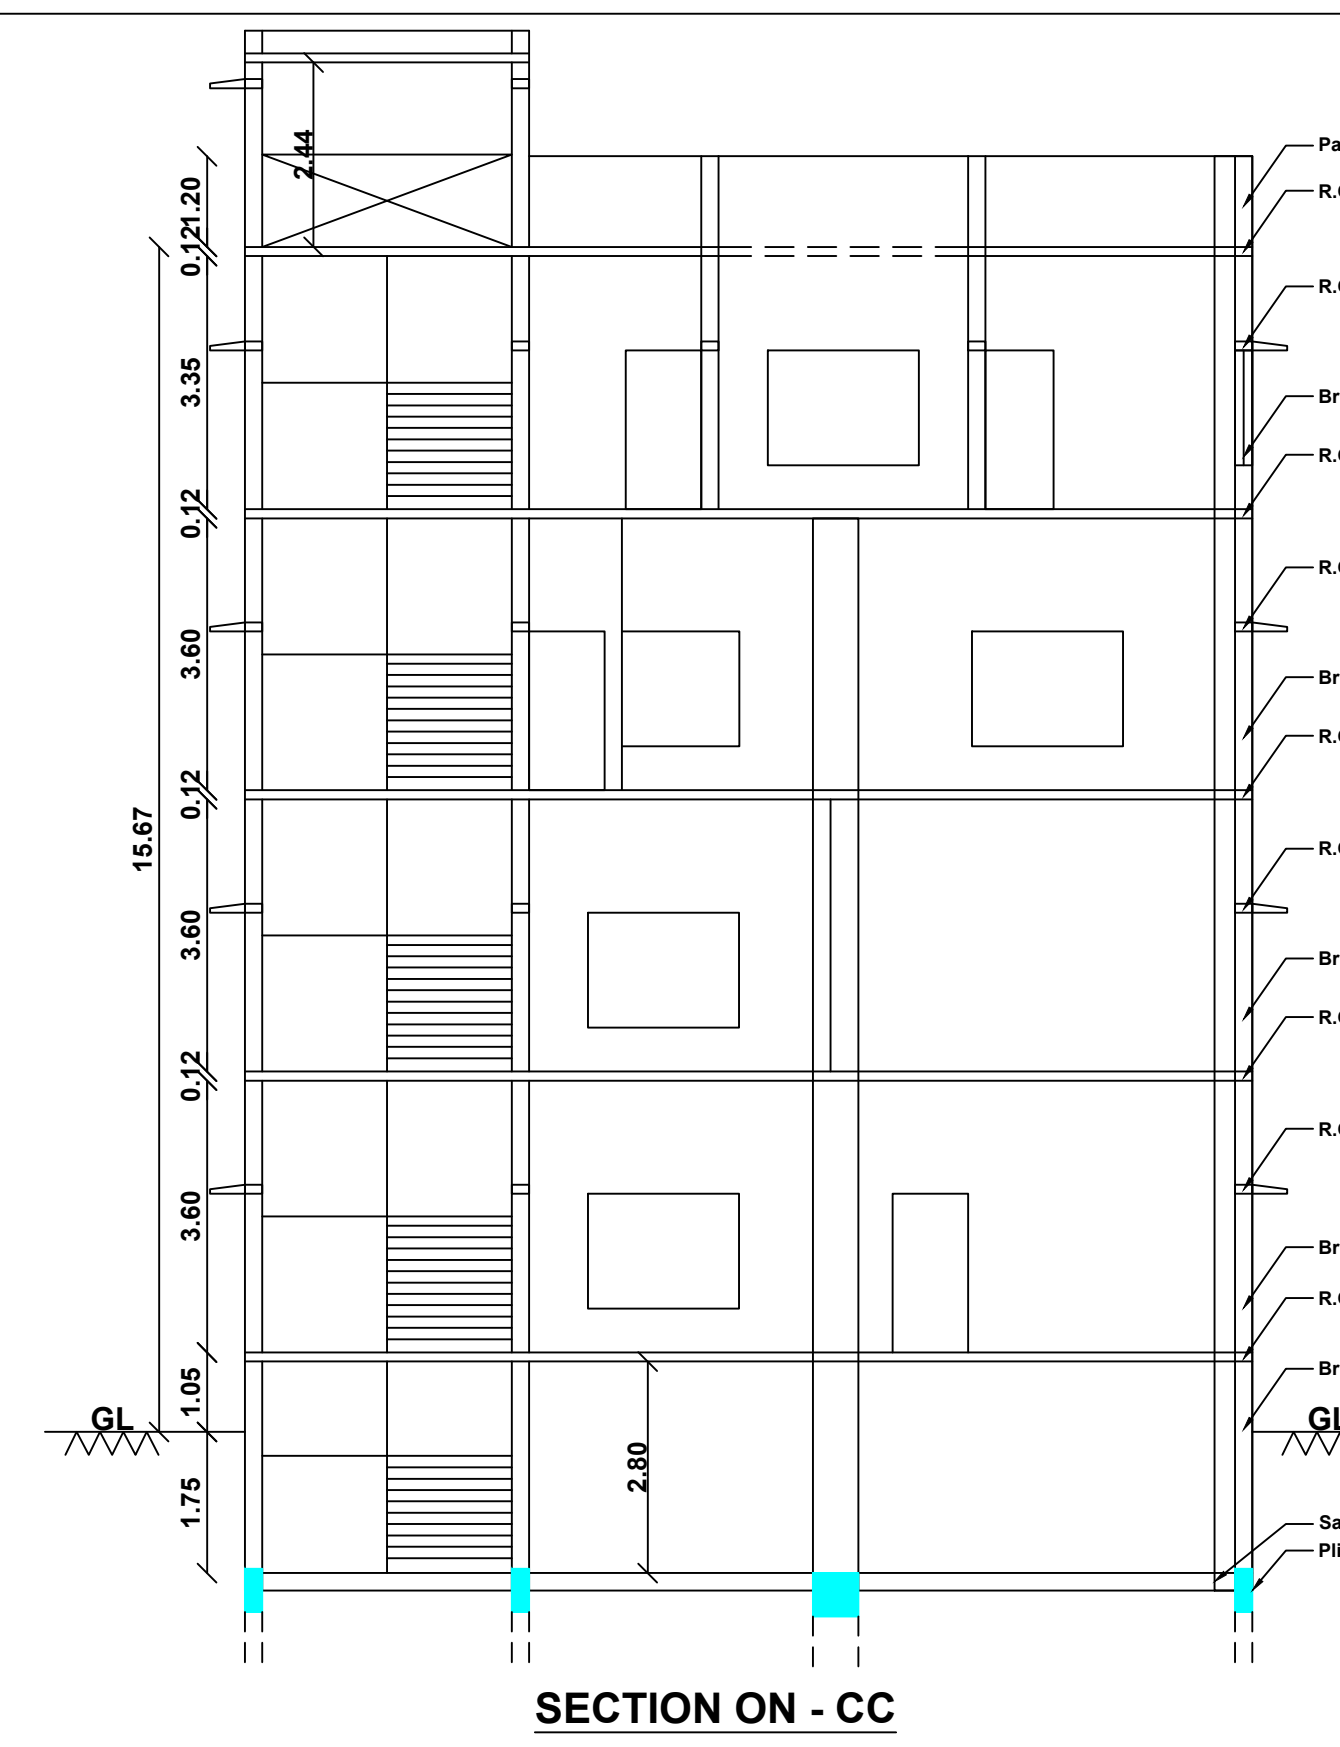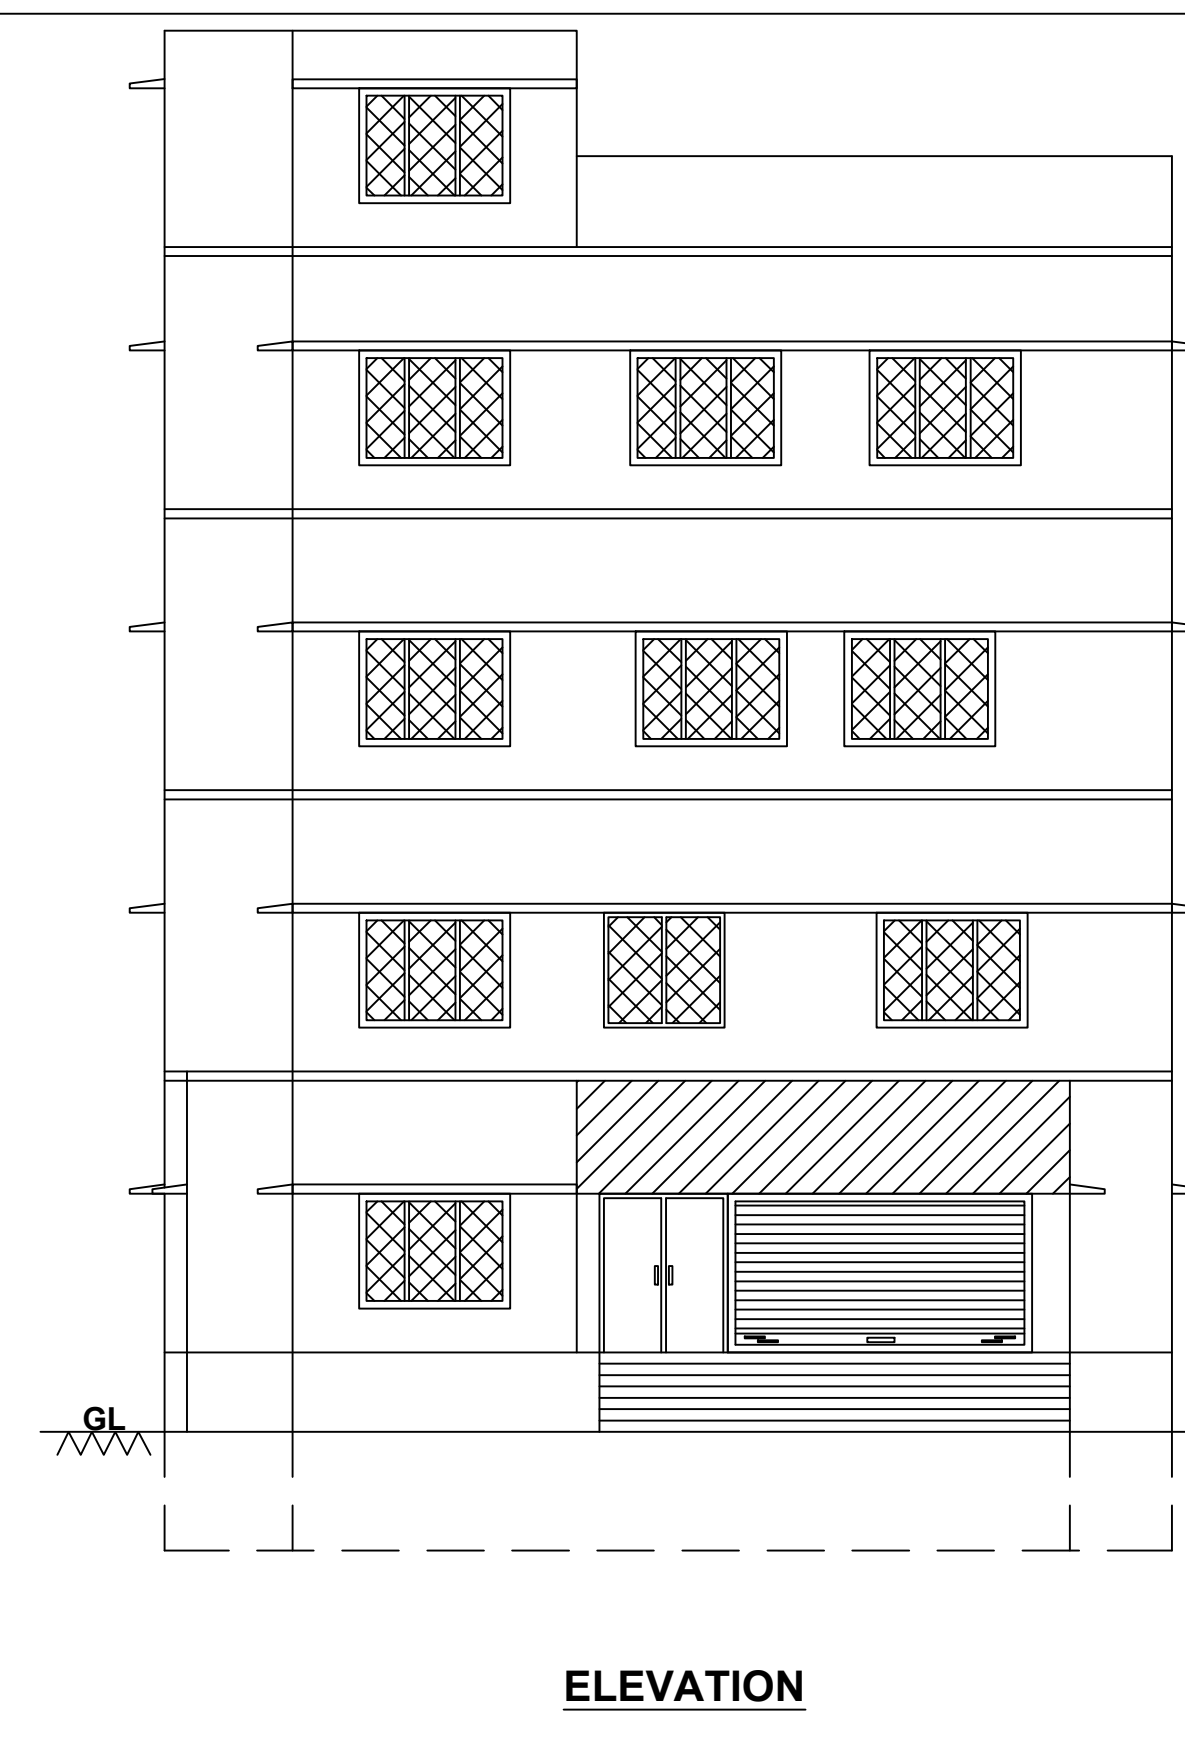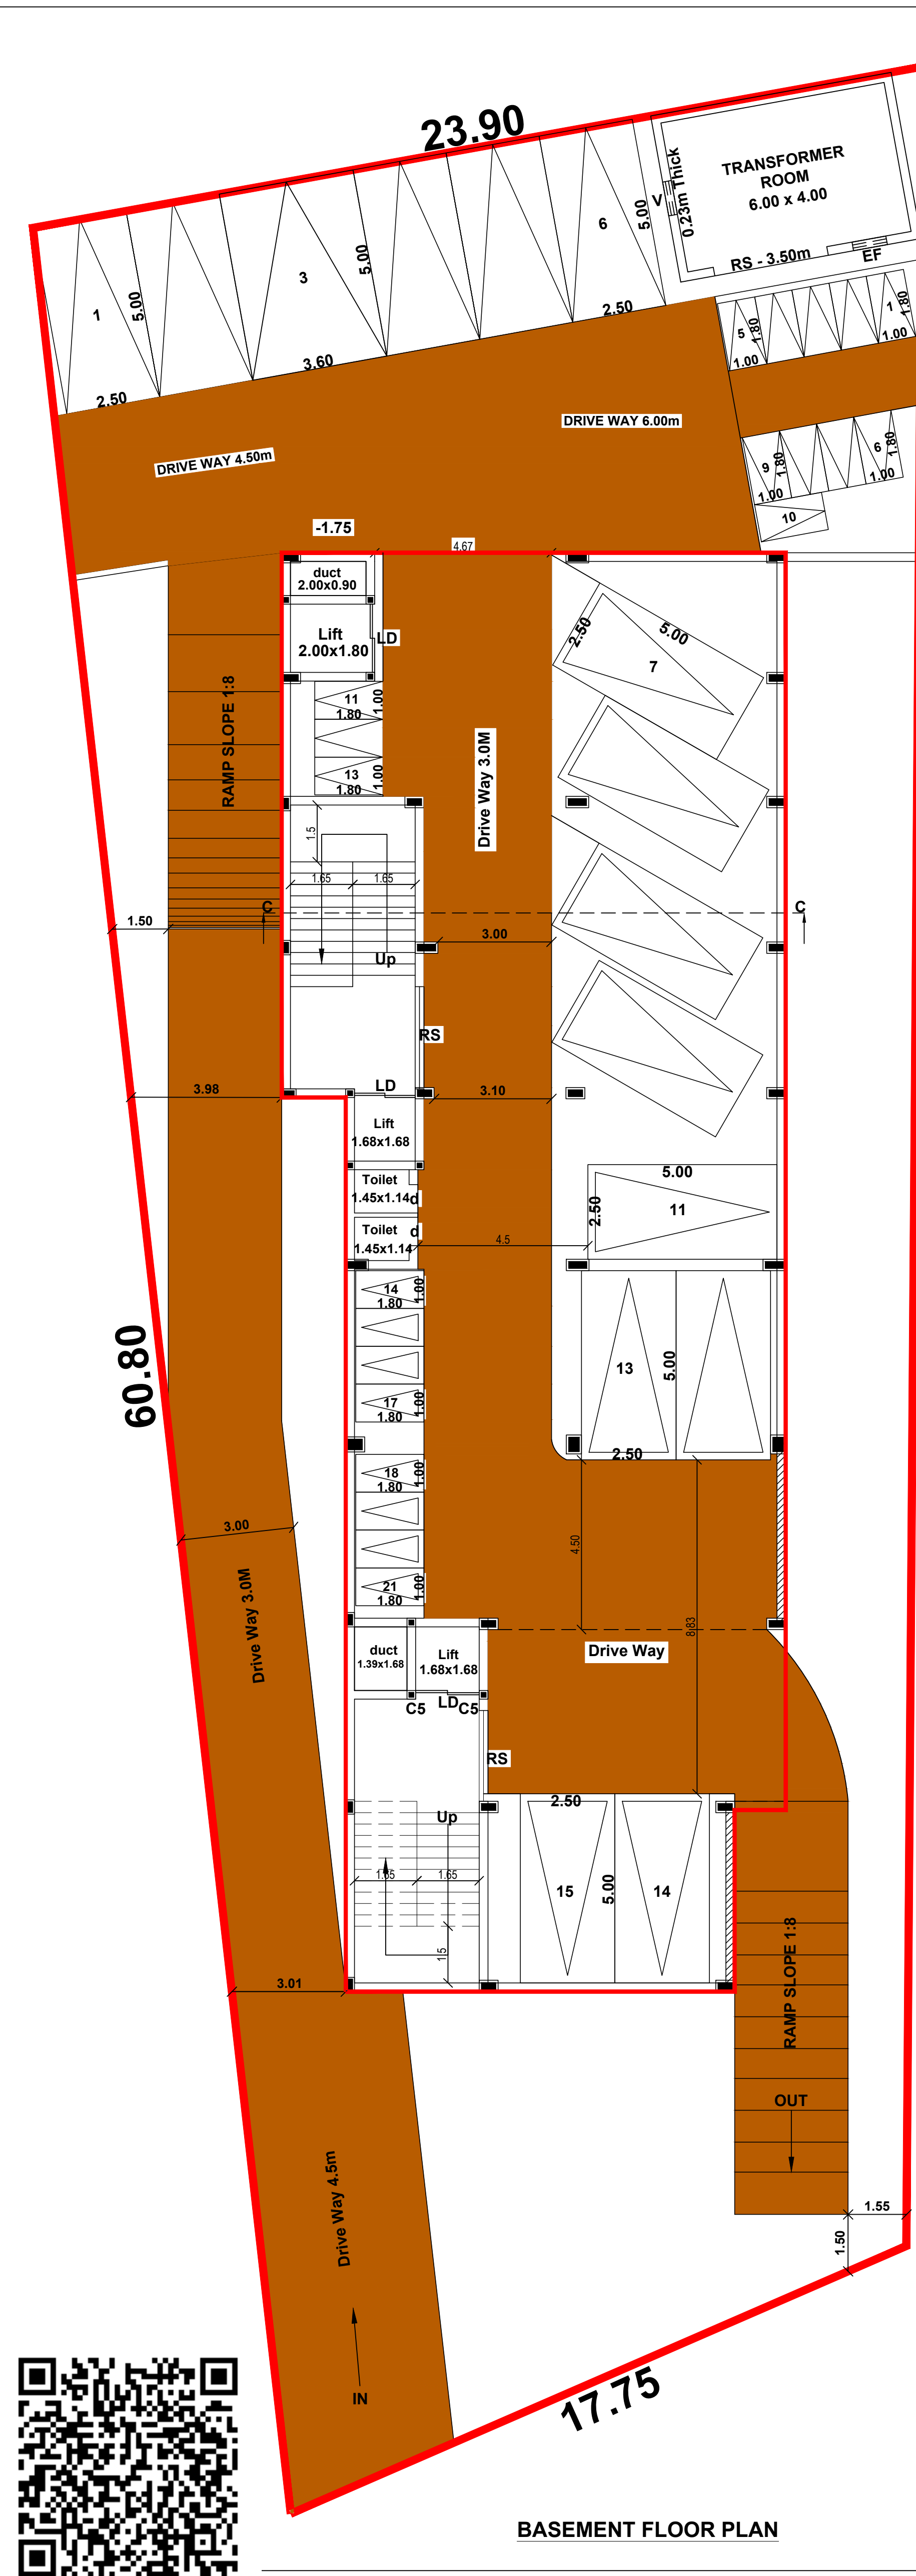

PLAN SHOWING THE PROPOSED CONSTRUCTION OF COMMERCIAL AND SERVICE APARTMENT BUILDING, AFTER DEMOLISHING THE EXISTING BUILDING IN BEARING D.NO.41.T.S.NO.73, WARD-A,BLOCK-3 AT PADMANABHAPURAM 'A' VILLAGE, PADMANABHAPURAM MUNICIPALITY, KALKULAM TALUK, KANYAKUMARI DISTRICT.		
ALL DIMENSIONS ARE IN METER, SCALE - 1:100,200		
APPLICANT ADDRESS: F-1.M DAVID MICHAEL THAMIZHKUDIL, 6-32/4 SOUTH OF FORT, PULIYOKURICHI ROAD, PADMANABHAPURAM, THUCKALAY - 629175, KANYAKUMARI DISTRICT.		
AREA DETAILS	SQ.M	SQ.FT
SITE AREA	1173.92	12636.07
AS PER DOCUMENT	1173.92	12636.07
AS PER PATT	1247.00	13422.70
Floor Details	FSI Area sq.m	Non FSI sq.m
BASEMENT FLOOR	460.18	456.20
GROUND FLOOR	460.18	460.18
FIRST FLOOR	462.68	462.68
SECOND FLOOR	462.68	462.68
THIRD FLOOR	443.96	443.96
TERRACE FLOOR	73.46	73.46
TOTAL FLOOR	1829.50	2359.16
JOINERIES DETAILS		
D --- DOOR	1.00 X 2.10	
D1 --- DOOR	0.76 X 2.10	
LD --- LIFT DOOR	1.20 X 2.10	
W --- WINDOW	2.00 X 1.52	
W1 --- WINDOW 1	1.60 X 1.52	
W2 --- WINDOW 2	1.22 X 1.52	
V --- VENTILATION	0.91 X 0.61	
EF --- EXHAUST FAN	0.91 X 0.61	
RS --- ROLLING SHUTTER	3.50 X 2.44	
FLOOR SPACE INDEX		
F.S.I = FLOOR AREA / SITE AREA		
= 1829.50 / 1173.92		
F.S.I = 1.558 < 2.0		
PARKING CALCULATION		
ANNEXURE IV PARKING		
GENERAL NOTE (PAGE-90)		
Where the prescriptions are based on the total floor space index (FSI) area, the number of cars/wheelers parking spaces required shall be calculated for 75% of the total floor area in the buildings.		
1)OFFICE		
Plinth area G.F+S.F = 922.86Sq.m		
Parking required area = 922.86/0.75 = 1230.88 Sq.m		
car parking required area 592.14/100 = 5.92 No's		
Two wheeler Parking required area = 638.74/25 = 25.55 No's		
2)SHOP		
Plinth area G.F+S.F = 462.68Sq.m		
Parking required area = 462.68/0.75 = 616.91 Sq.m		
car parking required area 347.01/100 = 3.47 No's		
Two wheeler Parking required area 269.67/25 = 10.79 No's		
3)RESIDENTIAL		
Plinth area G.F+S.F = 443.96Sq.m		
Dwelling Unit Above 50 To 75 Sq.m		
1 Car for 2 Dwelling unit and 1 Two wheeler for every Dwelling		
1 Dwelling Unit Above 25 - 50Sq.m = 1 Two Wheeler		
4 Dwelling Unit Above 50 - 75Sq.m = 2 Car, 4 Two Wheeler		
Visitors Parking 10% of Car, 4 Two Wheeler Required		
Required 18 cars and 44 Two wheeler Parking		
Provided 18 cars and 44 Two wheeler Parking		
REG.STRUCTURAL ENGINEER		
REG.CONSTRUCTION ENGINEER		
APPLICANT		
REG.ENGINEER		

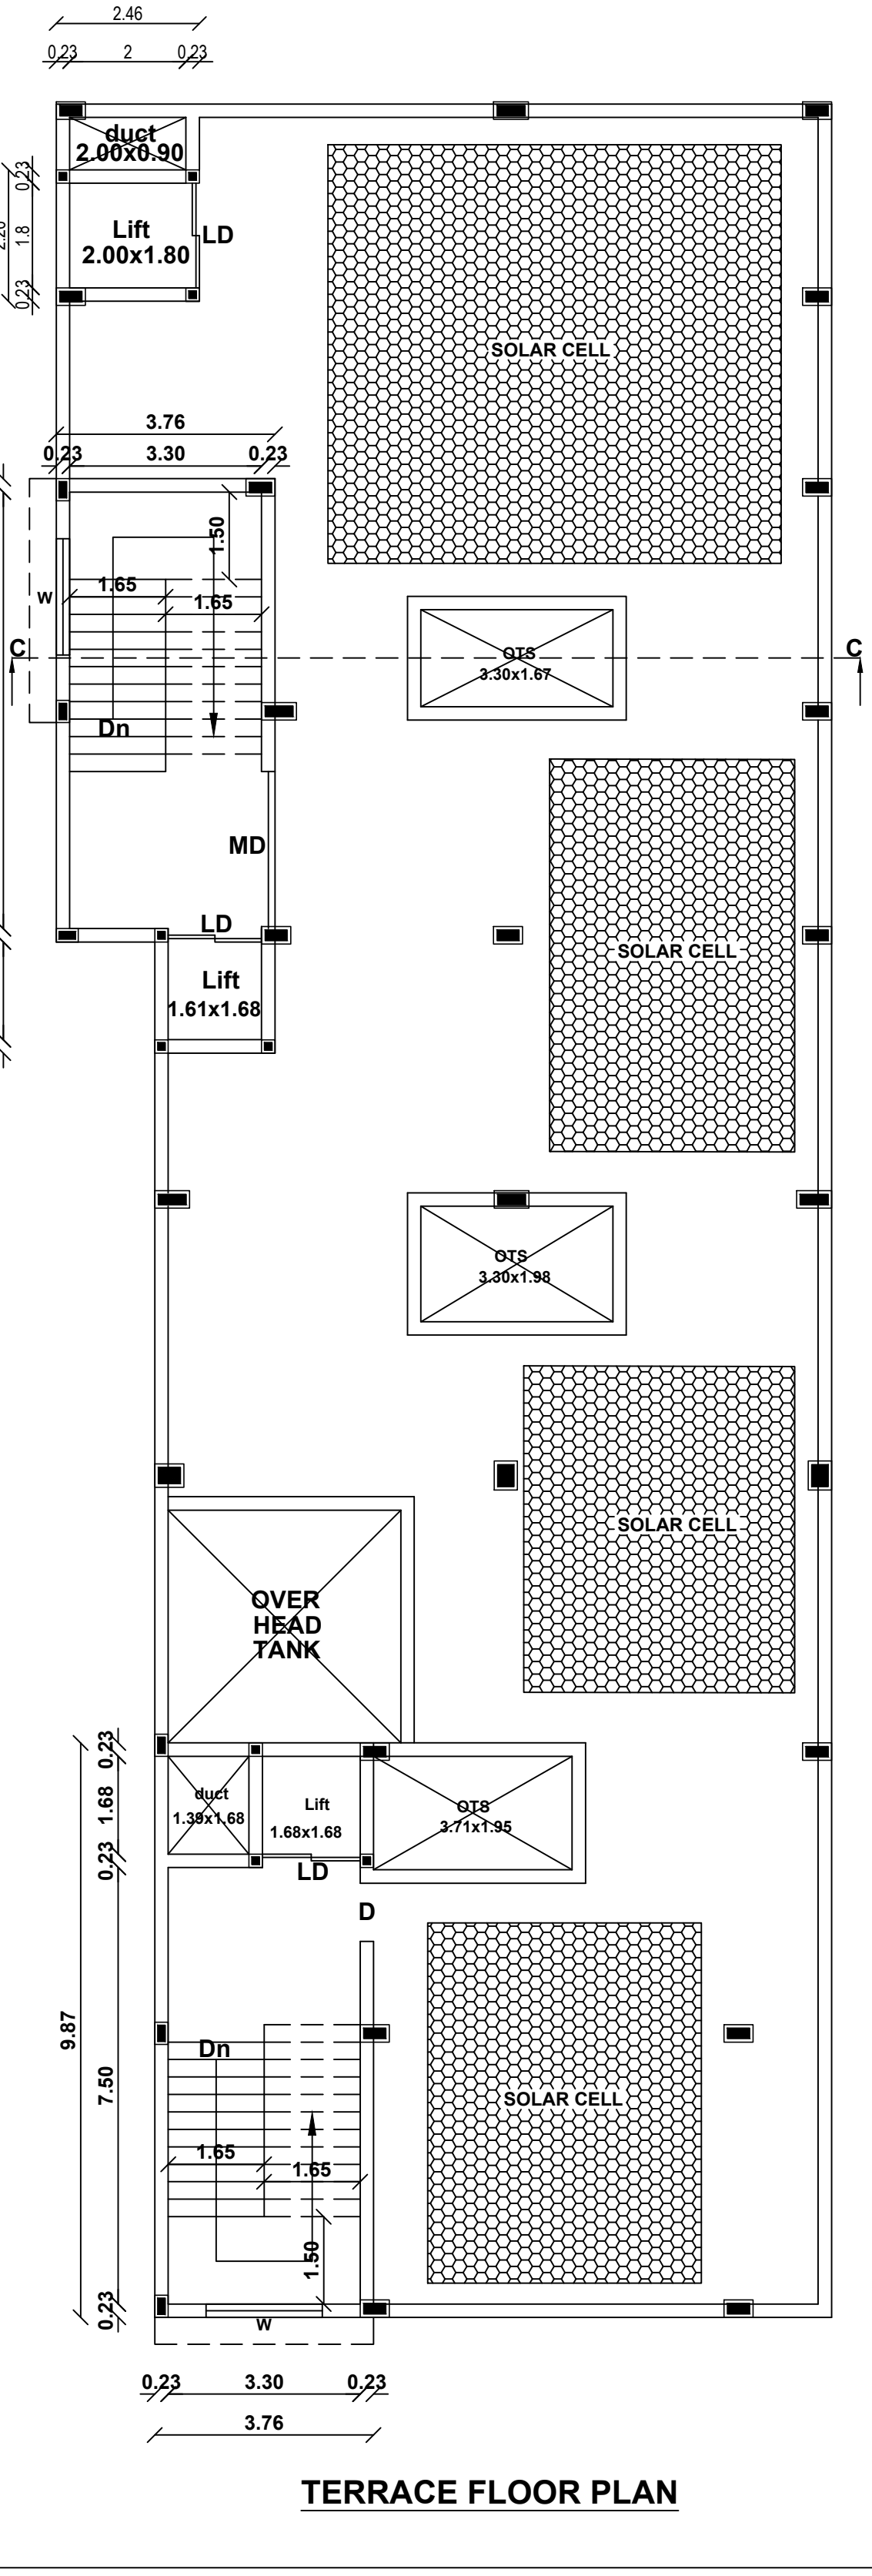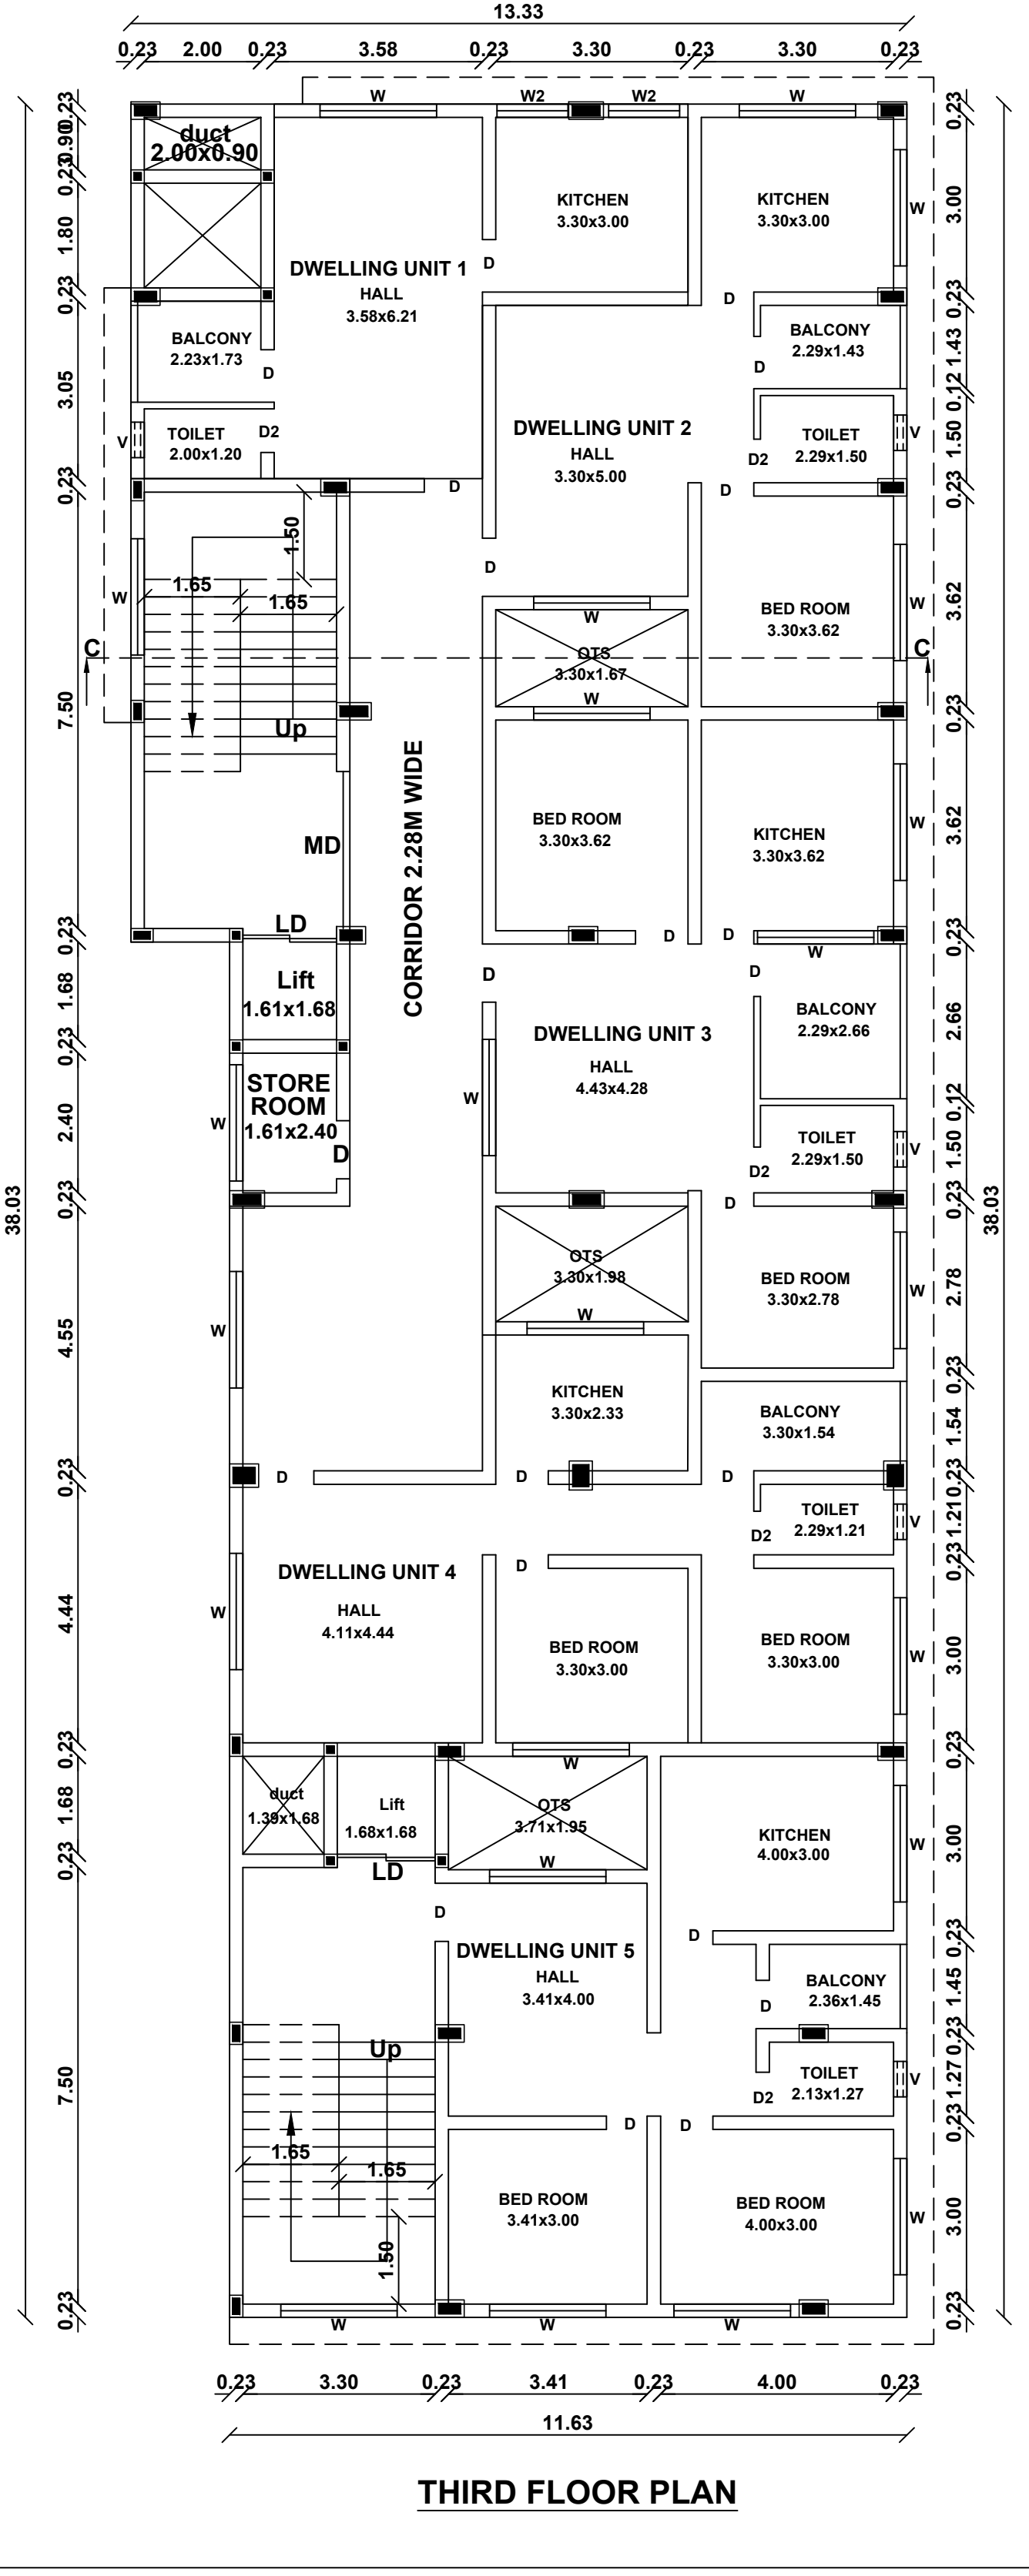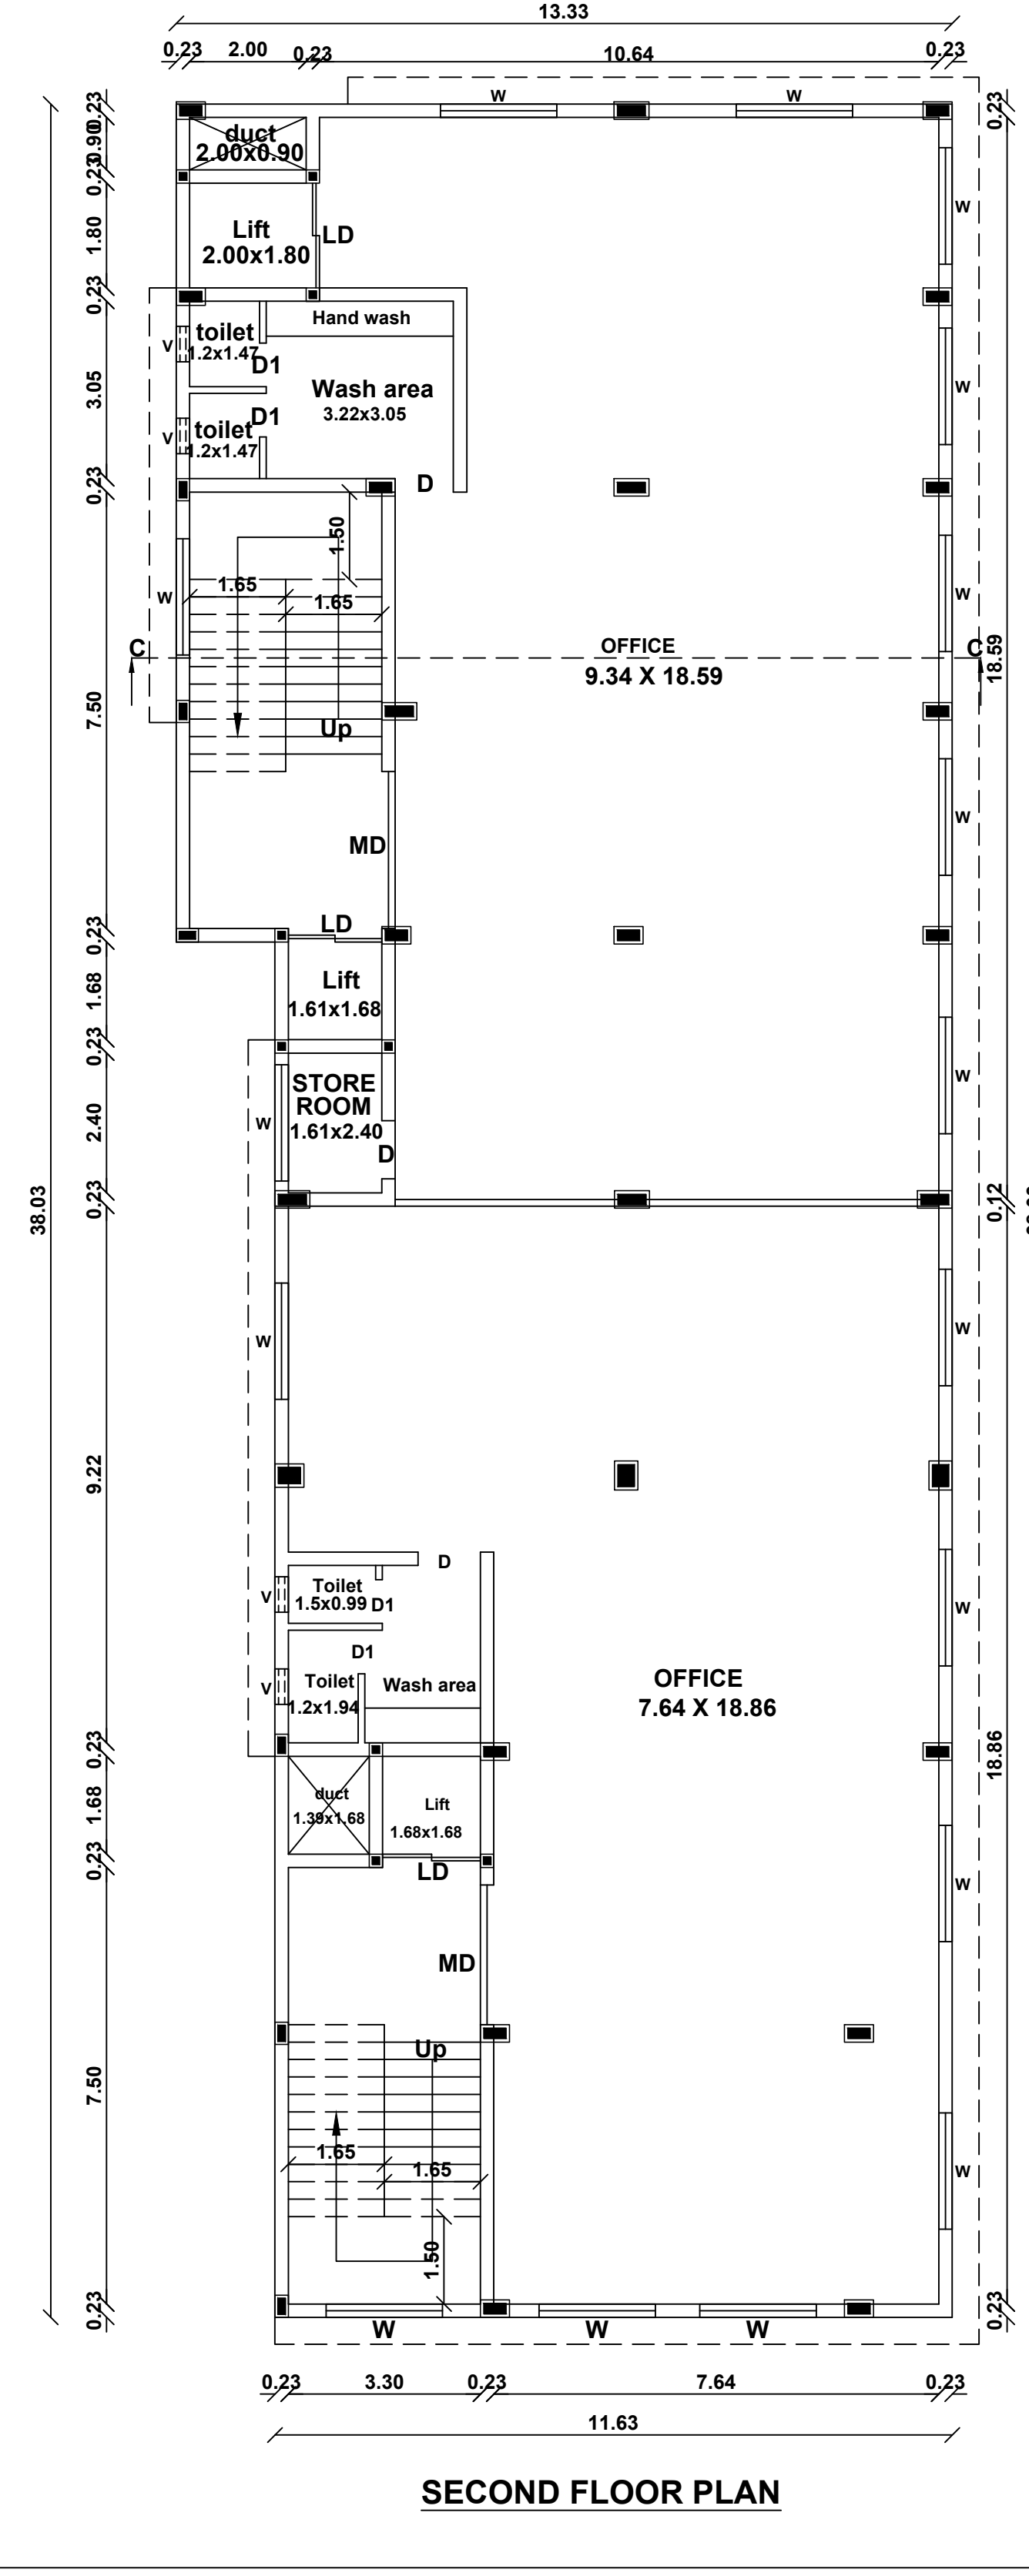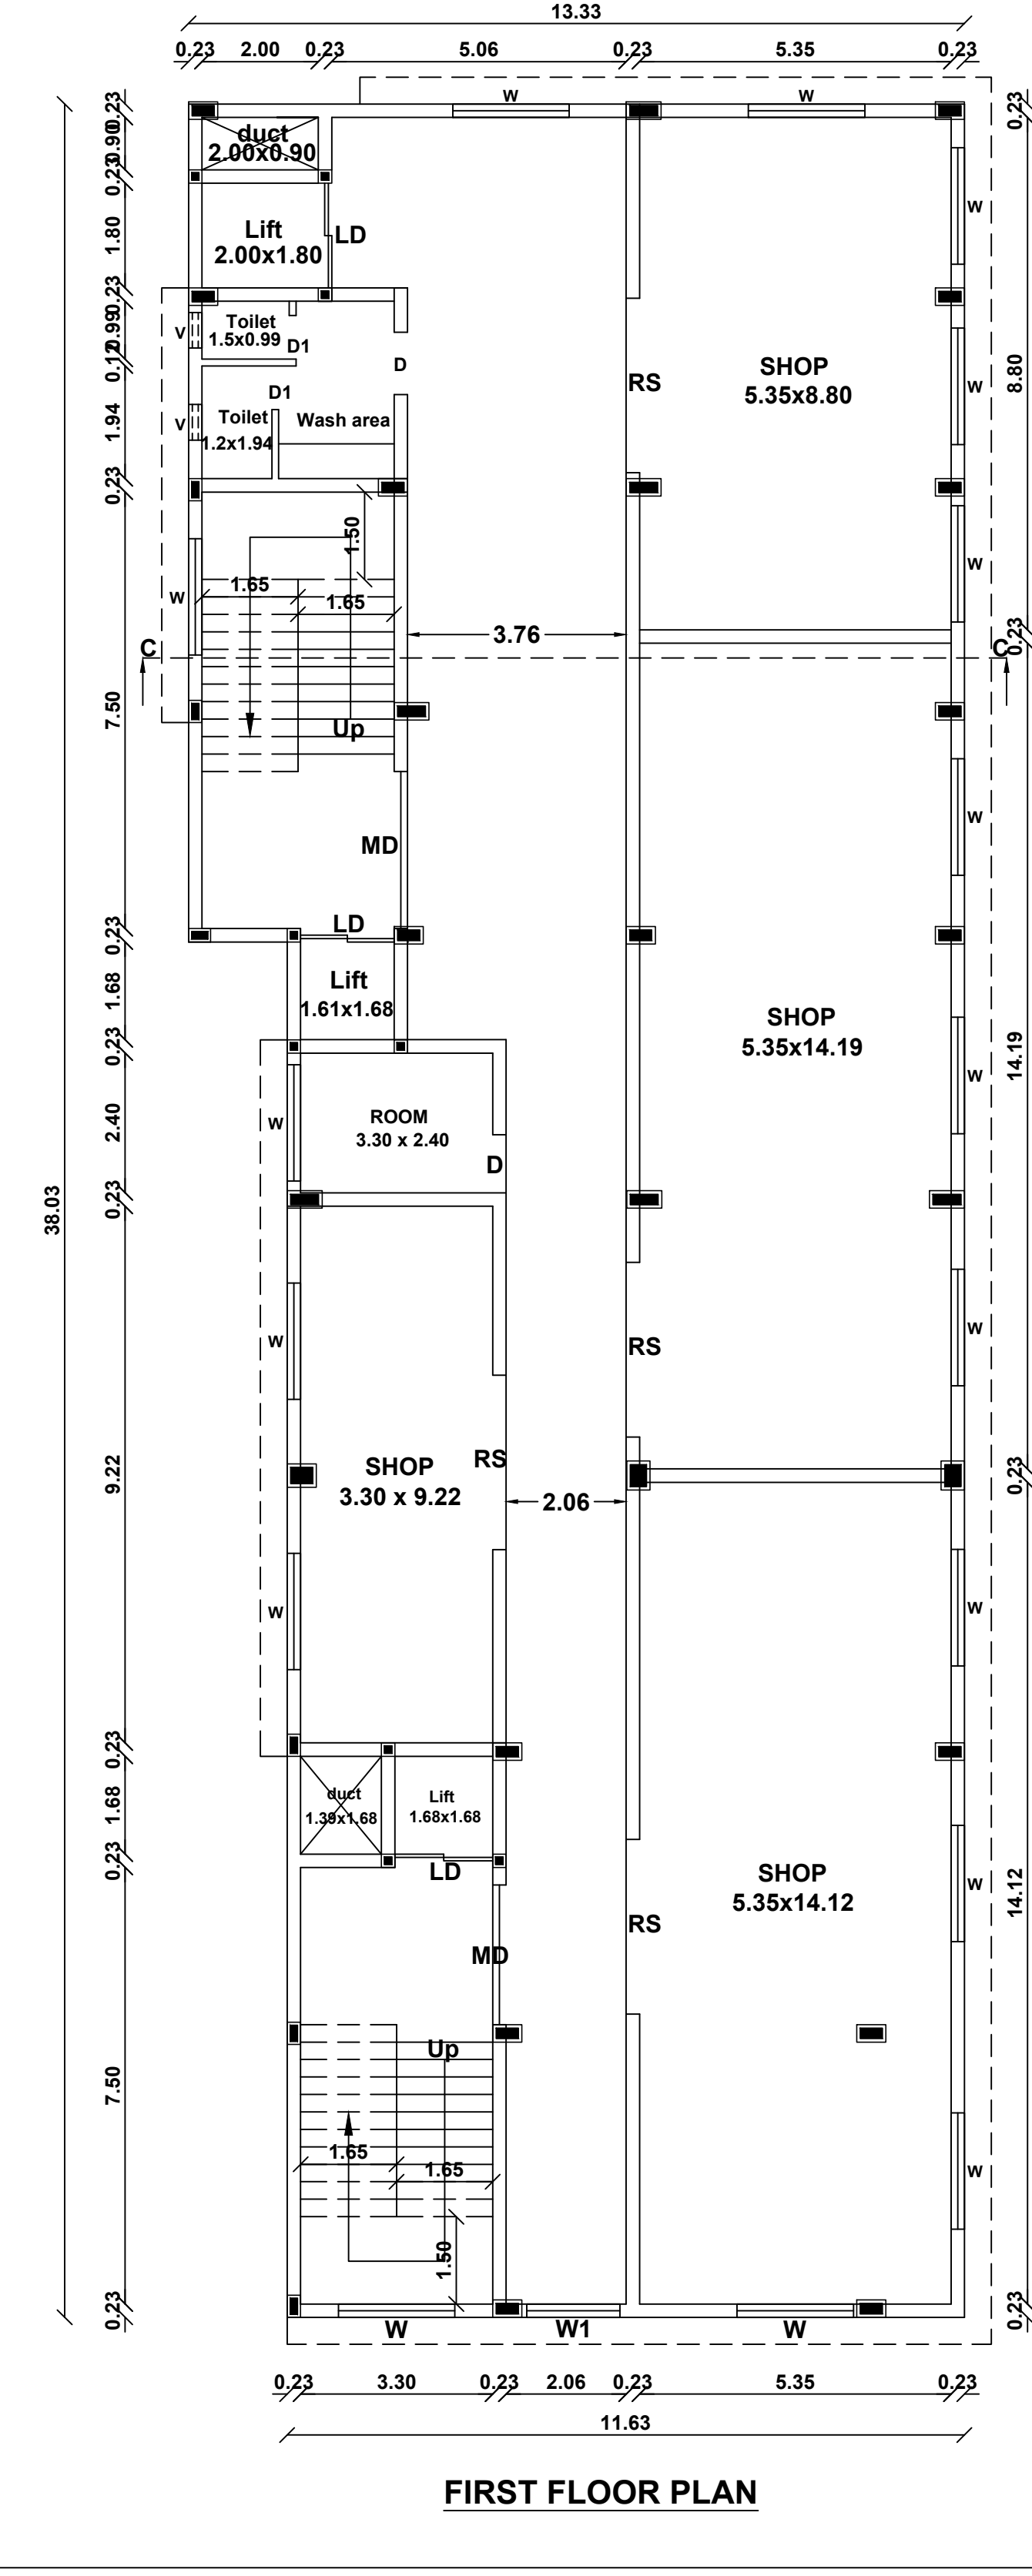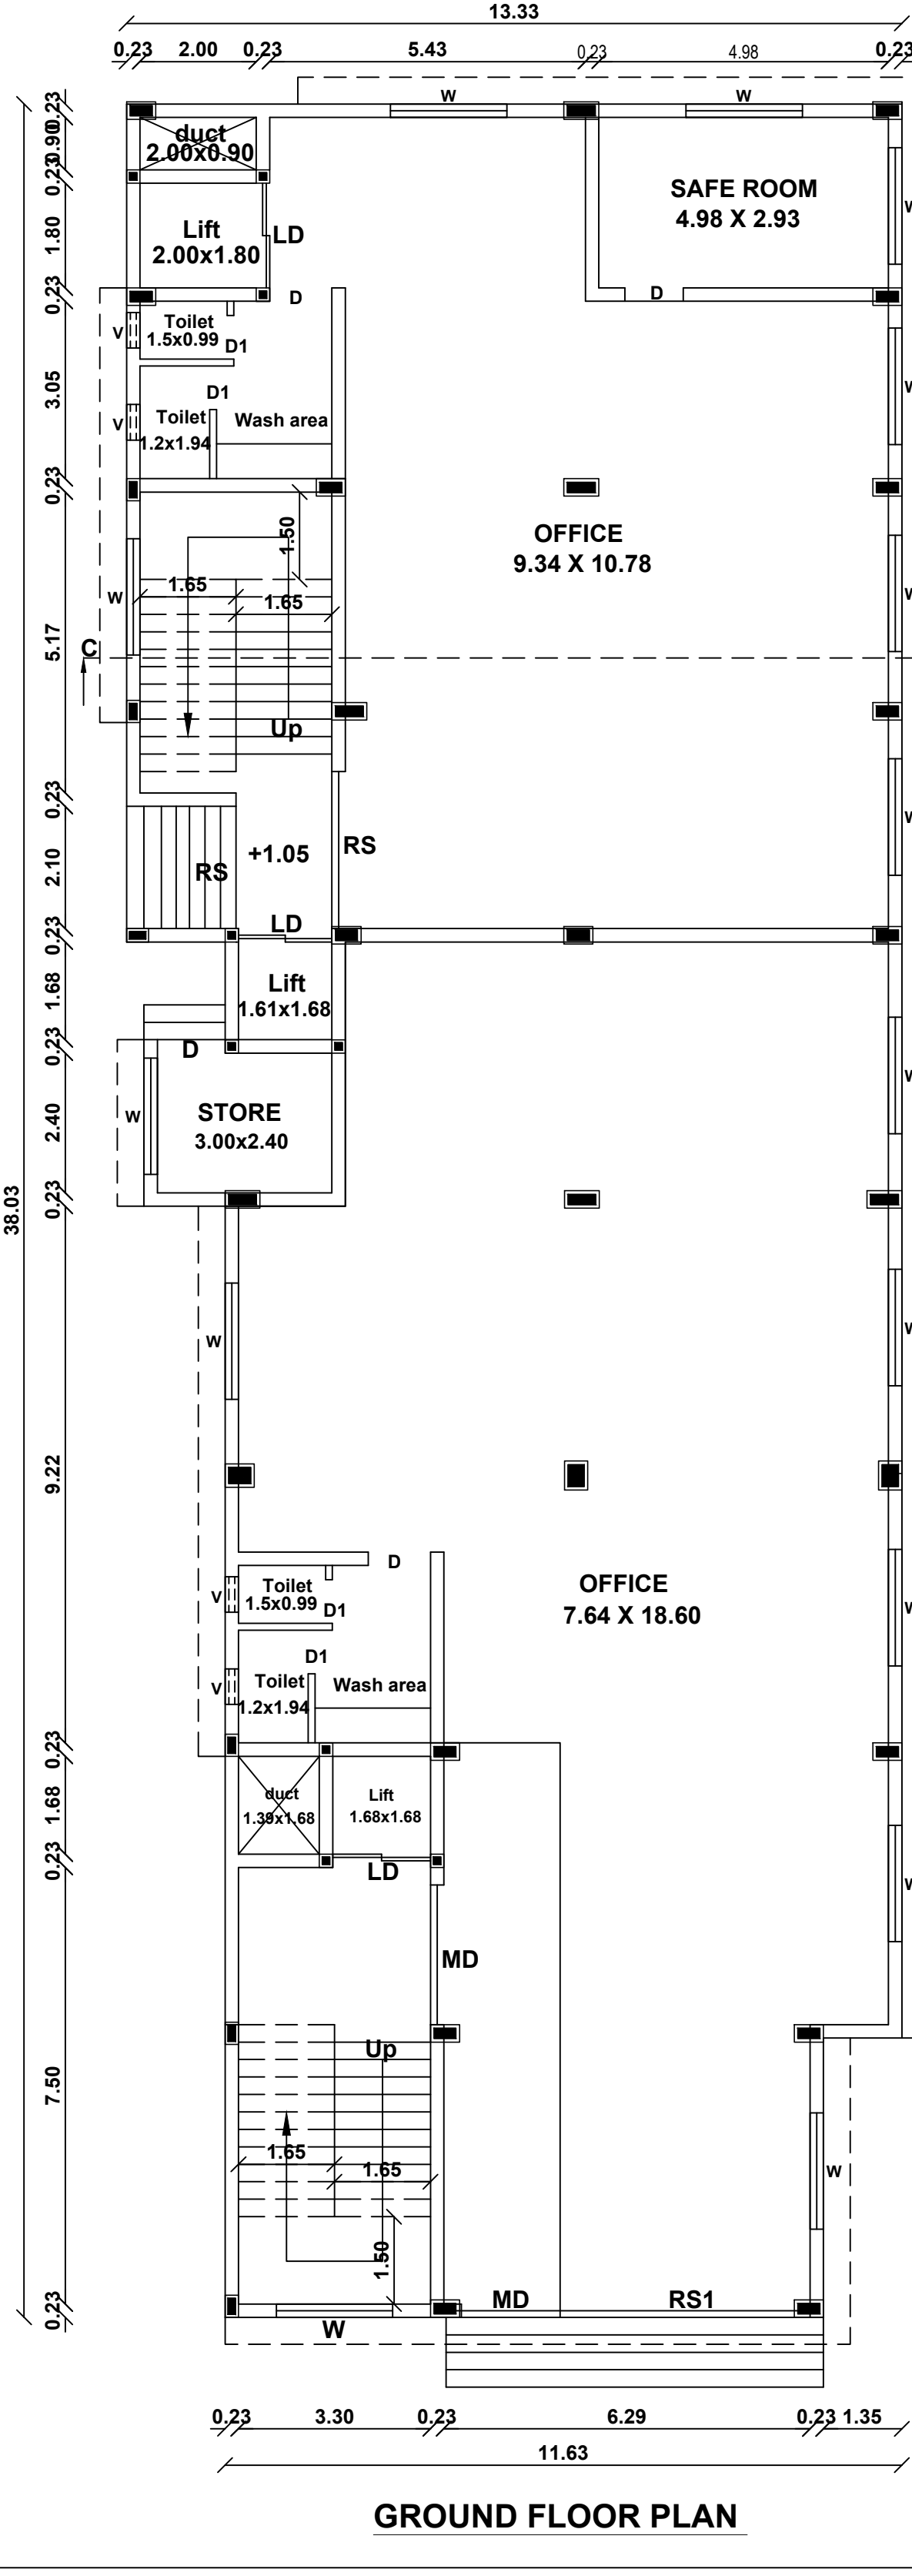

Eight ways to know a piece of land before you pay for it.

This report covers one part of the picture. These cover the rest, drawn from the same government records, for any property in Tamil Nadu.

LandLens One

Ask anything about a property and get an answer grounded in live government records, with the sources shown.

[/landlens/one](#)



Verify My Land

Every record check run on one property and returned as a single report.

[/landlens/verify-my-land](#)



Legal Opinion

An advocate's written opinion on the title, built on the records we pull for it.

[/landlens](#)



One Map

Every layer on one map: the parcel, its boundary, zoning, water bodies and what sits around it.

[/landlens/one/map](#)



PriceMap

What land actually changed hands for around this plot, taken from the registered deeds.

[/landlens/pricemap](#)



Build Scope

What you are allowed to build here: floor space, height, coverage and setbacks.

[/landlens/build-scope](#)



Property Tracker

Watch a property and hear about it when something new is registered against it.

[/landlens/property-tracker](#)



Deal Room

Run the transaction in one place: documents, stamping, signatures and the parties.

[/landlens/deal-room](#)



Twenty-four checks you can run yourself, at no cost.

Records and verification

The registers themselves, read for you.

Encumbrance Certificate

Patta and Chitta

Field Measurement Sketch

EC Analyzer

Bank charge check

Court case search

Seller background check

Approval check by survey

Value and duty

What it is worth and what it costs to register.

Guideline value by street

Guideline value by survey

Stamp duty and registration fees

Capital gains

Floor space index

Area unit converter

Zoning and land use

What the plan says can happen on this land.

Land use zone finder

CMDA land use check

Coastal regulation zone

Master plan check

Water bodies finder

Airport height clearance

Registers and directories

Who holds it, and which office keeps the record.

Find your registering office

Temple property check

Waqf property check

RERA register



Every free tool
/tools



Services we run
for you
/services



The LandLens
suite
/landlens/one



Every claim in this document traces back to a government record.

Legal opinions, due diligence and title verification

Building plan, layout and sub-division approvals

Completion and occupancy certificates, regularisation

Escrow, negotiation and NRI property management

Land survey, soil testing, architecture and construction

Verified RealEstate
3/350/2 Mettukuppam,
OMR Thoraipakkam,
Chennai 600 097, India
hello@verified.realestate
+91 9996 12 9996

Prepared from the registers named on the page each finding sits on. Where a register could not be read, this document says so in its place rather than leaving the gap to be read as a clean result.

