

PP

APPROVAL RECORD

Planning Permission

Kanniyakumari district, Tamil Nadu

APPROVAL TYPE

Building Plan






ISSUING AUTHORITY

Rural Panchayat


The approval as the planning authority issued it, reproduced in full behind this page.

An approval speaks to what was sanctioned, not to what was built. Completion is a separate record.

PLAN SHOWING THE PROPOSED CONSTRUCTION OF R.C.C. ROOF GROUND AND FIRST FLOOR "C.S.I. CHURCH COMMUNITY HALL" BUILDING IN RE.SY.NO.183/4 OF ARUVIKKARAI VILLAGE IN ARUVIKKARAI VILLAGE PANCHAYAT. OWNED BY: THE CHURCH SECRETARY, C.S.I. CHURCH, THERKEKUZHI VILAI, MATHOOR, ARUVIKKARAI POST, K.K.DISTRICT.

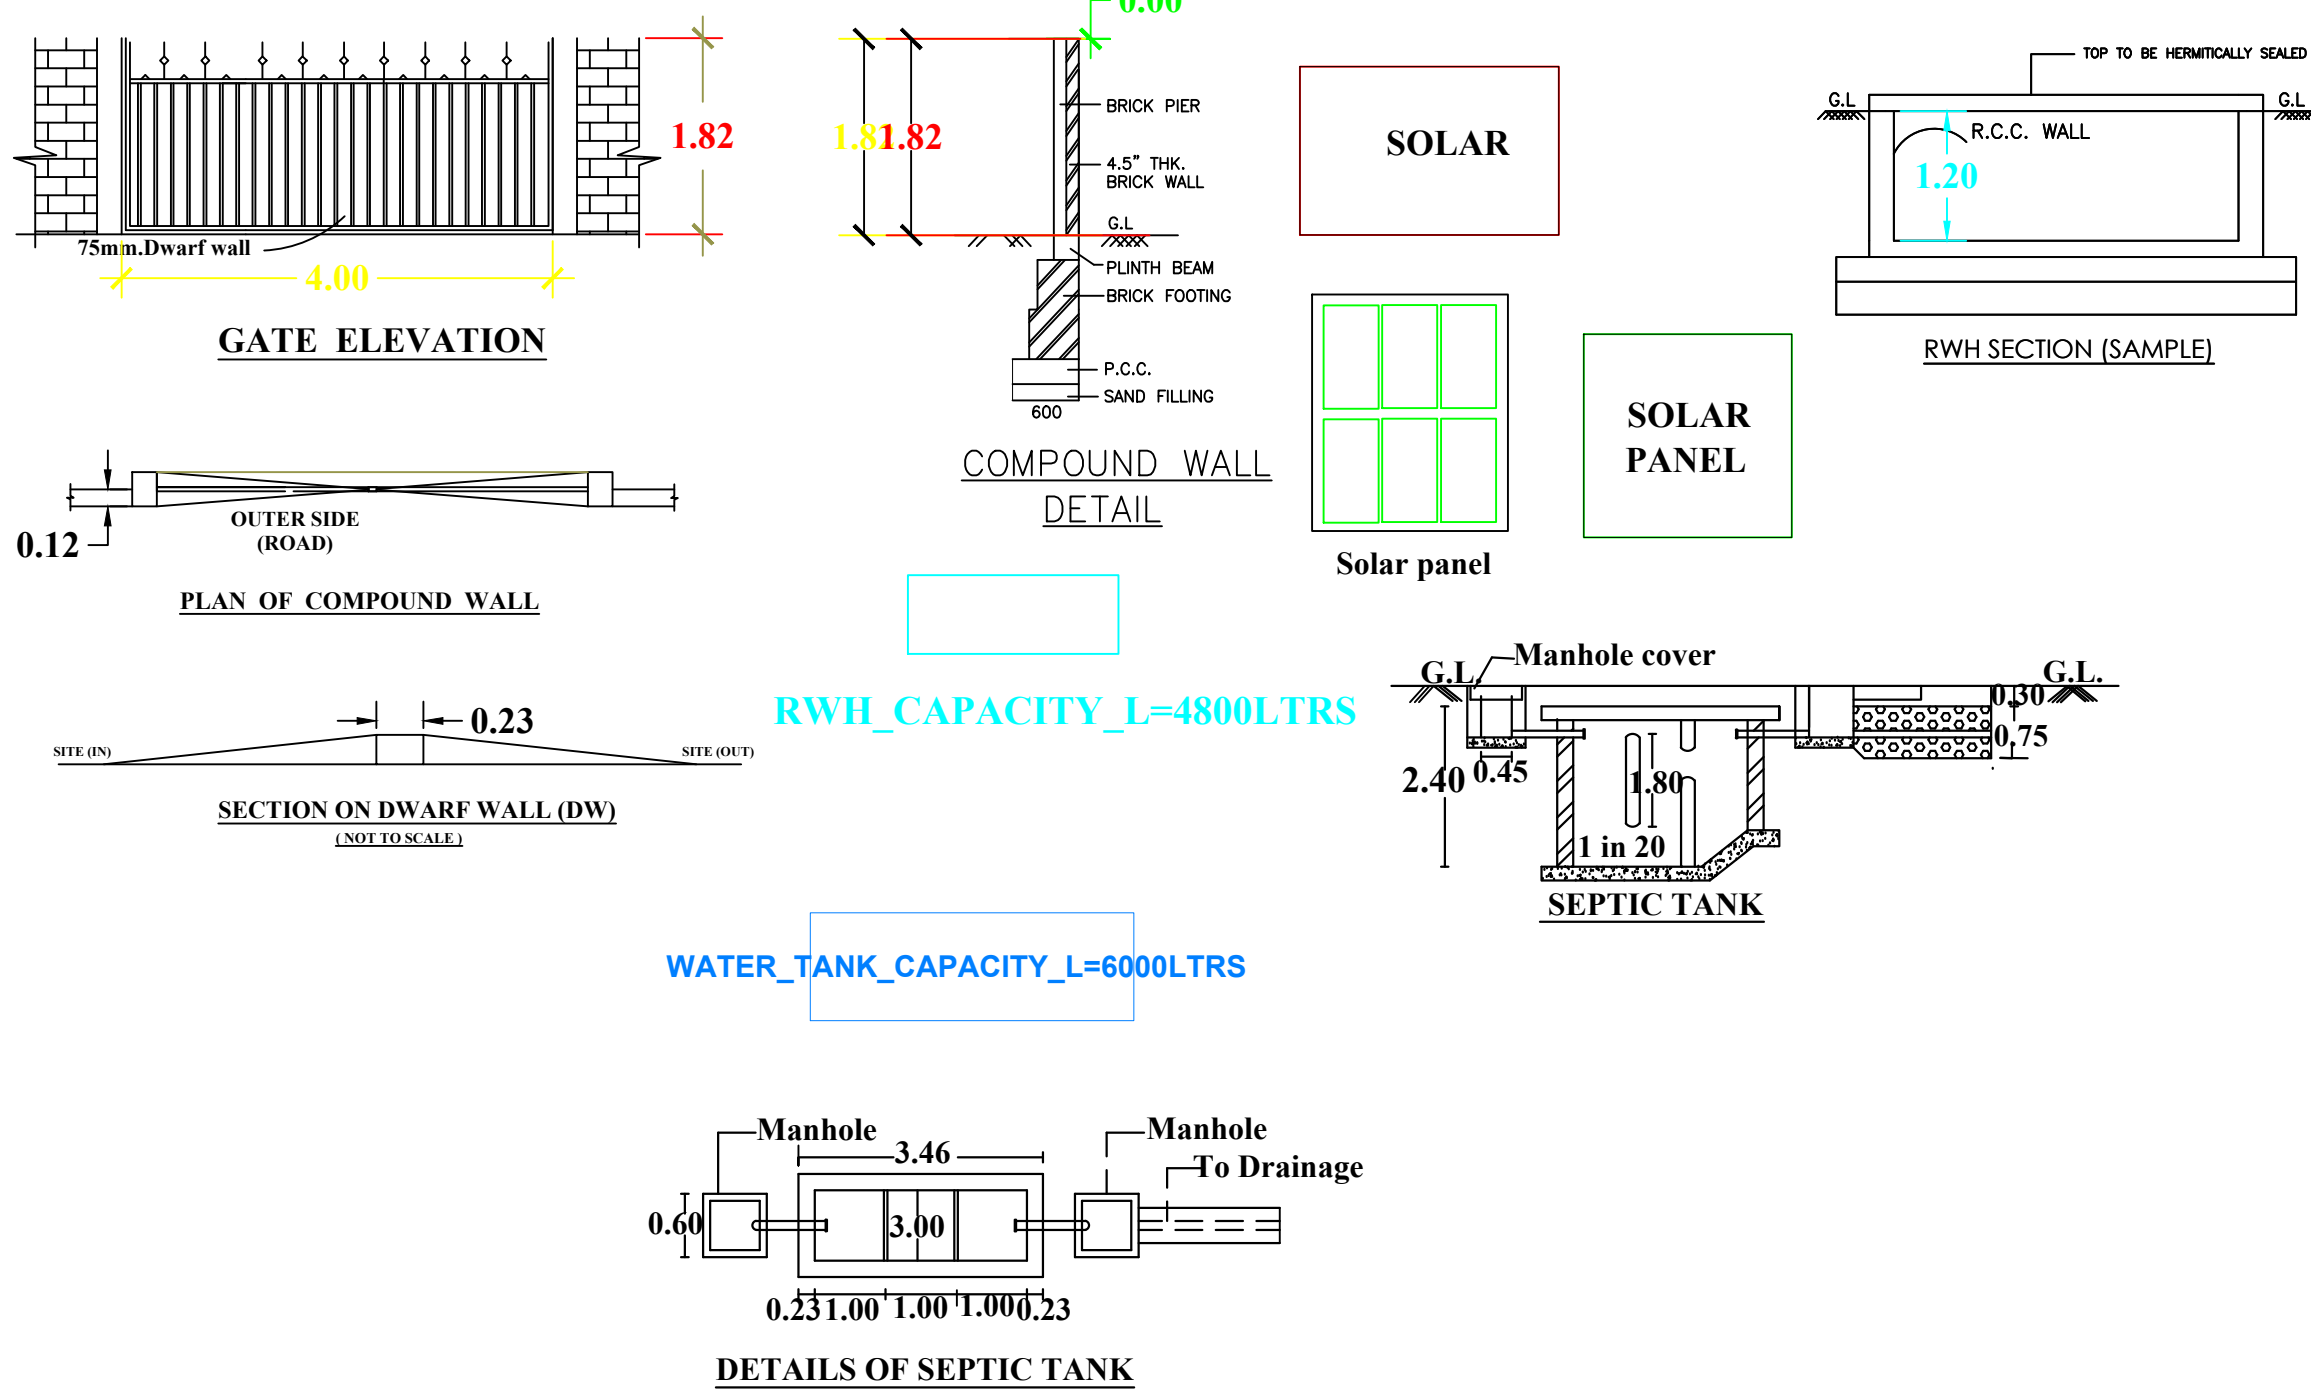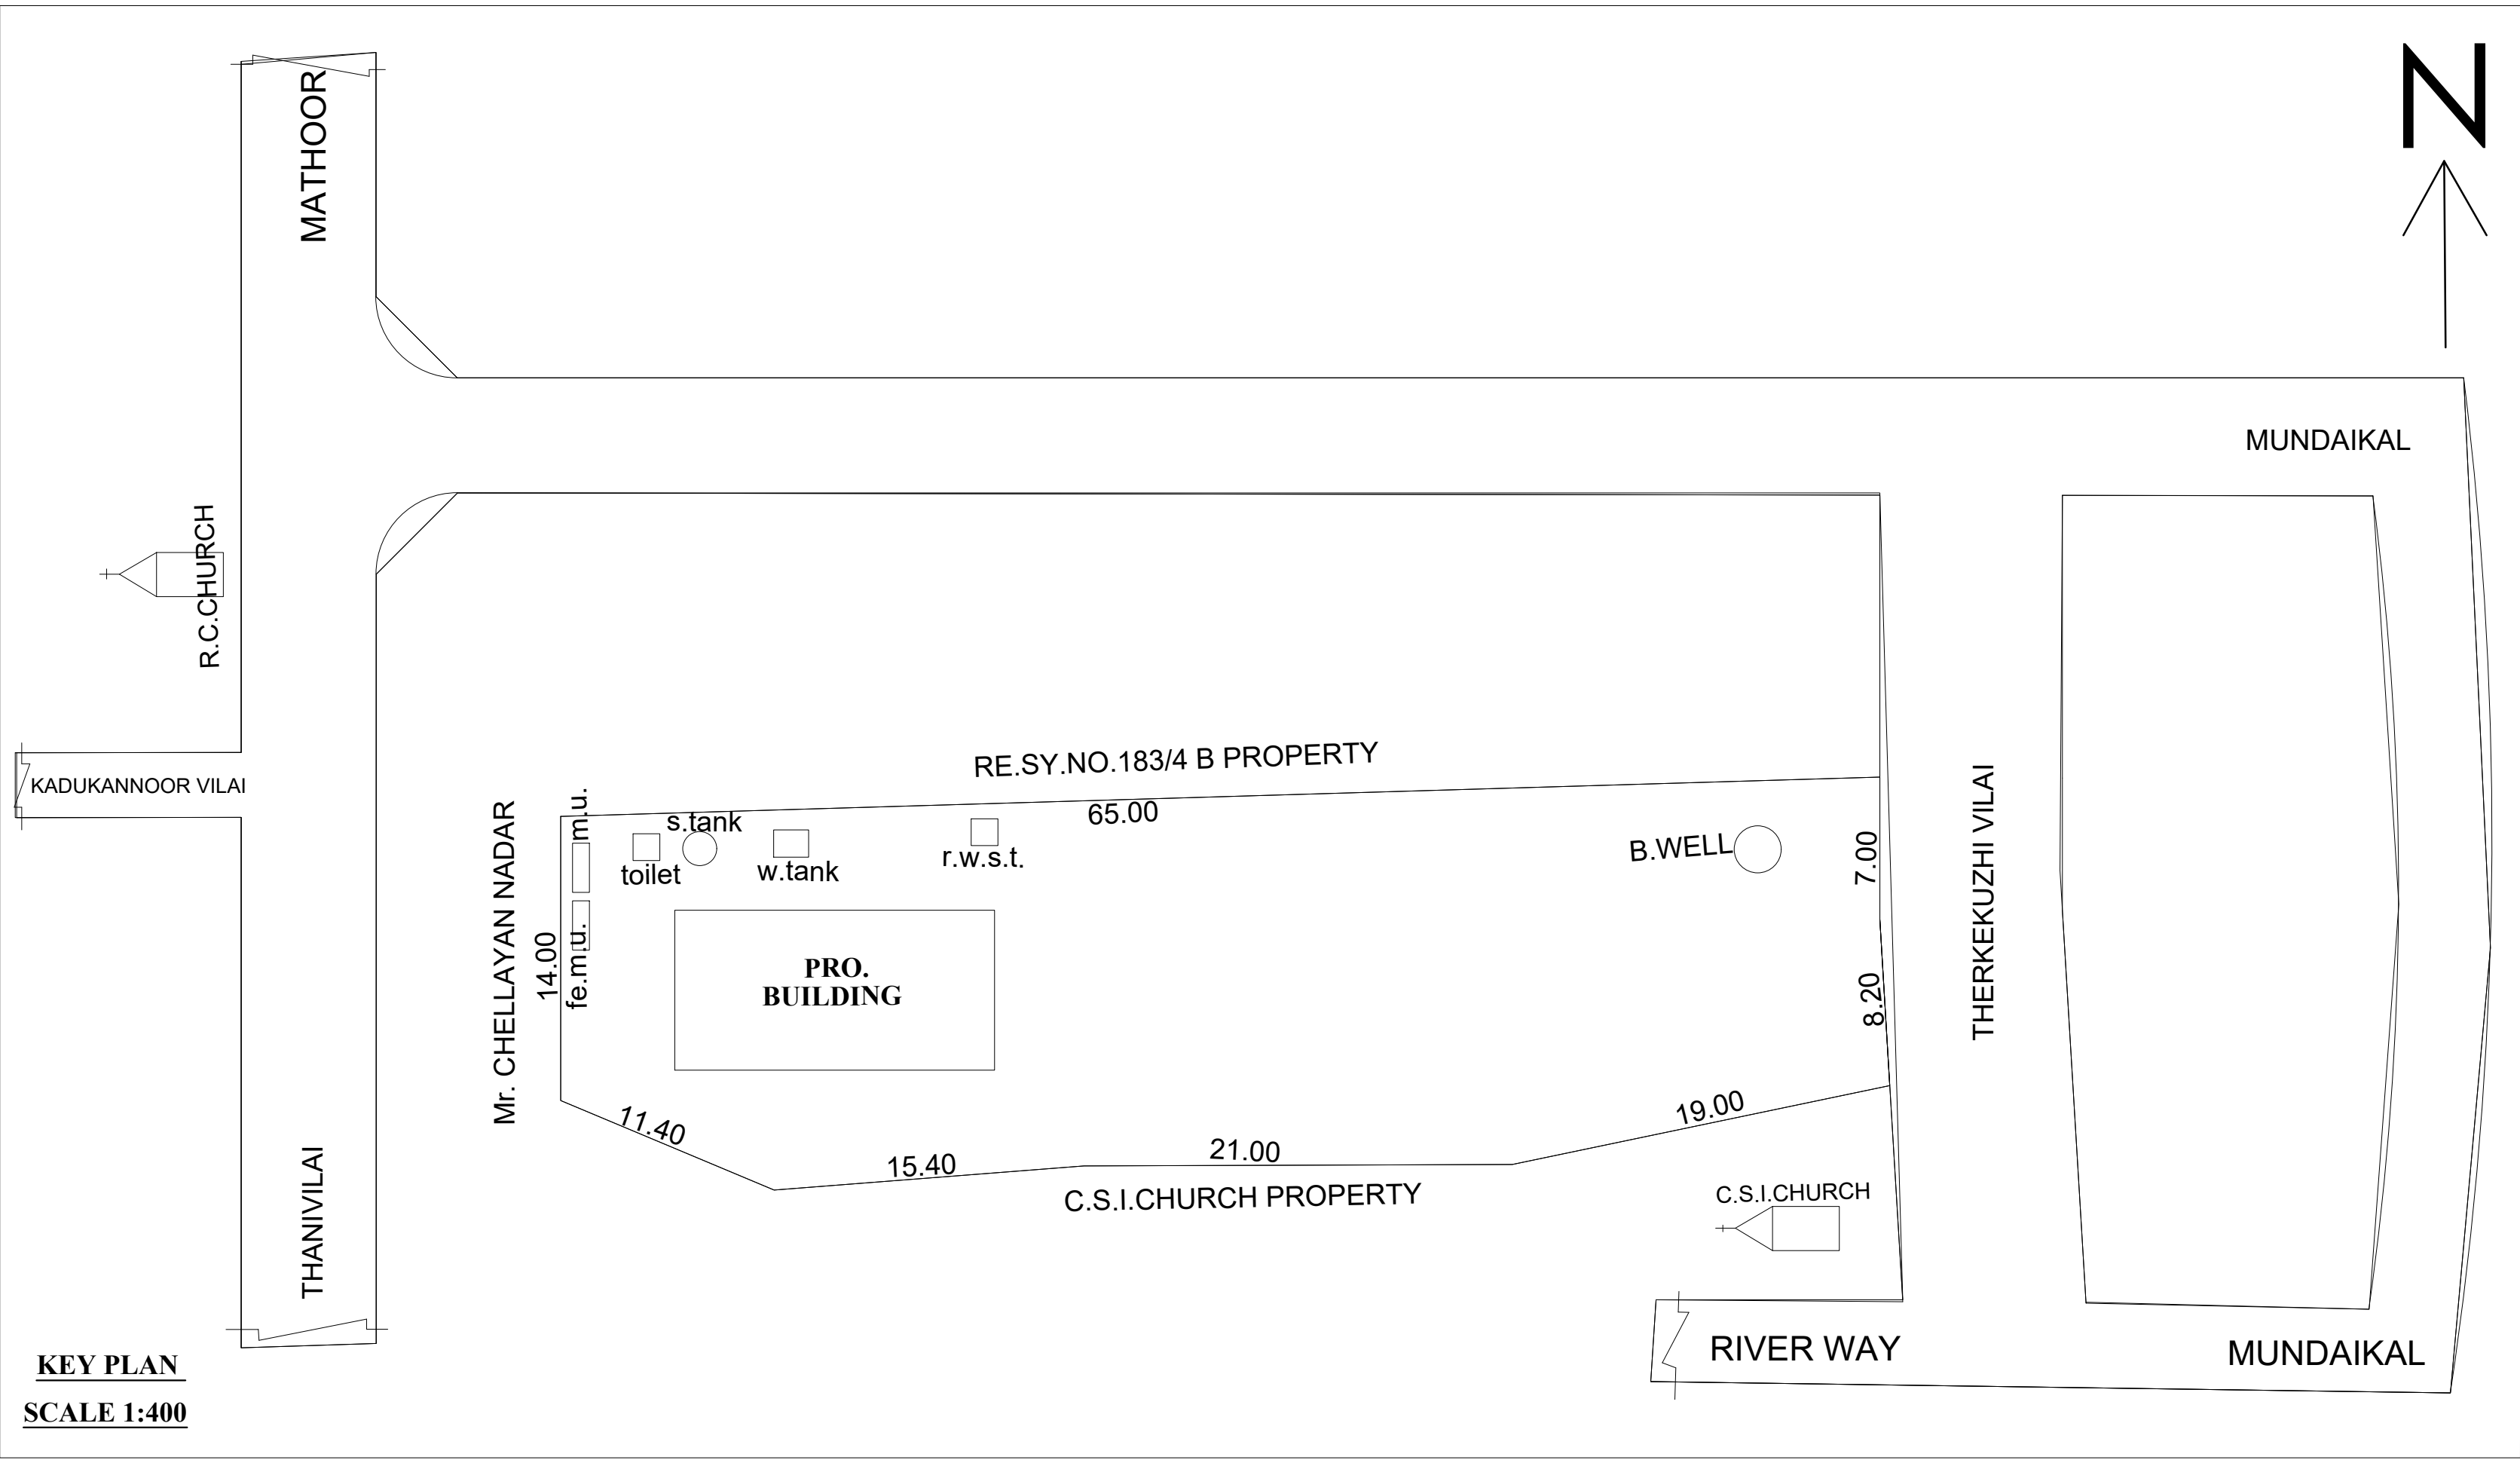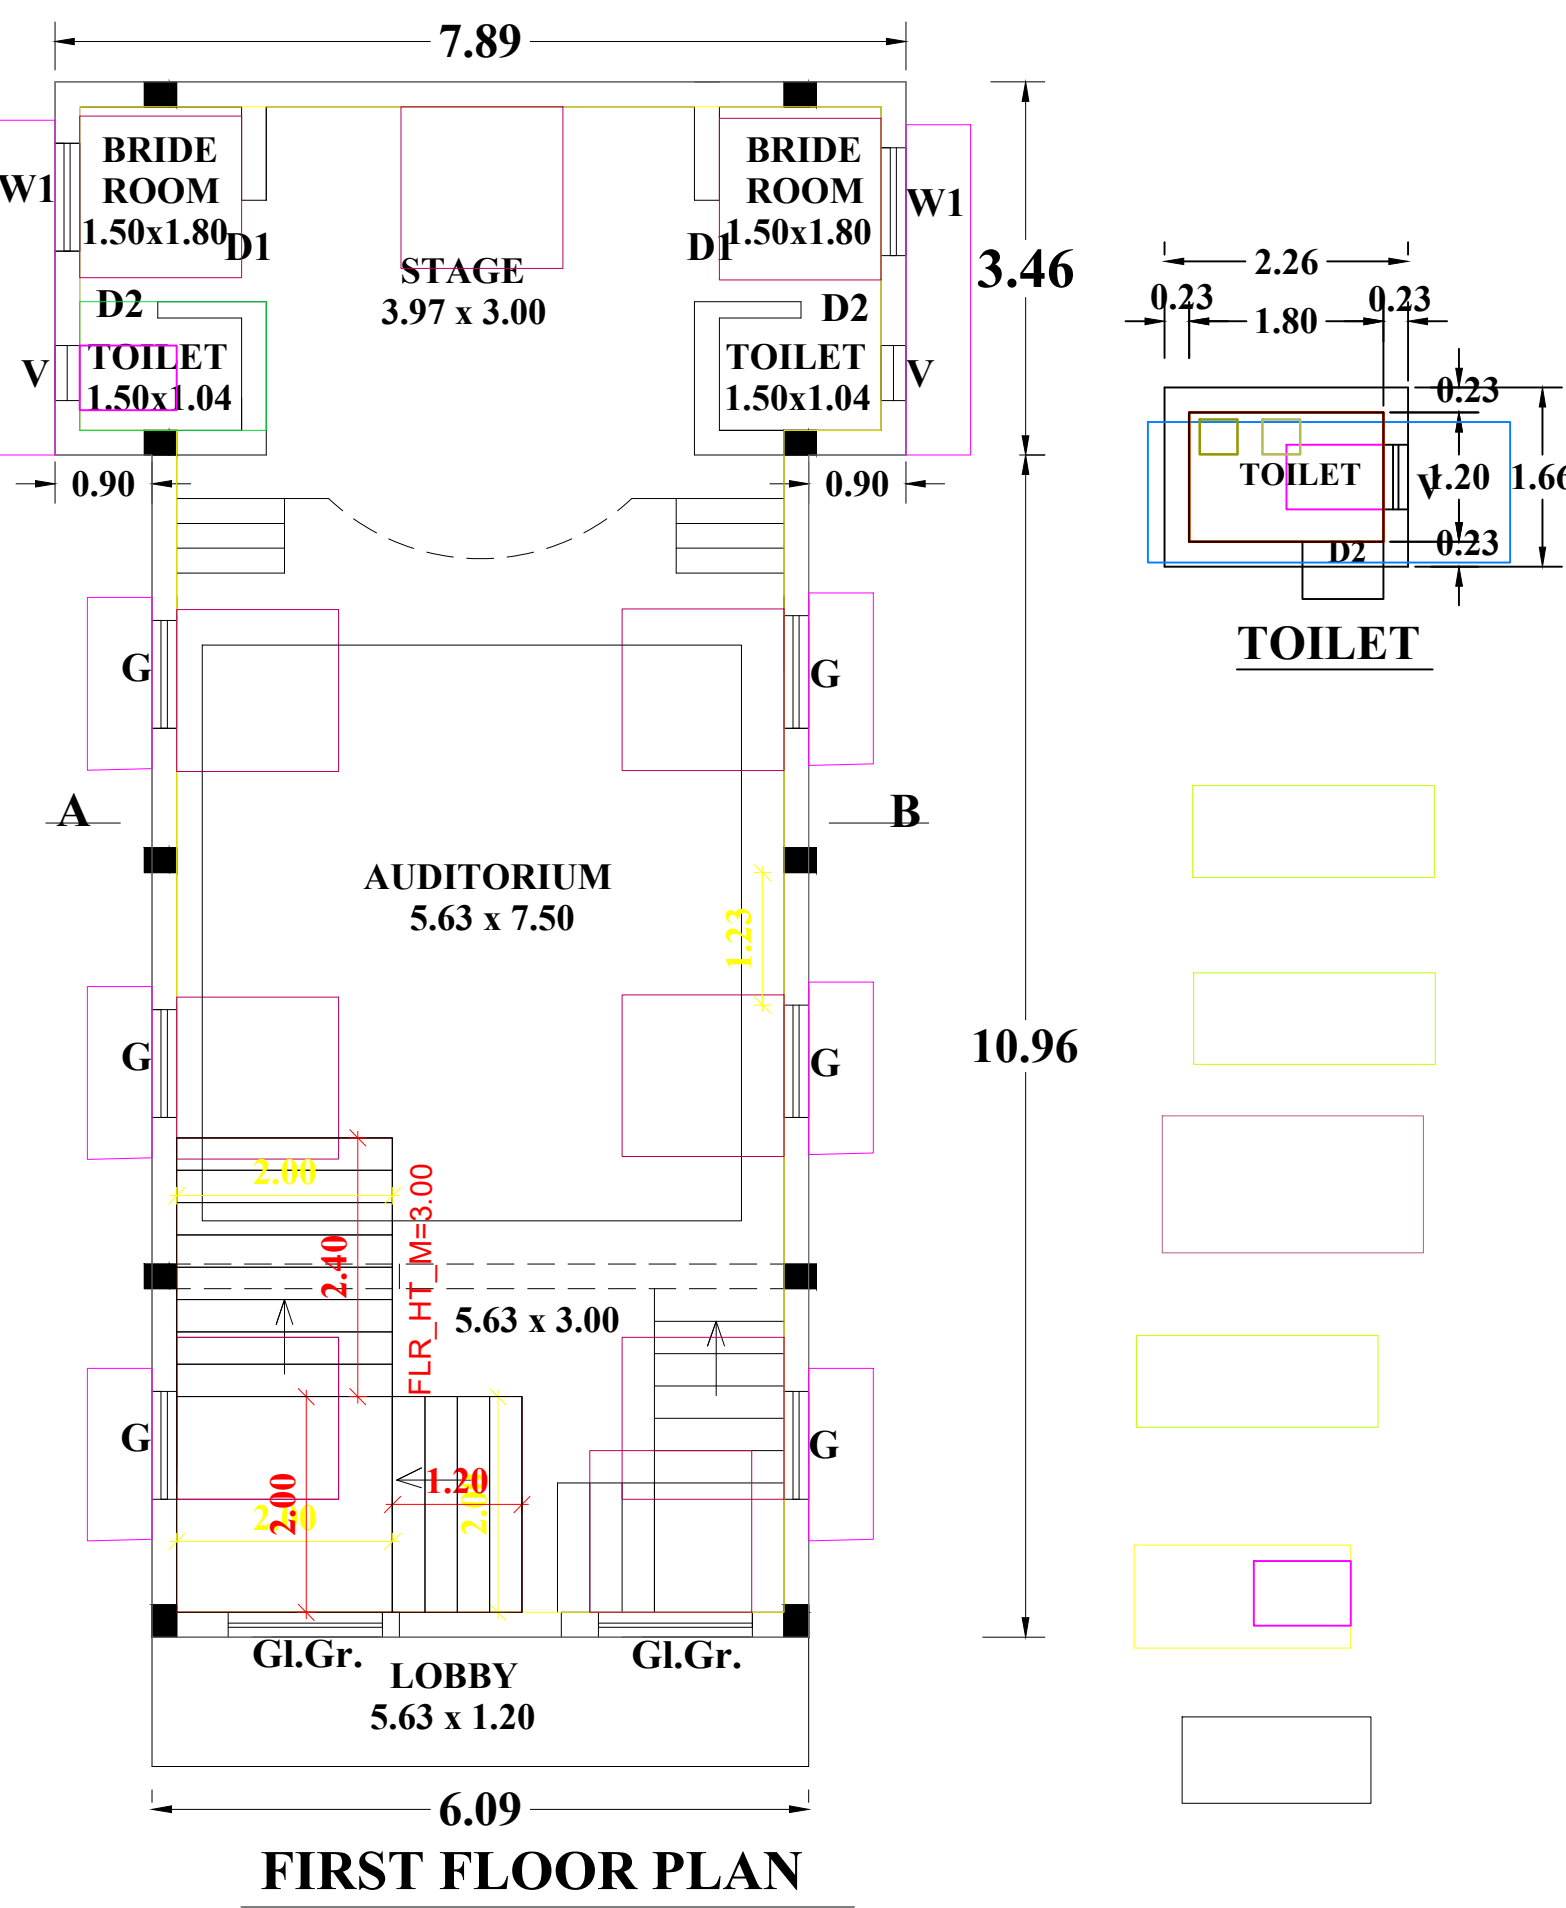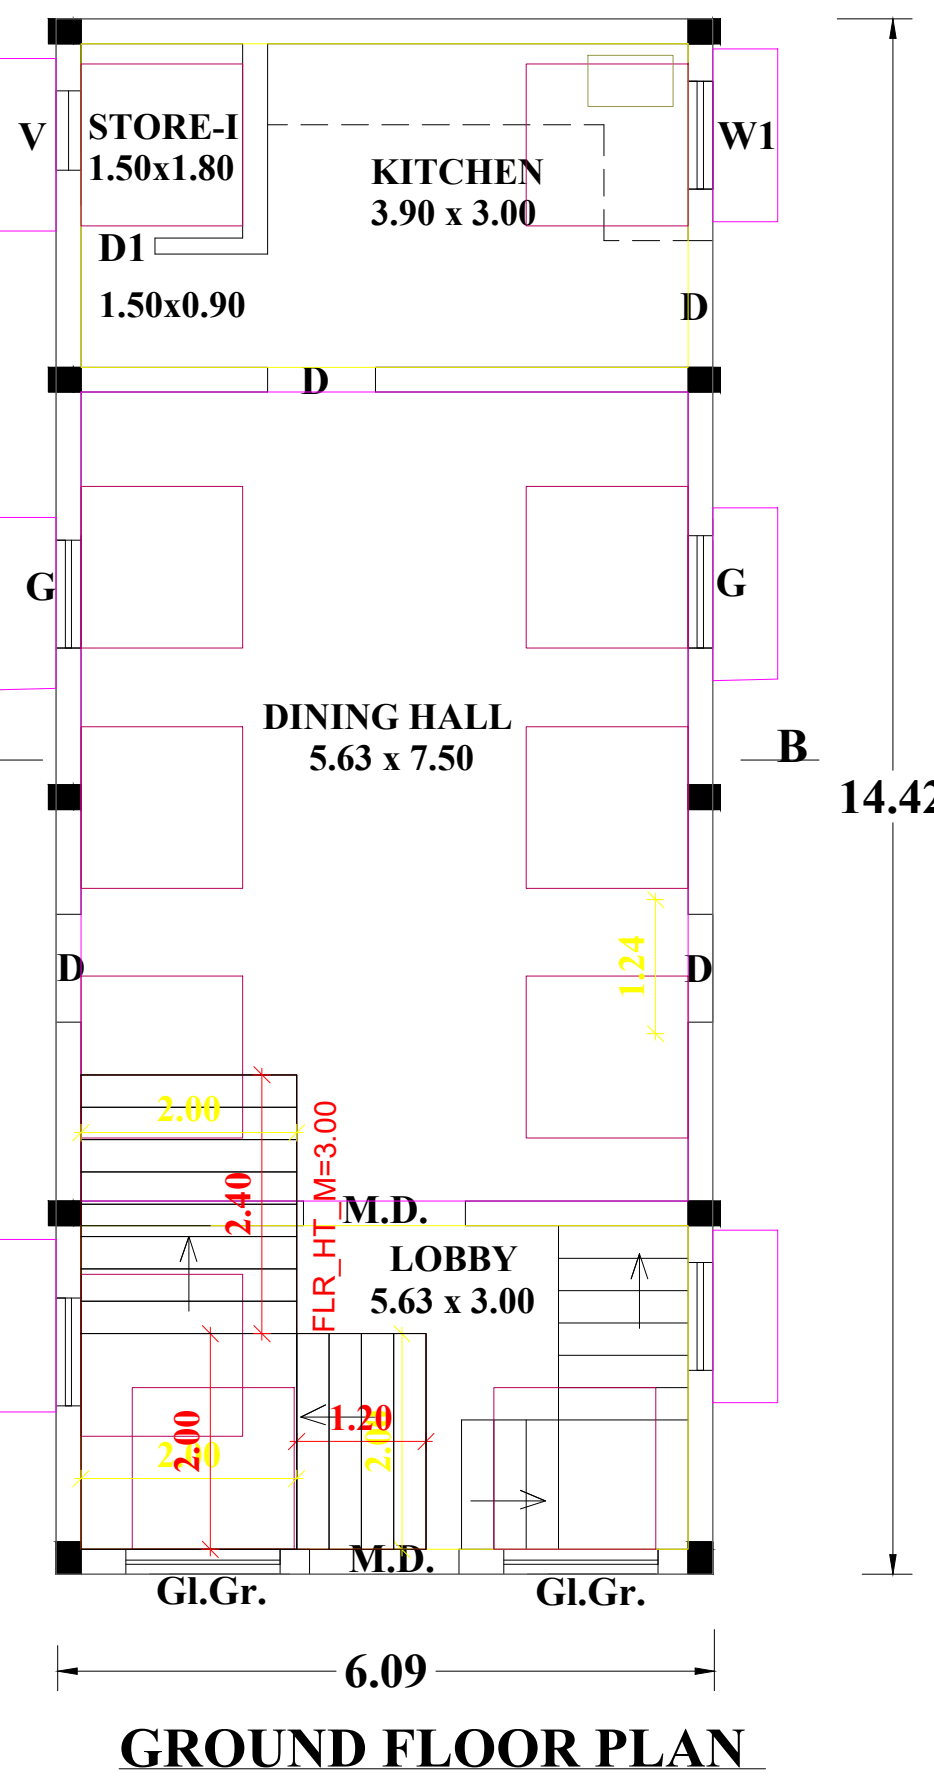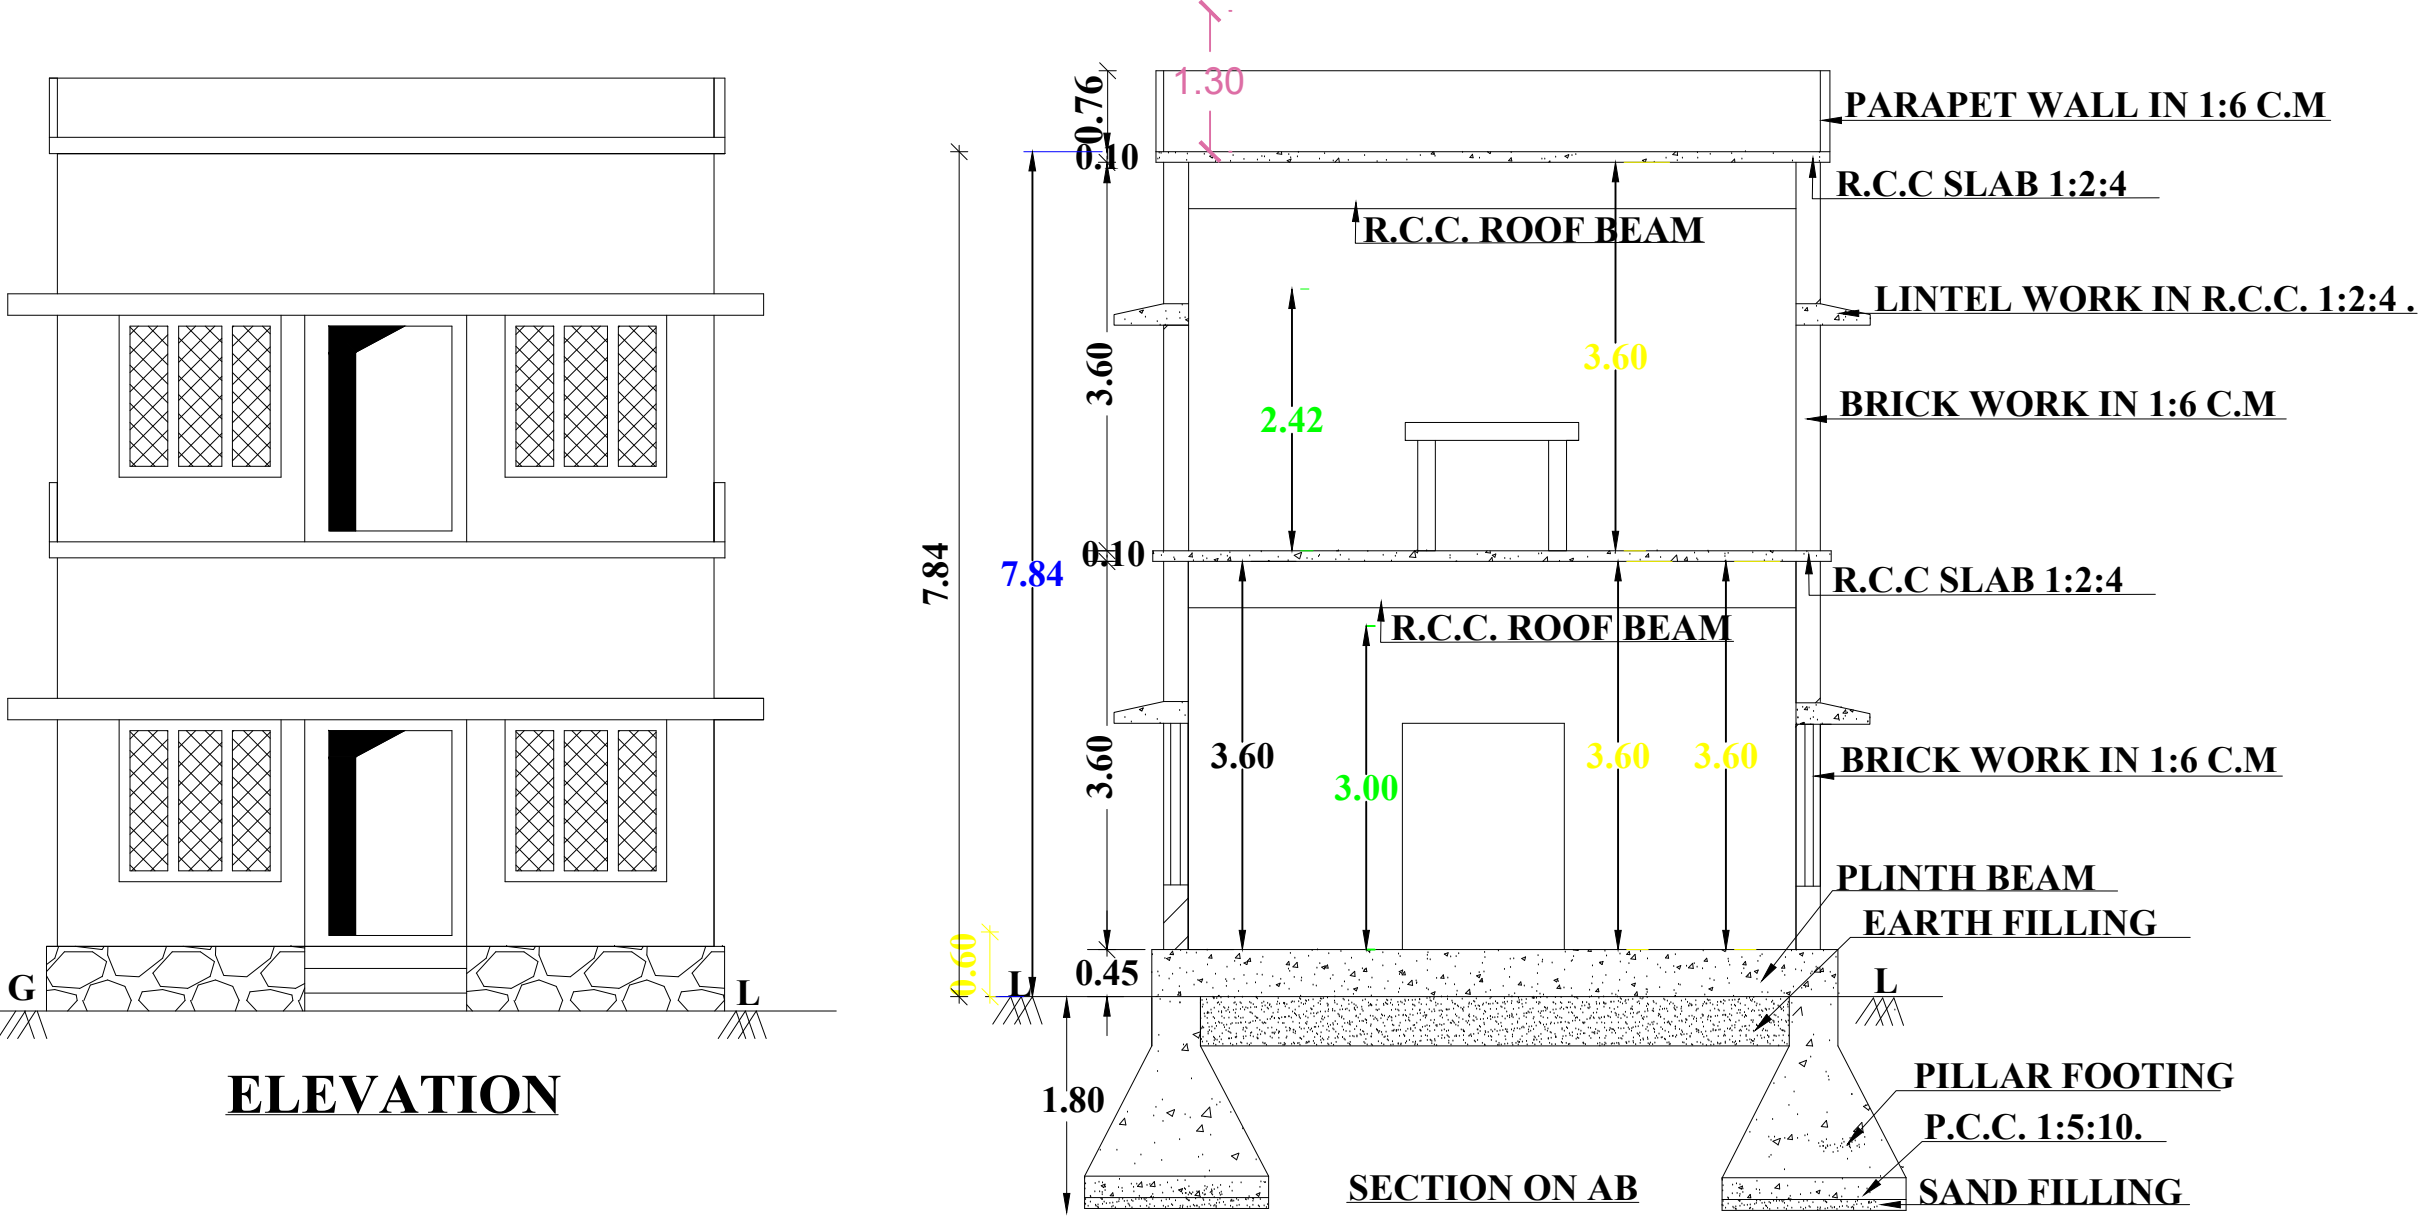

PLAN INFO
PATTA NO=770
TALUK=THIRUVATTAR
DISTRICT=KANNYAKUMARI
SURVEY NO=183/4
PLOT AREA M2=1165.00
AS PER DOCUMENT=1165.00
AS AT SITE=1145.42
FMB OR PLR=1165.00
JURISDICTION TYPE=PANCHAYAT
SINGLE FAMILY BLDG=NO
LAND USE ZONE =COMMERCIAL
BLOCK I_B-CKE_MEMBER_COUNT=50
CHZ=NO
SECURITY_ZONE=NO
ACCESS WIDTH M=15.20
WHETHER GOVT OR AIDED SCHOOL=NO
ROAD WIDTH=15.00
ROAD LENGTH=200
AVG PLOT DEPTH=60.00
AVG PLOT WIDTH=15.00
RWH DECLARED=YES
BUILDING NEAR TO RIVER=NO
OSR APPLICABLE =NO
OSR SURRENDER OR BUYBACK=BUYBACK
PREMIUM FSI REQUIRED=NO
IS APPROVED LAYOUT=NO
AREA TYPE=OTHERS
BUILDING NEAR MONUMENT=NO
BUILDING NEAR GOVT BLDG=NO
PROVISION FOR GREEN BUILDINGS AND SUSTAINABILITY=NO
FIRE PROTECTION AND FIRE SAFETY REQUIREMENTS=VRS
NOC FOR CONSTRUCTION NEAR MONUMENT=NO
BARRIER FREE ACCESS FOR PHYSICALLY CHALLENGED PEOPLE=YES
NOC FIRE DEPT=NO
IS SWIMMING POOL EXISTS=NO
IF HERITAGE TOWN LESS THAN 1KM RADIUS=NO

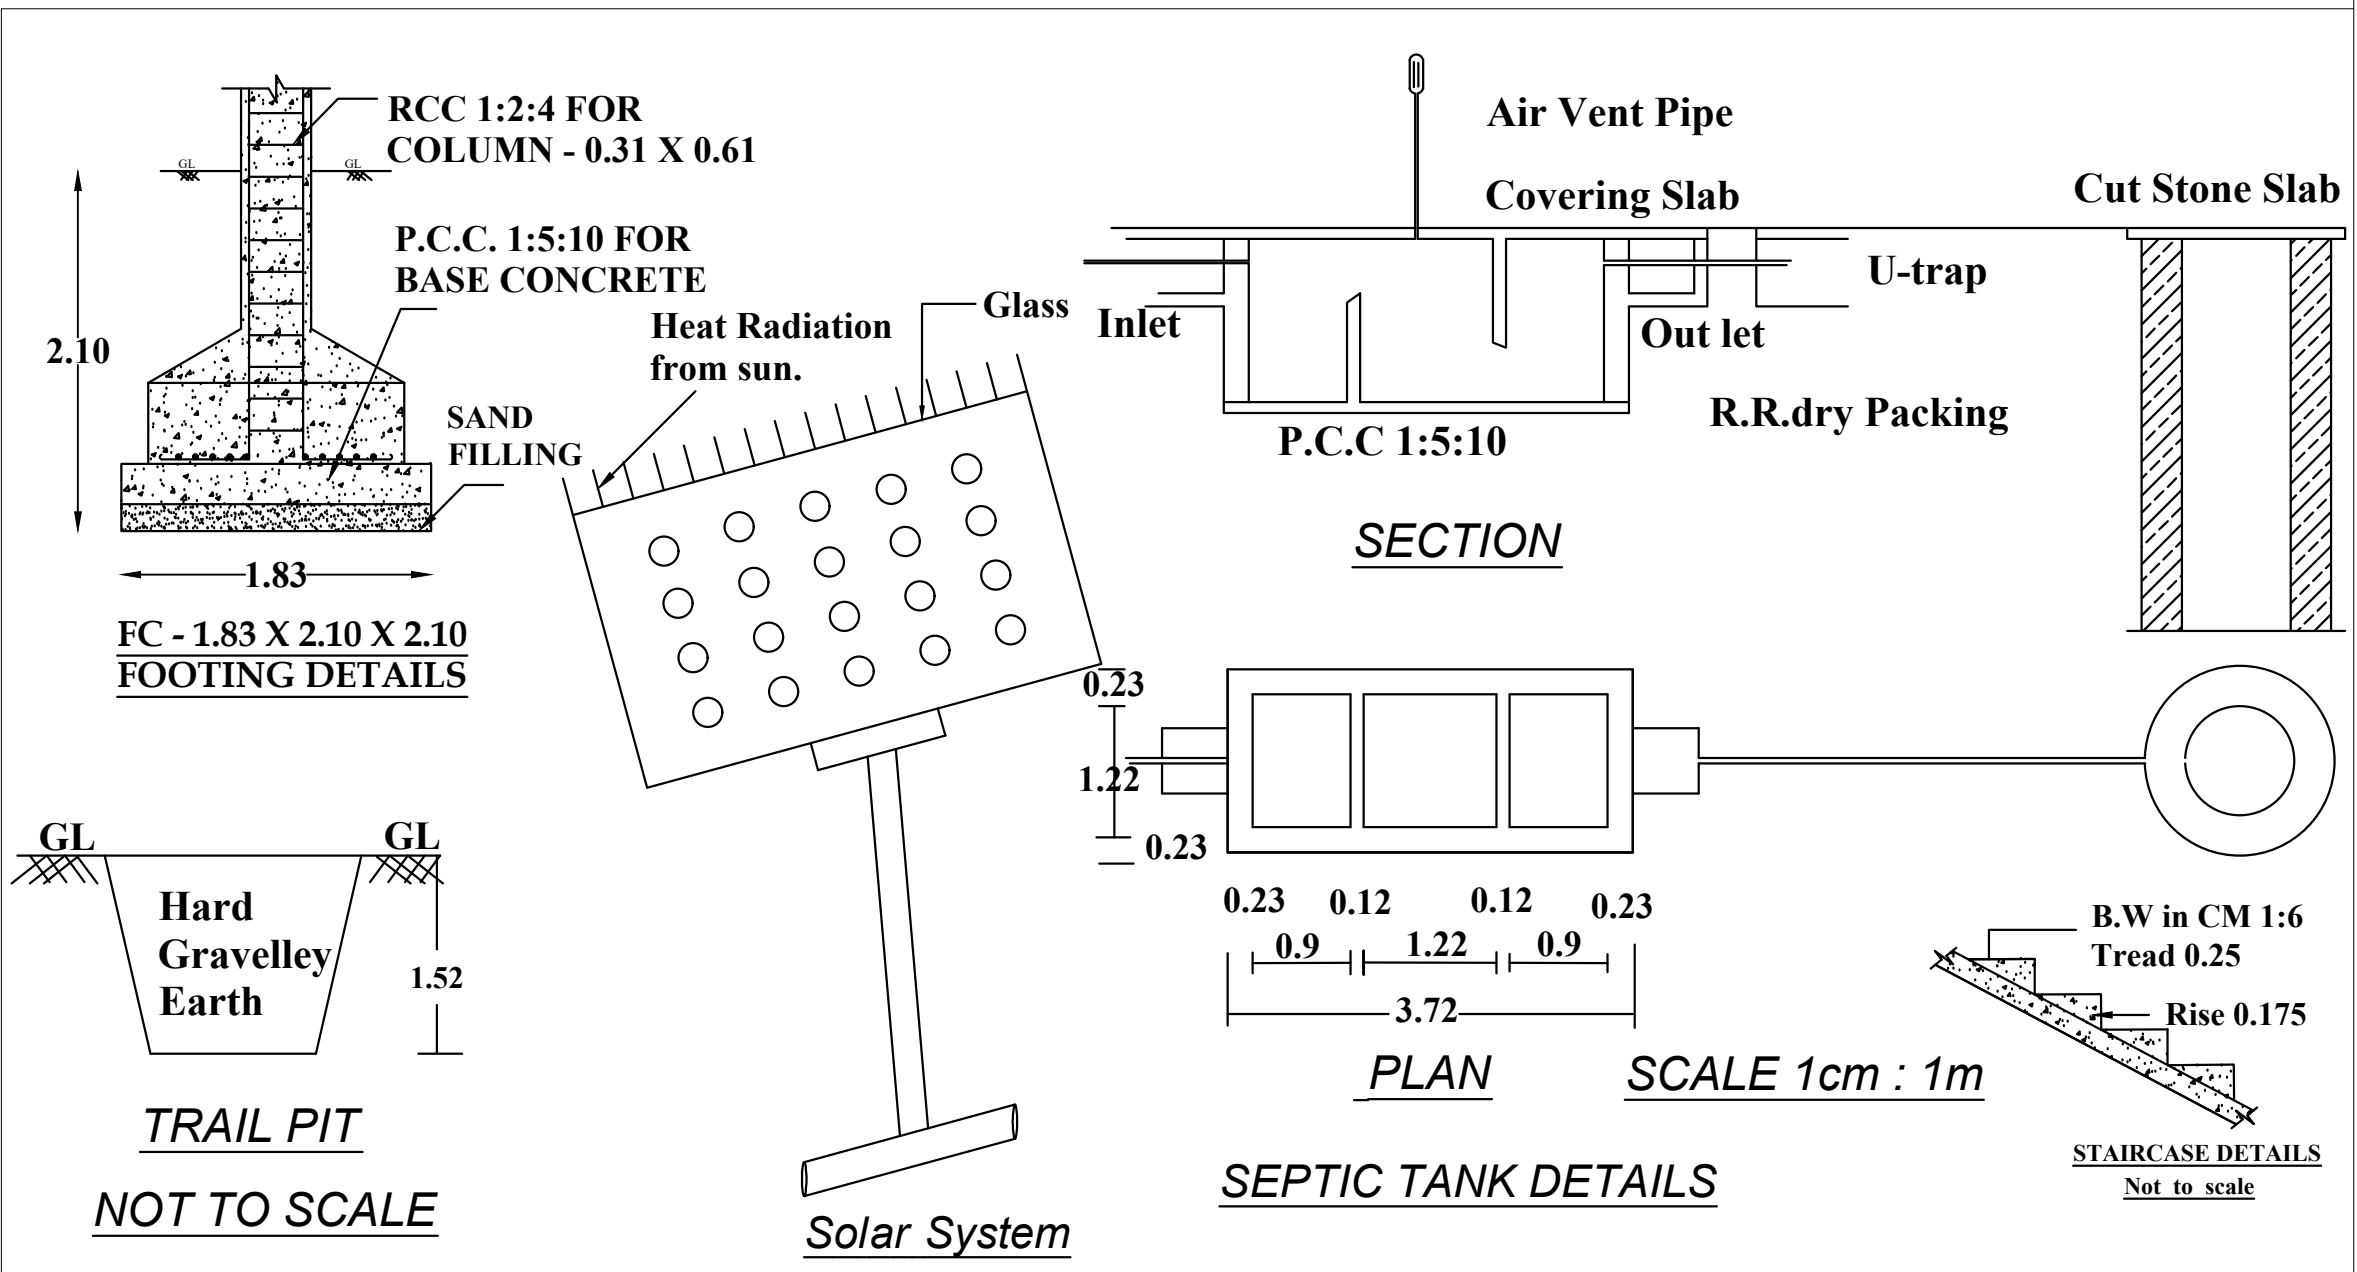

AREA OF THE SITE : 28.750CENT, 1165.00Sq.M.

PROPOSED BUILDING DETAILS	PLINTH AREA Sq.M.	FLOOR AREA Sq.M.	Sq.Ft.	Sq.Ft.
GROUND FLOOR	87.82	944.94	76.00	817.76
FIRST FLOOR	94.05	1011.98	83.99	903.73
TOTAL	181.87	1956.92	159.99	1721.49

CONSTRUCTION AREA	: 2.167CENT.
VACANT AREA	:26.583CENT.
COLOUR INDEX	SCHEDULE OF JOINERIES :
ROAD & STREET	DOOR: D: 1.00x2.00, D1:0.75x2.00
PROPOSED	WINDOW:W3:1.50x1.50, W1:1.00x1.50
EXISTING BUILDING	VENTILATOR:V:0.60x0.45
BOUNDARY	

SIGN OF OWNER:

SIGN OF REGISTERED ENGINEER:



Eight ways to know a piece of land before you pay for it.

This report covers one part of the picture. These cover the rest, drawn from the same government records, for any property in Tamil Nadu.

LandLens One

Ask anything about a property and get an answer grounded in live government records, with the sources shown.

[/landlens/one](#)



Verify My Land

Every record check run on one property and returned as a single report.

[/landlens/verify-my-land](#)



Legal Opinion

An advocate's written opinion on the title, built on the records we pull for it.

[/landlens](#)



One Map

Every layer on one map: the parcel, its boundary, zoning, water bodies and what sits around it.

[/landlens/one/map](#)



PriceMap

What land actually changed hands for around this plot, taken from the registered deeds.

[/landlens/pricemap](#)



Build Scope

What you are allowed to build here: floor space, height, coverage and setbacks.

[/landlens/build-scope](#)



Property Tracker

Watch a property and hear about it when something new is registered against it.

[/landlens/property-tracker](#)



Deal Room

Run the transaction in one place: documents, stamping, signatures and the parties.

[/landlens/deal-room](#)



Twenty-four checks you can run yourself, at no cost.

Records and verification

The registers themselves, read for you.

Encumbrance Certificate

Patta and Chitta

Field Measurement Sketch

EC Analyzer

Bank charge check

Court case search

Seller background check

Approval check by survey

Zoning and land use

What the plan says can happen on this land.

Land use zone finder

CMDA land use check

Coastal regulation zone

Master plan check

Water bodies finder

Airport height clearance

Value and duty

What it is worth and what it costs to register.

Guideline value by street

Guideline value by survey

Stamp duty and registration fees

Capital gains

Floor space index

Area unit converter

Registers and directories

Who holds it, and which office keeps the record.

Find your registering office

Temple property check

Waqf property check

RERA register



Every free tool
/tools



Services we run
for you
/services



The LandLens
suite
/landlens/one



Every claim in this document traces back to a government record.

Legal opinions, due diligence and title verification

Building plan, layout and sub-division approvals

Completion and occupancy certificates, regularisation

Escrow, negotiation and NRI property management

Land survey, soil testing, architecture and construction

Verified RealEstate
3/350/2 Mettukuppam,
OMR Thoraipakkam,
Chennai 600 097, India
hello@verified.realestate
+91 9996 12 9996

Prepared from the registers named on the page each finding sits on. Where a register could not be read, this document says so in its place rather than leaving the gap to be read as a clean result.

