

PP

APPROVAL RECORD

Planning Permission

Kanniyakumari
Kanniyakumari district, Tamil Nadu

APPROVAL TYPE
Building Plan

ISSUING AUTHORITY
Town Panchayat





PURPOSE
Residential

The approval as the planning authority issued it, reproduced in full behind this page.


An approval speaks to what was sanctioned, not to what was built. Completion is a separate record.

PLAN SHOWING THE PROPOSED CONSTRUCTION OF A R.C.C ROOF RESIDENTIAL BUILDING IN Re.Sy NO : 400/1A AT NARIKUZH, THUMBACODE, KULASEKHARAM POST OF THUMBACODE-B VILLAGE, THIRPARAPPU TOWN PANCHAYAT, THIRUVATTAR TALUK, KANYAKUMARI DISTRICT.


APPLICANT BY: Miss. AASHIKA, D/O. Mr. MANIKANDAN.

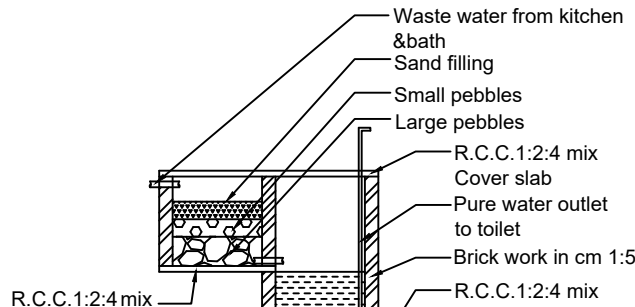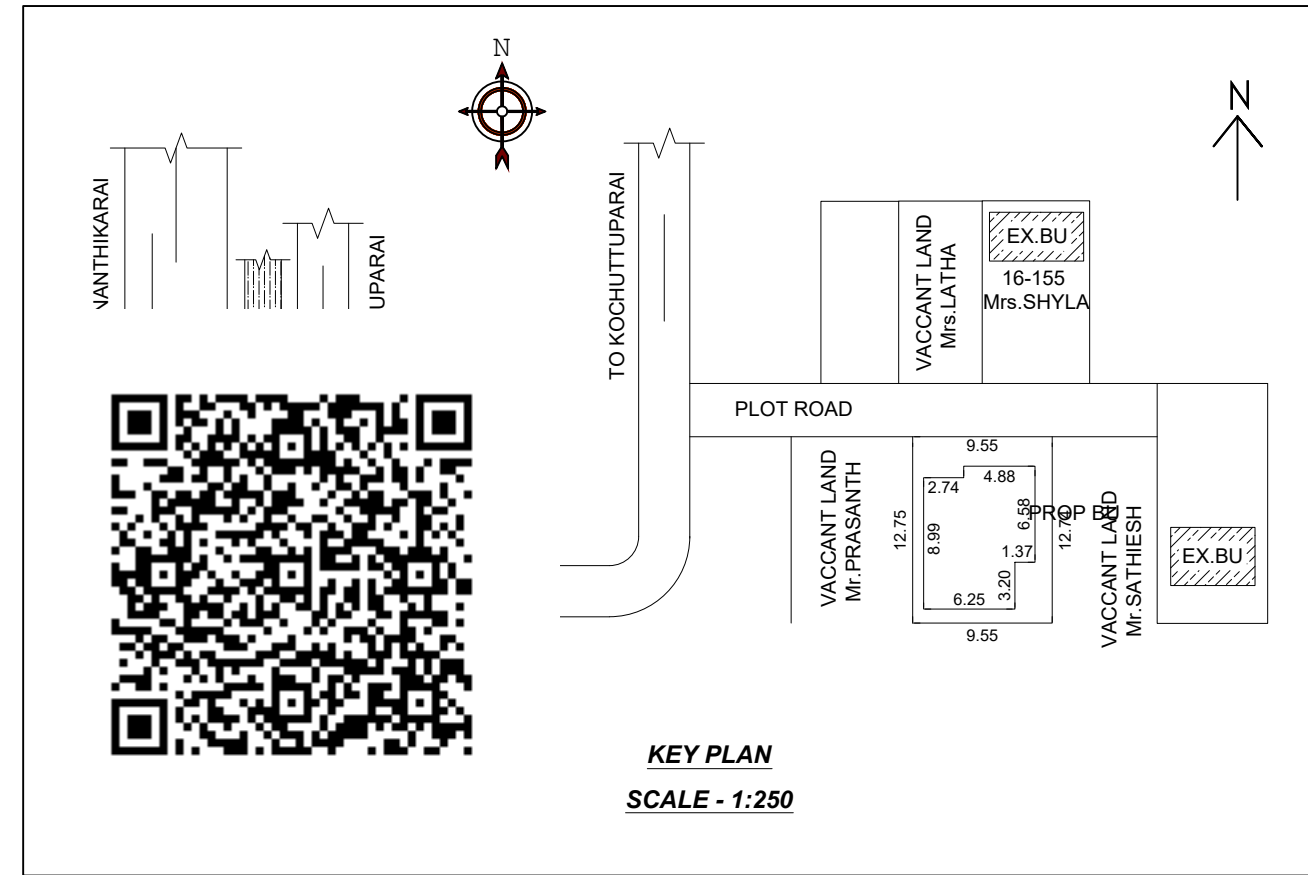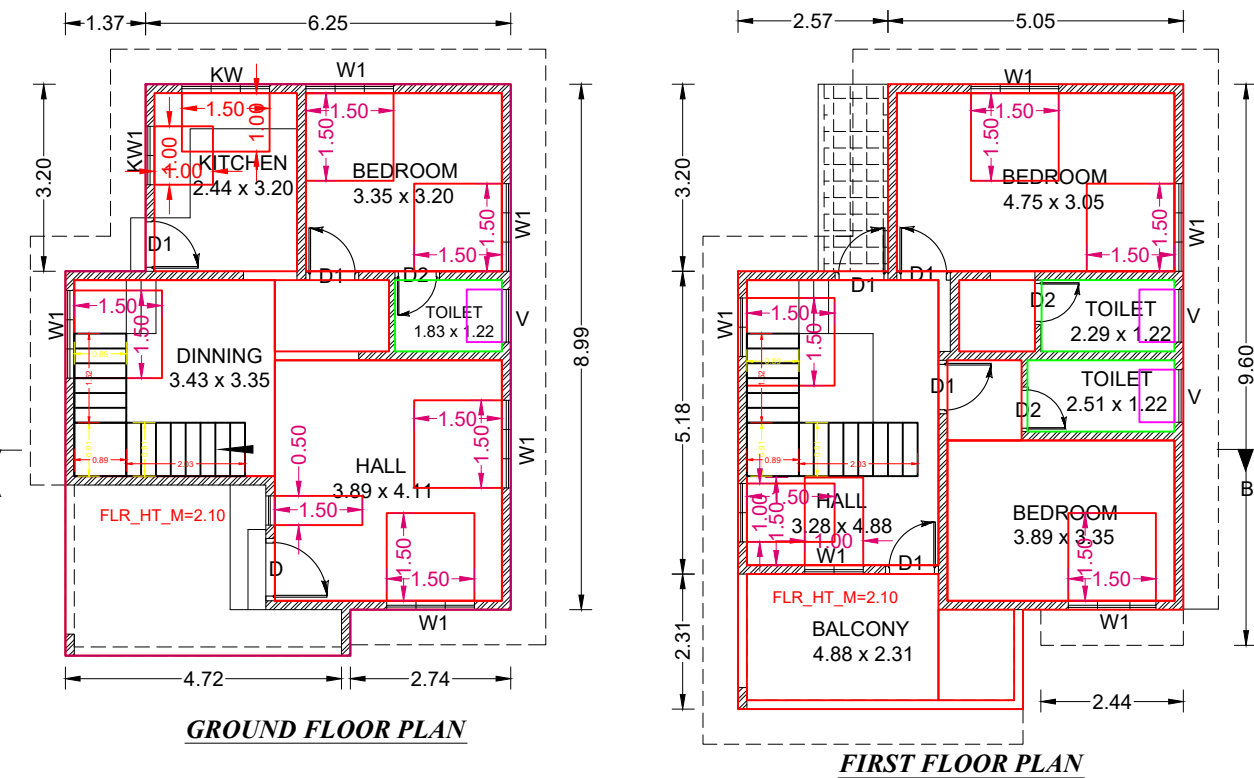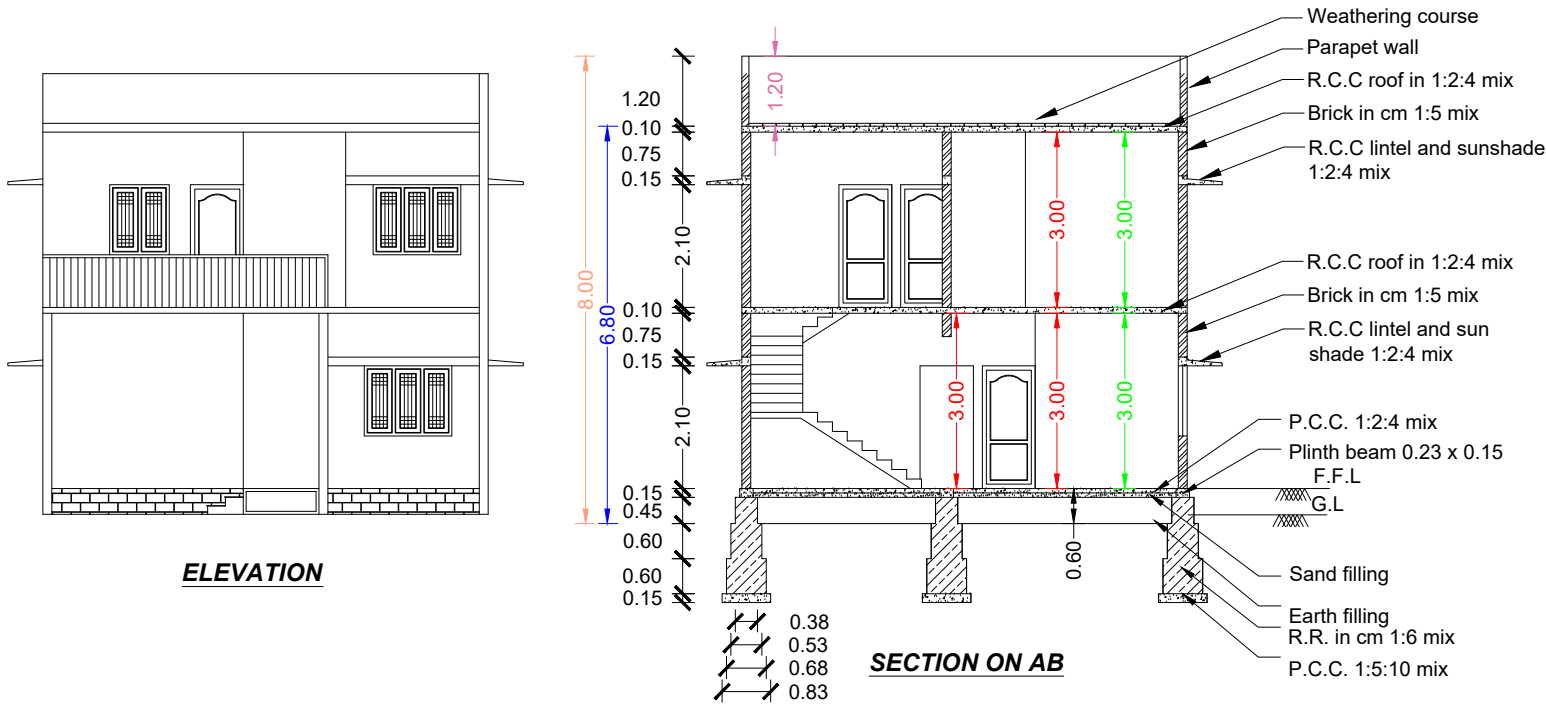


WASTE WATER RECYCLING SYSTEM

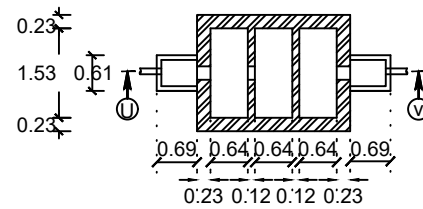


SEPTIC TANK PLAN

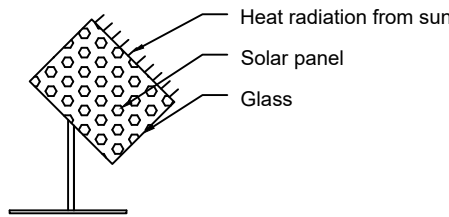


SOLAR SYSTEM

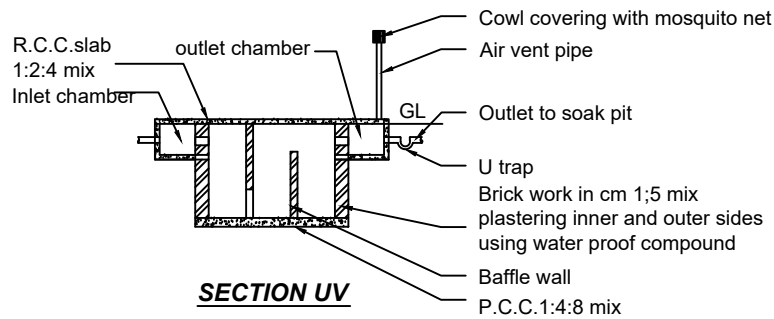


SECTION UV

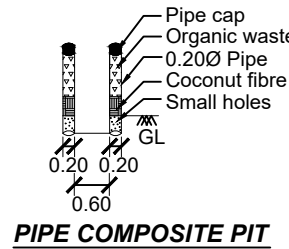

PIPE COMPOSITE PIT

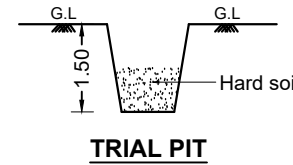


TRIAL PIT

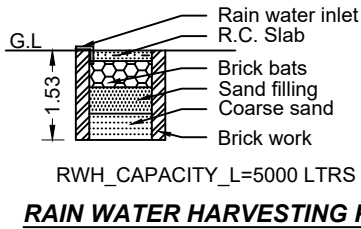

RAIN WATER HARVESTING PIT

- PROPOSED BUILDING
- ROAD
- SITE BOUNDARY
- EXISTING BUILDING

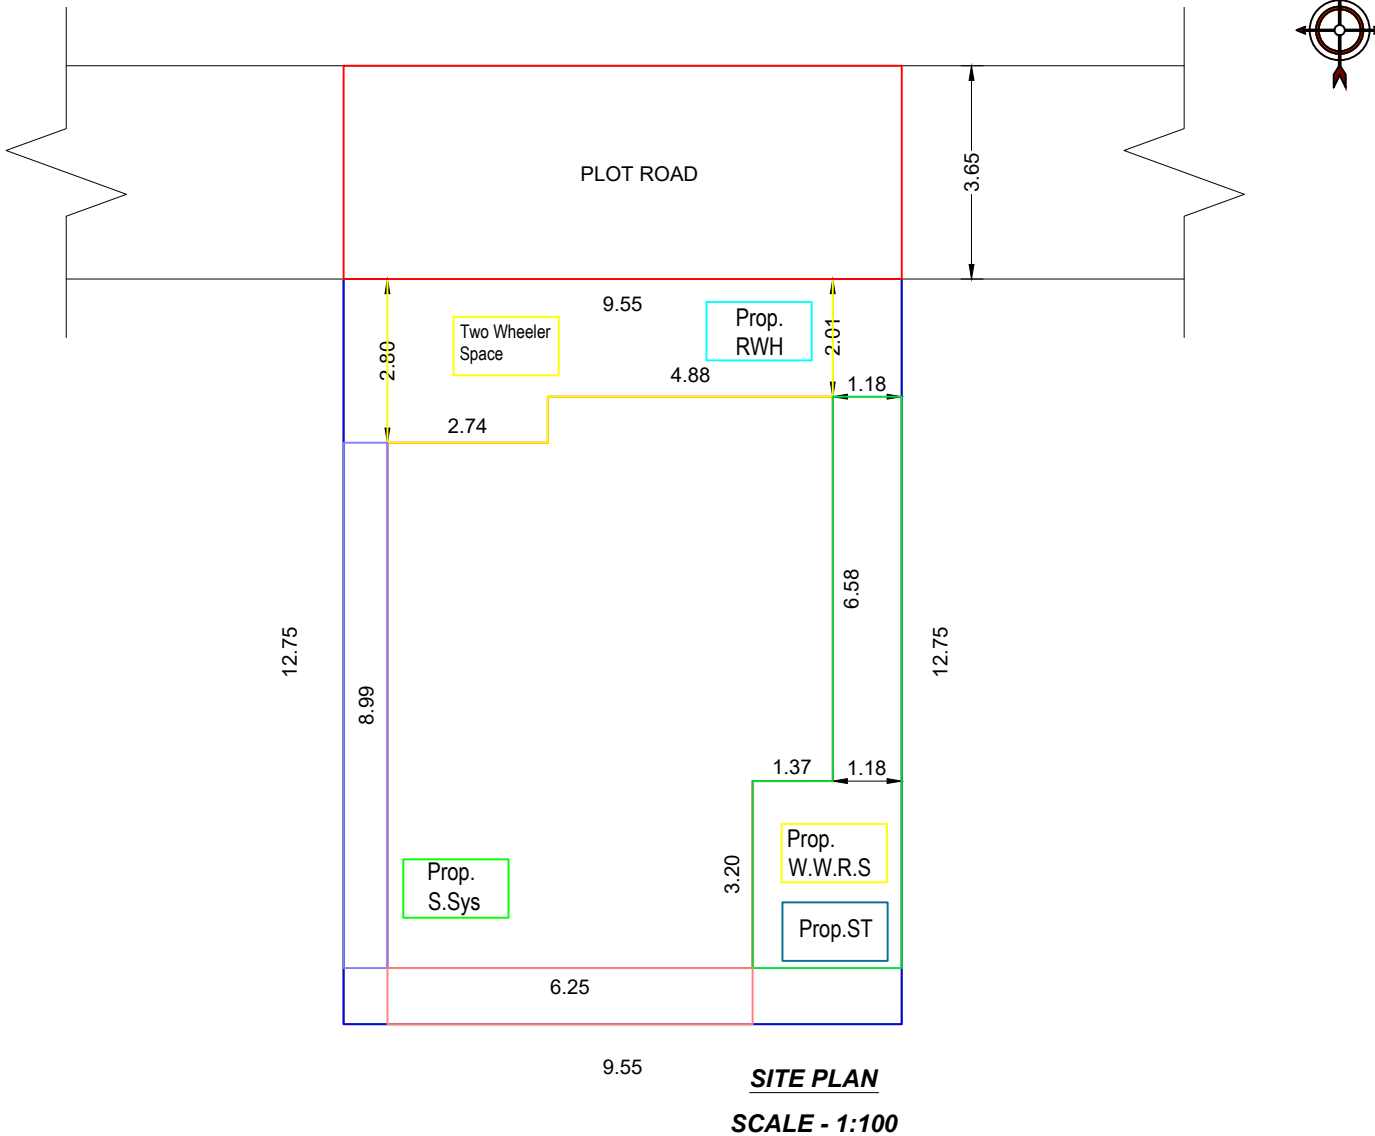

SITE PLAN

SCALE - 1:100

SCHEDULE OF JOINERIES		
REF	DESCRIPTION	SIZE
D	DOOR	1.06 x 2.10
D1	DOOR	0.90 x 2.10
D2	DOOR	0.75 x 2.10
W	WINDOW	1.50 x 1.80
W1	WINDOW	1.50 x 1.20
KW1	WINDOW	1.00 x 1.00
KW	WINDOW	1.50 x 1.00
V	VENTILATION	0.90 x 0.45

AREA DETAILS		
SITE AREA	3.008 Cent	121.76 Sq.m
PLINTH AREA		
GROUND FLOOR	67.96 Sq.m	732 Sq.ft
FIRST FLOOR	68.60 Sq.m	738 Sq.ft
TOTAL	136.56 Sq.m	1470 Sq.ft
FLOOR AREA		
GROUND FLOOR	60.02 Sq.m	646 Sq.ft
FIRST FLOOR	60.02 Sq.m	646 Sq.ft
TOTAL	120.04 Sq.m	1292 Sq.ft
VACANT AREA	302.38 Sq.m	3254 Sq.ft

PLAN INFO
PLOT_AREA_M2=121.76
AS_AT_SITE=121.76
FMB_OR_PIR=121.76
AS_PER_DOCUMENT=121.76
ROAD_WIDTH=3.65
AVG_PLOT_WIDTH=9.55
AVG_PLOT_DEPTH=12.75
ROAD_LENGTH=100.00
AREA_TYPE=EWS
SURVEY_NO=400/1A
PATTI_NO=1734
TALUK=THIRUVATTAR
JURISDICTION_TYPE=PANCHAYAT
SINGLE_FAMILY_BLDG=YES
OSR_APPLICABLE=NO
OSR_SURRENDER_OR_BUYBACK=YES
PREMIUM_FSI_REQUIRED=NO
OSR_SURRENDER_OR_BUYBACK=YES
IS_APPROVED_LAYOUT=YES
ORGANIZATION_TYPE=PRIVATE
CRZ=NO
LAND_USE_ZONE = RESIDENTIAL
PLOT_NO=0
DISTRICT=KANYAKUMARI
IS_SWIMMING_POOL_EXISTS=NO
RWH_DECLARED=YES
IF_HERITAGE_TOWN_LESS THAN 1KM_RADIUS=NO

FOR OFFICE USE

PARKING CALCULATION ACCORDING IN TNCDDBR 2019

FLOOR AREA ABOVE 75 Sq.m - 1 CAR SPACE / 75 Sq.m

TOTAL FLOOR AREA OF BUILDING = 120.04 Sq.m

NUMBER OF CARS = 120.04 / 75 = 1.60 NO'S SAY IT AS 1 NO

SIGNATURE OF THE OWNER


Signature of Licence Surveyer

ER A PADMAKUMAR, M.TECH., M.B.A., MSTE
Consultant & Govt. Registered Civil Engineer
V Padmas Builders & Engineers,
Kandathilakam Complex, Vandalcode (P.O.),
Kulasekharam, Cell: 9443414432
Kanniyakumari District - 629 161

SIGNATURE OF THE ENGINEER

DESIGNED BY:

Er. RAMCHAND.M.T +91-9489492977.

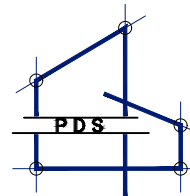

PERSPECTIVE

DESIGN STUDIO

KULASEKHARAM

perspectivedesignstudio.07@gmail.com

Eight ways to know a piece of land before you pay for it.

This report covers one part of the picture. These cover the rest, drawn from the same government records, for any property in Tamil Nadu.

LandLens One

Ask anything about a property and get an answer grounded in live government records, with the sources shown.

[/landlens/one](#)



Verify My Land

Every record check run on one property and returned as a single report.

[/landlens/verify-my-land](#)



Legal Opinion

An advocate's written opinion on the title, built on the records we pull for it.

[/landlens](#)



One Map

Every layer on one map: the parcel, its boundary, zoning, water bodies and what sits around it.

[/landlens/one/map](#)



PriceMap

What land actually changed hands for around this plot, taken from the registered deeds.

[/landlens/pricemap](#)



Build Scope

What you are allowed to build here: floor space, height, coverage and setbacks.

[/landlens/build-scope](#)



Property Tracker

Watch a property and hear about it when something new is registered against it.

[/landlens/property-tracker](#)



Deal Room

Run the transaction in one place: documents, stamping, signatures and the parties.

[/landlens/deal-room](#)



Twenty-four checks you can run yourself, at no cost.

Records and verification

The registers themselves, read for you.

Encumbrance Certificate

Patta and Chitta

Field Measurement Sketch

EC Analyzer

Bank charge check

Court case search

Seller background check

Approval check by survey

Zoning and land use

What the plan says can happen on this land.

Land use zone finder

CMDA land use check

Coastal regulation zone

Master plan check

Water bodies finder

Airport height clearance

Value and duty

What it is worth and what it costs to register.

Guideline value by street

Guideline value by survey

Stamp duty and registration fees

Capital gains

Floor space index

Area unit converter

Registers and directories

Who holds it, and which office keeps the record.

Find your registering office

Temple property check

Waqf property check

RERA register



Every free tool
/tools



Services we run
for you
/services



The LandLens
suite
/landlens/one



Every claim in this document traces back to a government record.

Legal opinions, due diligence and title verification

Building plan, layout and sub-division approvals

Completion and occupancy certificates, regularisation

Escrow, negotiation and NRI property management

Land survey, soil testing, architecture and construction

Verified RealEstate
3/350/2 Mettukuppam,
OMR Thoraipakkam,
Chennai 600 097, India
hello@verified.realestate
+91 9996 12 9996

Prepared from the registers named on the page each finding sits on. Where a register could not be read, this document says so in its place rather than leaving the gap to be read as a clean result.

