

PP

APPROVAL RECORD

Planning Permission

Kanniyakumari district, Tamil Nadu

APPROVAL TYPE


Building Plan

ISSUING AUTHORITY


Rural Panchayat

The approval as the planning authority issued it, reproduced in full behind this page.


An approval speaks to what was sanctioned, not to what was built. Completion is a separate record.

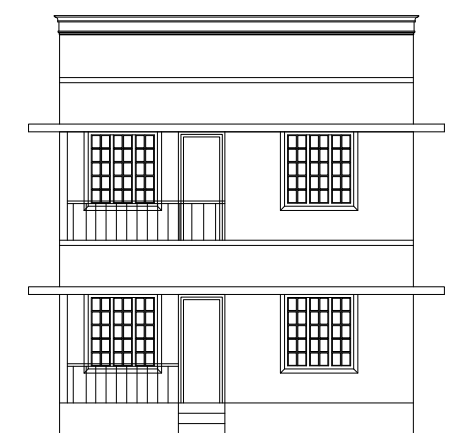


ELEVATION

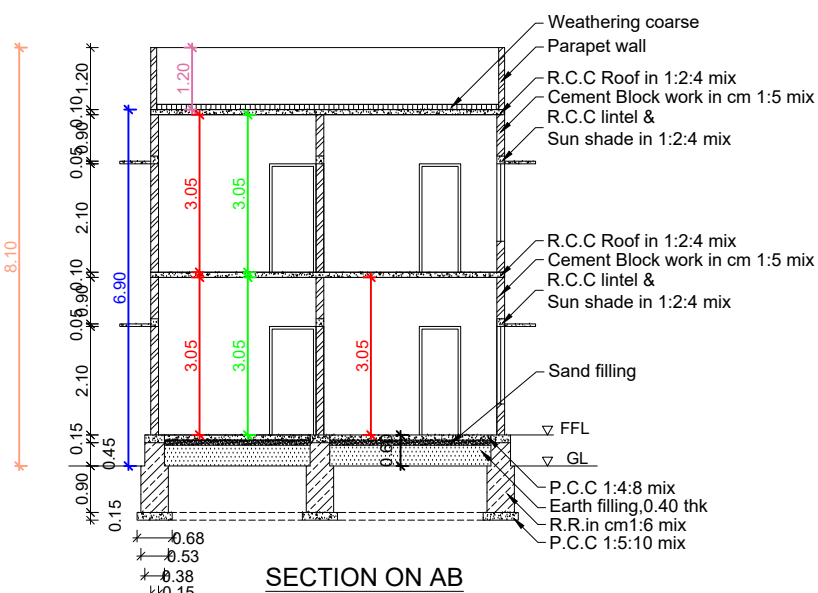


SECTION ON AB

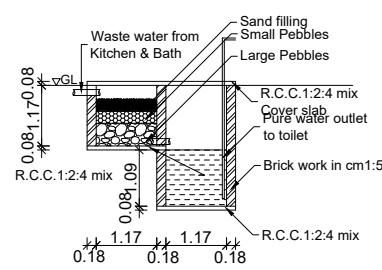


WASTE WATER RECYCLING SYSTEM

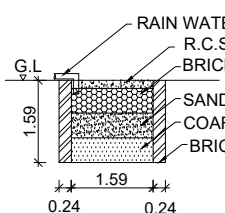


RAIN WATER HARVESTING PIT

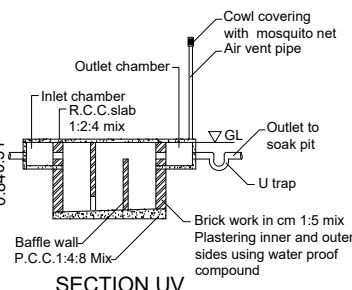

SECTION UV

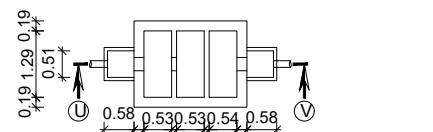


SEPTIC TANK PLAN

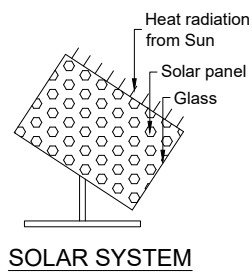


SOLAR SYSTEM

- PROPOSED BUILDING
SITE BOUNDARY
EXISTING BUILDING

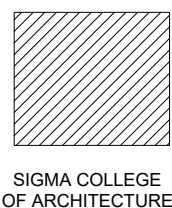


SIGMA COLLEGE OF ARCHITECTURE

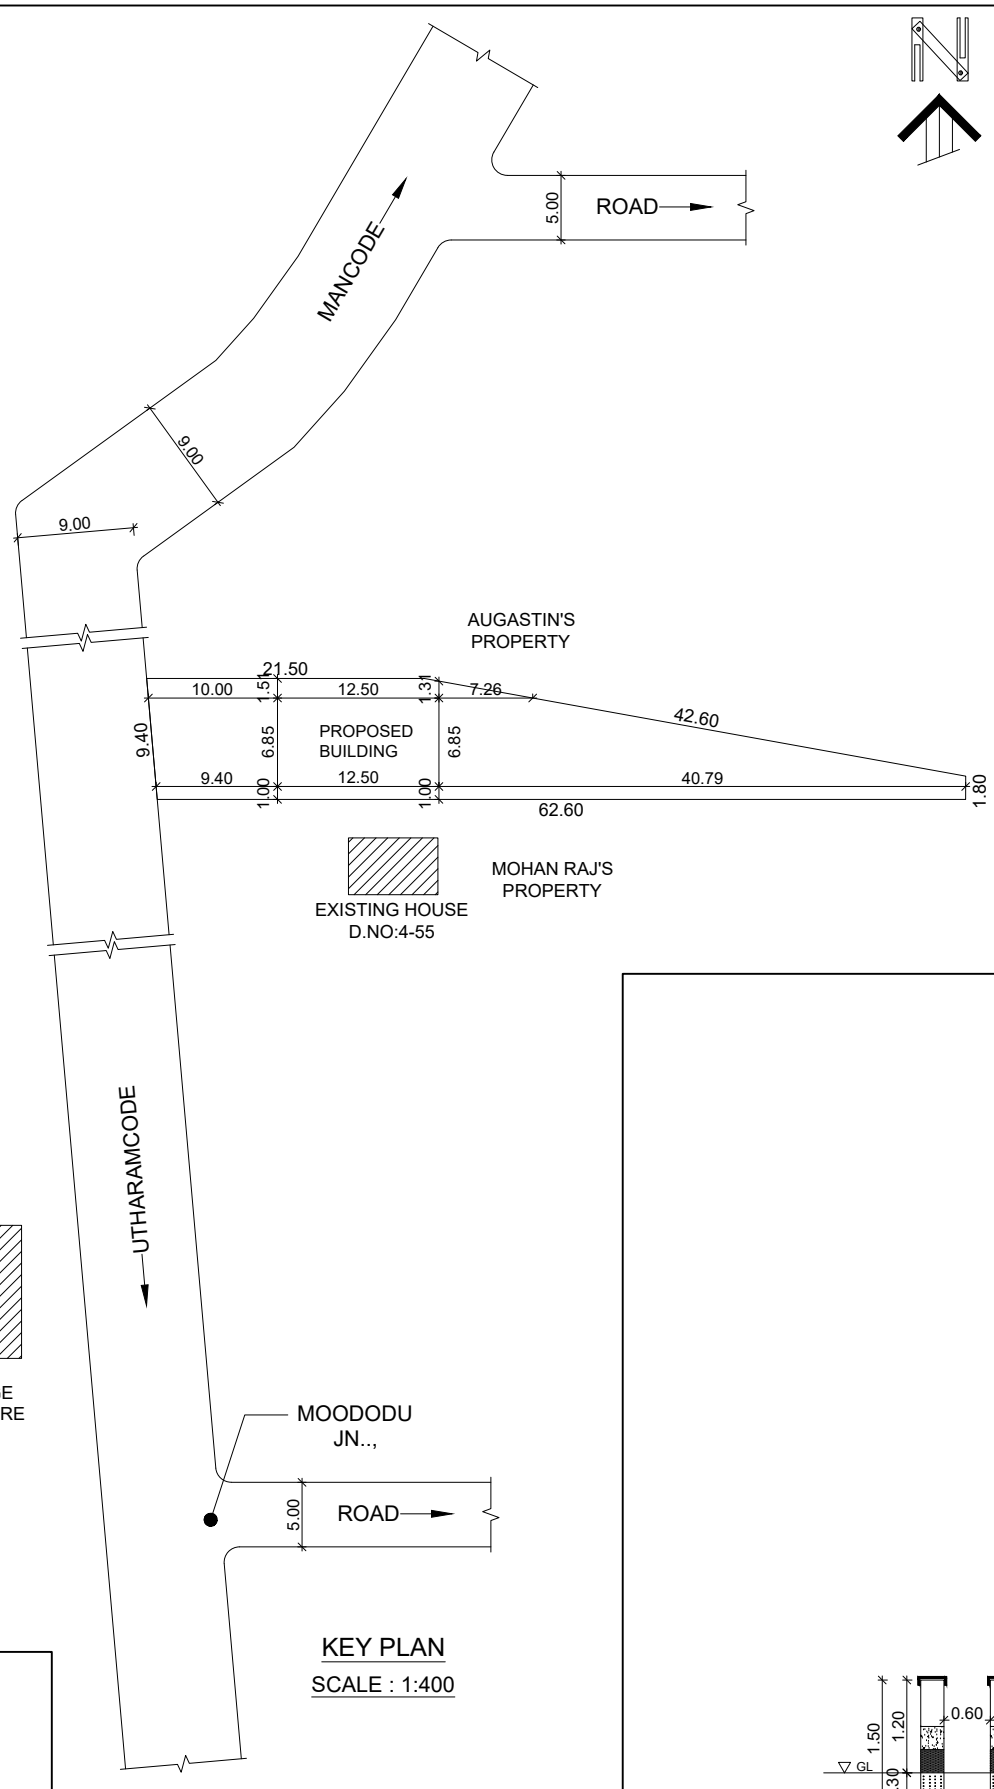


KEY PLAN

SCALE : 1:400

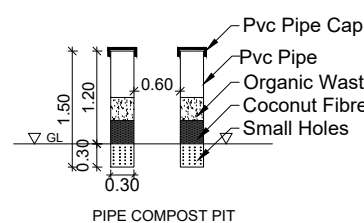

PIPE COMPOST PIT

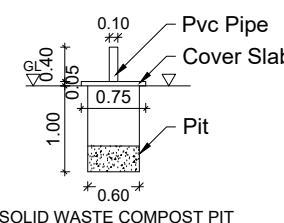

SOLID WASTE COMPOST PIT

PLAN SHOWING THE PROPOSED CONSTRUCTION OF TERRACE ROOF RESIDENTIAL BUILDING IN RE.SY.NO:7 / 1A1A AT MUZHUCODE VILLAGE , MUZHUCODE VILLAGE PANCHAYAT, VILAVANCODE TALUK, K.K.DISTRICT.

OWNED BY: Mr.R.STEPHEN , S/O Mr.RAMACHANDRAN , Mrs.RATHIKALA , W/O Mr.R.STEPHEN , 1-4-330 , KOLLAMPOTTAI VILAI VEEDU , MOODODU , MUZHUCODE , ARUMANAI (P.O) , K.K.DIST.

AREA DETAILS - BUILDING

PLINTH AREA		
Ground Floor	85.62 Sq.m	921.61 Sq.ft
First Floor	62.68 Sq.m	674.69 Sq.ft
Total	148.30 Sq.mt	1596.30 Sq.ft
FLOOR AREA		
Ground Floor	75.76 Sq.m	815.48 Sq.ft
First Floor	55.50 Sq.m	597.40 Sq.ft
Total	131.26 Sq.mt	1412.88 Sq.ft
AREA DETAILS - PLOT		
Site Area	10.000 Cents	4.05 Are
	(404.700 Sq.m)	(4356.00 Sq.ft)
Vacant Area	319.08 Sq.m	3434.58 Sq.ft
F.S.I	148.30	404.70
PC	85.62	404.70
		21.16 < 2.00

P. Stephen

M-955 60N

SIGNATURE OF OWNER

A.SREEKUMAR
Engineer - Grade III-RE
Reg.No.149/L/S/2022/00004
Email:geotechsree@gmail.com



ENGINEER

PLAN INFO
PLOT AREA M2=404.70
AS AT SITE=431.50
FMB OR PIR=404.70
AS PER DOCUMENT=404.70
ROAD WIDTH=9.00
AVG PLOT WIDTH=9.40
AVG PLOT DEPTH=62.60
ROAD LENGTH=100.00
AREA TYPE=OTHERS
SURVEY NO=7/1A1A
PATTI NO=9867
TALUK=VILAVANCODE
JURISDICTION TYPE= PANCHAYAT
SINGLE FAMILY BLDG=YES
OSR APPLICABLE=NO
OSR SURR BUYBACK RETAIN=RETAIN
PREMIUM FSI REQUIRED=NO
OSR SURRENDER OR BUYBACK=YES
IS APPROVED LAYOUT=YES
ORGANIZATION TYPE=PRIVATE
CRZ=NO
LAND USE ZONE = RESIDENTIAL
PLOT NO=0
DISTRICT=KANYAKUMARI
IS SWIMMI
RWH DEC
IF HERITAGE



REF	D
D	
D1	
W3	

ERIES
90 X 1.50
50 X 1.00
90 X 0.60

SCALE : 1:100

ALL DIMENSIONS ARE IN METRE

DWG NO
01042
11024

ERA.SREEKUMAR
GEO TECH CONSTRUCTIONS

MAIN ROAD,ARUMANAI,
K.K.DISTRICT-629151,
MOBILE NO: 9443808720,
email:geotechsree@gmail.com

Eight ways to know a piece of land before you pay for it.

This report covers one part of the picture. These cover the rest, drawn from the same government records, for any property in Tamil Nadu.

LandLens One

Ask anything about a property and get an answer grounded in live government records, with the sources shown.

[/landlens/one](#)



Verify My Land

Every record check run on one property and returned as a single report.

[/landlens/verify-my-land](#)



Legal Opinion

An advocate's written opinion on the title, built on the records we pull for it.

[/landlens](#)



One Map

Every layer on one map: the parcel, its boundary, zoning, water bodies and what sits around it.

[/landlens/one/map](#)



PriceMap

What land actually changed hands for around this plot, taken from the registered deeds.

[/landlens/pricemap](#)



Build Scope

What you are allowed to build here: floor space, height, coverage and setbacks.

[/landlens/build-scope](#)



Property Tracker

Watch a property and hear about it when something new is registered against it.

[/landlens/property-tracker](#)



Deal Room

Run the transaction in one place: documents, stamping, signatures and the parties.

[/landlens/deal-room](#)



Twenty-four checks you can run yourself, at no cost.

Records and verification

The registers themselves, read for you.

Encumbrance Certificate

Patta and Chitta

Field Measurement Sketch

EC Analyzer

Bank charge check

Court case search

Seller background check

Approval check by survey

Zoning and land use

What the plan says can happen on this land.

Land use zone finder

CMDA land use check

Coastal regulation zone

Master plan check

Water bodies finder

Airport height clearance

Value and duty

What it is worth and what it costs to register.

Guideline value by street

Guideline value by survey

Stamp duty and registration fees

Capital gains

Floor space index

Area unit converter

Registers and directories

Who holds it, and which office keeps the record.

Find your registering office

Temple property check

Waqf property check

RERA register



Every free tool
/tools



Services we run
for you
/services



The LandLens
suite
/landlens/one



Every claim in this document traces back to a government record.

Legal opinions, due diligence and title verification

Building plan, layout and sub-division approvals

Completion and occupancy certificates, regularisation

Escrow, negotiation and NRI property management

Land survey, soil testing, architecture and construction

Verified RealEstate
3/350/2 Mettukuppam,
OMR Thoraipakkam,
Chennai 600 097, India
hello@verified.realestate
+91 9996 12 9996

Prepared from the registers named on the page each finding sits on. Where a register could not be read, this document says so in its place rather than leaving the gap to be read as a clean result.

