

PP

APPROVAL RECORD

Planning Permission

Kanniyakumari district, Tamil Nadu

APPROVAL TYPE

Building Plan

ISSUING AUTHORITY

Rural Panchayat


The approval as the planning authority issued it, reproduced in full behind this page.

An approval speaks to what was sanctioned, not to what was built. Completion is a separate record.


PLAN SHOWING THE PROPOSED ADDITIONAL CONSTRUCTION OF RESIDENTIAL AND COMMERCIAL BUILDING IN Re.Sy.NO: 854/1, OF MADHUSOODHANAPURAM SOUTH VILLAGE,AT ZIONPURAM ,ATHIKATTUVILAI VILLAGE PANCHAYAT.

NAME OF THE OWNER : MR.S.JEBIN DANIEL,S/O.SAMUVEL PONRAJ.

1/80 B,ZIONPURAM,
MANIKATTIPOTTAL,
KK.DIST-629501.

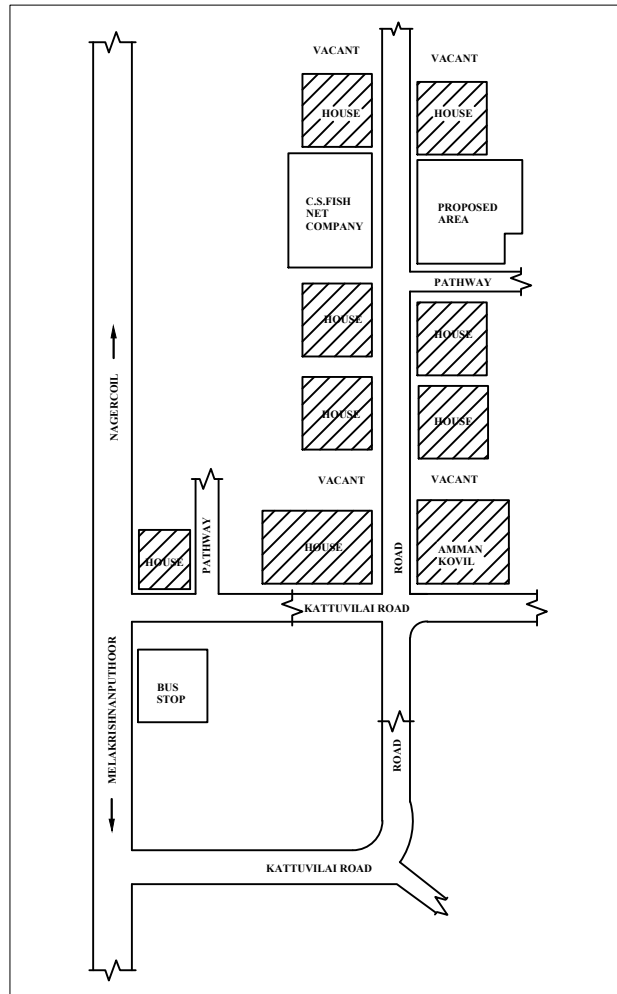


PLAN INFO
PLOT_NO=NO
PATTA_NO=4718
TALUK=AGASTEESWARAM
DISTRICT=KANNIYAKUMARI
SURVEY_NO=854/1
PLOT_AREA_M2=2842.89
AS_PER_DOCUMENT=2842.89
AS_AT_SITE=2842.66
FMB_OR_PLR=2842.89
JURISDICTION_TYPE= PANCHAYAT
SINGLE_FAMILY_BLDG=YES
LAND_USE_ZONE = RESIDENTIAL
AND COMMERCIAL
CRZ=NO
SECURITY_ZONE=NO
WHETHER_GOV'T_OR_AIDED_SCHOOL=NO
ROAD_WIDTH=8.35
ROAD_LENGTH=250.00
AVG_PLOT_DEPTH= 45.40
AVG_PLOT_WIDTH=64.20
RWH_DECLARED=YES
BUILDING_NEAR_TO_RIVER=NO
OSR_APPLICABLE =NO
PREMIUM_FSI_REQUIRED=NO
IS_APPROVED_LAYOUT=NO
AREA_TYPE=OTHERS
BUILDING_NEAR_MONUMENT=NO
BUILDING_NEAR_GOV'T_BLDG=NO
PROVISION_FOR_GREEN_BUILDINGS_AND_SUSTAINABILITY=NO
FIRE_PROTECTION_AND_FIRE_SAFETY_REQUIREMENTS=YES
NOC_FOR_CONSTRUCTION_NEAR_MONUMENT=NO
BARRIER_FREE_ACCESS_FOR_PHYSICALLY_CHALLENGED_PEOPLE=YES
NOC_FIRE_DEPT=NO
IS_SWIMMING_POOL_EXISTS=NO
IF_HERITAGE_TOWN_LESSTHAN_1KM_RADIUS=NO

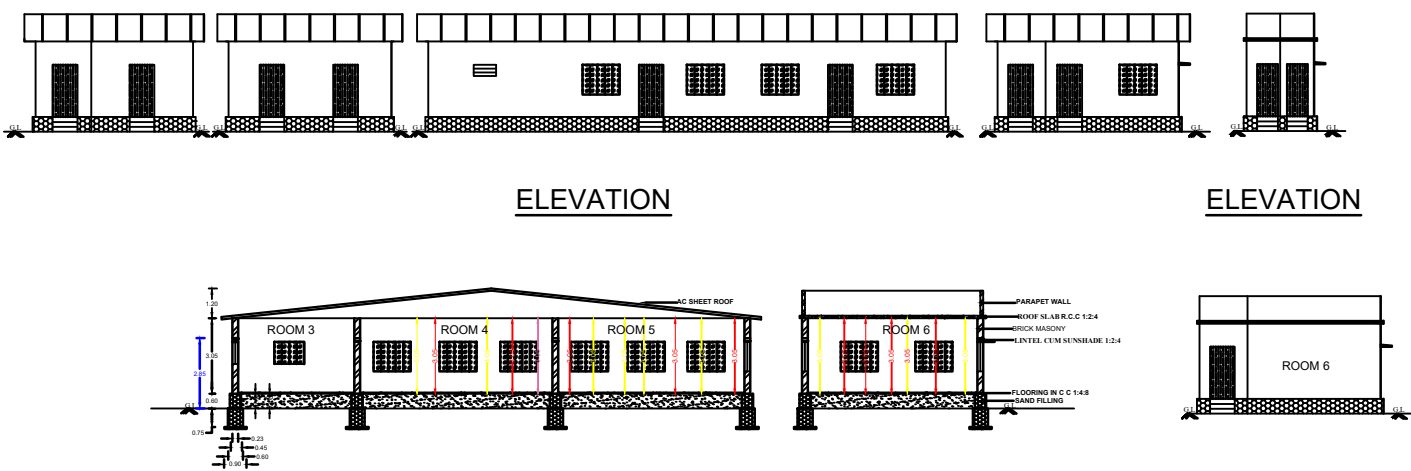


SECTION ON AB


ELEVATION

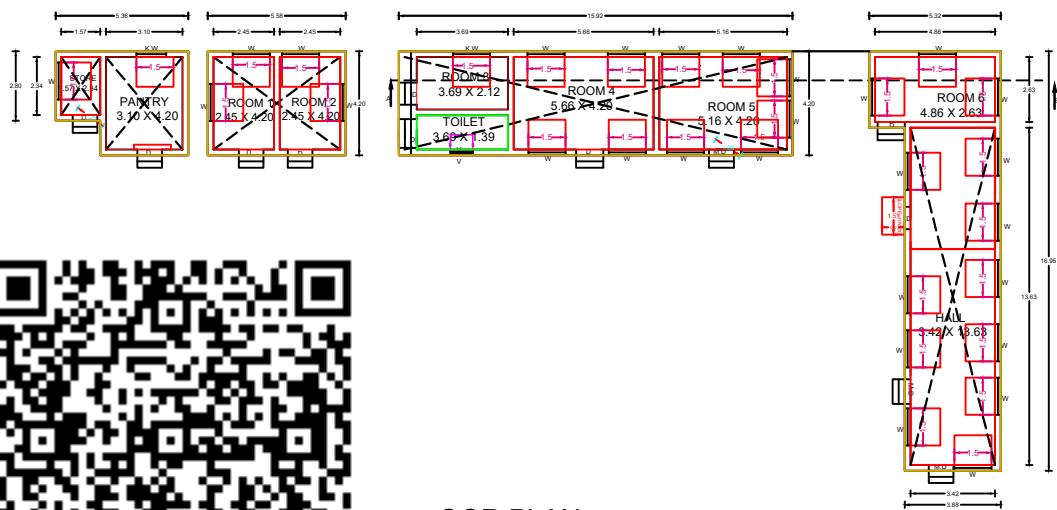


DOOR PLAN

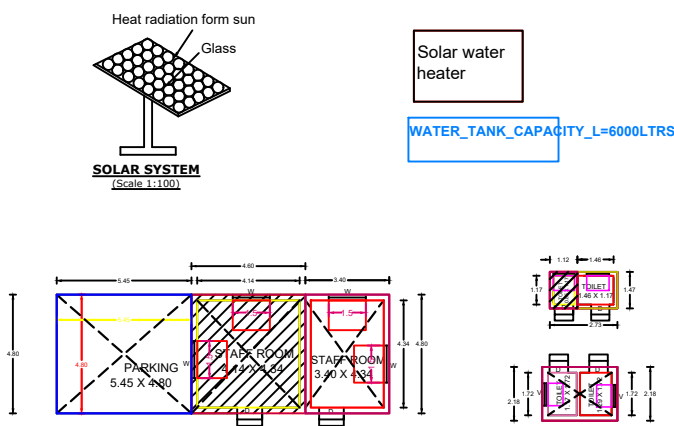


GROUND FLOOR PLAN

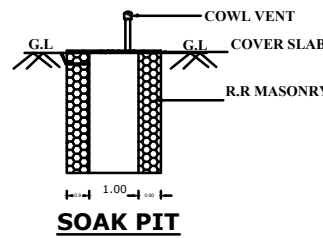


SOAK PIT

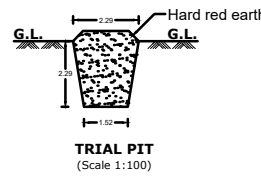


TRIAL PIT
(Scale 1:100)

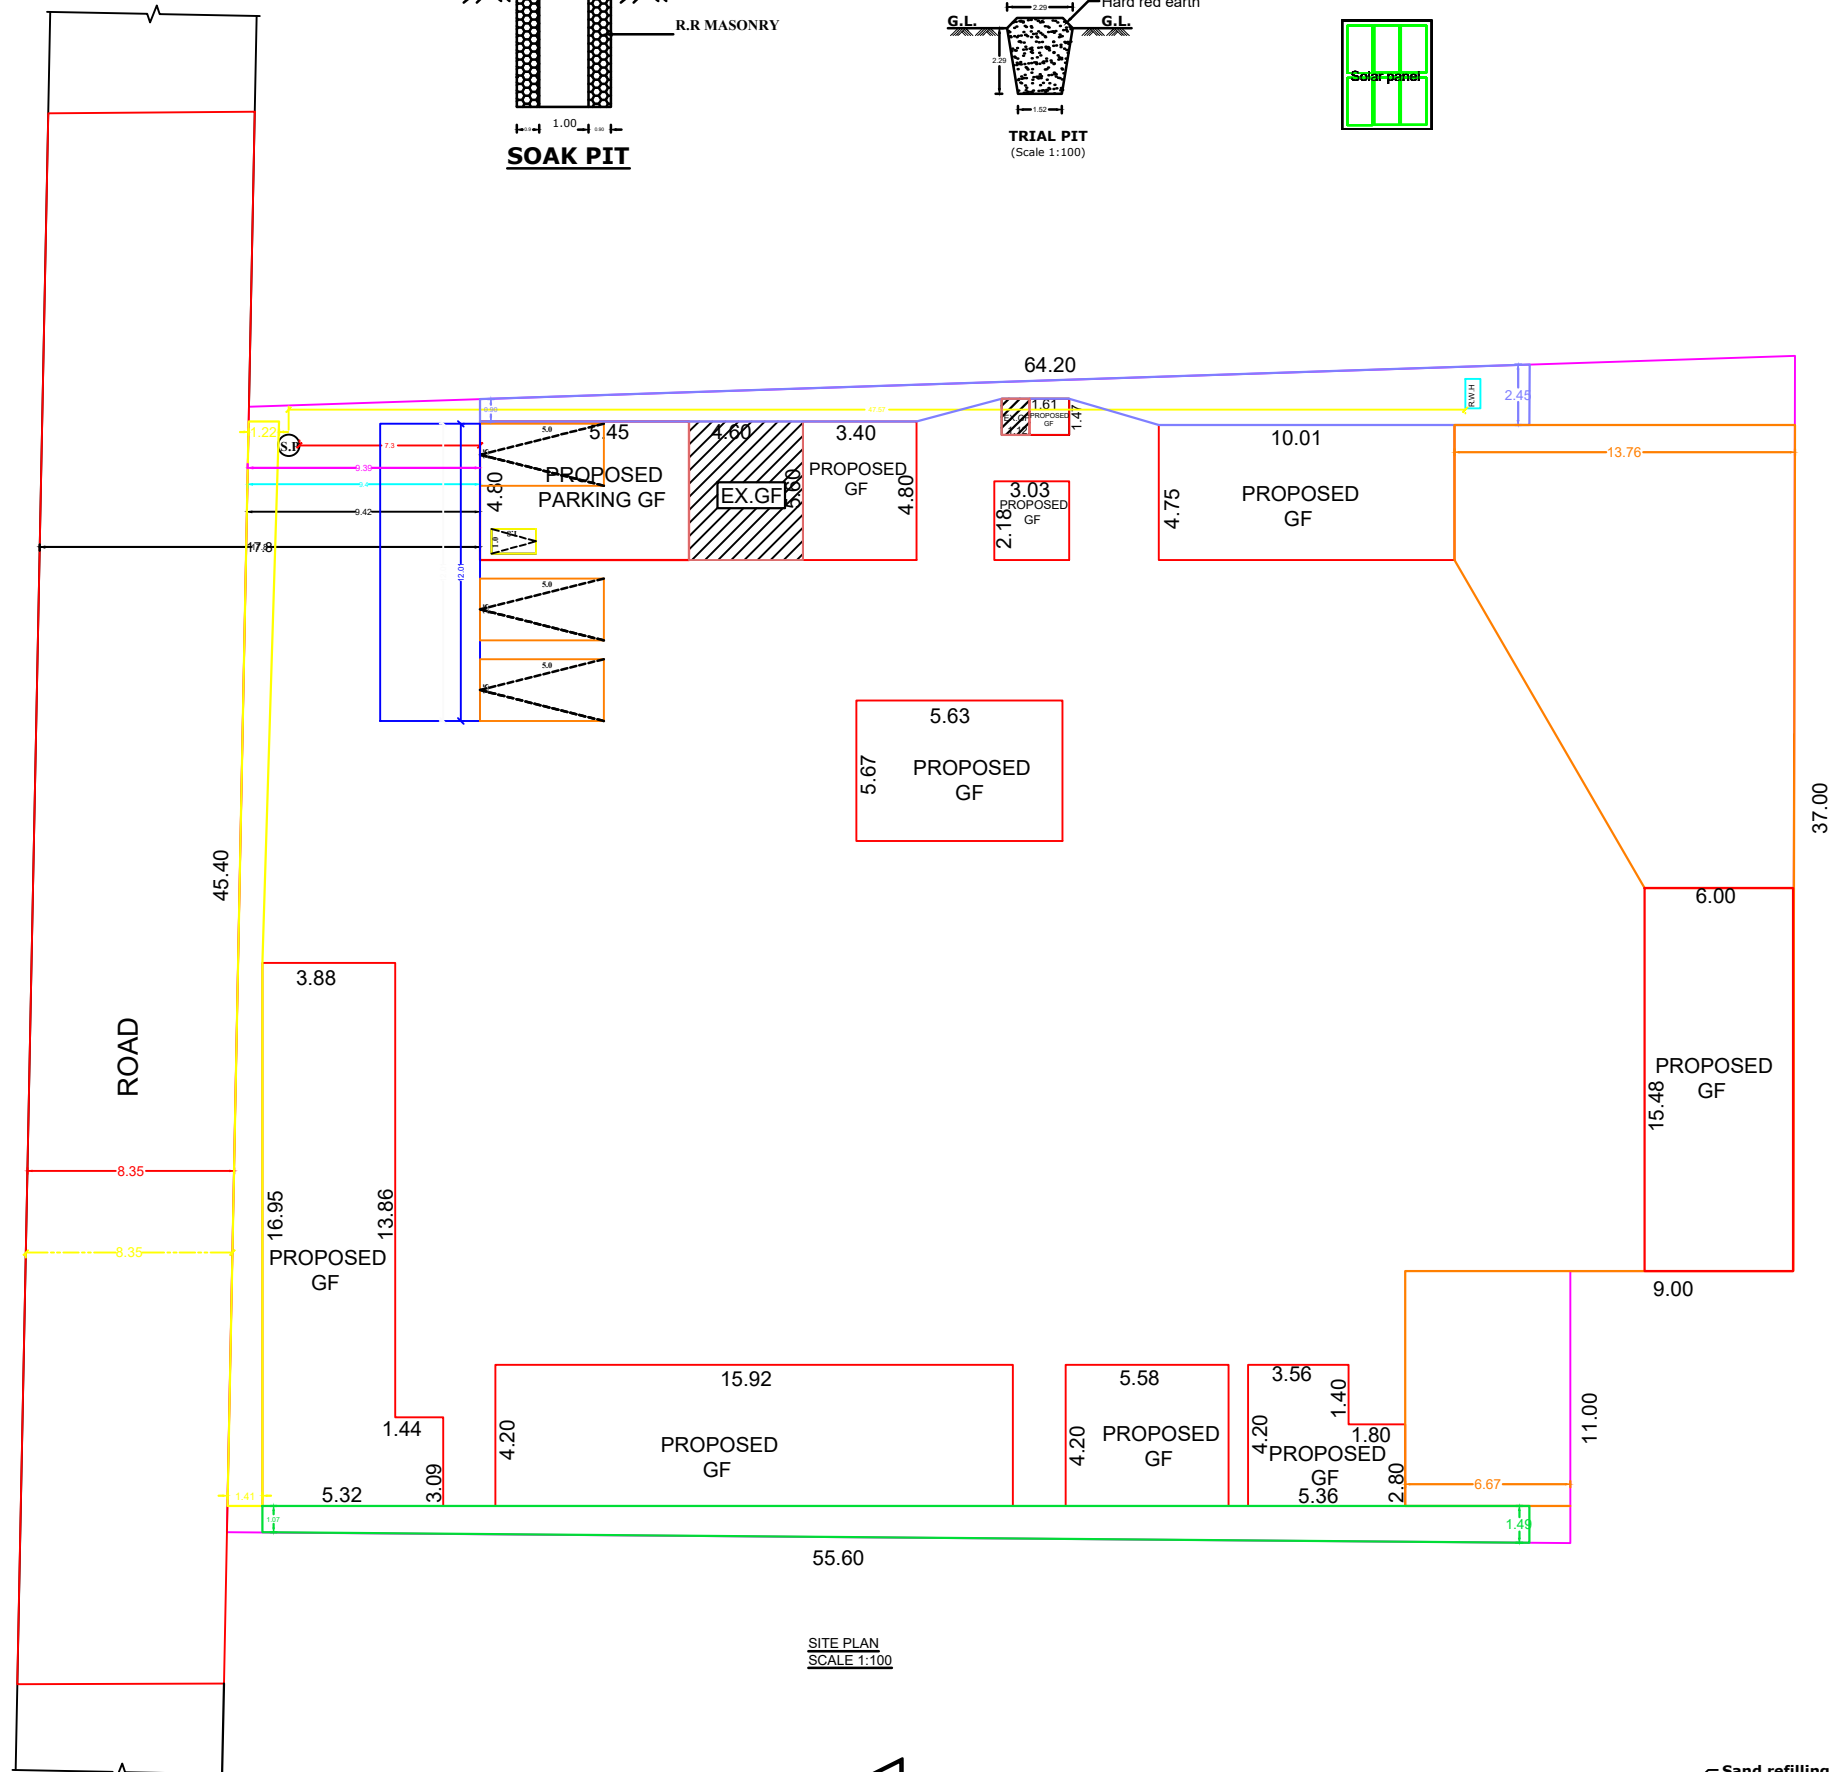


SITE PLAN
SCALE 1:100

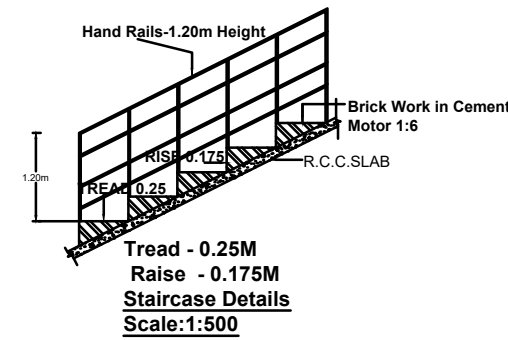

Staircase Details
Scale:1:500

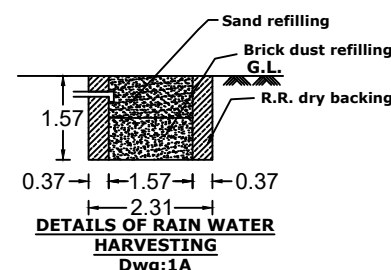

DETAILS OF RAIN WATER
HARVESTING
Dwg:1A

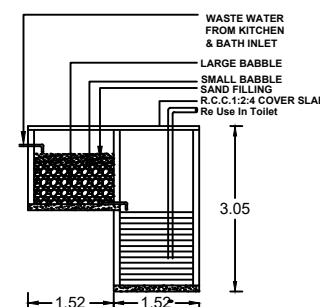

RECYCLING OF WASTE WATER
FROM BATHROOM & KITCHEN

ALL DIMENSIONS ARE IN METER PLAN SCALE 1:100	
CERTIFIED THAT PROVISIONS SHALL BE MADE TO "RAIN WATER HARVESTING " ARRANGEMENTS SYSTEM IN THE PROPOSED CONSTRUCTION	
REFERENCE	
MD-DOOR	1.00 x 2.10
D-DOOR	0.90 x 2.10
D-DOOR	0.75 x 2.10
KW-KITCHEN WINDOW	1.20 x 1.20
W1-WINDOW	1.50 x 1.20
V-VENTILATOR	0.90 x 0.75
AREA OF SITE	
AS PER DOCUMENT	: 2842.89 sq.m (30600.87 sq.ft)
AS PER PATTA/FMB	: 2842.89 sq.m (30600.87 sq.ft)
AS PER SITE	: 2842.66 sq.m (30598.39 sq.ft)
AREA OF SITE	: 2842.66 sq.m (30598.39 sq.ft)
EX.GROUND FLOOR	: 27.41 sq.m (295.04 sq.ft)
AREA OF PROPOSED RESIDENTIAL GROUND FLOOR	: 285.25 sq.m (3070.43 sq.ft)
AREA OF PROPOSED COMMERCIAL GROUND FLOOR	: 92.90 sq.m (999.98 sq.ft)
TOTAL AREA	: 378.15 sq.m (4070.41 sq.ft)
PARKING AREA	: 26.16 sq.m (281.59 sq.ft)
AREA OF VACANT	: 2437.10 sq.m (26527.98 sq.ft)
ROAD	EXISTING
PARKING CALCULATION	
GROUND FLOOR	: 405.56 sq.m (4365.45 sq.ft)
(Kitchen-1)	
TOTAL AREA	: 405.56 sq.m (4365.45 sq.ft)
First 75sqm	: 1 CAR
Next 330.56sqm	: 3 CAR & 1 TWO WHEELER
4 Car Space and 1 Two Wheeler Space	
PLOT COVERAGE = 431.72 X100 =15.19% 2842.66	
F.S.I = 405.56= 0.14< 2.0 2842.66	
SIGNATURE OF THE OWNER	
C. JAYASANKAR, M.E(Structural) JAI CONSTRUCTION Registered Engineer Grade - II Reg. No: 150/LS/2019/00180 88/4, Palace Road, WCC Junction Nagercoil - 629 001 Ph: 9566532796, 04652 - 229218	
SIGNATURE OF THE ENGINEER	
JAI CONSTRUCTION 88/4, PALACE ROAD , WCC JUNCTION,NAGERCOIL-1	
Cell: 9566532796 04652 229218	Drawn by - C.JAYASANKAR
Size A1 (S-1)	email:jayasankar029@gmail.com

Eight ways to know a piece of land before you pay for it.

This report covers one part of the picture. These cover the rest, drawn from the same government records, for any property in Tamil Nadu.

LandLens One

Ask anything about a property and get an answer grounded in live government records, with the sources shown.

[/landlens/one](#)



Verify My Land

Every record check run on one property and returned as a single report.

[/landlens/verify-my-land](#)



Legal Opinion

An advocate's written opinion on the title, built on the records we pull for it.

[/landlens](#)



One Map

Every layer on one map: the parcel, its boundary, zoning, water bodies and what sits around it.

[/landlens/one/map](#)



PriceMap

What land actually changed hands for around this plot, taken from the registered deeds.

[/landlens/pricemap](#)



Build Scope

What you are allowed to build here: floor space, height, coverage and setbacks.

[/landlens/build-scope](#)



Property Tracker

Watch a property and hear about it when something new is registered against it.

[/landlens/property-tracker](#)



Deal Room

Run the transaction in one place: documents, stamping, signatures and the parties.

[/landlens/deal-room](#)



Twenty-four checks you can run yourself, at no cost.

Records and verification

The registers themselves, read for you.

Encumbrance Certificate

Patta and Chitta

Field Measurement Sketch

EC Analyzer

Bank charge check

Court case search

Seller background check

Approval check by survey

Value and duty

What it is worth and what it costs to register.

Guideline value by street

Guideline value by survey

Stamp duty and registration fees

Capital gains

Floor space index

Area unit converter

Zoning and land use

What the plan says can happen on this land.

Land use zone finder

CMDA land use check

Coastal regulation zone

Master plan check

Water bodies finder

Airport height clearance

Registers and directories

Who holds it, and which office keeps the record.

Find your registering office

Temple property check

Waqf property check

RERA register



Every free tool
/tools



Services we run
for you
/services



The LandLens
suite
/landlens/one



Every claim in this document traces back to a government record.

Legal opinions, due diligence and title verification

Building plan, layout and sub-division approvals

Completion and occupancy certificates, regularisation

Escrow, negotiation and NRI property management

Land survey, soil testing, architecture and construction

Verified RealEstate
3/350/2 Mettukuppam,
OMR Thoraipakkam,
Chennai 600 097, India
hello@verified.realestate
+91 9996 12 9996

Prepared from the registers named on the page each finding sits on. Where a register could not be read, this document says so in its place rather than leaving the gap to be read as a clean result.

