

PP

APPROVAL RECORD

Planning Permission

Kanniyakumari district, Tamil Nadu

APPROVAL TYPE

Building Plan

ISSUING AUTHORITY





Rural Panchayat

The approval as the planning authority issued it, reproduced in full behind this page.

An approval speaks to what was sanctioned, not to what was built. Completion is a separate record.

PLAN SHOWING THE PROPOSED ADDITIONAL CONSTRUCTION OF COMMERCIAL & RESIDENTIAL BUILDING (EXISTING DOOR NO :1/68E, 1/68F,1/68G, 1/68H) IN S.Y.No: 77/4A1A, OF DHARMAPURAM NORTH VILLAGE, DHARMAPURAM VILLAGE PANCHAYAT AT NORTH SOORANKUDY, AGASTEESWARAM TALUK, KANYAKUMARIDISTRICT.,

NAME OF OWNER : Mr.RETNASWAMY,
S/O: SUYAMBU.

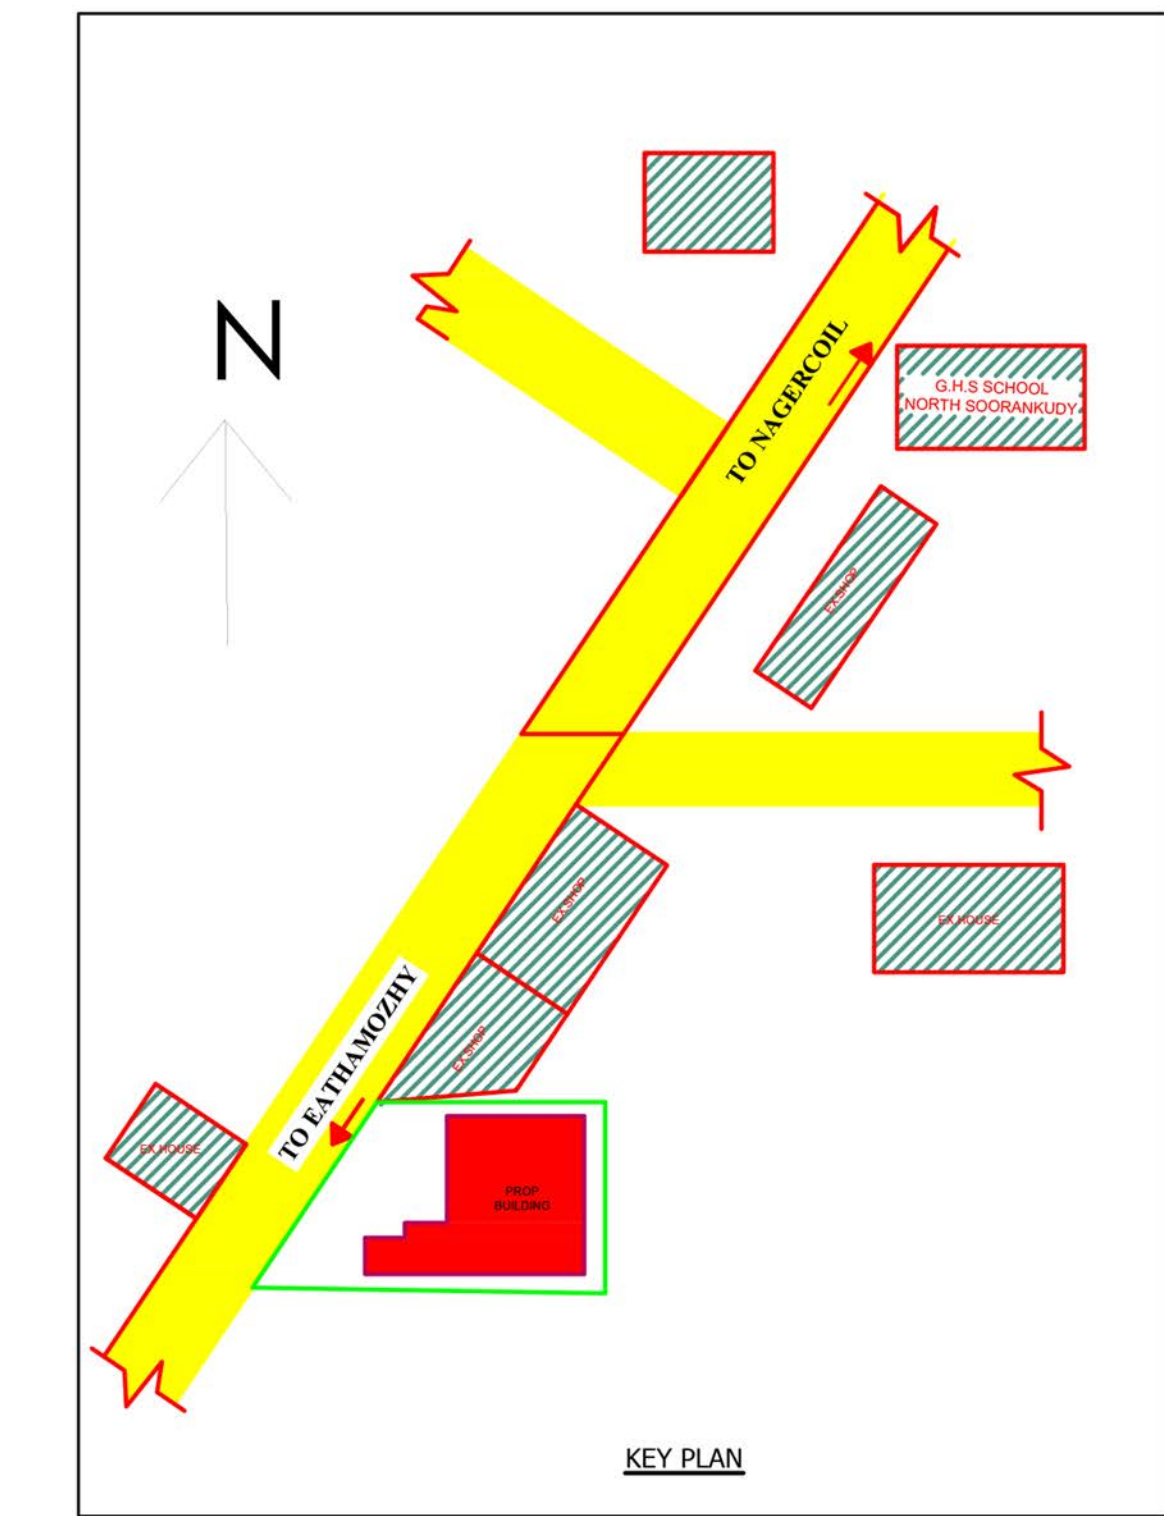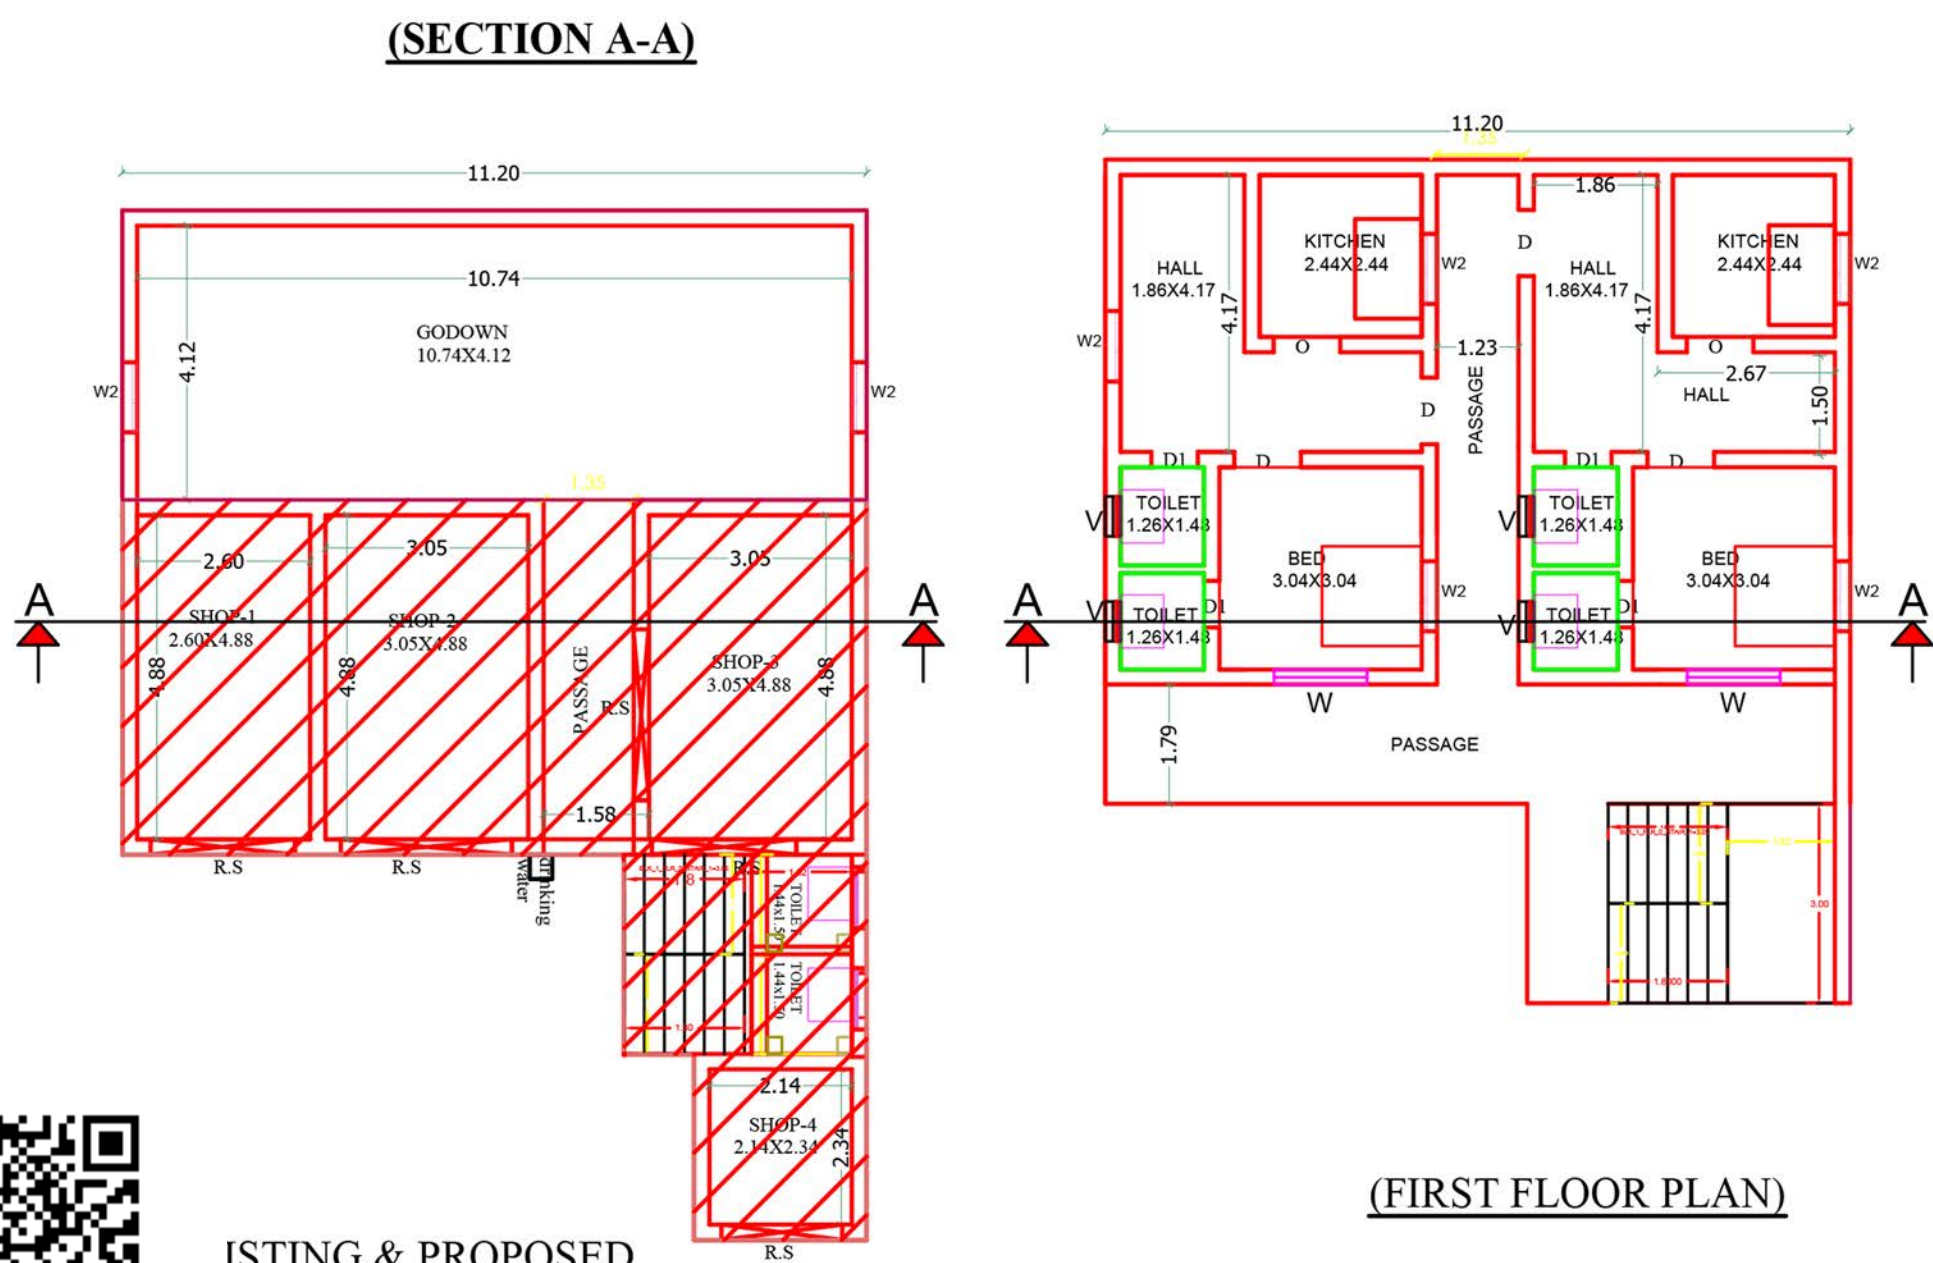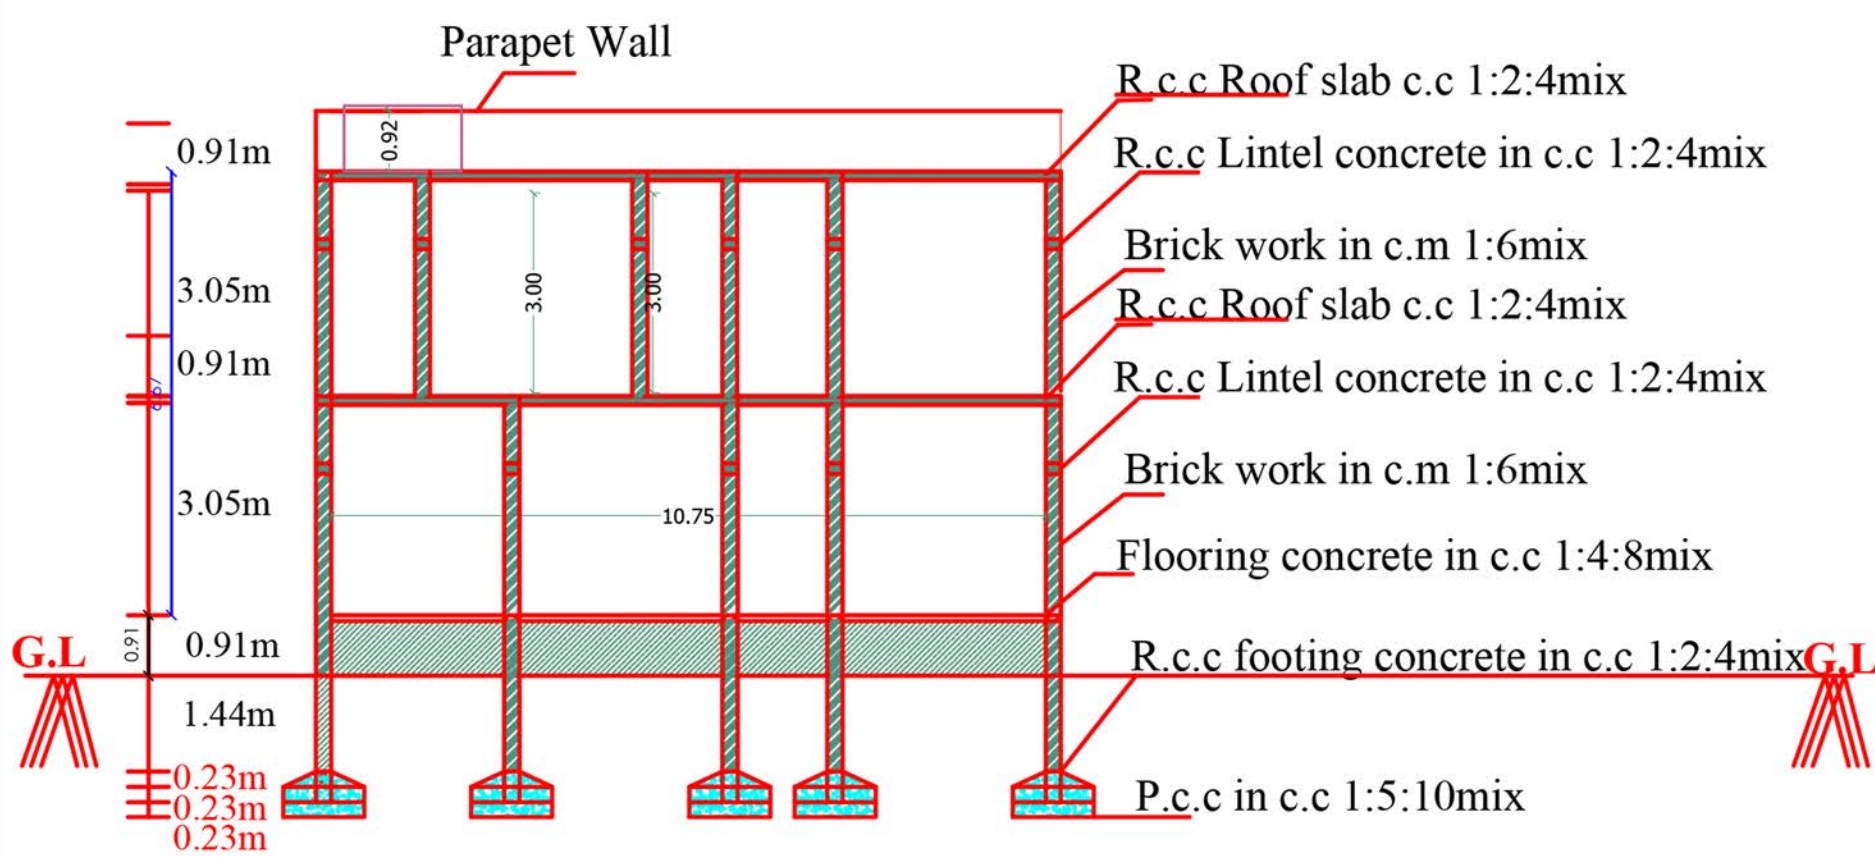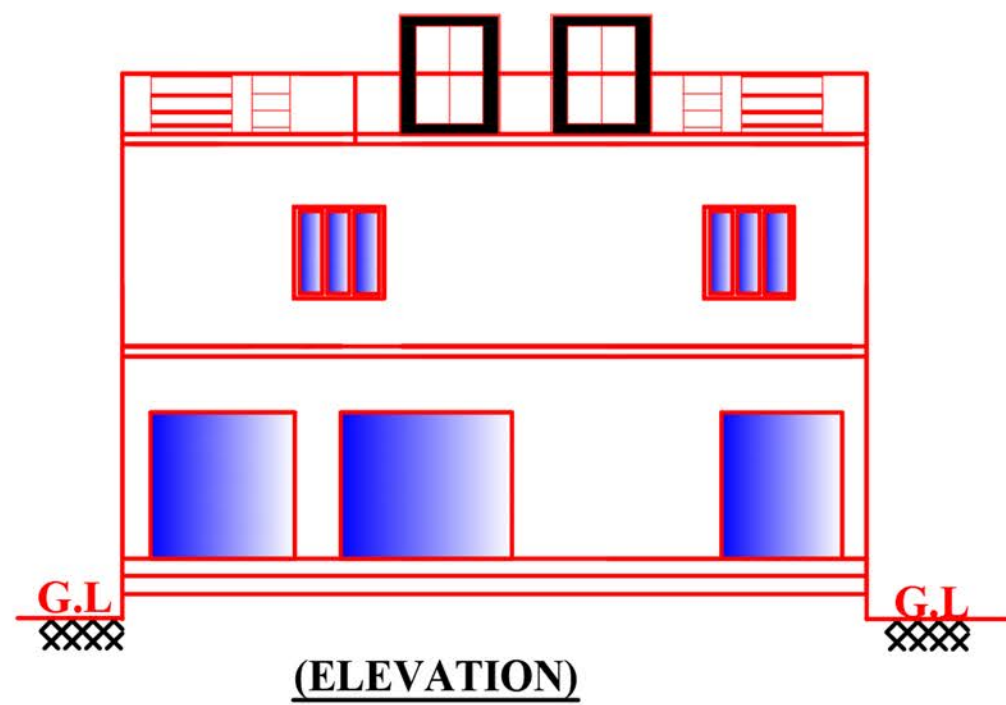

PLAN INFO
AS_AT_SITE=263.69
FMB_OR_PLR=264.334
AS_PER_DOCUMENT=264.334
PLOT_AREA_M2=264.334
SINGLE_FAMILY_BLDG=YES
CRZ=NO
SECURITY_ZONE=NO
SURVEY_NO=77/4A1A
PATTA_NO=6446
TALUK=AGASTEESWARAM taluk
ACCESS_WIDTH_M=52
ROAD_WIDTH=7
ROAD_LENGTH=100.00
AVG_PLOT_DEPTH= 20
AVG_PLOT_WIDTH=14
LAND_USE_ZONE = SHOP
PLOT_NO=NO
DISTRICT=KANYAKUMARI
RWH_DECLARED=YES
AREA_TYPE=OTHERS
BUILDING_NEAR_MONUMENT=NO
BUILDING_NEAR_GOVT_BLDG=NO
PROVISION_FOR_GREEN_BUILDINGS_AND_SUSTAINABILITY=NO
FIRE_PROTECTION_AND_FIRE_SAFETY_REQUIREMENTS=YES
NOC_FOR_CONSTRUCTION_NEAR_MONUMENT=NO
NOC_FIRE_DEPT=NO
OSR_APPLICABLE= NO
OSR_SURR_BUYBACK_RETAIN=RETAIN
PREMIUM_FSI_REQUIRED=NO
IS_APPROVED_LAYOUT=NO
IS_SWIMMING_POOL_EXISTS=NO
JURISDICTION_TYPE= PANCHAYAT
IF_HERITAGE_TOWN_LESS_THAN_1KM_RADIUS = NO
BLOCK_1_B-SHOP_MEMBER_COUNT=5

JOINERIES		
R.S	ROLEING SHUTTER	2.4 X 2.10
W2	WINDOW	0.90 X 2.10
D	DOOR	1.00 X 2.10
D1	DOOR	0.75 X 2.10
W2	WINDOW	0.90 X 0.90
V	VENTILATOR	0.60 X 0.30


AREA DETAILS	Area in Sq.m.	Area in S.ft.
SITE AREA	264.334	2844.23
PLINTH AREA (FSI)		
EXT-SHOP GROUND FLOOR	78.03	839.60
PROP-SHOP GROUND FLOOR	48.77	524.76
PROP-HOUSE FIRST FLOOR	123.18	1325.41
PRO-TOTAL AREA	171.95	1850.18
VACANT AREA	137.53	1479.86
FLOOR AREA		
GROUND FLOOR	44.24	476.02
FIRST FLOOR AREA	92.79	998.42
TOTAL FLOOR AREA	137.03	1474.53

PLOT COVERAGE
PROP. GF AREA X 100 = 126.80
SITE AREA = 264.334 X 100 = 48%

COLOUR INDEX
SITE BOUNDARY
PROPOSED
ROAD / LANE

CAR PARKING (RESIDENTIAL)
FIRST 75 Sq.m. = NIL
TOTAL FLOOR AREA - 75 = 123.18-75= 48.18 Sq.m.
48.18 = 1
75
REQUIRED PARKING STALLS = 1NOS.
REQUIRED 2 WHEELER SPACE = 1 NOS

CERTIFICATE
Certified that provision shall be made to provide rain water harvesting arrangements system in the proposed construction.

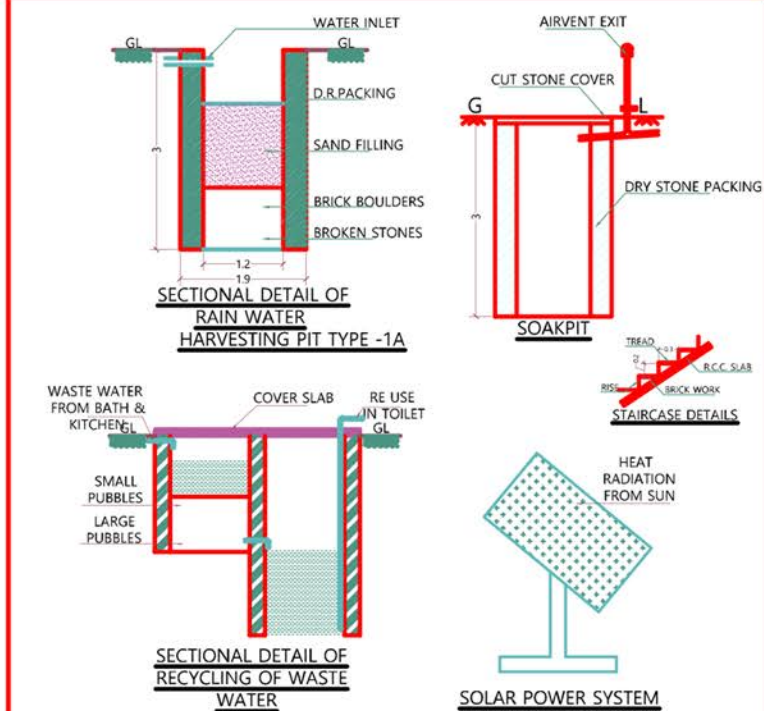

Er. T. ARUN, B.E.,
Registered Engineer Grade-II
Register No: 160/LS/2022/00091
T.S. Constructions
10/64, Athikadal Jn., Eathamozhy Road
South Soorankudy Post, K.K. Dist.
Cell: 8870637270

Signature of REGISTERED ENGINEER

Signature of land & building owner

ALL DIMENSIONS ARE IN Mtr.
SITE PLAN : 1:100
PLAN : 1:100

Eight ways to know a piece of land before you pay for it.

This report covers one part of the picture. These cover the rest, drawn from the same government records, for any property in Tamil Nadu.

LandLens One

Ask anything about a property and get an answer grounded in live government records, with the sources shown.

[/landlens/one](#)



Verify My Land

Every record check run on one property and returned as a single report.

[/landlens/verify-my-land](#)



Legal Opinion

An advocate's written opinion on the title, built on the records we pull for it.

[/landlens](#)



One Map

Every layer on one map: the parcel, its boundary, zoning, water bodies and what sits around it.

[/landlens/one/map](#)



PriceMap

What land actually changed hands for around this plot, taken from the registered deeds.

[/landlens/pricemap](#)



Build Scope

What you are allowed to build here: floor space, height, coverage and setbacks.

[/landlens/build-scope](#)



Property Tracker

Watch a property and hear about it when something new is registered against it.

[/landlens/property-tracker](#)



Deal Room

Run the transaction in one place: documents, stamping, signatures and the parties.

[/landlens/deal-room](#)



Twenty-four checks you can run yourself, at no cost.

Records and verification

The registers themselves, read for you.

Encumbrance Certificate

Patta and Chitta

Field Measurement Sketch

EC Analyzer

Bank charge check

Court case search

Seller background check

Approval check by survey

Zoning and land use

What the plan says can happen on this land.

Land use zone finder

CMDA land use check

Coastal regulation zone

Master plan check

Water bodies finder

Airport height clearance

Value and duty

What it is worth and what it costs to register.

Guideline value by street

Guideline value by survey

Stamp duty and registration fees

Capital gains

Floor space index

Area unit converter

Registers and directories

Who holds it, and which office keeps the record.

Find your registering office

Temple property check

Waqf property check

RERA register



Every free tool
/tools



Services we run
for you
/services



The LandLens
suite
/landlens/one



Every claim in this document traces back to a government record.

Legal opinions, due diligence and title verification

Building plan, layout and sub-division approvals

Completion and occupancy certificates, regularisation

Escrow, negotiation and NRI property management

Land survey, soil testing, architecture and construction

Verified RealEstate
3/350/2 Mettukuppam,
OMR Thoraipakkam,
Chennai 600 097, India
hello@verified.realestate
+91 9996 12 9996

Prepared from the registers named on the page each finding sits on. Where a register could not be read, this document says so in its place rather than leaving the gap to be read as a clean result.

