

PP

APPROVAL RECORD

Planning Permission

Kanniyakumari district, Tamil Nadu

APPROVAL TYPE

Building Plan

ISSUING AUTHORITY




Rural Panchayat

The approval as the planning authority issued it, reproduced in full behind this page.

An approval speaks to what was sanctioned, not to what was built. Completion is a separate record.

Plan showing the RCC roof First Floor Extension of Ex.House Door No: 10/50 in Re.Survey.No: 192/7A2, 192/7B, 192/8A1, 192/8A2B of Midalam(B) village in Killiyoor Taluk. At Kannavilai, Midalam, Udhayamarthandam(P.O), Kanniya kumari District, Pin Code:629178, Midalam village Panchayat.


Owner Name and Address : Mr. J.Jeyasingh, S/o. Johnson, Kannavilai, Midalam, Udhayamarthandam(P.O).

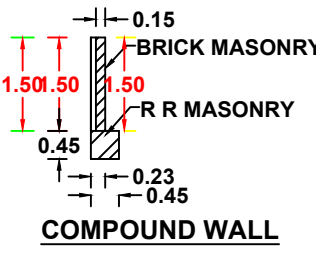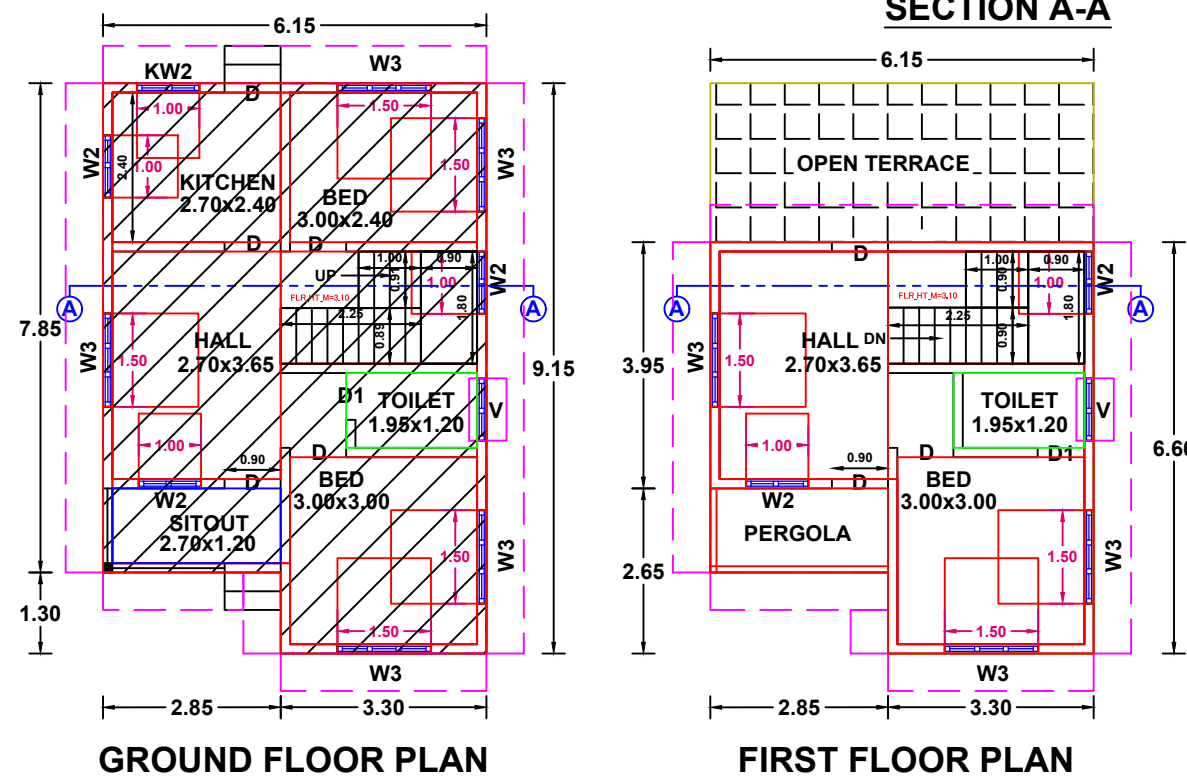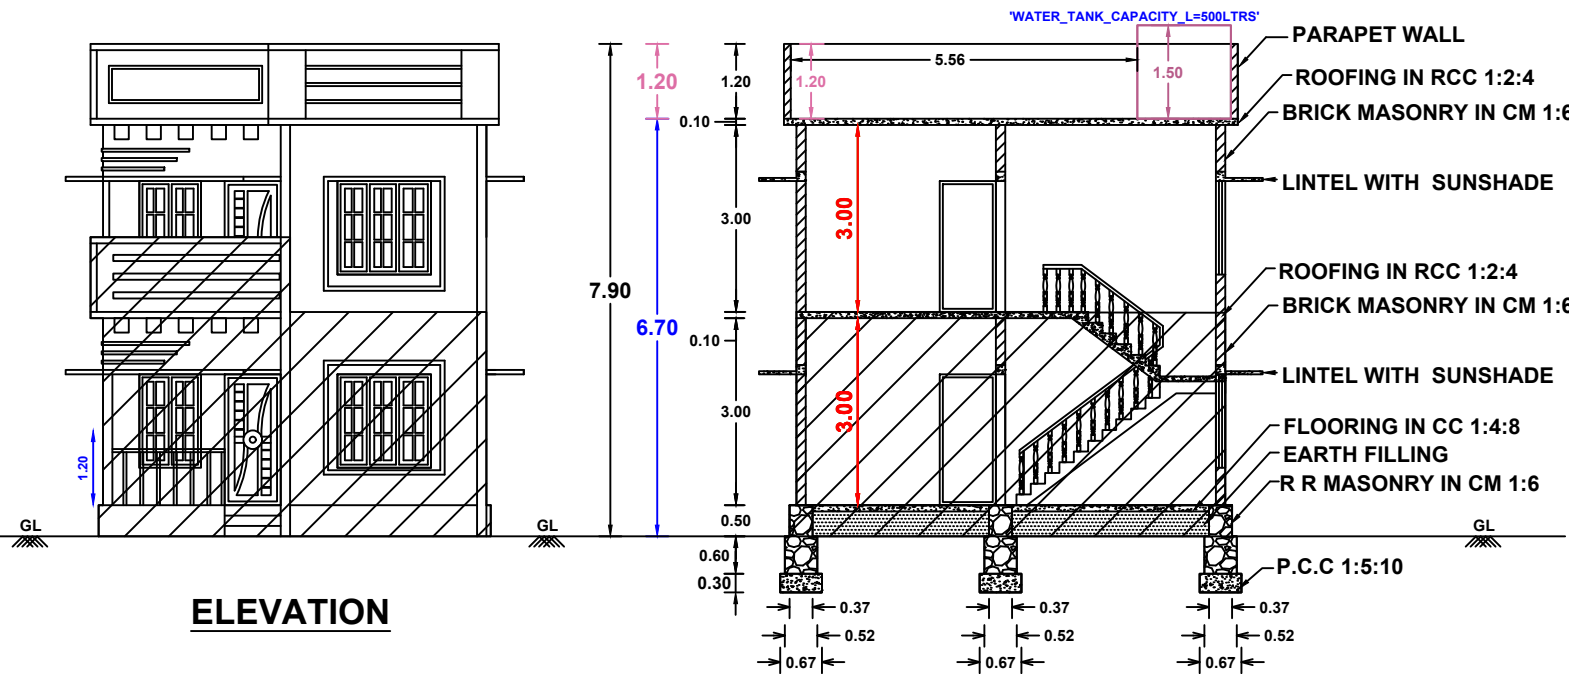


SITE PLAN
SCALE 1:100

EXISTING BUILDING DETAILS:
BLK_1_NON_FSI_AREA=52.57M2
BLK_1_FLR_0_BLT_UP_AREA=52.57M2
BLK_1_FLR_0_BLT_UP_AREA_DUCT=0
BLK_1_EXISTING_NO_OF_DWELLING_UNITS=1
BLK_1_FLR_0_SUB_OCCUPANCY_COLOUR_CODE=1
BLK_1_FLR_0_CARPET_AREA=48.07M2
BLK_1_FLR_0_CARPET_AREA_DUCT=0

RWH_DECLARED=YES

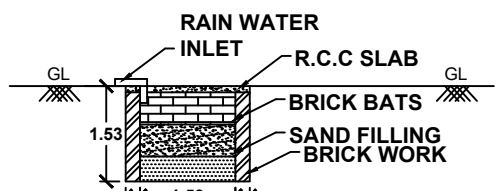


PLAN OF RAIN WATER
HARVESTING TANK

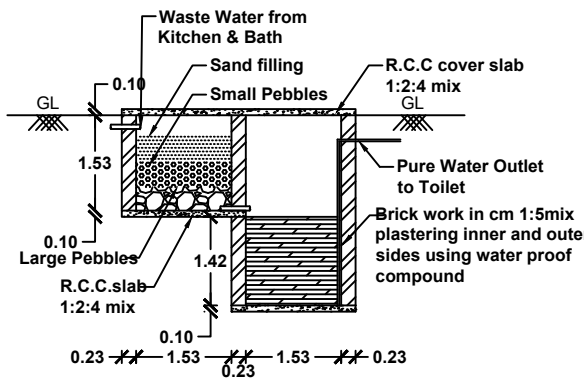


WASTE WATER
RECYCLING SYSTEM


PLAN INFO
DISTRICT=Kanniyakumari
TALUK=Killiyoor
VILLAGE=Midalam(B)
SURVEY_NO=192/7A2,192/7B,192/8A1,192/8A2B
PATTA_NO=14505,14506
OSR_SURR_BUYBACK_RETAIN=BUYBACK
JURISDICTION_TYPE=PANCHAYAT
SINGLE_FAMILY_BLDG=YES
CRZ=NO
SECURITY_ZONE=NO
LAND_USE_ZONE=RESIDENTIAL
AREA_TYPE=OTHERS
OSR_APPLICABLE=NO
PREMIUM_FSI_REQUIRED=NO
IS_APPROVED_LAYOUT=NO
IS_SWIMMING_POOL_EXISTS=NO
IF_HERITAGE_TOWN_LESS_THAN_1KM_RADIUS=NO
PLOT_AREA_M2=254.72m²
AS_AT_SITE=261.74m²
FMB_OR_PLR=255.00m²
AS_PER_DOCUMENT=254.72m²
MIN_PLOT_WIDTH=34.30m
ACCESS_WIDTH_M=8.20m
AVG_PLOT_WIDTH=7.95m
AVG_PLOT_DEPTH=34.70m
ROAD_LENGTH=8.20m
ROAD_WIDTH=6.00m

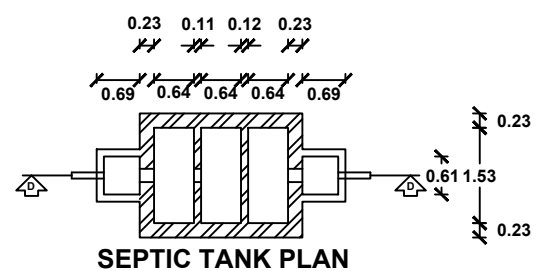



SEPTIC TANK PLAN

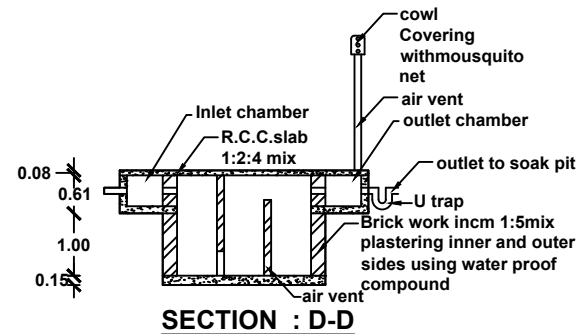


SECTION : D-D

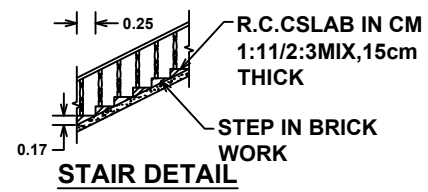


STAIR DETAIL

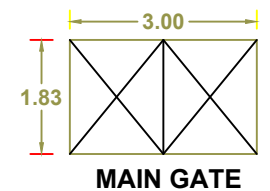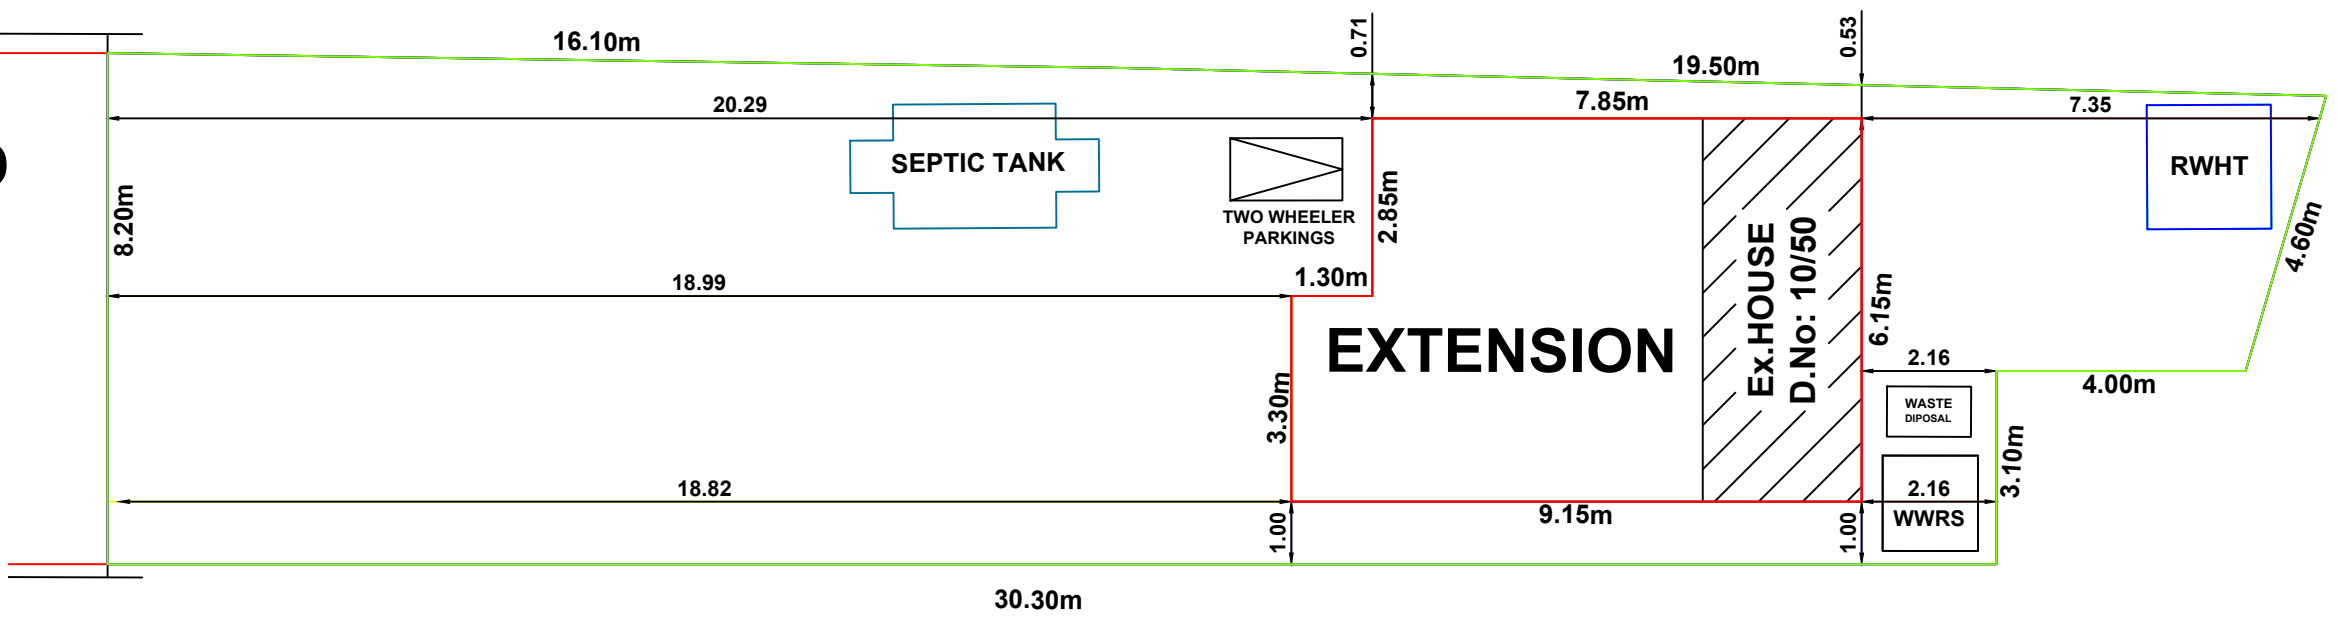

MAIN GATE

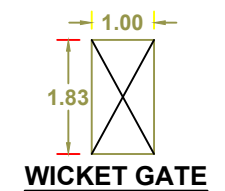

WICKET GATE

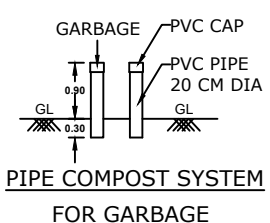

PIPE COMPOST SYSTEM
FOR GARBAGE

AREA DETAILS	SITE AREA	254.72 Sq.m	2740.83 Sq.Ft	6.294 Cents
BUILDING AREA	PLINTH AREA	FLOOR AREA		
EX.GROUND FLOOR	52.57 Sq M (565.65 Sq Ft)	48.07 Sq M (517.23 Sq Ft)		
FIRST FLOOR (Extension)	33.03 Sq M (355.40 Sq Ft)	29.30 Sq M (315.26 Sq Ft)		
VACANT AREA	202.15 Sq M	(2175.13 Sq Ft)		

JOINARY DETAILS	
D DOORS	0.90 X 2.10 - 3 Nos
D1 DOORS	0.60 X 2.10 - 1 Nos
W2 WINDOWS	1.00 X 1.50 - 2 Nos
W3 WINDOWS	1.50 X 1.50 - 3 Nos
KW2 K.WINDOWS	1.00 X 1.00 - 0 No
KW3 K.WINDOWS	1.50 X 1.00 - 0 No
V VENTILATORS	0.75 X 0.75 - 1 Nos

INDEX	
PRO.SITE	Green
PRO.BUILDING	Red
EXT.BUILDING	Blue
ROAD	Black

PARKING SPACE :
Required Parking= Nil
Provided Parking= 1 TW Parking,

Floor Space Index:
F.S.I = $\frac{\text{Total Builtup Area}}{\text{Total Site Area}}$
F.S.I = 85.60/254.72
F.S.I = 0.336 < 2.000

SITE COVERAGE :
20.63%

Owner Signature

OWNER

Er. S.U. Kalai Nilan, B.E.,
Licensed Building Surveyor,
Kalaikaran Construction
Tholayavattam
Mob : 8300822568

ENGINEER



SCALE 1:100

All Dimensions are in meters.

OFFICE USE:

Eight ways to know a piece of land before you pay for it.

This report covers one part of the picture. These cover the rest, drawn from the same government records, for any property in Tamil Nadu.

LandLens One

Ask anything about a property and get an answer grounded in live government records, with the sources shown.

[/landlens/one](#)



Verify My Land

Every record check run on one property and returned as a single report.

[/landlens/verify-my-land](#)



Legal Opinion

An advocate's written opinion on the title, built on the records we pull for it.

[/landlens](#)



One Map

Every layer on one map: the parcel, its boundary, zoning, water bodies and what sits around it.

[/landlens/one/map](#)



PriceMap

What land actually changed hands for around this plot, taken from the registered deeds.

[/landlens/pricemap](#)



Build Scope

What you are allowed to build here: floor space, height, coverage and setbacks.

[/landlens/build-scope](#)



Property Tracker

Watch a property and hear about it when something new is registered against it.

[/landlens/property-tracker](#)



Deal Room

Run the transaction in one place: documents, stamping, signatures and the parties.

[/landlens/deal-room](#)



Twenty-four checks you can run yourself, at no cost.

Records and verification

The registers themselves, read for you.

Encumbrance Certificate

Patta and Chitta

Field Measurement Sketch

EC Analyzer

Bank charge check

Court case search

Seller background check

Approval check by survey

Value and duty

What it is worth and what it costs to register.

Guideline value by street

Guideline value by survey

Stamp duty and registration fees

Capital gains

Floor space index

Area unit converter

Zoning and land use

What the plan says can happen on this land.

Land use zone finder

CMDA land use check

Coastal regulation zone

Master plan check

Water bodies finder

Airport height clearance

Registers and directories

Who holds it, and which office keeps the record.

Find your registering office

Temple property check

Waqf property check

RERA register



Every free tool
/tools



Services we run
for you
/services



The LandLens
suite
/landlens/one



Every claim in this document traces back to a government record.

Legal opinions, due diligence and title verification

Building plan, layout and sub-division approvals

Completion and occupancy certificates, regularisation

Escrow, negotiation and NRI property management

Land survey, soil testing, architecture and construction

Verified RealEstate
3/350/2 Mettukuppam,
OMR Thoraipakkam,
Chennai 600 097, India
hello@verified.realestate
+91 9996 12 9996

Prepared from the registers named on the page each finding sits on. Where a register could not be read, this document says so in its place rather than leaving the gap to be read as a clean result.

