

PP

APPROVAL RECORD

Planning Permission

Kanniyakumari district, Tamil Nadu

APPROVAL TYPE

Building Plan

ISSUING AUTHORITY


Rural Panchayat

The approval as the planning authority issued it, reproduced in full behind this page.


An approval speaks to what was sanctioned, not to what was built. Completion is a separate record.

PLAN SHOWING THE PROPOSED CONSTRUCTION OF A RESIDENTIAL BUILDING IN RE-SY-NO : 169/1A1A2 OF KANYAKULAM VILLAGE, AT ALAGER KONAM, ERACHAKULAM ROAD, KANYAKULAM VILLAGE PANCHAYAT, RAJAKKAMANGALAM UNION, KK. DIST, TAMIL NADU.


NAME OF OWNER : Mr. R. GEORGE ANTONY
S/o. RETHINAM
16-22 G1, KALIYNKADU
CHUNKANKADAI (P.O) ALOOR
KANNIYAKUMARI DT. 629003

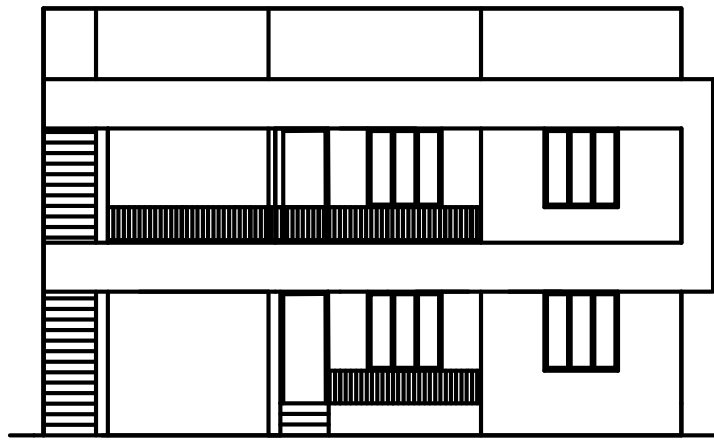

FRONT ELEVATION

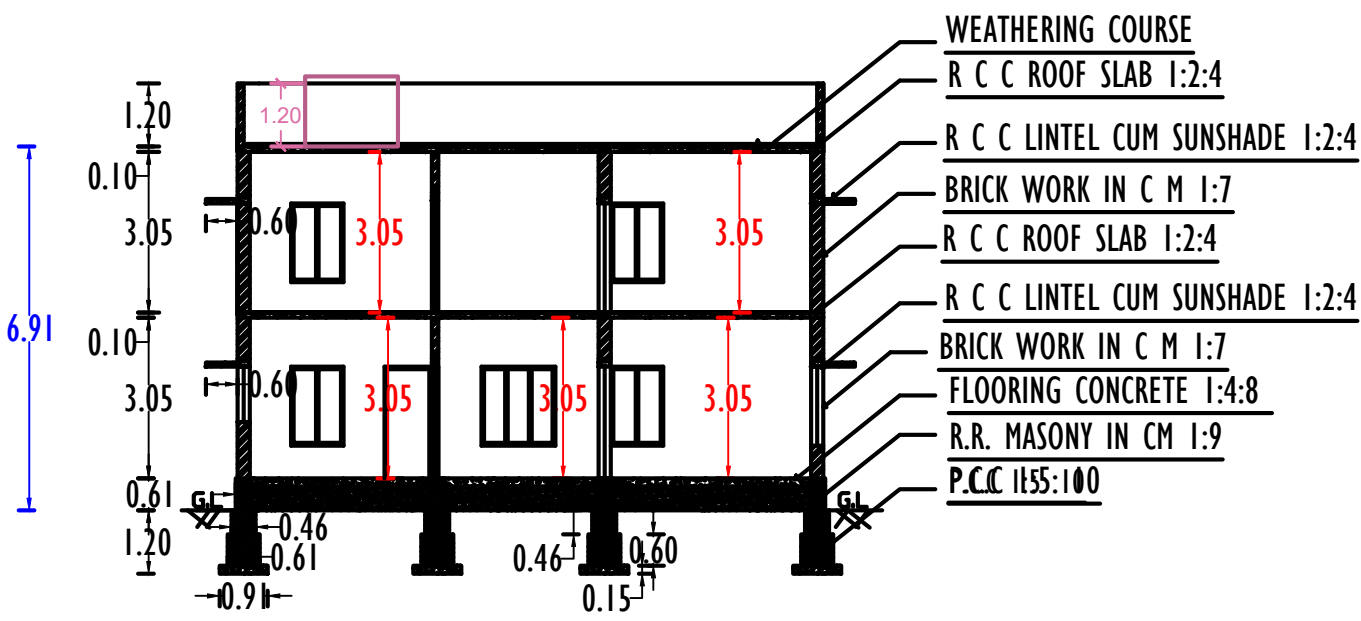


SECTION ON "AB"

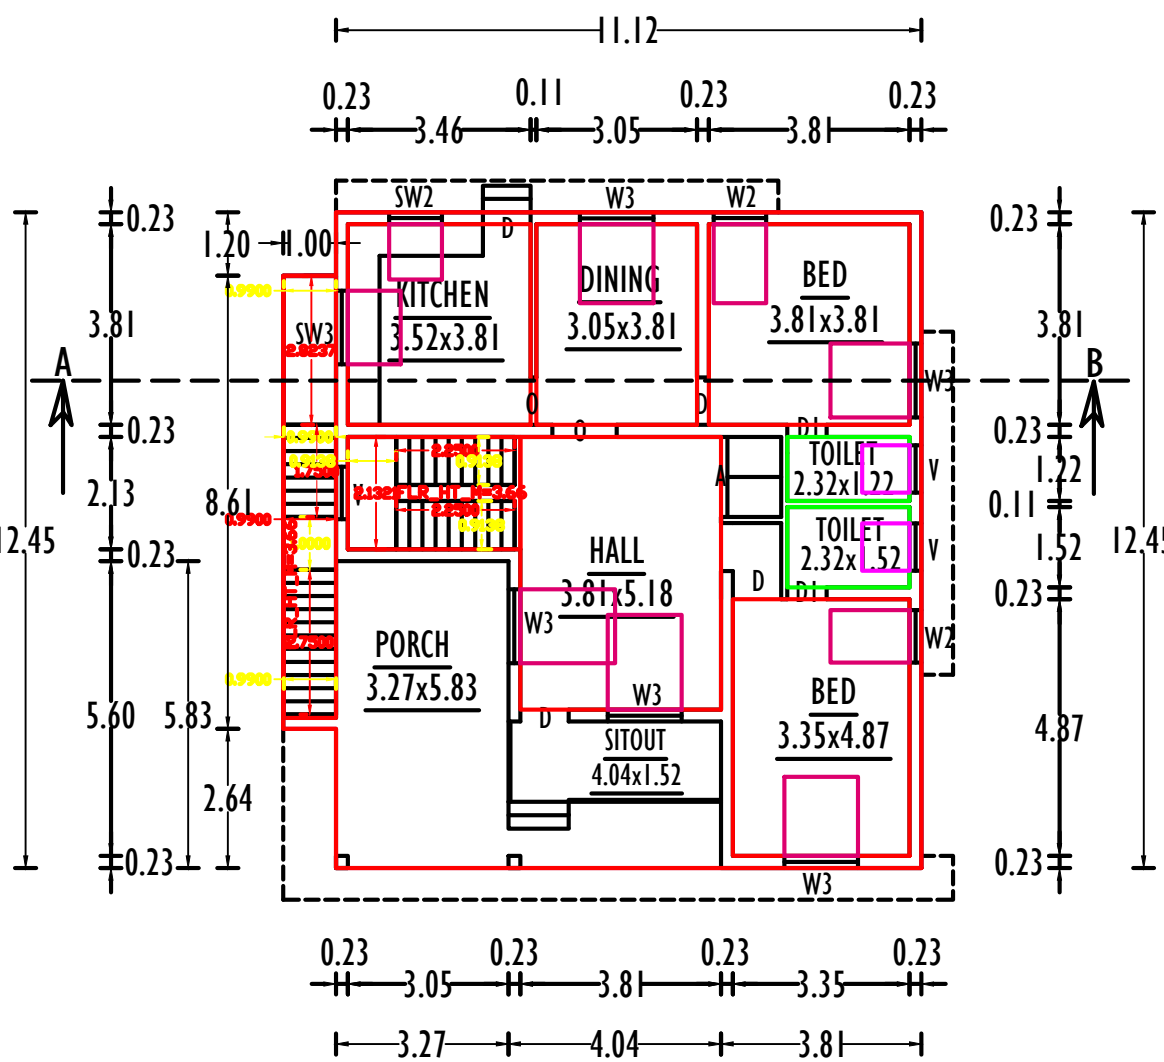

GROUND FLOOR PLAN


SCALE: 1:100

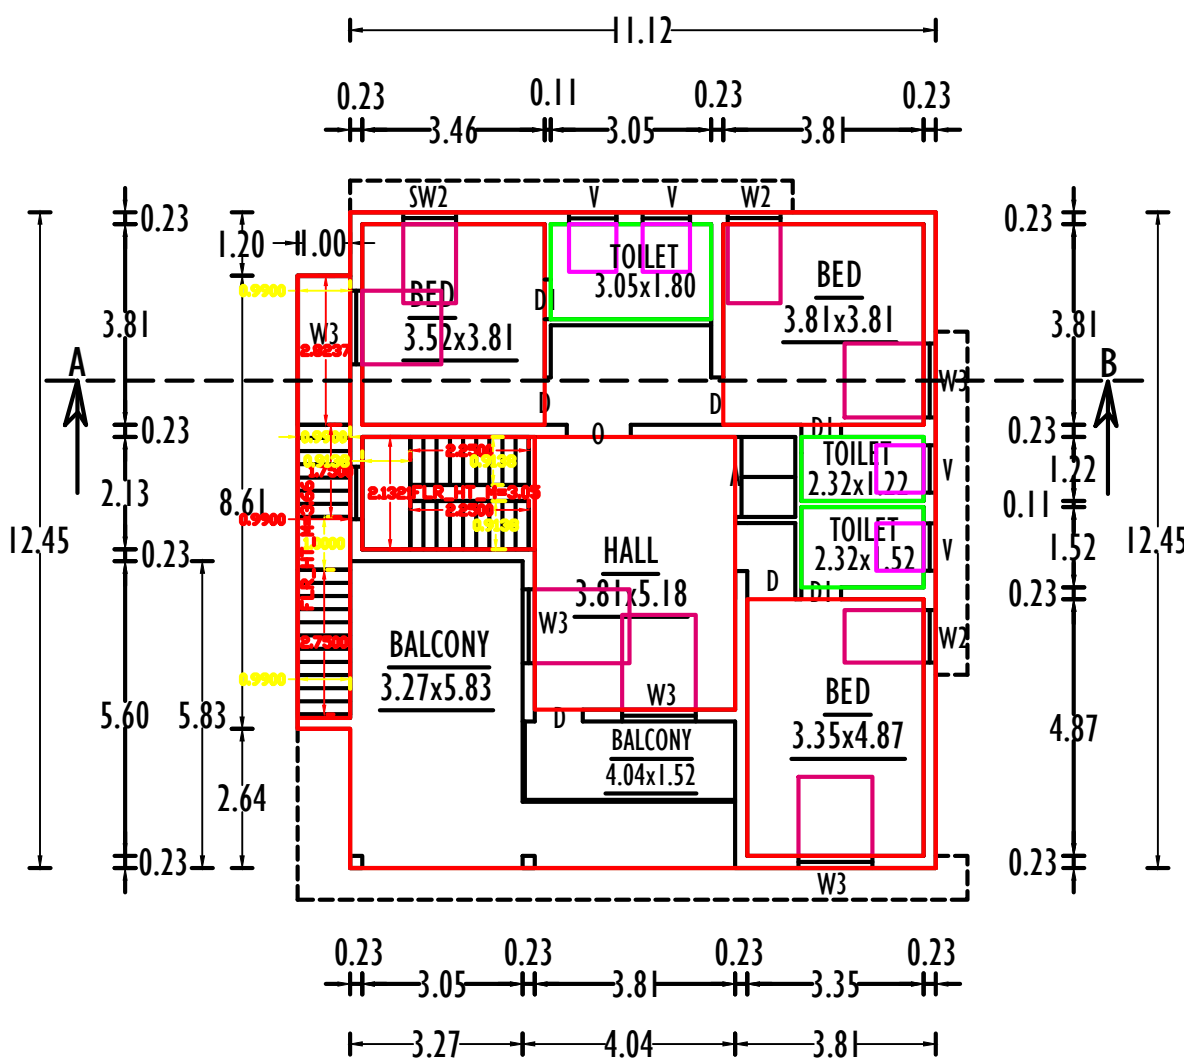

FIRST FLOOR PLAN


SCALE: 1:100

PLAN INFO
AS_AT_SITE=2793.99
FMB_OR_PLR=2794.00
AS_PER_DOCUMENT=2794.00
PLOT_AREA_M2=2793.99
SINGLE_FAMILY_BLDG=NO
CRZ=NO
SECURITY_ZONE=NO
SURVEY_NO=169/1A1A2
PATTA_NO=6045
TALUK=AGASTHEESWARAM
ACCESS_WIDTH_M=30.70
ROAD_WIDTH=9.00
ROAD_LENGTH=100.00
AVG_PLOT_DEPTH=75.50
AVG_PLOT_WIDTH=40.40
LAND_USE_ZONE = RESIDENTIAL
PLOT_NO=NO
DISTRICT=KANYAKUMARI
RWH_DECLARED=YES
AREA_TYPE=OTHERS
BUILDING_NEAR_MONUMENT=NO
BUILDING_NEAR_GOV'T_BLDG=NO
PROVISION_FOR_GREEN_BUILDINGS_AND_SUSTAINABILITY=NO
FIRE_PROTECTION_AND_FIRE_SAFETY_REQUIREMENTS=YES
NOC_FOR_CONSTRUCTION_NEAR_MONUMENT=NO
NOC_FIRE_DEPT=NO
OSR_APPLICABLE=NO
OSR_SURR_BUYBACK_RETAIN=RETAIN
PREMIUM_FSI_REQUIRED=NO
IS_APPROVED_LAYOUT=NO
IS_SWIMMING_POOL_EXISTS=NO
JURISDICTION_TYPE=PANCHAYAT
IF_HERITAGE_TOWN_LESSTHAN_1KM_RADIUS=NO

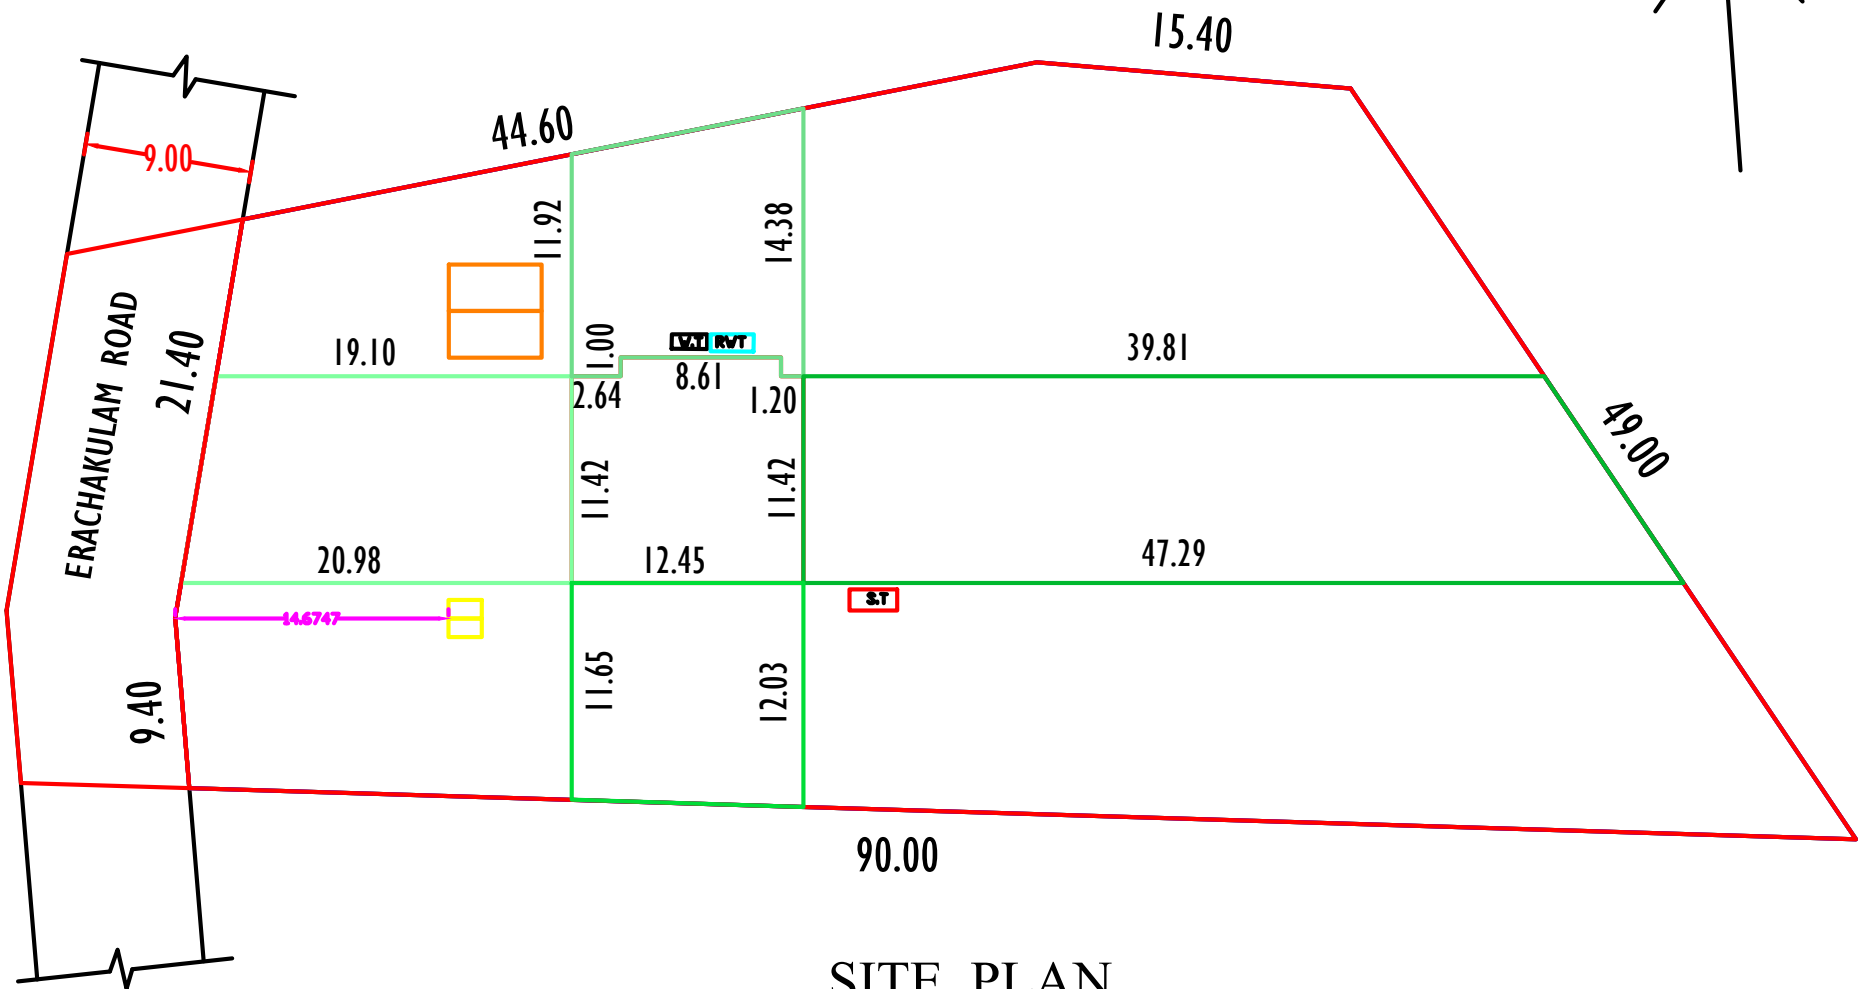


SITE PLAN

SCALE : 1: 100

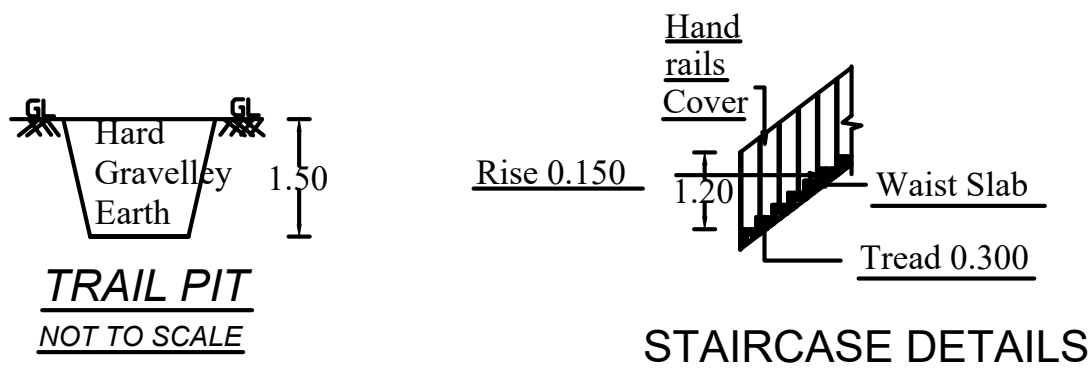


STAIRCASE DETAILS

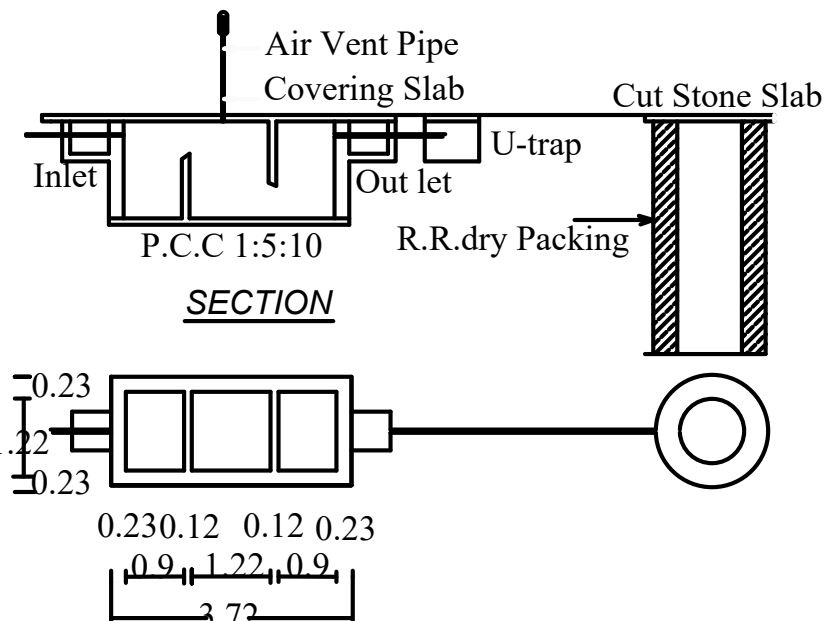

SEPTIC TANK DETAILS

SCALE 1cm : 1m

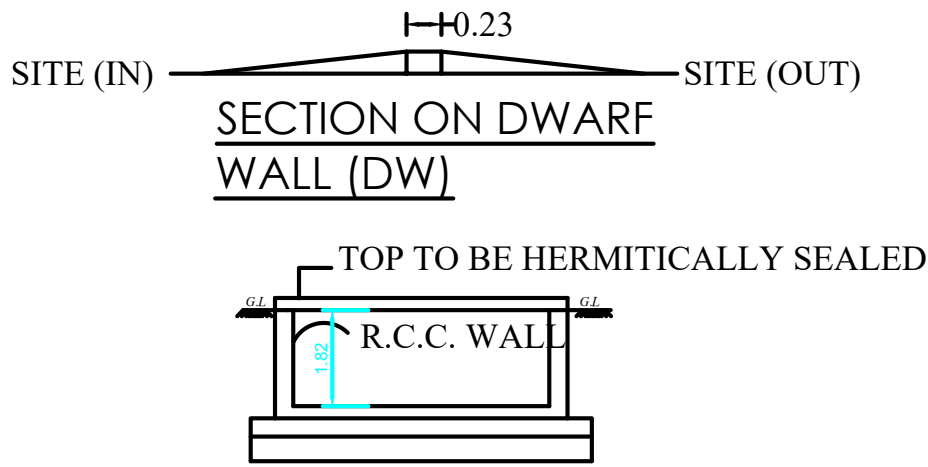


RWH SECTION (SAMPLE)


RWH_CAPACITY_L=4800LTRS

WATER_TANK_CAPACITY_L=6000LTRS

SOLAR WATER HEATER

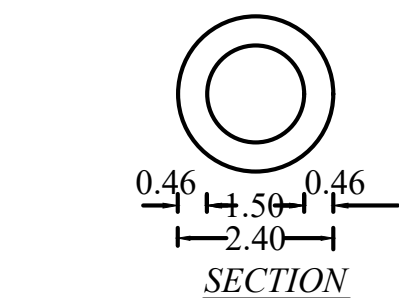


SECTION

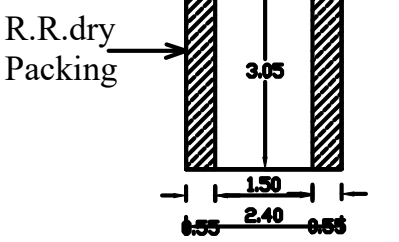

PLAN

RAIN WATER HARVESTING ARRANGEMENT

NOT TO SCALE

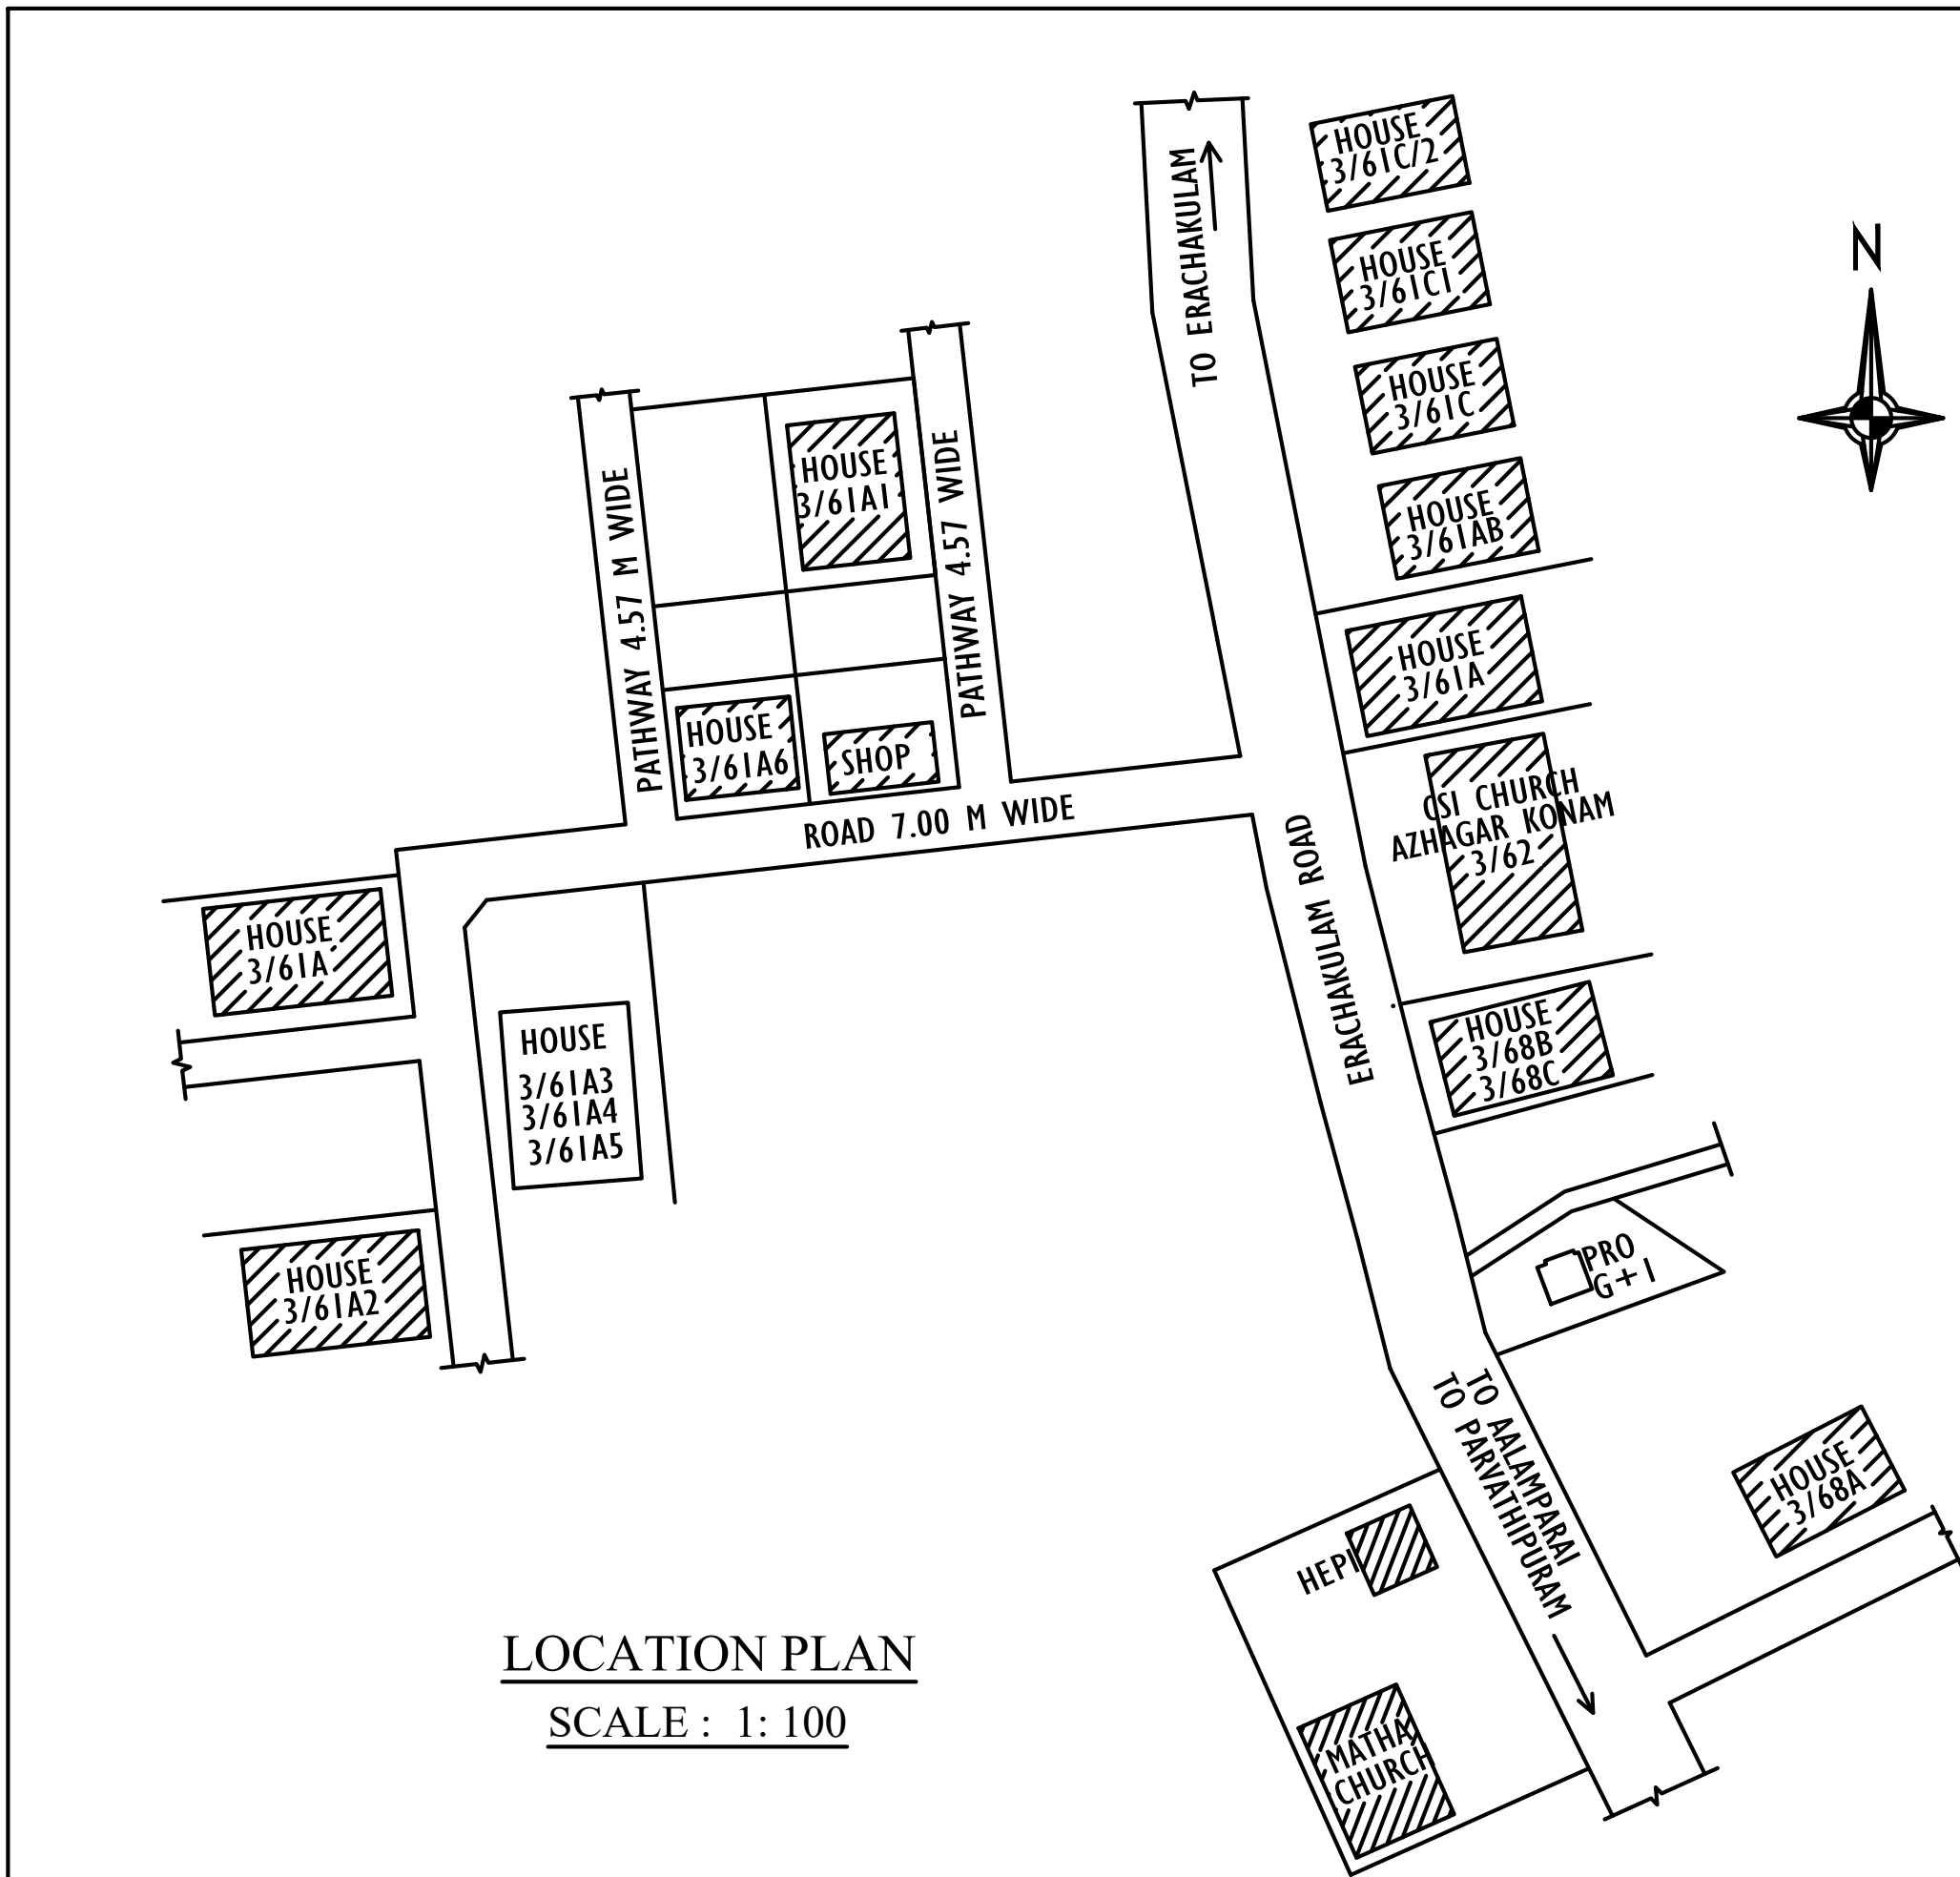

LOCATION PLAN

SCALE : 1: 100

ALL DIMENSIONS ARE IN METER
PLAN SCALE 1:100

CERTIFIED THAT PROVISIONS SHALL BE MADE
TO "RAIN WATER HARVESTING"
ARRANGEMENTS SYSTEM IN THE PROPOSED
CONSTRUCTION

SCHEDULE OF JOINERIES :

D	: DOOR	: 0.90x2.10
D1	: DOOR	: 0.75x2.10
W3	: WINDOW	: 1.40x1.50
W2	: WINDOW	: 1.00x1.50
SW2	: WINDOW	: 1.00x1.05
SW3	: WINDOW	: 1.40x 1.05
V	: VENTILATION	: 0.90x1.20
O	: OPEN	: 0.90x2.10
A	: ARCH	: 2.50x2.10
A	: ARCH	: 1.52x2.10

AREA DETAILS	AREA IN Sq.M	AREA IN Sq.FT
SITE AREA	2793.99	30074.51
PLINTH AREA (FSI)		
GROUND FLOOR	147.04	1582.74
FIRST FLOOR	147.04	1582.74
TOTAL AREA	294.08	3165.48
VACANT AREA	2646.95	28491.77

PLOT COVERAGE = 147.04 X100 = 5.262%
2793.99
F.S.I = 294.08 = 0.105< 2.0
2793.99


COLOUR INDEX

SITE BOUNDARY	
PROPOSED	
ROAD / LANE	

FLOOR AREA ABOVE 75 SQ.M 1 CAR
SPACE FOR EVERY DWELLING UNIT

PARKING CALCULATION (RESIDENTIAL)

FLOOR AREA = 294.08 SQ.M
FIRST 100 SQ. M CAR PARKING NIL
= 294.08 -100 = 194.08
REQUIRED CAR PARKING SPACE = 194.08
100
= 1.9408
REQUIRED CAR SPACE = 2 NOS
PROVIDED 2 CAR SPACE
REQUIRED TWO WHEELER PARKING SPACE
= 2 NOS
PROVIDED TWO WHEELER PARKING SPACE
= 2 NOS

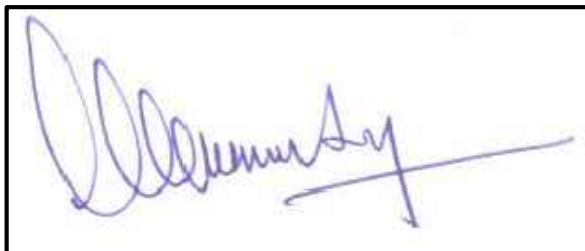

R. GEORGE ANTONY
SIGNATURE OF LAND AND
BUILDING OWNERS



A. SAHAYA ANTONY STEPHEN, D.C.E
Registered Engineer Grade - III
Registration No. KK/2023/12/RJKM 11/2024
F.R. Construction
6-58A, Hassan Tower
M.S. Road, Parvathipuram
Nagercoil - 629003
Cell: 9894028322

Eight ways to know a piece of land before you pay for it.

This report covers one part of the picture. These cover the rest, drawn from the same government records, for any property in Tamil Nadu.

LandLens One

Ask anything about a property and get an answer grounded in live government records, with the sources shown.

[/landlens/one](#)



Verify My Land

Every record check run on one property and returned as a single report.

[/landlens/verify-my-land](#)



Legal Opinion

An advocate's written opinion on the title, built on the records we pull for it.

[/landlens](#)



One Map

Every layer on one map: the parcel, its boundary, zoning, water bodies and what sits around it.

[/landlens/one/map](#)



PriceMap

What land actually changed hands for around this plot, taken from the registered deeds.

[/landlens/pricemap](#)



Build Scope

What you are allowed to build here: floor space, height, coverage and setbacks.

[/landlens/build-scope](#)



Property Tracker

Watch a property and hear about it when something new is registered against it.

[/landlens/property-tracker](#)



Deal Room

Run the transaction in one place: documents, stamping, signatures and the parties.

[/landlens/deal-room](#)



Twenty-four checks you can run yourself, at no cost.

Records and verification

The registers themselves, read for you.

Encumbrance Certificate

Patta and Chitta

Field Measurement Sketch

EC Analyzer

Bank charge check

Court case search

Seller background check

Approval check by survey

Value and duty

What it is worth and what it costs to register.

Guideline value by street

Guideline value by survey

Stamp duty and registration fees

Capital gains

Floor space index

Area unit converter

Zoning and land use

What the plan says can happen on this land.

Land use zone finder

CMDA land use check

Coastal regulation zone

Master plan check

Water bodies finder

Airport height clearance

Registers and directories

Who holds it, and which office keeps the record.

Find your registering office

Temple property check

Waqf property check

RERA register



Every free tool
/tools



Services we run
for you
/services



The LandLens
suite
/landlens/one



Every claim in this document traces back to a government record.

Legal opinions, due diligence and title verification

Building plan, layout and sub-division approvals

Completion and occupancy certificates, regularisation

Escrow, negotiation and NRI property management

Land survey, soil testing, architecture and construction

Verified RealEstate
3/350/2 Mettukuppam,
OMR Thoraipakkam,
Chennai 600 097, India
hello@verified.realestate
+91 9996 12 9996

Prepared from the registers named on the page each finding sits on. Where a register could not be read, this document says so in its place rather than leaving the gap to be read as a clean result.

