

PP

APPROVAL RECORD

# Planning Permission

Kanniyakumari district, Tamil Nadu

APPROVAL TYPE

**Building Plan**

ISSUING AUTHORITY


**Rural Panchayat**

The approval as the planning authority issued it, reproduced in full behind this page.


An approval speaks to what was sanctioned, not to what was built. Completion is a separate record.

PLAN SHOWING THE PROPOSED CONSTRUCTION OF R.C.C. ROOF COMMERCIAL BUILDING IN Re.Sy.NO: 304/3A2, OF DHARMAPURAM EAST VILLAGE,AT ZIONPURAM,ATHIKATTUVILAI VILLAGE PANCHAYAT.


NAME OF THE OWNERS :MR.C.YESUDHAS,S/O.CHELLAIYA.  
NO 3-11, ZIONPURAM,  
MONIKETTIPOTTAL -629501

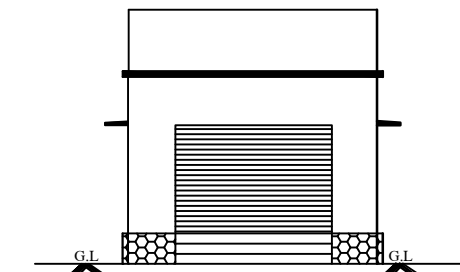



ELEVATION

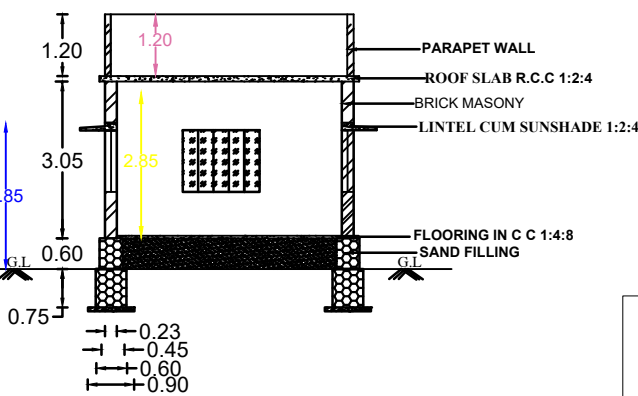


SECTION ON AB

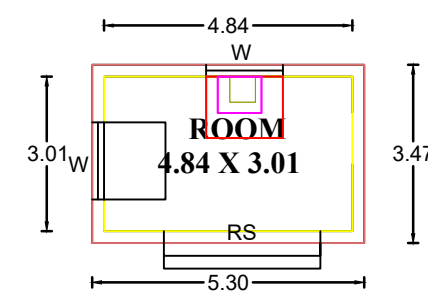


GROUND FLOOR PLAN

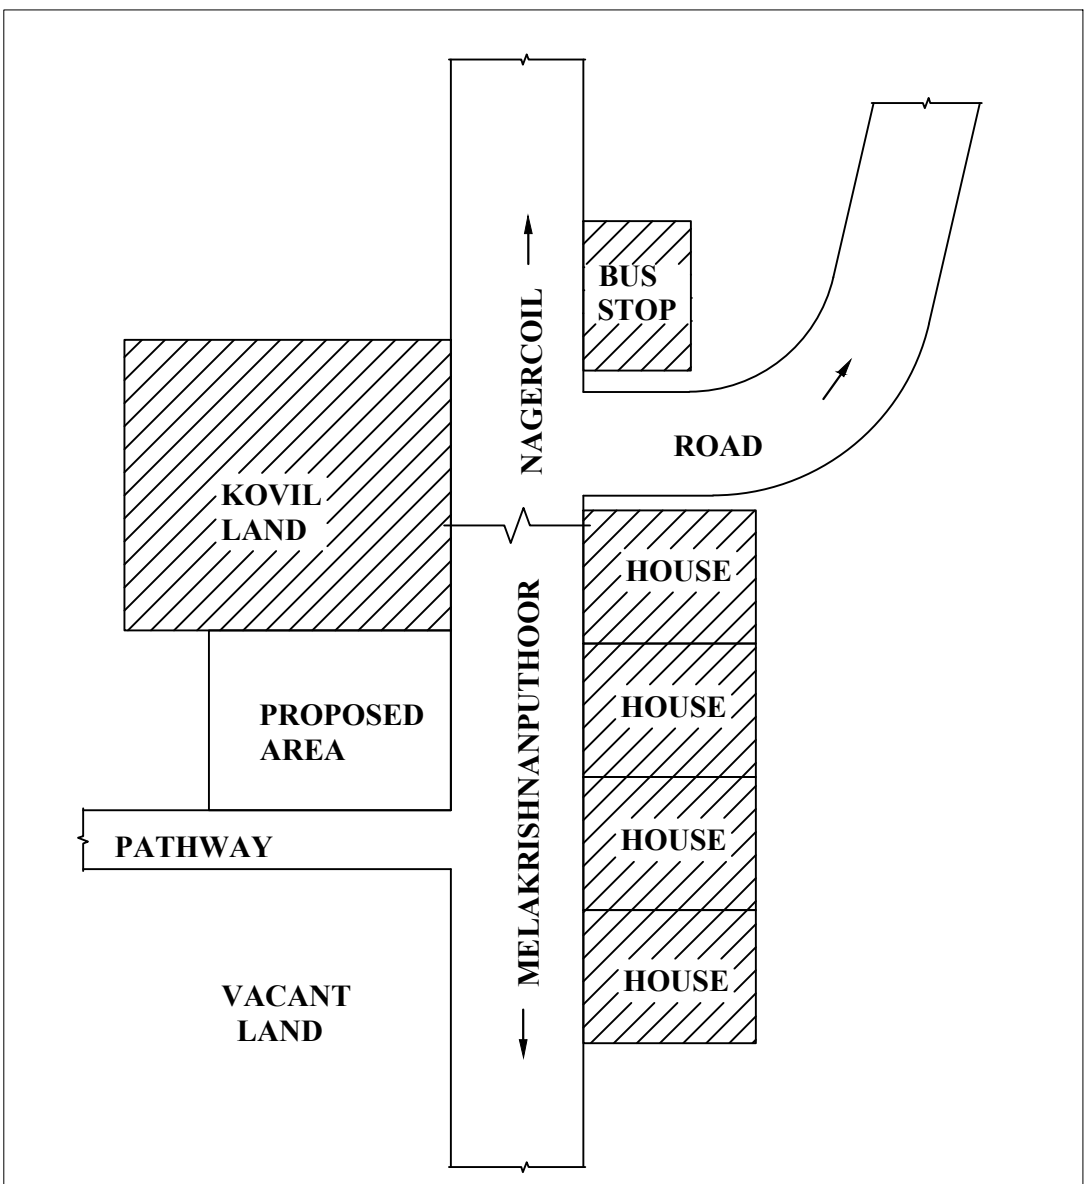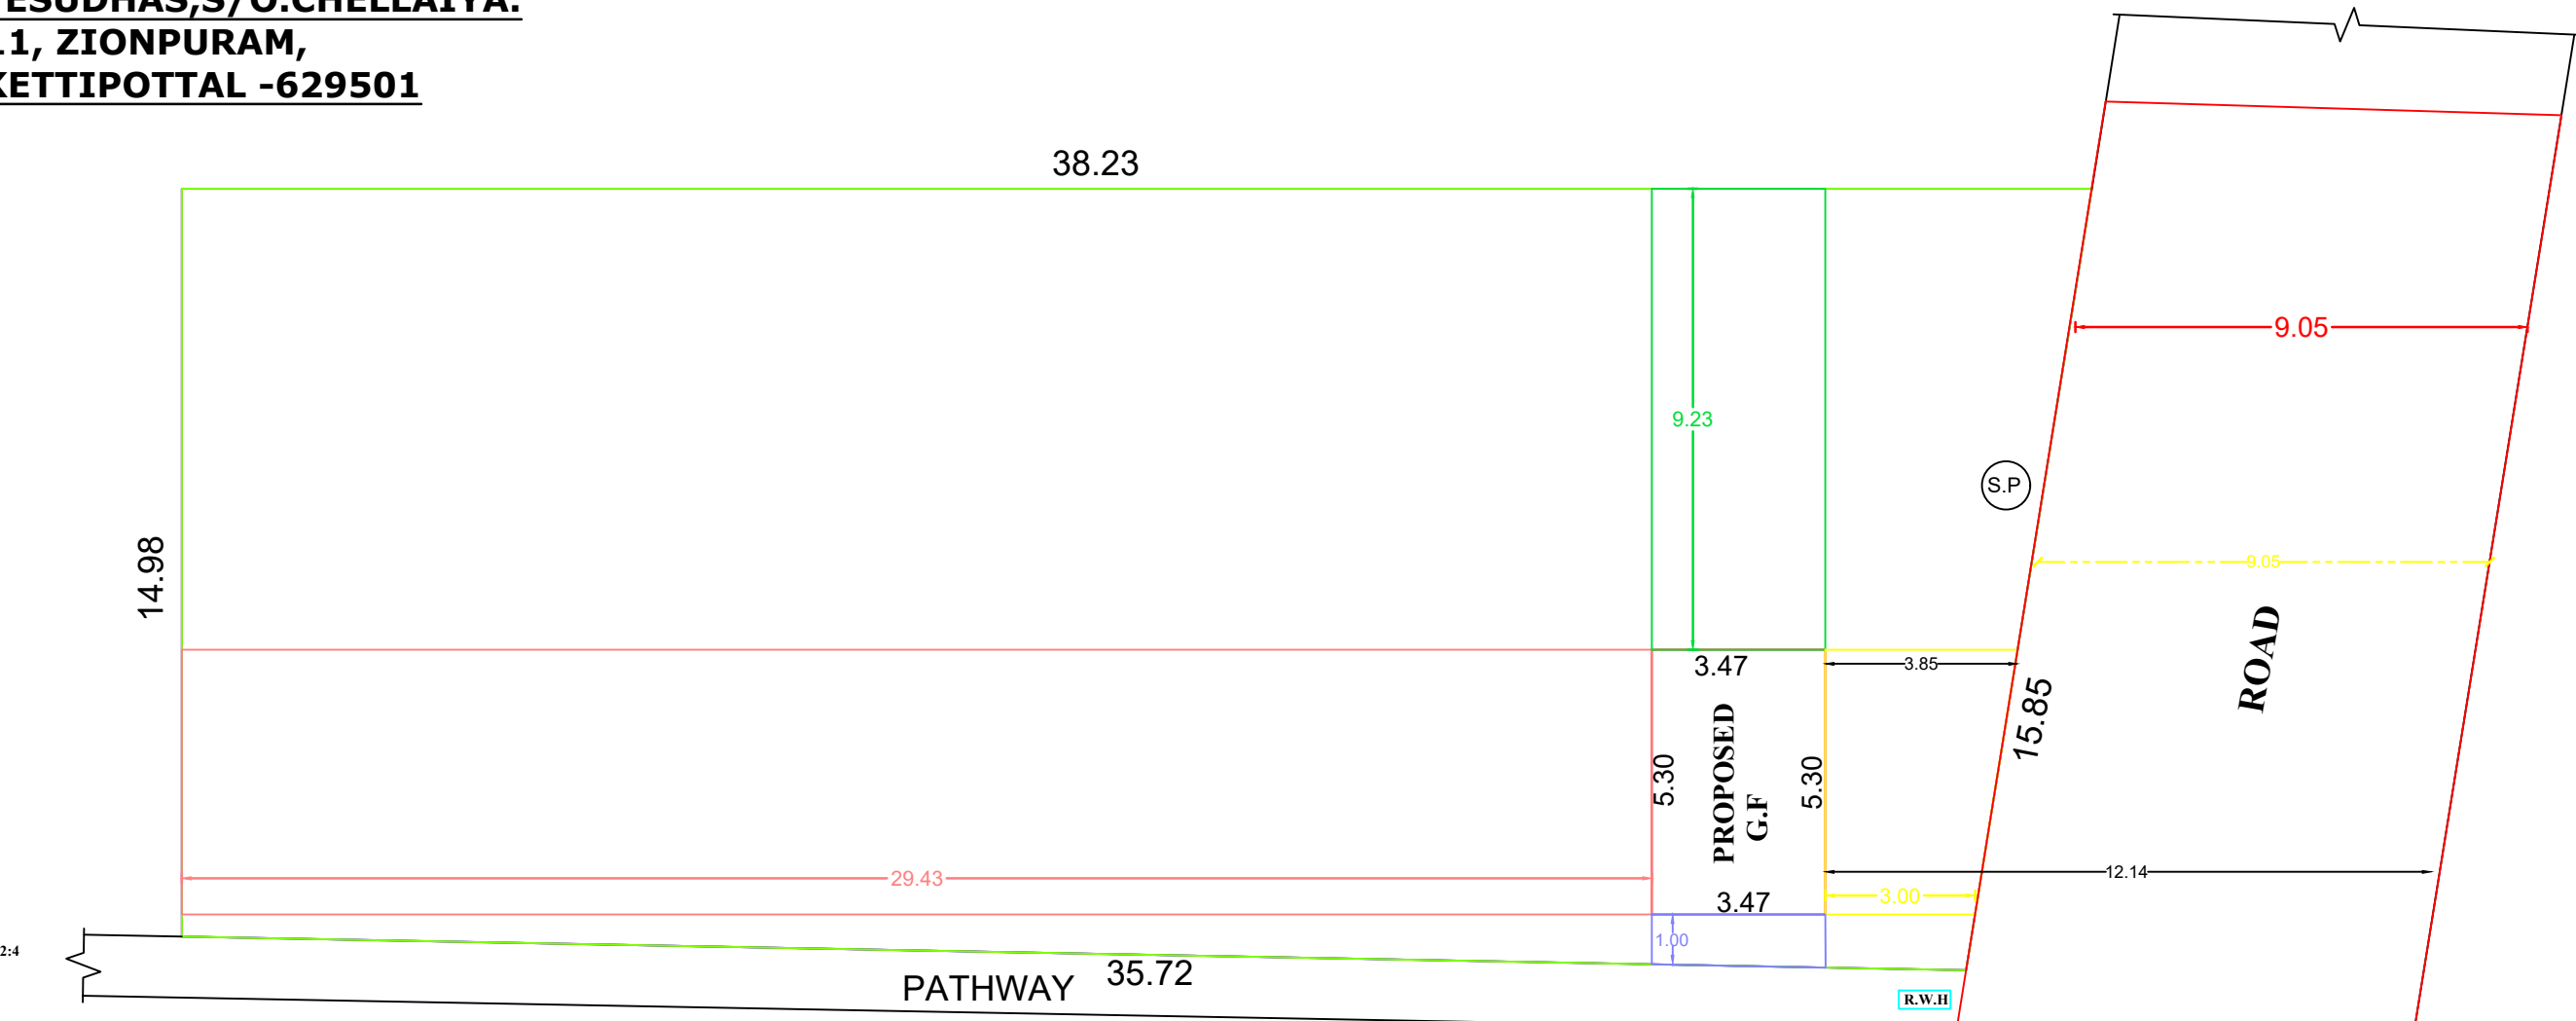


KEY PLAN  
NOT TO SCALE

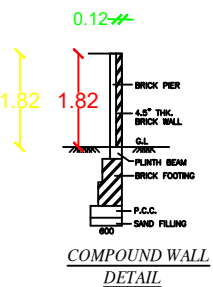


COMPOUND WALL  
DETAIL

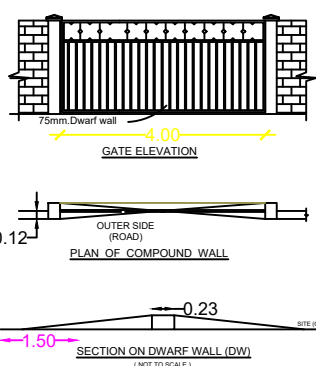


GATE ELEVATION  
PLAN OF COMPOUND WALL  
SECTION ON DWARF WALL (LOW)

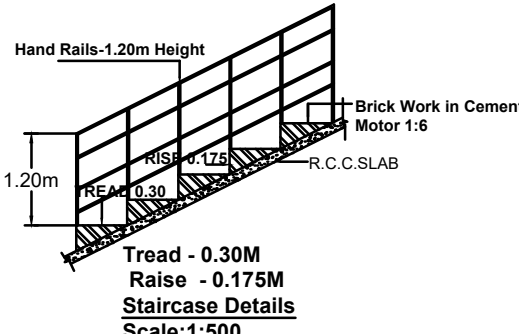


Staircase Details  
Scale:1:500

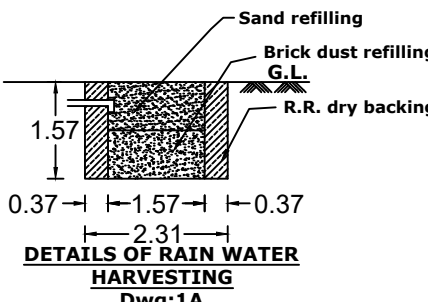


DETAILS OF RAIN WATER  
HARVESTING  
Dwg:1A

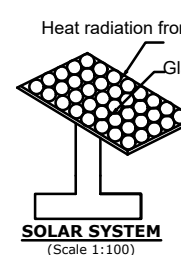


SOLAR SYSTEM  
Scale:1:100

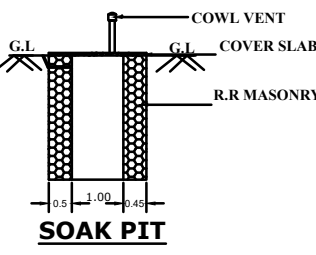


SOAK PIT

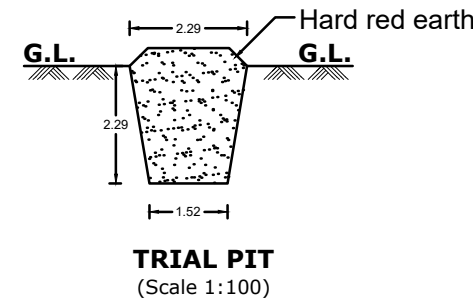


TRIAL PIT  
Scale:1:100

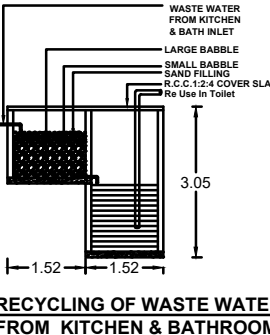


RECYCLING OF WASTE WATER  
FROM KITCHEN & BATHROOM

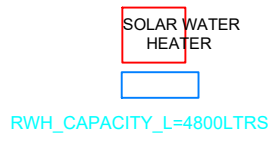

SOLAR WATER  
HEATER  
RWHP\_CAPACITY\_L=4800LTRS

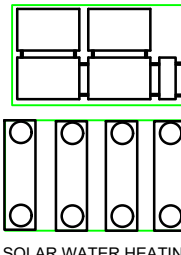


SOLAR WATER HEATING SYSTEM

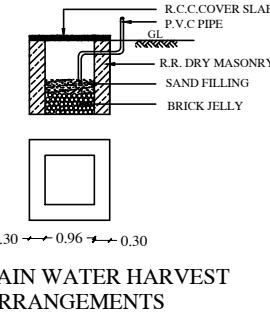

RAIN WATER HARVEST  
ARRANGEMENTS

PLAN INFO  
PLOT\_NO=NO  
TALUK=AGASTHEESWARAM  
DISTRICT=KANYAKUMARI  
PLOT\_AREA\_M2=566.58  
JURISDICTION\_TYPE= PANCHAYAT  
PATTANA\_NO=410  
SINGLE\_FAMILY\_BLDG=YES  
SURVEY\_NO=304/3A2  
LAND\_USE\_ZONE = COMMERCIAL  
CRZ=NO  
SECURITY\_ZONE=NO  
ACCESS\_WIDTH\_M=9.05M  
WHETHER\_GOVT\_OR\_AIDED\_SCHOOL=NO  
AS\_AT\_SITE=566.58  
FMB\_OR\_PLR=566.58  
AS\_PER\_DOCUMENT=566.58  
ROAD\_WIDTH=9.05  
ROAD\_LENGTH=250.00  
AVG\_PLOT\_DEPTH=15.85  
AVG\_PLOT\_WIDTH= 38.23  
RWHP\_DECLARED=YES  
BUILDING\_NEAR\_TO\_RIVER=NO  
OSR\_APPLICABLE=NO  
OSR\_SURRENDER\_OR\_BUYBACK=BUYBACK  
PREMIUM\_FSI\_REQUIRED=NO  
IS\_APPROVED\_LAYOUT=NO  
AREA\_TYPE=OTHERS  
BUILDING\_NEAR\_MONUMENT=NO  
BUILDING\_NEAR\_GOVT\_BLDG=NO  
PROVISION\_FOR\_GREEN\_BUILDINGS\_AND\_SUSTAINABILITY=NO  
FIRE\_PROTECTION\_AND\_FIRE\_SAFETY\_REQUIREMENTS=NO  
NOC\_FOR\_CONSTRUCTION\_NEAR\_MONUMENT=NO  
BARRIER\_FREE\_ACCESS\_FOR\_PHYSICALLY\_CHALLENGED\_PEOPLE=YES  
FIRE\_PROTECTION\_AND\_FIRE\_SAFETY\_REQUIREMENTS=YES  
NOC\_FIRE\_DEPT=YES  
BLOCK\_1\_INDIVIDUAL\_NON\_RESIDENTIAL\_MEMBER\_COUNT  
BLOCK\_1\_B-SHOP\_MEMBER\_COUNT=1  
IS\_SWIMMING\_POOL\_EXISTS=NO  
IF\_HERITAGE\_TOWN\_LESS\_THAN\_1KM\_RADIUS=NO

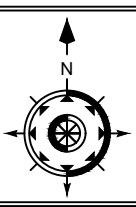

|   |                               |
|---|-------------------------------|
| ALL DIMENSIONS ARE IN METER<br>PLAN SCALE 1:100   |                               |
| CERTIFIED THAT PROVISIONS SHALL BE MADE TO<br>"RAIN WATER HARVESTING " ARRANGEMENTS<br>SYSTEM IN THE PROPOSED CONSTRUCTION                                                                                     |                               |
| REFERENCE   |                               |
| RS-DOOR   | 2.50 x 2.10                   |
| MD-DOOR   | 1.20 x 2.10                   |
| D1-DOOR   | 0.75 x 2.10                   |
| W-WINDOW   | 1.50 x 1.20                   |
| V-VENTILATOR   | 0.90 x 0.75                   |
| AREA OF SITE   | 566.58.sq.m(6098.67.sq.ft)    |
| AS PER FMB/PLR   | 566.58.sq.m(6098.67.sq.ft)    |
| AS PER SITE   | 566.58.sq.m(6098.67.sq.ft)    |
| AS PER DOCUMENT   | 566.58.sq.m(6098.67.sq.ft)    |
| AREA OF SITE   | 566.58.sq.m(6098.67.sq.ft)    |
| AREA OF PROPOSED<br>GROUND FLOOR   | 18.39.sq.m(197.95.sq.ft)      |
| TOTAL AREA   | 18.39.sq.m(197.95.sq.ft)      |
| AREA OF VACANT   | 548.19.sq.m(5900.72.sq.ft)    |
| ROAD   |                               |
| EXISTING   |                               |
| PARKING CALCULATION<br>GROUND FLOOR   | 18.39.sq.m(197.95.sq.ft)      |
| TOTAL AREA   | 18.39.sq.m(197.95.sq.ft)      |
| First 75.sqm   | Nil                           |
| No Parking Space Required   |                               |
| PLOT COVERAGE = 18.39 X100 = 3.25%   |                               |
| 566.58   |                               |
| F.S.I = 18.39 = 0.03 < 2.0   |                               |
| 566.58   |                               |
| C. JAYASANKAR, M.E(Structural)<br>JAI CONSTRUCTION<br>Registered Engineer Grade - II<br>Reg. No: 150/LS/2019/00180<br>88/4, Palace Road, WCC Junction<br>Nagercoil - 629 001<br>Ph: 9566532796, 04652 - 229218 |                               |
| SIGNATURE OF THE ENGINEER<br>JAI CONSTRUCTION<br>88/4, PALACE ROAD, WCC JUNCTION, NAGERCOIL-1   |                               |
| Cell: 9566532796   | Drawn by - C.JAYASANKAR       |
| Size A1 (S-1)   | email:jayasankar029@gmail.com |

# Eight ways to know a piece of land before you pay for it.

This report covers one part of the picture. These cover the rest, drawn from the same government records, for any property in Tamil Nadu.

## LandLens One

Ask anything about a property and get an answer grounded in live government records, with the sources shown.

[/landlens/one](#)



## Verify My Land

Every record check run on one property and returned as a single report.

[/landlens/verify-my-land](#)



## Legal Opinion

An advocate's written opinion on the title, built on the records we pull for it.

[/landlens](#)



## One Map

Every layer on one map: the parcel, its boundary, zoning, water bodies and what sits around it.

[/landlens/one/map](#)



## PriceMap

What land actually changed hands for around this plot, taken from the registered deeds.

[/landlens/pricemap](#)



## Build Scope

What you are allowed to build here: floor space, height, coverage and setbacks.

[/landlens/build-scope](#)



## Property Tracker

Watch a property and hear about it when something new is registered against it.

[/landlens/property-tracker](#)



## Deal Room

Run the transaction in one place: documents, stamping, signatures and the parties.

[/landlens/deal-room](#)



# Twenty-four checks you can run yourself, at no cost.

## Records and verification

The registers themselves, read for you.

Encumbrance Certificate

Patta and Chitta

Field Measurement Sketch

EC Analyzer

Bank charge check

Court case search

Seller background check

Approval check by survey

## Zoning and land use

What the plan says can happen on this land.

Land use zone finder

CMDA land use check

Coastal regulation zone

Master plan check

Water bodies finder

Airport height clearance

## Value and duty

What it is worth and what it costs to register.

Guideline value by street

Guideline value by survey

Stamp duty and registration fees

Capital gains

Floor space index

Area unit converter

## Registers and directories

Who holds it, and which office keeps the record.

Find your registering office

Temple property check

Waqf property check

RERA register



Every free tool  
/tools



Services we run  
for you  
/services



The LandLens  
suite  
/landlens/one



# Every claim in this document traces back to a government record.

---

Legal opinions, due diligence and title verification

---

Building plan, layout and sub-division approvals

---

Completion and occupancy certificates, regularisation

---

Escrow, negotiation and NRI property management

---

Land survey, soil testing, architecture and construction

---

**Verified RealEstate**  
3/350/2 Mettukuppam,  
OMR Thoraipakkam,  
Chennai 600 097, India  
[hello@verified.realestate](mailto:hello@verified.realestate)  
+91 9996 12 9996

Prepared from the registers named on the page each finding sits on. Where a register could not be read, this document says so in its place rather than leaving the gap to be read as a clean result.

