

PP

APPROVAL RECORD

Planning Permission

Kanniyakumari district, Tamil Nadu

APPROVAL TYPE

Building Plan

ISSUING AUTHORITY

Rural Panchayat


The approval as the planning authority issued it, reproduced in full behind this page.

An approval speaks to what was sanctioned, not to what was built. Completion is a separate record.


PLAN SHOWING THE PROPOSED CONSTRUCTION OF RESIDENTIAL BUILDING, IN Re.Sy.No:16/6,
OF KANIYAKULAM VILLAGE, AT SREE VALLI NAGAR, KANIYAKULAM, KANIYAKULAM VILLAGE PANCHAYAT.

LAYOUT APPROVED NO:SWP/ ம.வ/நா.உ.தி.கு.அ.எண்.28/2024, PLOT NO.51.



Name of owner:- S.VALLIYAMMAL, W/o.S.VELAYUDAM.

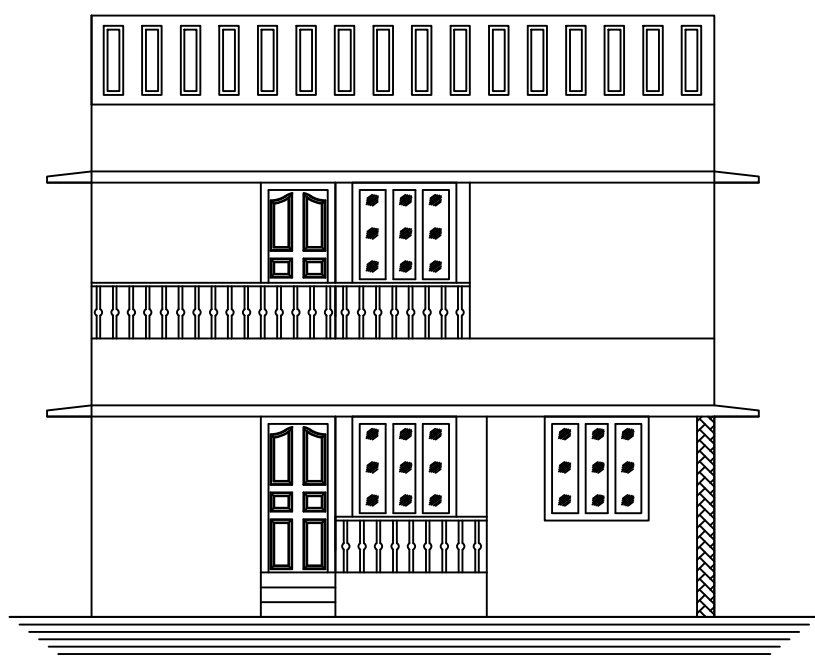


FRONT ELEVATION

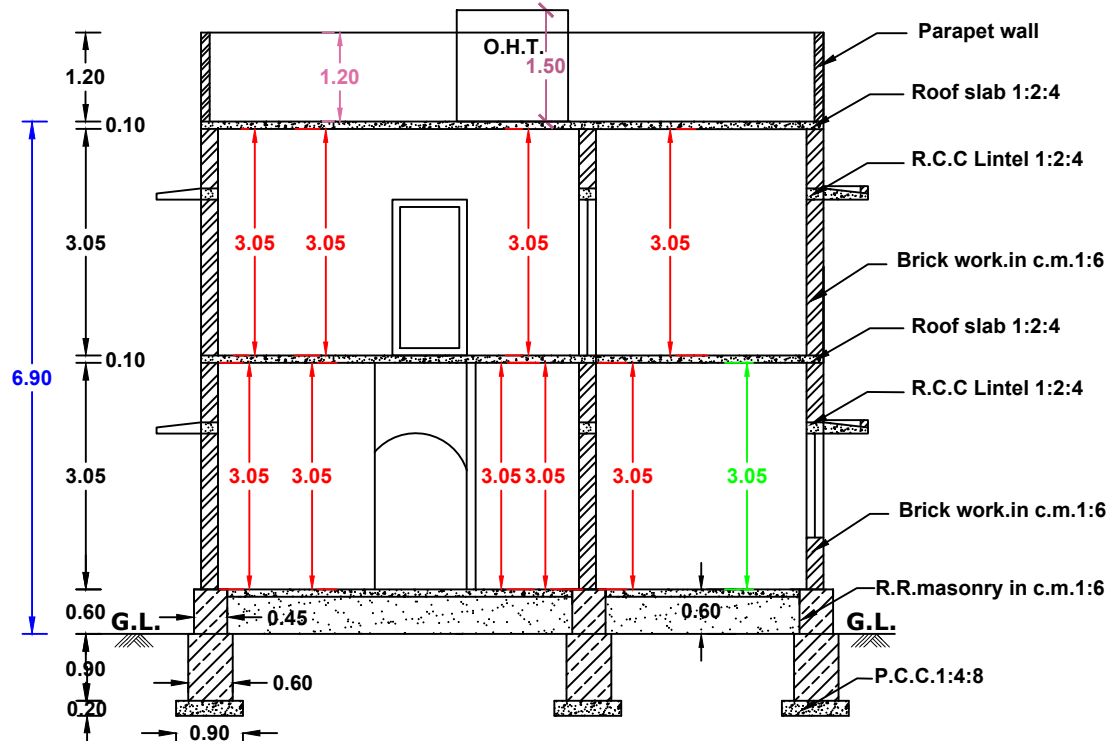

SECTION ON A-B

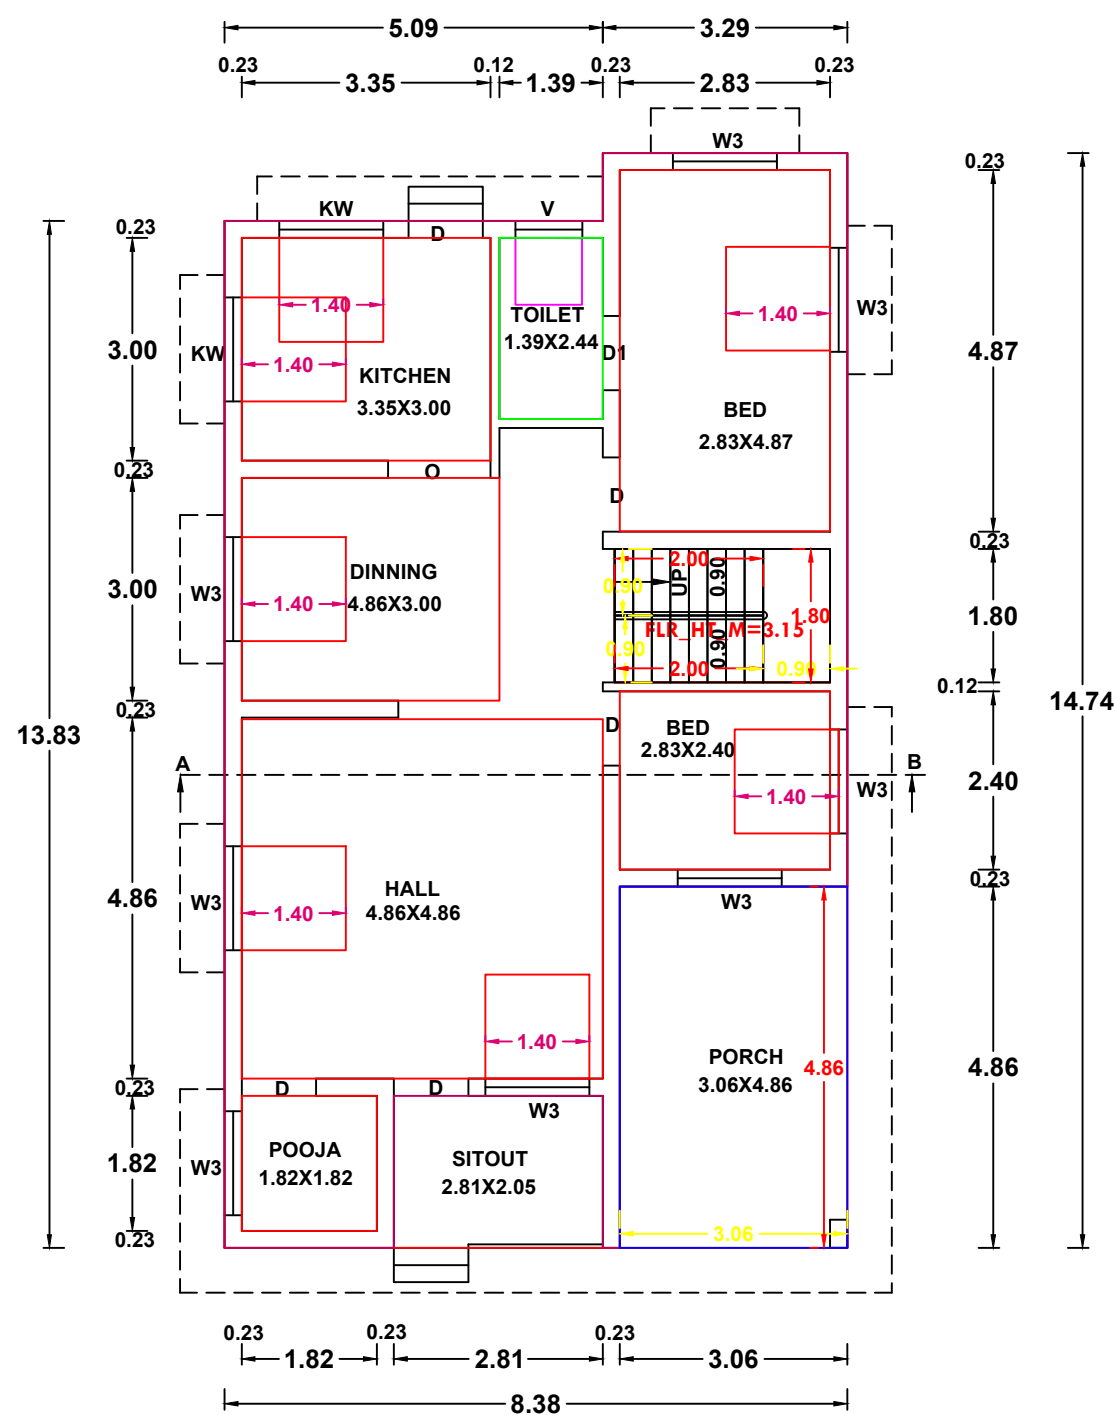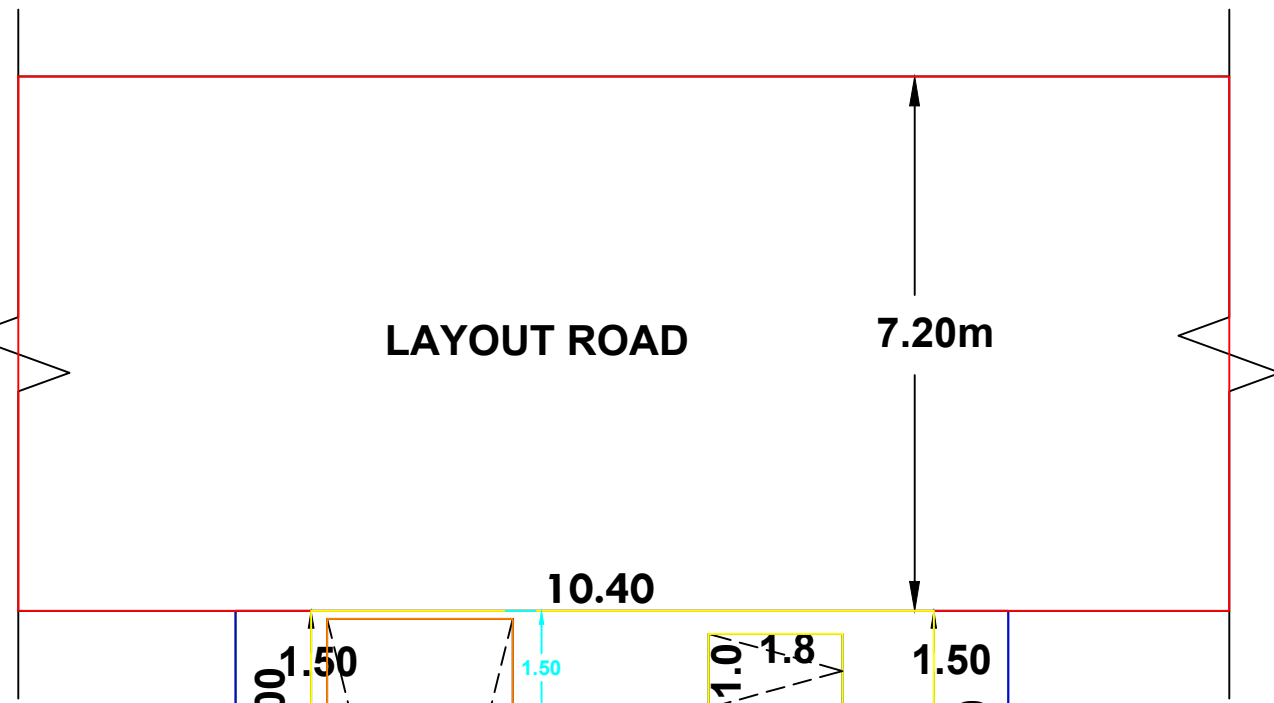


GROUND FLOOR PLAN

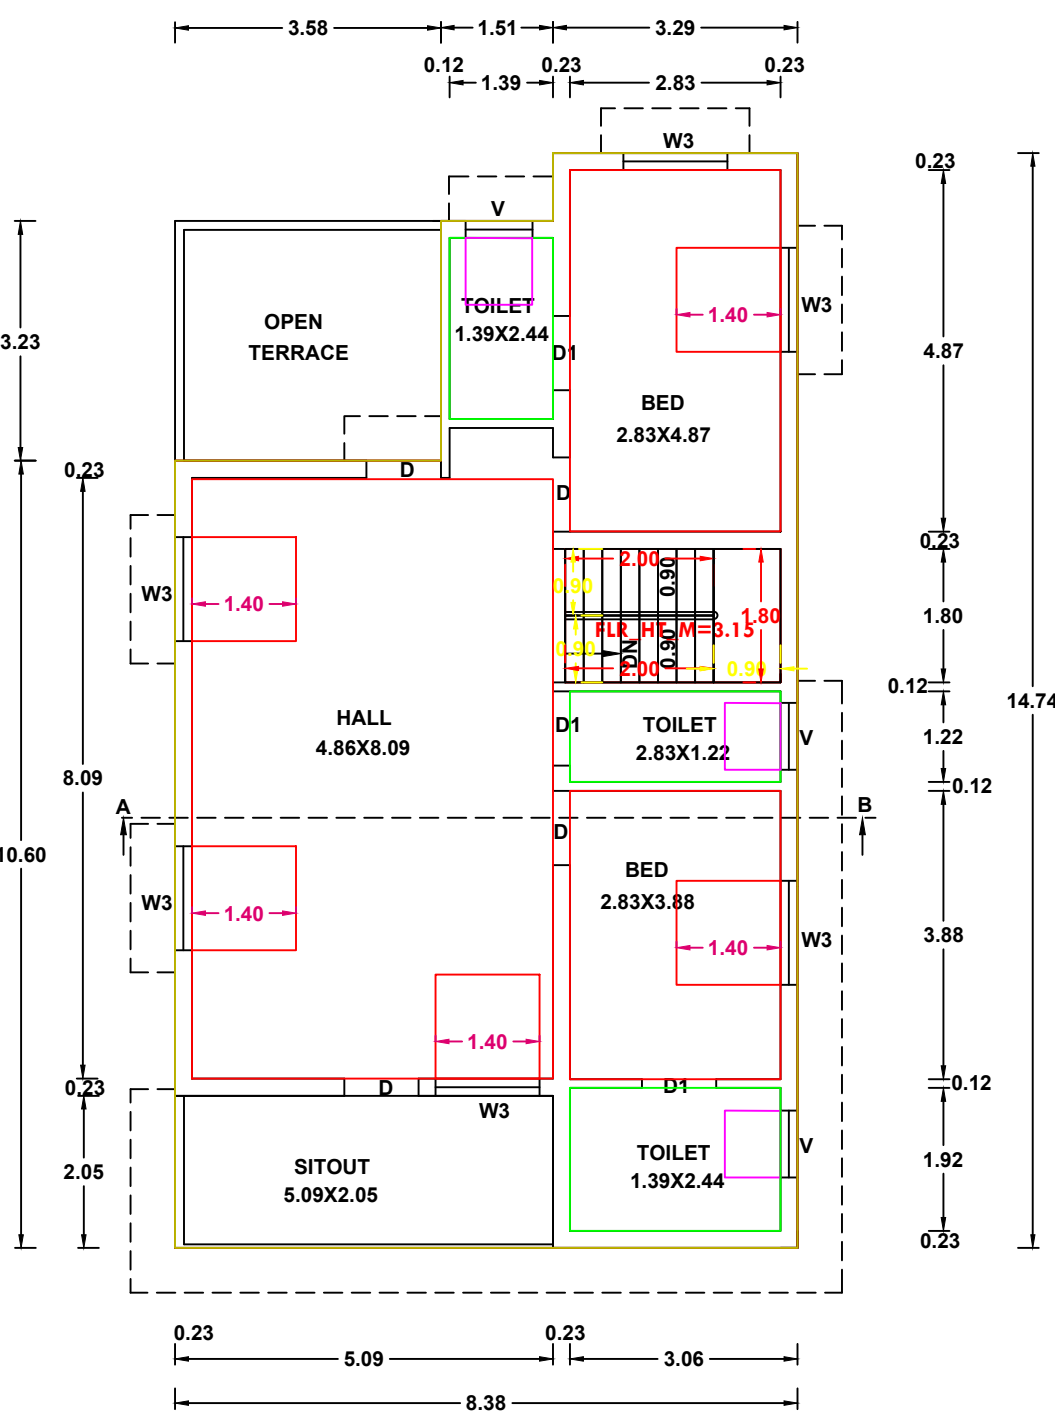


FIRST FLOOR PLAN

PLAN INFO
PLOT_NO=51
PATTI_NO=7571
TALUK=AGASTHEESWARAM
DISTRICT=KANNYAKUMARI
SURVEY_NO=16/6
PLOT_AREA_M2=176.00
AS_PER_DOCUMENT=176.00
AS_AT_SITE=175.62
FMS_OR_PLR=176.00
JURISDICTION_TYPE=PANCHAYAT
SINGLE_FAMILY_BLDG=YES
LAND_USE_ZONE = RESIDENTIAL
CRZ=NO
SECURITY_ZONE=NO
WHETHER_GOVT_OR_AIDED_SCHOOL=NO
ROAD_WIDTH=7.20
ROAD_LENGTH=20.00
AVG_PLOT_DEPTH=16.90
AVG_PLOT_WIDTH=10.40
RWH_DECLARED=YES
BUILDING_NEAR_TO_RIVER=NO
OSR_APPLICABLE=NO
OSR_SURRENDER_OR_BUYBACK=BUYBACK
PREMIUM_FSI_REQUIRED=NO
IS_APPROVED_LAYOUT=YES
AREA_TYPE=OTHERS
BUILDING_NEAR_MONUMENT=NO
BUILDING_NEAR_GOVT_BLDG=NO
PROVISION_FOR_GREEN_BUILDINGS_AND_SUSTAINABILITY=NO
FIRE_PROTECTION_AND_FIRE_SAFETY_REQUIREMENTS=NO
NOC_FOR_CONSTRUCTION_NEAR_MONUMENT=NO
BARRIER_FREE_ACCESS_FOR_PHYSICALLY_CHALLENGED_PEOPLE=NO
FIRE_PROTECTION_AND_FIRE_SAFETY_REQUIREMENTS=YES
NOC_FIRE_DEPT=NO
IS_SWIMMING_POOL_EXISTS=NO
IF_HERITAGE_TOWN_LESSTHAN_1KM_RADIUS=NO

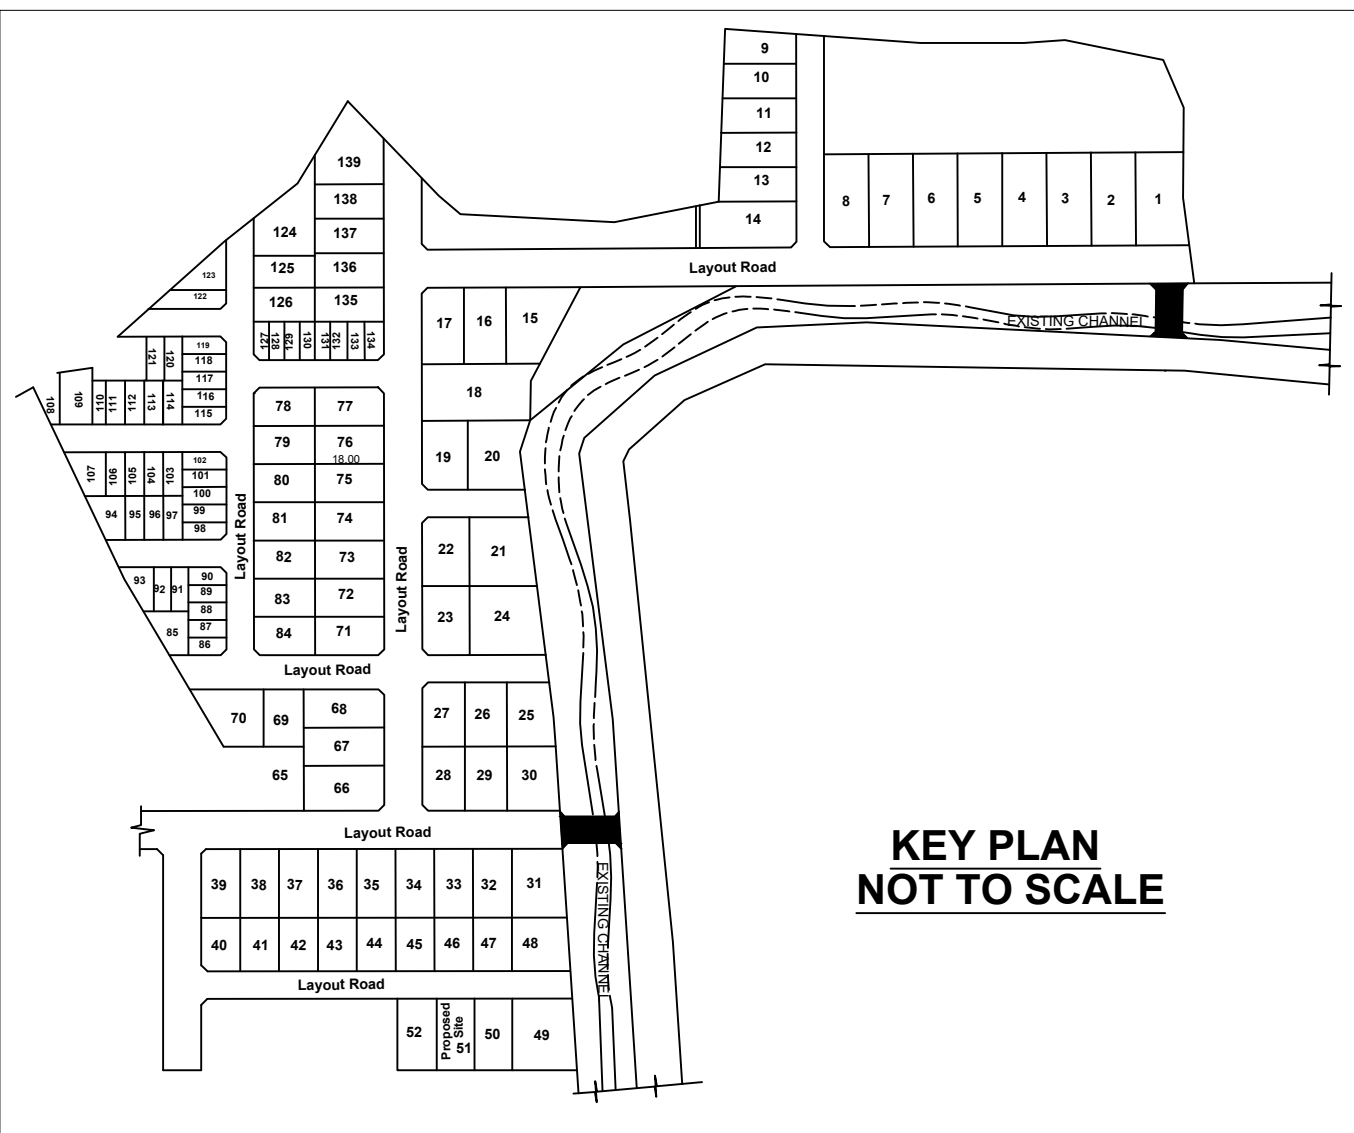

KEY PLAN
NOT TO SCALE

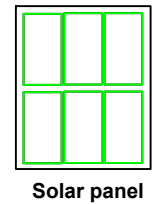


Solar panel




Solar water heater


WATER_TANK_CAPACITY_L=6000LTRS

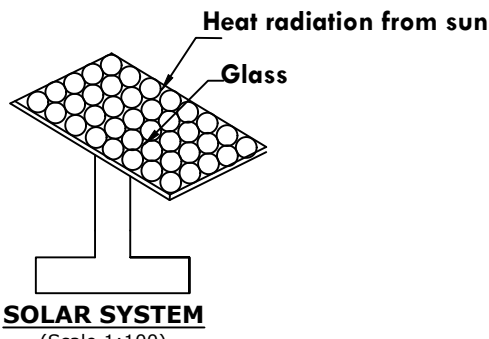


SOLAR SYSTEM
(Scale 1:100)

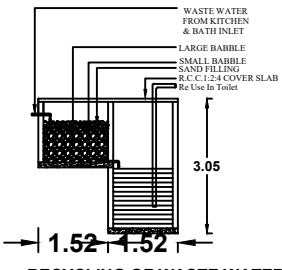


RECYCLING OF WASTE WATER
FROM KITCHEN & BATHROOM

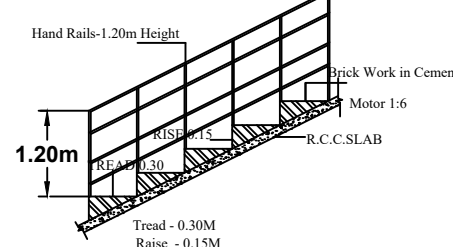


Hand Rail-1.20m Height
Concrete Work in Context
R.C.C. SLAB
Tread - 0.30M
Rise - 0.15M
Ramping Details
Scale 1:500

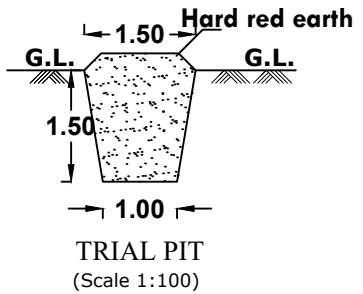

TRIAL PIT
(Scale 1:100)

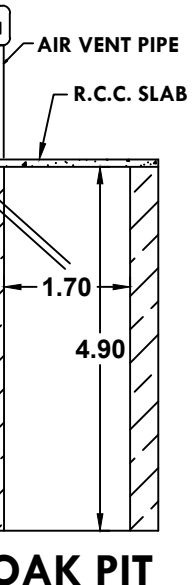

SOAK PIT

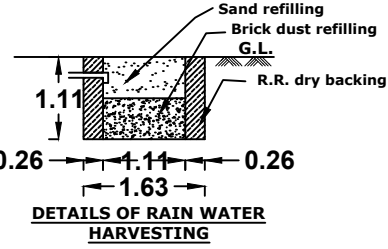

DETAILS OF RAIN WATER
HARVESTING

ALL DIMENSIONS ARE IN METER PLAN SCALE 1:100	
CERTIFIED THAT PROVISIONS SHALL BE MADE TO "RAIN WATER HARVESTING" ARRANGEMENTS SYSTEM IN THE PROPOSED CONSTRUCTION	
REFERENCE	
D-DOOR	1.00X2.10
D1-DOOR	0.75X2.10
W3-WINDOW	1.40X1.40
KW-WINDOW	1.00X1.40
V-VENTILATOR	0.90X0.75
AREA OF SITE	176.00.sq.m(1894.46.sq.ft)
AREA OF PROPOSED	
GROUND FLOOR	118.94.sq.m(1280.27.sq.ft)
FIRST FLOOR	107.38.sq.m(1155.83.sq.ft)
TOTAL AREA	226.32.sq.m(2436.10.sq.ft)
AREA OF VACANT	57.06.sq.m(614.19.sq.ft)
ROAD	
EXISTING	
PARKING CALCULATION	
PROPOSED BUILDING	
GROUND FLOOR	98.28.sq.m(1057.88.sq.ft)
(Kitchen-1)	
FIRST FLOOR	96.95.sq.m(1043.56.sq.ft)
TOTAL AREA	195.23.sq.m(2101.45.sq.ft)
First 75.Sq.m	Nil
Next 120.23.Sq.m	1 Car & 1Two Wheeler Space
PLOT COVERAGE = 118.94X100 = 67.57 %	
176.00	
F.S.I. = 226.32 = 1.28 < 2.0	
176.0	
S.VALLIYAMMAL	
SIGNATURE OF LAND AND BUILDING OWNER	
S. RAMU	
Registered Engineer Or - III	
Reg. No. 150/LS/2020/00002	
S.M.S. Engineering Construction	
90,1 st Floor, Alexandra Press Road,	
Nagercoil - 1,	
Pn : 9443275554, 9843375554.	
SIGNATURE OF LICENCE SURVEYOR/ENGINEER	
S.M.S. CONSTRUCTION	
90,First floor, s.m.s.building	
Alexandra press road	
Nagercoil	
cell.9443275554	Drawn by.K.Nanthini
9843375554	Checked by.S.Ramu.
Date:30.12.2024 Size: A1(8-2)	gmail: samsramung@gmail.com 0605

Eight ways to know a piece of land before you pay for it.

This report covers one part of the picture. These cover the rest, drawn from the same government records, for any property in Tamil Nadu.

LandLens One

Ask anything about a property and get an answer grounded in live government records, with the sources shown.

[/landlens/one](#)



Verify My Land

Every record check run on one property and returned as a single report.

[/landlens/verify-my-land](#)



Legal Opinion

An advocate's written opinion on the title, built on the records we pull for it.

[/landlens](#)



One Map

Every layer on one map: the parcel, its boundary, zoning, water bodies and what sits around it.

[/landlens/one/map](#)



PriceMap

What land actually changed hands for around this plot, taken from the registered deeds.

[/landlens/pricemap](#)



Build Scope

What you are allowed to build here: floor space, height, coverage and setbacks.

[/landlens/build-scope](#)



Property Tracker

Watch a property and hear about it when something new is registered against it.

[/landlens/property-tracker](#)



Deal Room

Run the transaction in one place: documents, stamping, signatures and the parties.

[/landlens/deal-room](#)



Twenty-four checks you can run yourself, at no cost.

Records and verification

The registers themselves, read for you.

Encumbrance Certificate

Patta and Chitta

Field Measurement Sketch

EC Analyzer

Bank charge check

Court case search

Seller background check

Approval check by survey

Zoning and land use

What the plan says can happen on this land.

Land use zone finder

CMDA land use check

Coastal regulation zone

Master plan check

Water bodies finder

Airport height clearance

Value and duty

What it is worth and what it costs to register.

Guideline value by street

Guideline value by survey

Stamp duty and registration fees

Capital gains

Floor space index

Area unit converter

Registers and directories

Who holds it, and which office keeps the record.

Find your registering office

Temple property check

Waqf property check

RERA register



Every free tool
/tools



Services we run
for you
/services



The LandLens
suite
/landlens/one



Every claim in this document traces back to a government record.

Legal opinions, due diligence and title verification

Building plan, layout and sub-division approvals

Completion and occupancy certificates, regularisation

Escrow, negotiation and NRI property management

Land survey, soil testing, architecture and construction

Verified RealEstate
3/350/2 Mettukuppam,
OMR Thoraipakkam,
Chennai 600 097, India
hello@verified.realestate
+91 9996 12 9996

Prepared from the registers named on the page each finding sits on. Where a register could not be read, this document says so in its place rather than leaving the gap to be read as a clean result.

