

PP

APPROVAL RECORD

Planning Permission

Kanniyakumari district, Tamil Nadu

APPROVAL TYPE

Building Plan

ISSUING AUTHORITY

Rural Panchayat






The approval as the planning authority issued it, reproduced in full behind this page.

An approval speaks to what was sanctioned, not to what was built. Completion is a separate record.

PLAN SHOWING THE PROPOSED CONSTRUCTION OF RESIDENTIAL BUILDING IN RAJAKKAMANGALAM VILLAGE
OF RE.SY.NO: 938 / 3, ELLUVILAI VILLAGE PANCHAYAT AT ELLUVILAI, AGASTEESHWARAM TALUK, KANYAKUMARI
DISTRICT.

NAME OF THE OWNER : Mrs. S. RAMYA, W/o. Mr. KANNAN

NAME OF THE OWNER : Mr. S. SADHANANTHAN, S/o. Mr. SIVASUBRAMANIAN

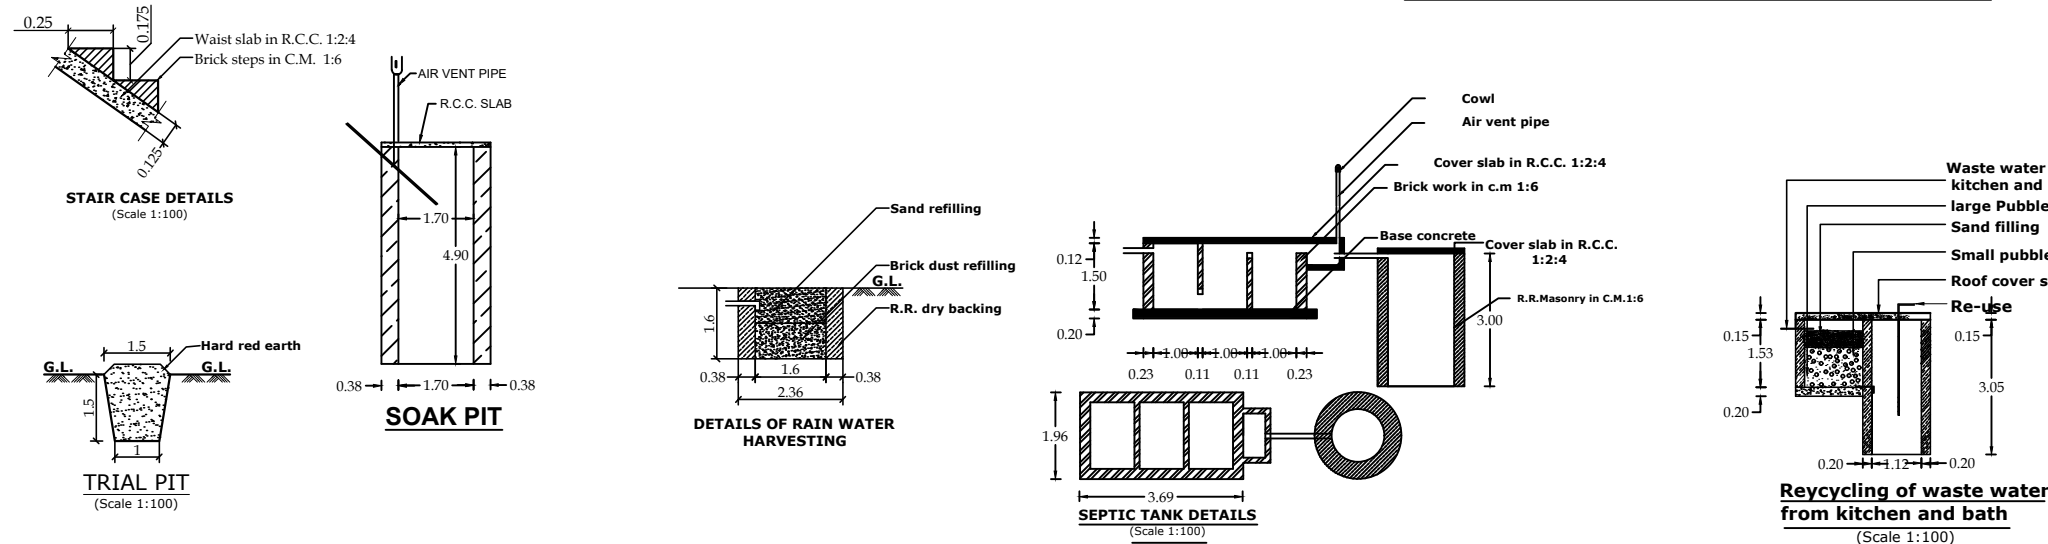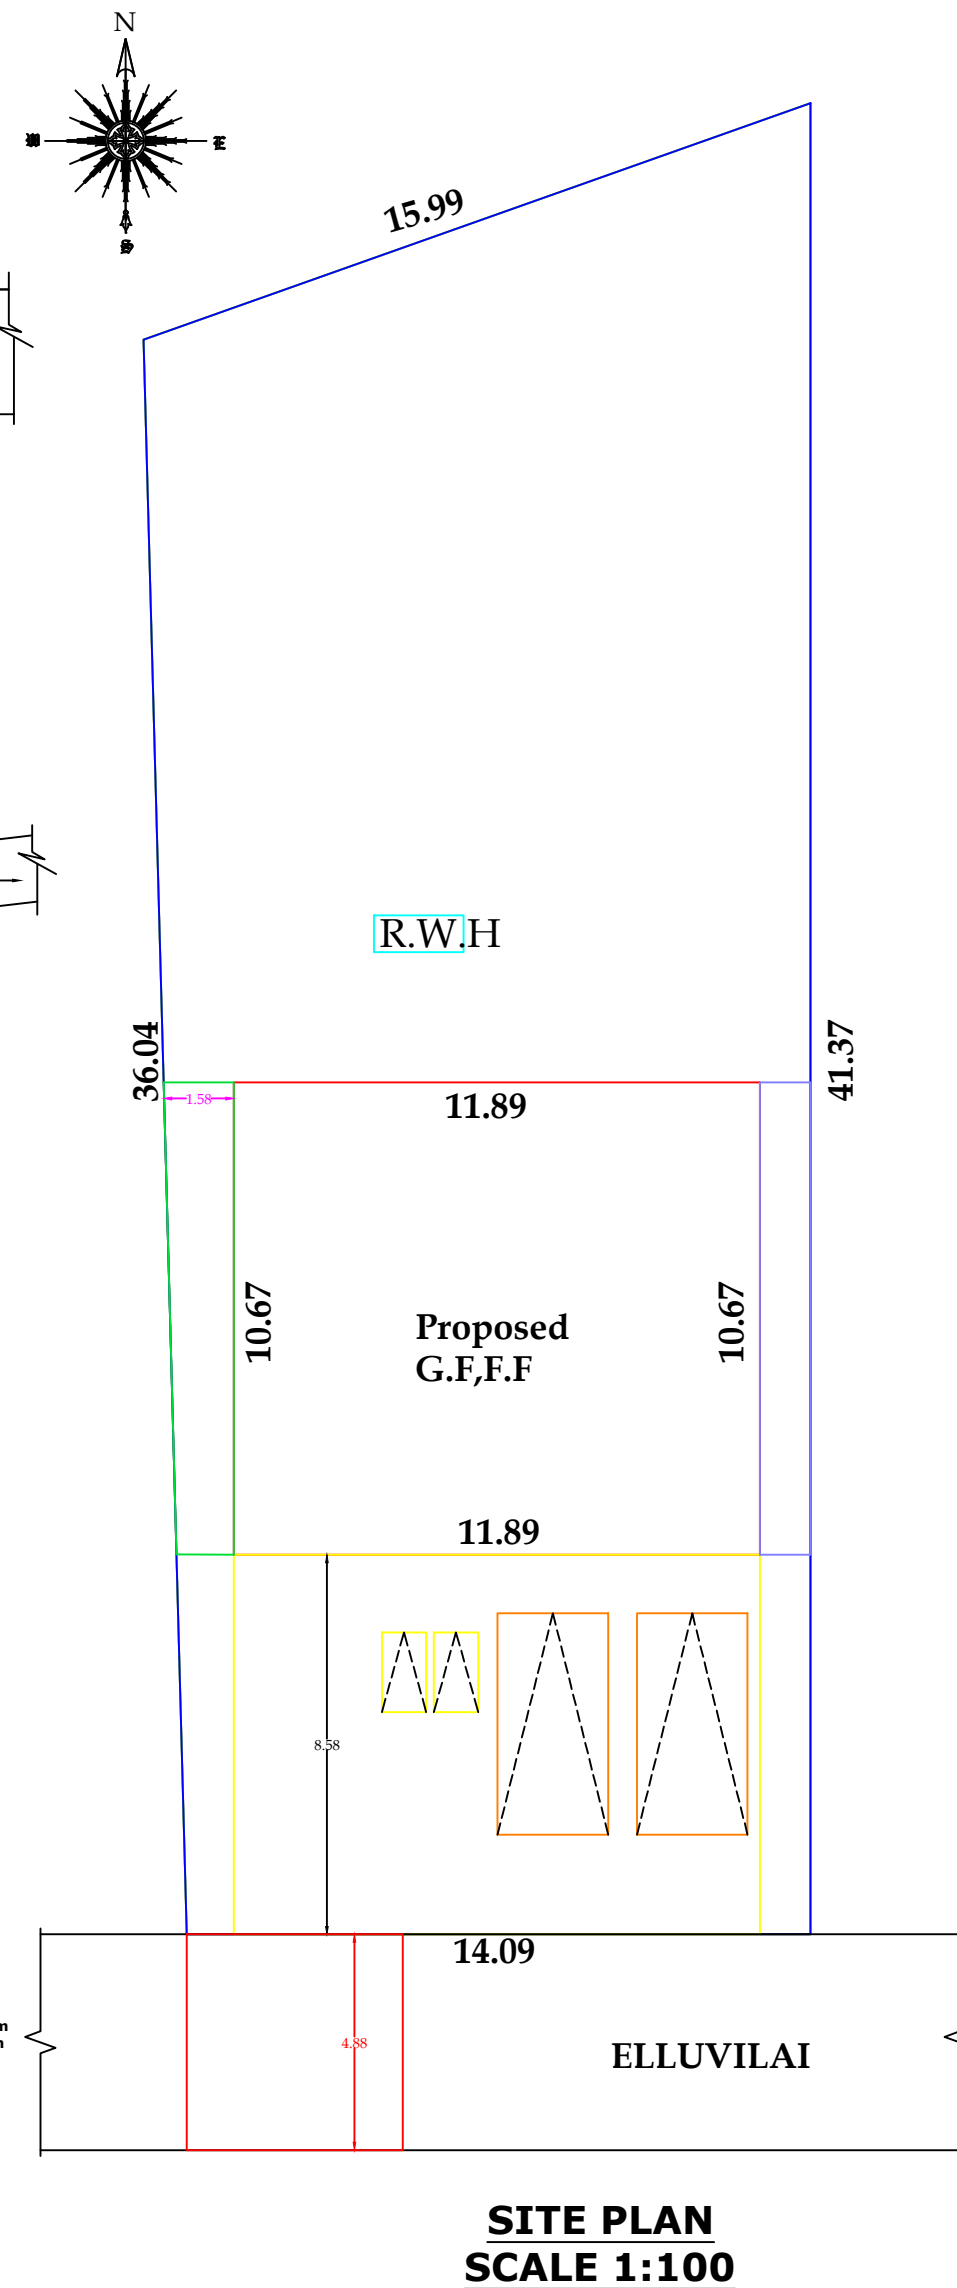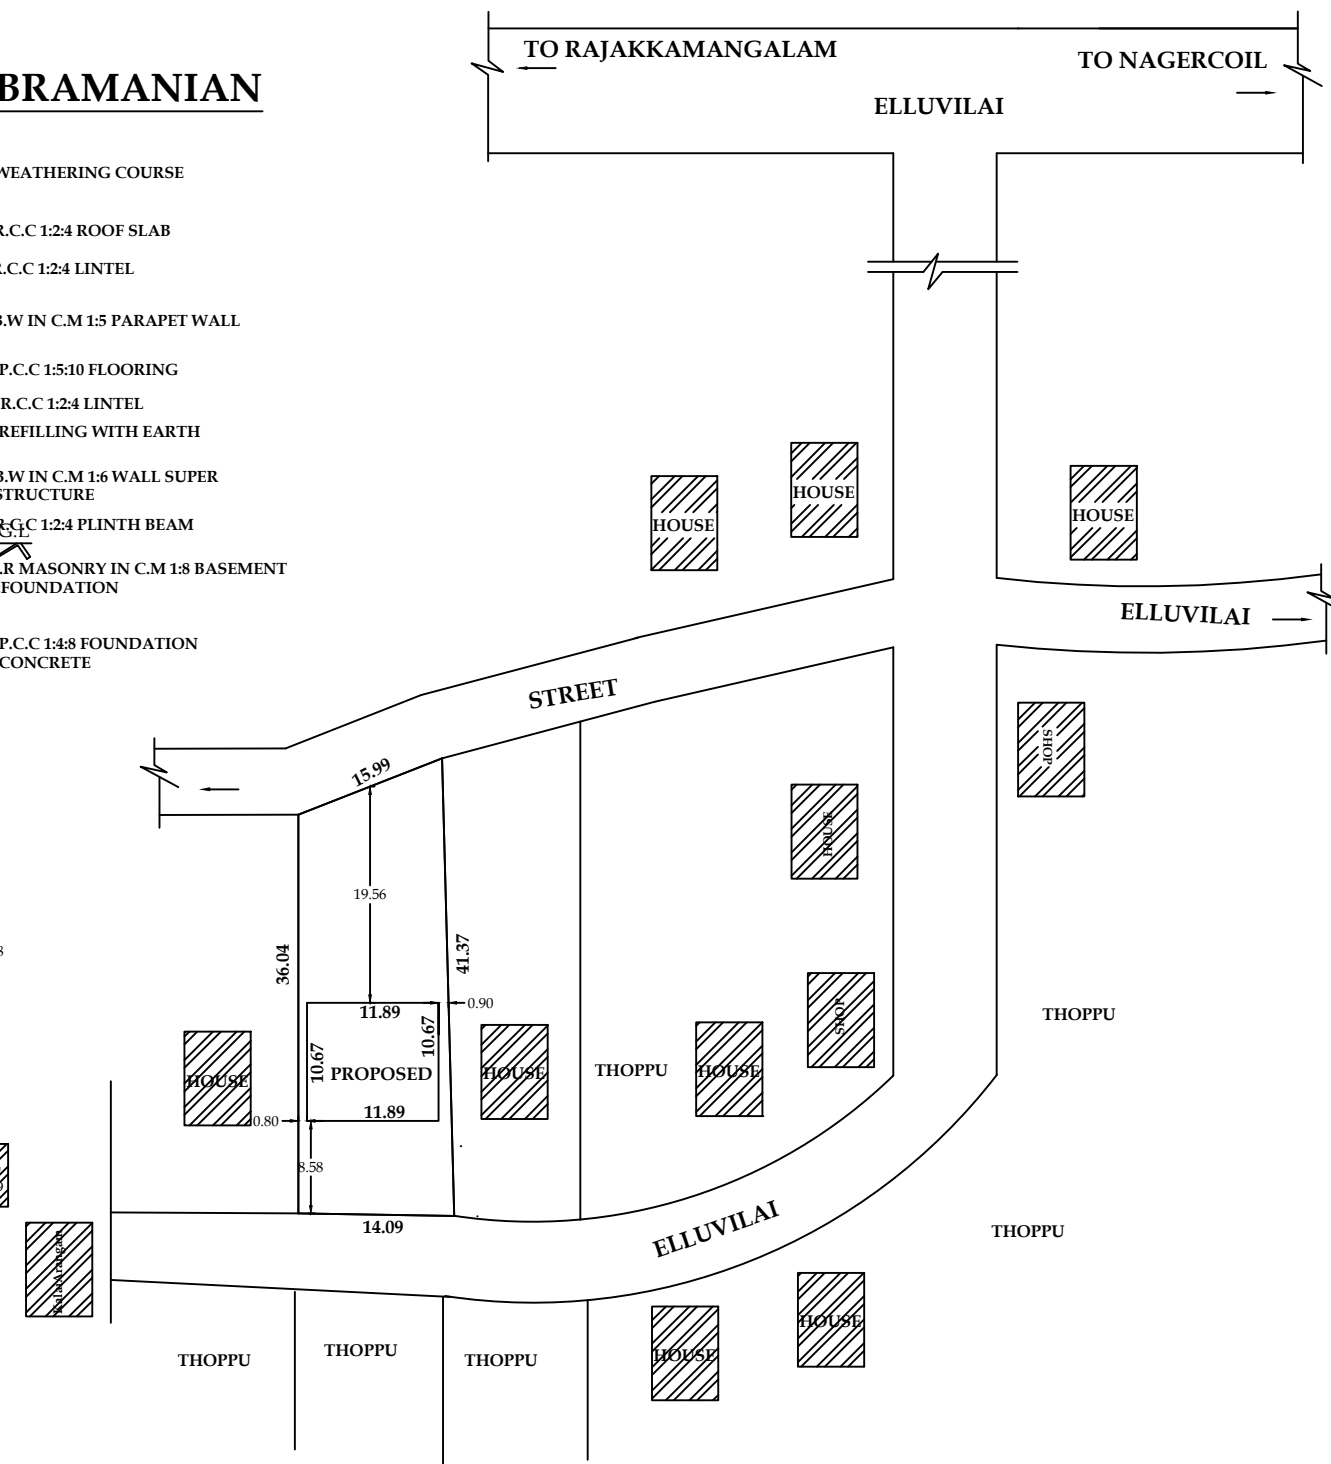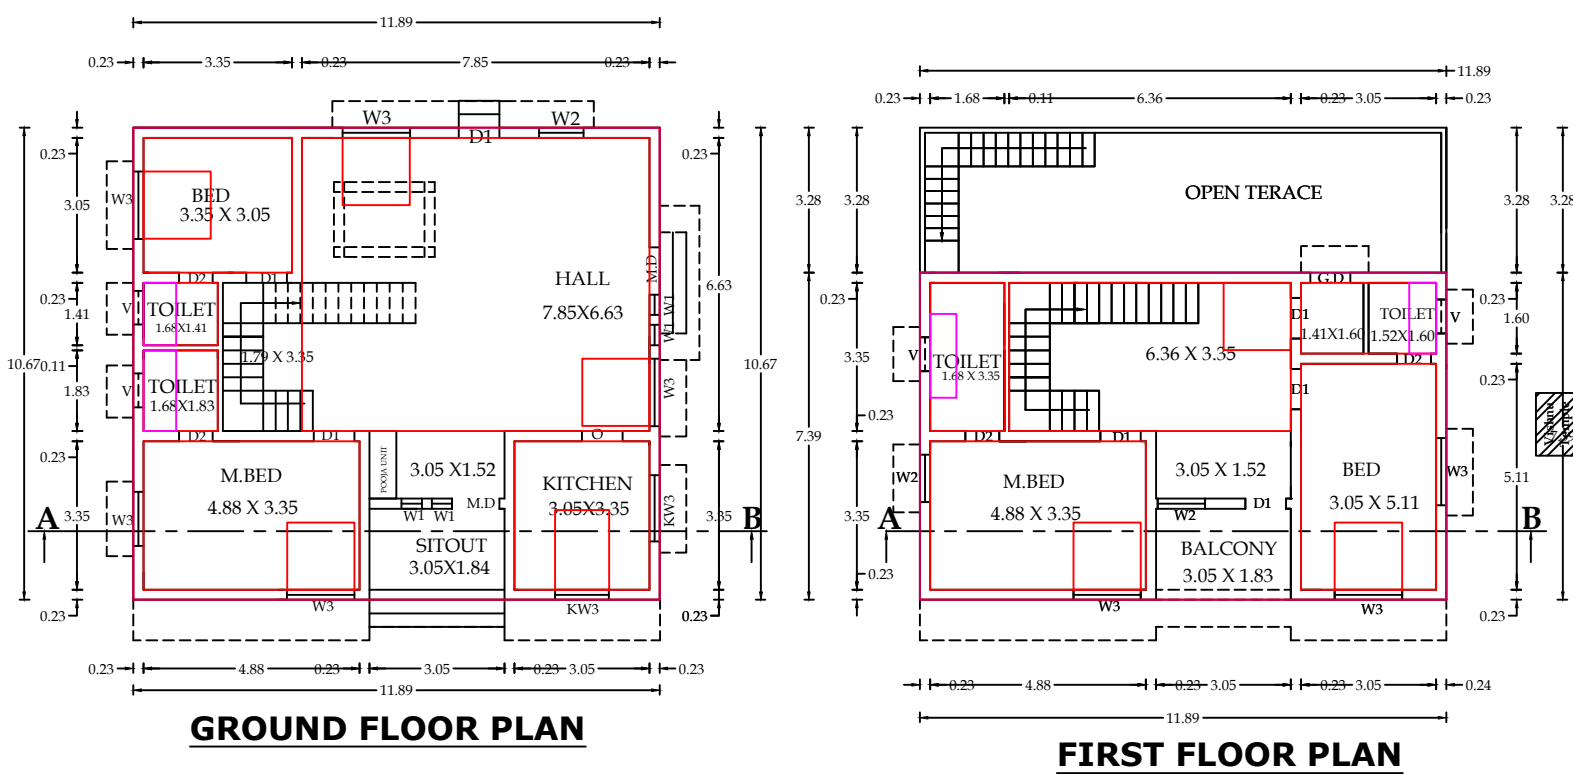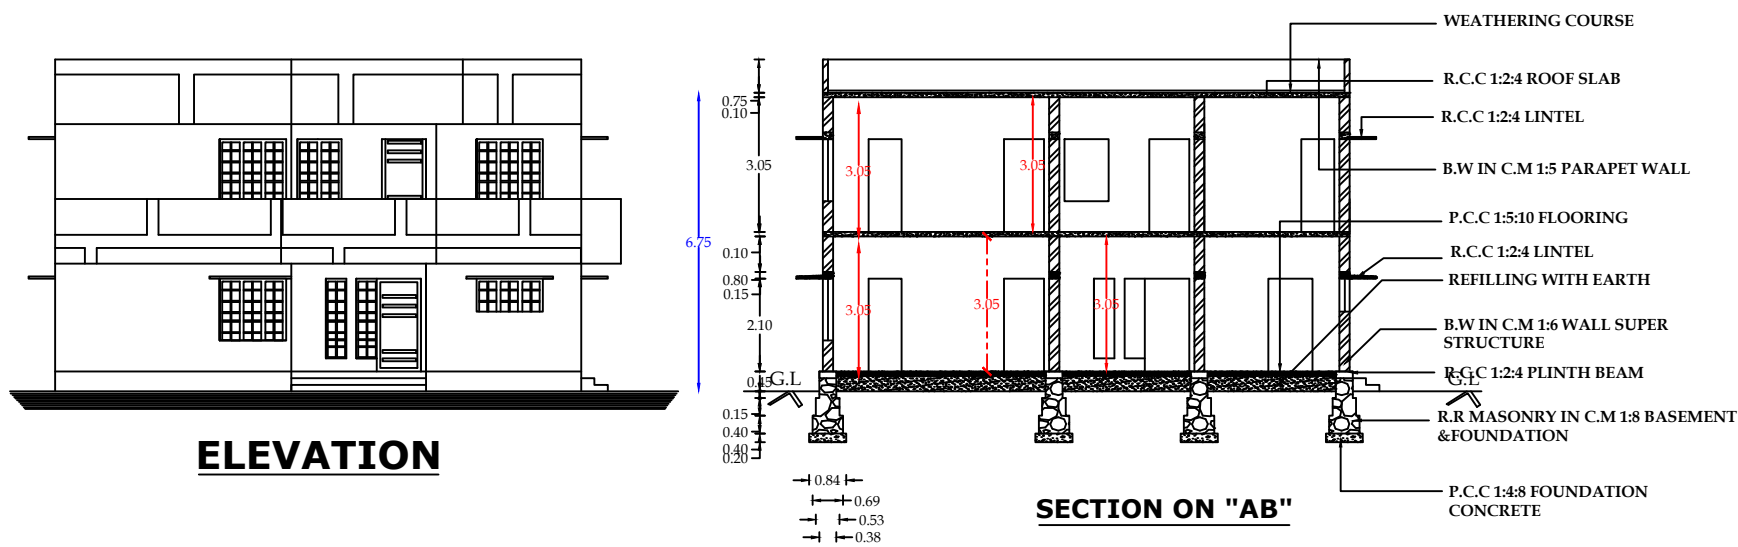

<u>ALL DIMENSIONS ARE IN METRE SCALE 1:100</u>		
<u>AREA STATEMENT</u>		
G.F.PROPOSED AREA	126.86 M²	1365 SQFT
F.F. PROPOSED AREA	87.86 M²	945 SQFT
TOTAL PROPOSED AREA	214.72 M²	2310 SQFT
G.F.FLOOR AREA	108.25 M²	1165 SQFT
F.F.FLOOR AREA	73.76 M²	794 SQFT
TOTAL FLOOR AREA	182.01 M²	1959 SQFT
SITE AREA	526.24 M²	5662 SQFT
VACANT AREA	399.38 M²	4297 SQFT

<u>JOINERY DETAILS</u>		
MAIN DOOR	M.D	1.00 X 2.10 M
DOOR	D1	0.90 X 2.10 M
DOOR	D2	0.75 X 2.10 M
OPENING	O	1.00 X 2.10 M
WINDOW	W2	1.00 X 1.40 M
WINDOW	W3	1.50 X 1.40 M
WINDOW	KW3	1.50 X 0.75 M
WINDOW	W1	0.45 X 1.80 M
VENTILATOR	V	0.75 X 0.45 M

<u>LEGEND</u>	
ROAD	
PROPOSED	
SITE BOUNDARY	
EXISTING BUILDING	

SIGNATURE OF THE OWNER

Shirley Hemmick
S. Remy

LICENSED BUILDING SURVEYOR


Er. S.K. JESWIN, M.E.,
Registered Engineer Grade III
Reg. No.: RE-III/KKDTCP/003/2023
SK CONSTRUCTION
Cape Road, Nagercoil-629001
Ph: 9486868226, 9486868263

FOR OFFICE USE ONLY

PLAN INFO
PLOT_NO=NO
TALUK=AGASTHESHWARAM
DISTRICT=KANNYAKUMARI
PLOT_AREA_M2=526.24
JURISDICTION_TYPE=PANCHAYAT
PATTANA_NO=4461
SINGLE_FAMILY_BLDG=YES
SURVEY_NO=938/3
LAND_USE_ZONE= RESIDENTIAL
CRZ_NO
SECURITY_ZONE=NO
ACCESS_WIDTH_M=14.09
WHETHER_GOVT_OR_AIDED_SCHOOL=NO
AS_AT_SITE=565.55
FMB_OR_PLR=526.24
AS_PER_DOCUMENT=526.24
ROAD_WIDTH=4.88
ROAD_LENGTH=110
AVG_PLOT_DEPTH=141.37
AVG_PLOT_WIDTH=14.09
RWL_DECLARED=YES
BUILDING_NEAR_TO_RIVER=NO
CRZ_APPLICABLE=NO
CRZ_SURRENDER_OR_BUYBACK=BUYBACK
PREMIUM_FSI_REQUIRED=NO
F_APPROVED_LAYOUT=NO
AREA_TYPE=OTHERS
BUILDING_NEAR_MONUMENT=NO
BUILDING_NEAR_GOVT_BLDG=NO
PROVISION_FOR_GREEN_BUILDINGS_AND_SUSTAINABILITY=NO
FIRE_PROTECTION_AND_FIRE_SAFETY_REQUIREMENTS=NO
NOC_FOR_CONSTRUCTION_NEAR_MONUMENT=NO
FIRE_PROTECTION_AND_FIRE_SAFETY_REQUIREMENTS_PHYSICALLY_CHALLENGED_PEOPLE=YES
FIRE_PROTECTION_AND_FIRE_SAFETY_REQUIREMENTS_PHYSICALLY_CHALLENGED_PEOPLE=YES
NOC_FIRE_DEPT=YES
BLOCK_1_INDIVIDUAL_RESIDENCE_MEMBER_COUNT=4
BLOCK_1_INDIVIDUAL_NON_RESIDENTIAL_MEMBER_COUNT
BLOCK_1_B_PCO_MEMBER_COUNT=5
BLOCK_1_B_PCO_MEMBER_COUNT=1
S_SWIMMING_POOL_EXCL=NO
IF_HERITAGE_TOWN_LESS_THAN_1KM_RADIUS=NO

Eight ways to know a piece of land before you pay for it.

This report covers one part of the picture. These cover the rest, drawn from the same government records, for any property in Tamil Nadu.

LandLens One

Ask anything about a property and get an answer grounded in live government records, with the sources shown.

[/landlens/one](#)



Verify My Land

Every record check run on one property and returned as a single report.

[/landlens/verify-my-land](#)



Legal Opinion

An advocate's written opinion on the title, built on the records we pull for it.

[/landlens](#)



One Map

Every layer on one map: the parcel, its boundary, zoning, water bodies and what sits around it.

[/landlens/one/map](#)



PriceMap

What land actually changed hands for around this plot, taken from the registered deeds.

[/landlens/pricemap](#)



Build Scope

What you are allowed to build here: floor space, height, coverage and setbacks.

[/landlens/build-scope](#)



Property Tracker

Watch a property and hear about it when something new is registered against it.

[/landlens/property-tracker](#)



Deal Room

Run the transaction in one place: documents, stamping, signatures and the parties.

[/landlens/deal-room](#)



Twenty-four checks you can run yourself, at no cost.

Records and verification

The registers themselves, read for you.

Encumbrance Certificate

Patta and Chitta

Field Measurement Sketch

EC Analyzer

Bank charge check

Court case search

Seller background check

Approval check by survey

Zoning and land use

What the plan says can happen on this land.

Land use zone finder

CMDA land use check

Coastal regulation zone

Master plan check

Water bodies finder

Airport height clearance

Value and duty

What it is worth and what it costs to register.

Guideline value by street

Guideline value by survey

Stamp duty and registration fees

Capital gains

Floor space index

Area unit converter

Registers and directories

Who holds it, and which office keeps the record.

Find your registering office

Temple property check

Waqf property check

RERA register



Every free tool
/tools



Services we run
for you
/services



The LandLens
suite
/landlens/one



Every claim in this document traces back to a government record.

Legal opinions, due diligence and title verification

Building plan, layout and sub-division approvals

Completion and occupancy certificates, regularisation

Escrow, negotiation and NRI property management

Land survey, soil testing, architecture and construction

Verified RealEstate
3/350/2 Mettukuppam,
OMR Thoraipakkam,
Chennai 600 097, India
hello@verified.realestate
+91 9996 12 9996

Prepared from the registers named on the page each finding sits on. Where a register could not be read, this document says so in its place rather than leaving the gap to be read as a clean result.

