

PP

APPROVAL RECORD

Planning Permission

Kanniyakumari district, Tamil Nadu

APPROVAL TYPE

Building Plan


ISSUING AUTHORITY

Rural Panchayat

The approval as the planning authority issued it, reproduced in full behind this page.

An approval speaks to what was sanctioned, not to what was built. Completion is a separate record.

The diagram illustrates the vertical structure of the Pipe Composter. It consists of a central vertical pipe with an 'End Cap' at the top. The layers within the pipe, from top to bottom, are: 'Vegetable & Fruits Wastes', 'Coconut Peat, Red Earth & Cow Dung Liquid', and 'G.L.' (Ground Level) indicated by two horizontal lines. To the left of the pipe, vertical dimensions are marked: 1.50 (total height), 1.05 (height from top to first G.L. line), and 0.45 (height between the two G.L. lines). A horizontal dimension of 0.20 cm is shown at the bottom, representing the pipe's diameter. The entire structure is labeled 'PIPE COMPOSTER' at the bottom.

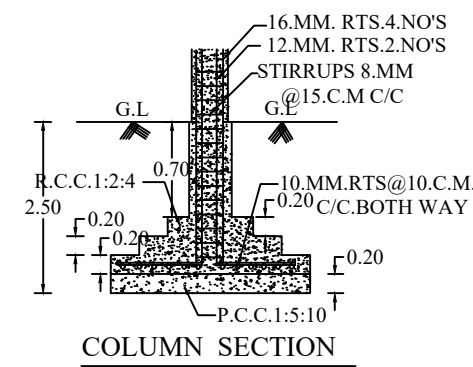



The diagram illustrates the construction of a Rain Water Harvest Well. It consists of two parts: a Plan view and a Section XX view.

Plan View: Shows a square well with an outer side length of 1.46 and an inner side length of 1.00. The wall thickness is 0.23. The well is labeled "PLAN".

Section XX View: Shows a cross-section of the well. The outer diameter is 1.46 and the inner diameter is 1.00. The well is constructed with R.C.C. Cover, Broken brick with holes, Broken brick & jelly filling, P.C.C 1:5:10, and Gravel. A Rainwater collecting pipe hole is shown at the top. The well is labeled "SECTION XX".

RAIN WATER HARVEST WELL

RWH CAPACITY 1-6642LTRS






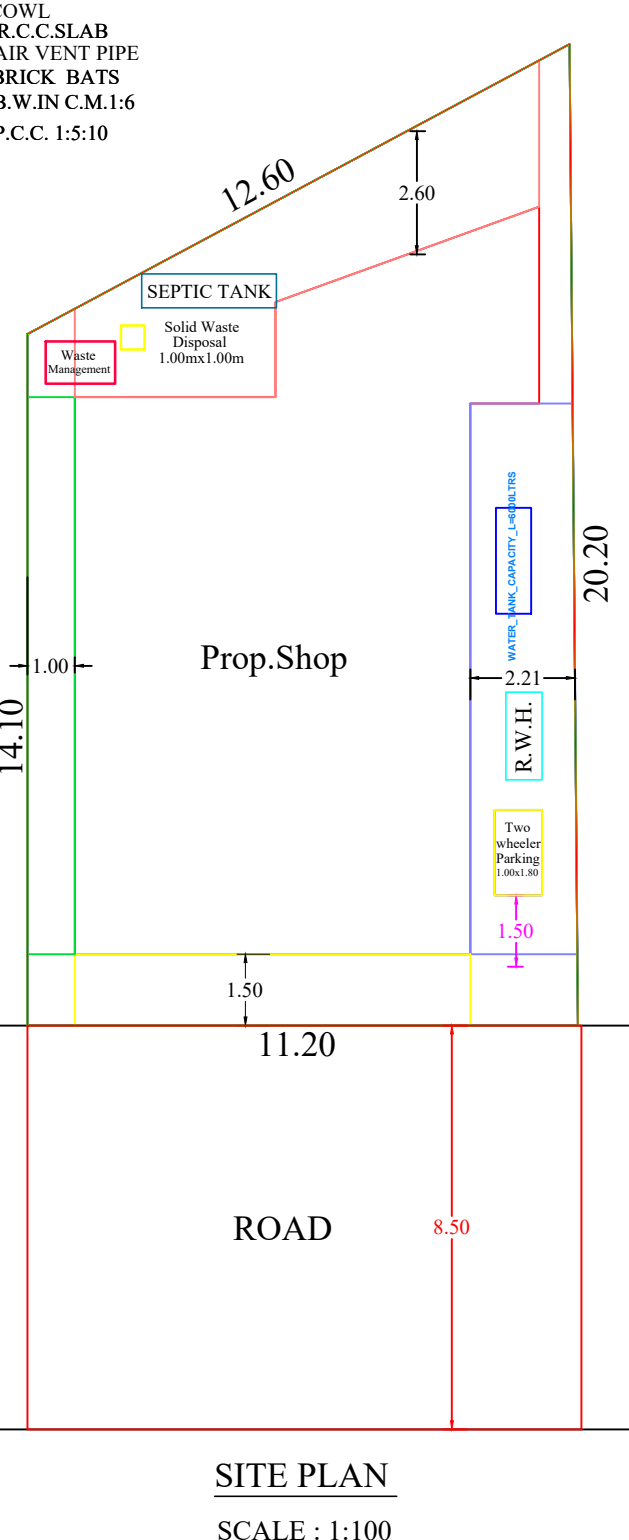
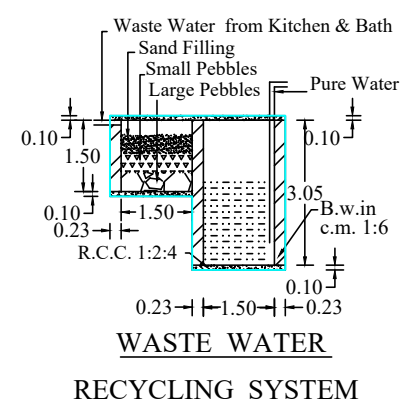


LEGEND

- PROPOSED :- 
- SITE BOUNDARY :- 
- ROAD, PATHWAY :- 
- EXISTING BUILDINGS :- 

PLAN INFO
PLOT_NO=NO
PATTA_NO= 9988
TALUK= KILLIYOOR
DISTRICT= KANYAKUMARI
SURVEY_NO= 882/21A
VILLAGE= MATHICODE
JURISDICTION_TYPE= PANCHAYAT
LAND_USE_ZONE= COMMERCIAL SHOP
PLOT_AREA_M2= 202.66
AS_PER_DOCUMENT= 202.35
AS_AT_SITE=202.66
FMB_OR_PLR= 202.66
SINGLE_FAMILY_BLDG=NO
CRZ=NO
SECURITY_ZONE=NO
ACCESS_WIDTH_M= 11.20
WHETHER_GOVT_OR_AIDED_SCHOOL=NO
ROAD_WIDTH= 8.50
ROAD_LENGTH= 3000.00
AVG_PLOT_DEPTH= 17.15
AVG_PLOT_WIDTH= 11.90
RWH_DECLARED=YES
BUILDING_NEAR_TO_RIVER=NO
OSR_APPLICABLE=NO
OSR_SURRENDER_OR_BUYBACK=BUYBACK
PREMIUM_FSI_REQUIRED=NO
IS_APPROVED_LAYOUT=NO
AREA_TYPE=OTHERS
BUILDING_NEAR_MONUMENT=NO
BUILDING_NEAR_GOVLT_BLDG=NO
PROVISION_FOR_GREEN_BUILDINGS_AND_SUSTAINABILITY=NO
FIRE_PROTECTION_AND_FIRE_SAFETY_REQUIREMENTS=NO
NOC_FOR_CONSTRUCTION_NEAR_MONUMENT=NO
BARRIER_FREE_ACCESS_FOR_PHYSICALLY_CHALLENGED_PEOPLE=YES
FIRE_PROTECTION_AND_FIRE_SAFETY_REQUIREMENTS=YES
NOC_FIRE_DEPT=NO
IS_SWIMMING_POOL_EXISTS=NO
BLOCK_1_B-SHOP_MEMBER_COUNT=2
IF_HERITAGE_TOWN_LESS THAN 1KM_RADIUS=NO

REFERENCE		
NOTE : ALL DIMENSION ARE IN METRE, SCALE : 1:100		
AREA OF SITE	2.02 ARE	5.000 CENTS
AREA IN SQ "M"		SQ "FT"
SITE AREA	202.35	2177.29
<u>PROPOSED PLINTH AREA</u>		
GROUND FLOOR	: 114.35	1230.41
FIRST FLOOR	: 9.43	101.47
TOTAL	: 123.78	1331.88
VACANT	: 88.00	946.88
F.S.I	: 123.78/202.35	0.61 < 2.00
<u>PROPOSED FLOOR AREA</u>		
GROUND FLOOR	: 104.80	1127.65
FIRST FLOOR	: 7.60	81.78
TOTAL	: 112.40	1209.42
UP TO 50.SQ.M CAR SPACE NIL, ABOVE 50.SQ.M. 1 CAR SPACE AND		
1 TWO WHEELER SPACE FOR EVERY 50.SQ.M OR		
PART THEREOF EXCLUDING THE FIRST 50.SQ.M		
<u>PARKING CALCULATION</u>		
<u>Required Parking</u>		
Total Plinth Area	= 123.78 Sq.m	
First 50 sq.m Nil	= 1 Two wheeler space	
1 Two Wheeler space	= 1.00 x 1.80	
Provided 1 Two wheeler Space		
First 50 sq.m Nil	= 123.78 -50.00 = 73.78 Sq.m	
1 Car Space	= 2.50x5.00	
Required Car space	= 73.78	
	<u>50</u>	=1.48 Car
Provided 1 Car space		
PLOT COVERAGE		: 114.35 x100
		<u>202.35</u> = 56.51%

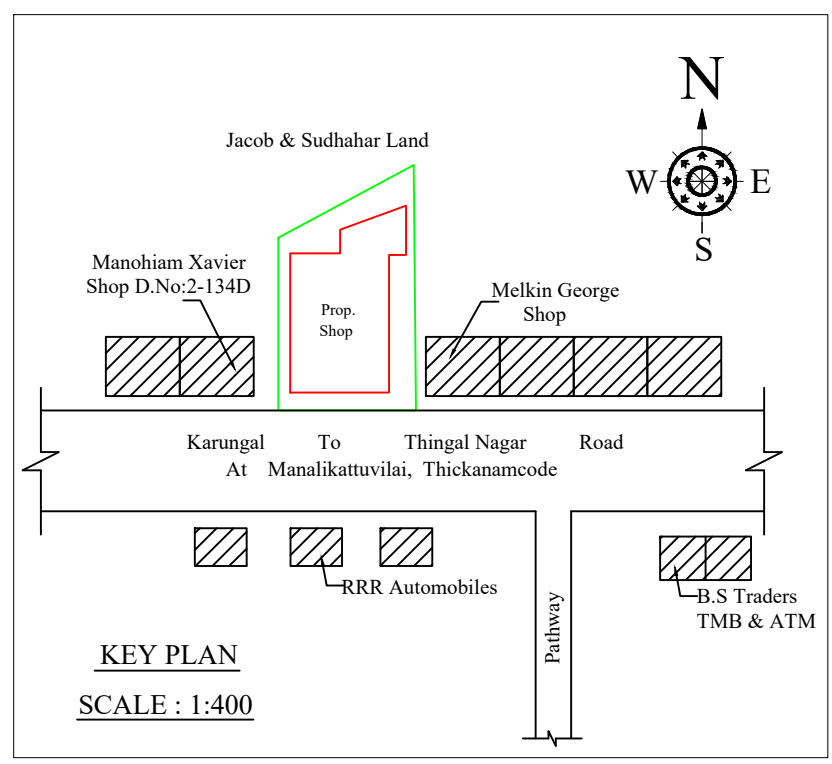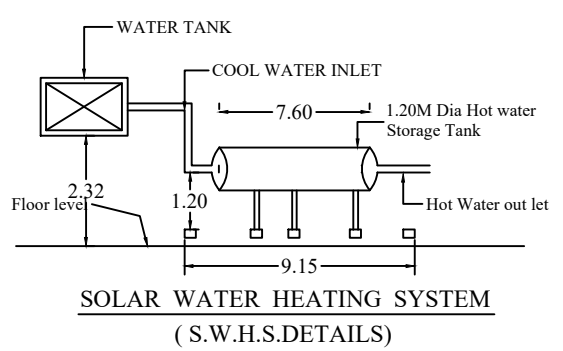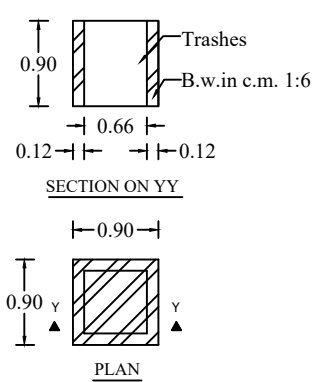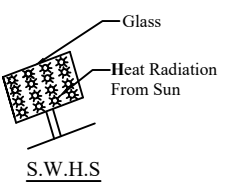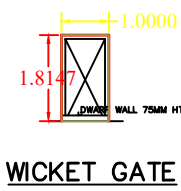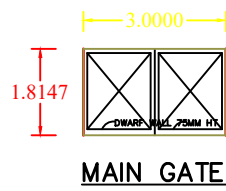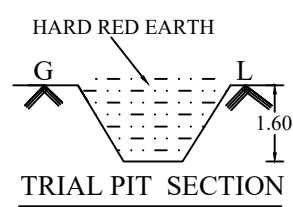

SIGNATURE OF LAND AND BUILDING OWNER


Er. T. JOHNSY MARGRET QUEEN
Registered Civil Engineer
Reg No: 148/LS/2023/00002
RMS ASSOCIATES
OPP. TMB, Karungal Road
Thickanamcode P.O 629 804
Cell: 8110005647
SIGNATURE OF LICENCE
SURVEYOR/ENGINEER

Eight ways to know a piece of land before you pay for it.

This report covers one part of the picture. These cover the rest, drawn from the same government records, for any property in Tamil Nadu.

LandLens One

Ask anything about a property and get an answer grounded in live government records, with the sources shown.

[/landlens/one](#)



Verify My Land

Every record check run on one property and returned as a single report.

[/landlens/verify-my-land](#)



Legal Opinion

An advocate's written opinion on the title, built on the records we pull for it.

[/landlens](#)



One Map

Every layer on one map: the parcel, its boundary, zoning, water bodies and what sits around it.

[/landlens/one/map](#)



PriceMap

What land actually changed hands for around this plot, taken from the registered deeds.

[/landlens/pricemap](#)



Build Scope

What you are allowed to build here: floor space, height, coverage and setbacks.

[/landlens/build-scope](#)



Property Tracker

Watch a property and hear about it when something new is registered against it.

[/landlens/property-tracker](#)



Deal Room

Run the transaction in one place: documents, stamping, signatures and the parties.

[/landlens/deal-room](#)



Twenty-four checks you can run yourself, at no cost.

Records and verification

The registers themselves, read for you.

Encumbrance Certificate

Patta and Chitta

Field Measurement Sketch

EC Analyzer

Bank charge check

Court case search

Seller background check

Approval check by survey

Value and duty

What it is worth and what it costs to register.

Guideline value by street

Guideline value by survey

Stamp duty and registration fees

Capital gains

Floor space index

Area unit converter

Zoning and land use

What the plan says can happen on this land.

Land use zone finder

CMDA land use check

Coastal regulation zone

Master plan check

Water bodies finder

Airport height clearance

Registers and directories

Who holds it, and which office keeps the record.

Find your registering office

Temple property check

Waqf property check

RERA register



Every free tool
/tools



Services we run
for you
/services



The LandLens
suite
/landlens/one



Every claim in this document traces back to a government record.

Legal opinions, due diligence and title verification

Building plan, layout and sub-division approvals

Completion and occupancy certificates, regularisation

Escrow, negotiation and NRI property management

Land survey, soil testing, architecture and construction

Verified RealEstate
3/350/2 Mettukuppam,
OMR Thoraipakkam,
Chennai 600 097, India
hello@verified.realestate
+91 9996 12 9996

Prepared from the registers named on the page each finding sits on. Where a register could not be read, this document says so in its place rather than leaving the gap to be read as a clean result.

