

PP

APPROVAL RECORD

Planning Permission

Kanniyakumari
Kanniyakumari district, Tamil Nadu

APPROVAL TYPE
Building Plan


ISSUING AUTHORITY
Town Panchayat

PURPOSE
Residential


The approval as the planning authority issued it, reproduced in full behind this page.

An approval speaks to what was sanctioned, not to what was built. Completion is a separate record.


PLAN SHOWING THE PROPOSED CONSTRUCTION OF A R.C.C ROOF RESIDENTIAL HOUSE BUILDING AT KINATTUVILAI I IN Re.Sy.No.:464/22, WITHIN KALLUKOOTTAM VILLAGE,KALKULAM TALUK,KALLUKOOTTAM TOWN PANCHAYAT, K.K.DIST.

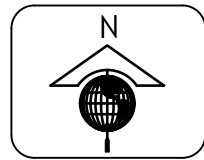


NAME OF OWNER :
MR . ANS BABIN A ,
S/o.ALPHONSE ,
4/90,KINATTUVILAI,
KONAMKADU-629803.

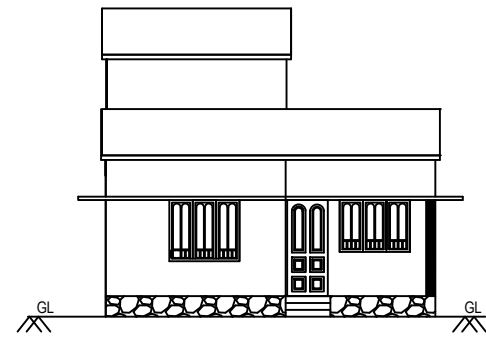


ELEVATION

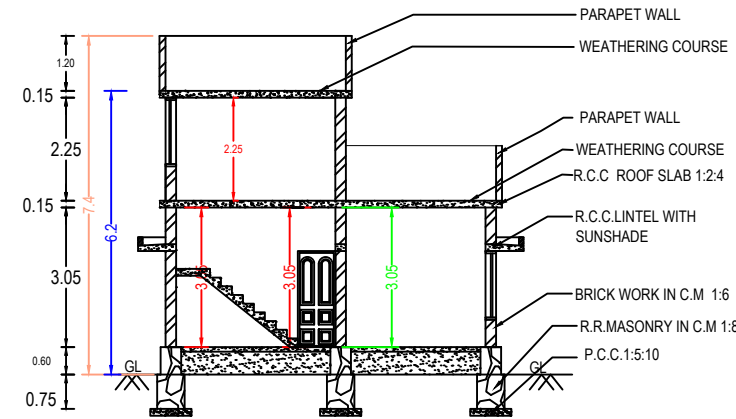


SECTION ON 'AA'

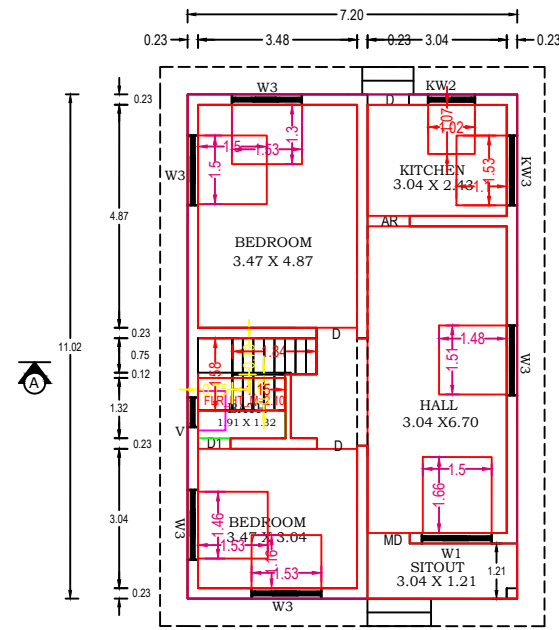


GROUND FLOOR PLAN

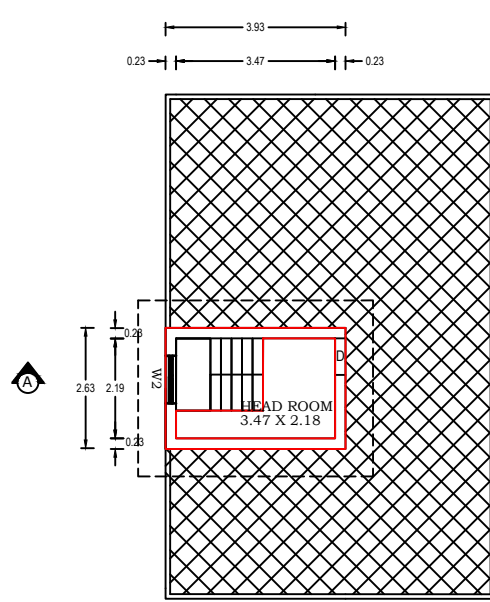


HEAD ROOM PLAN

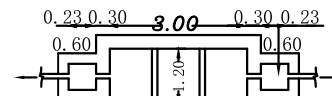


SEPTIC TANK PLAN

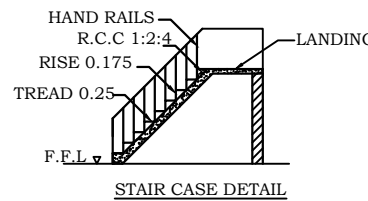


STAIR CASE DETAIL

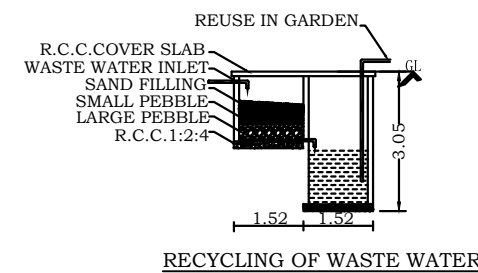


RECYCLING OF WASTE WATER

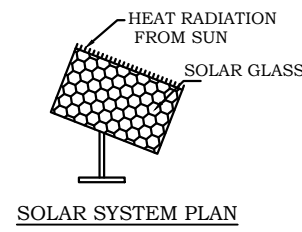

SOLAR SYSTEM PLAN

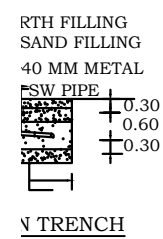


V TRENCH

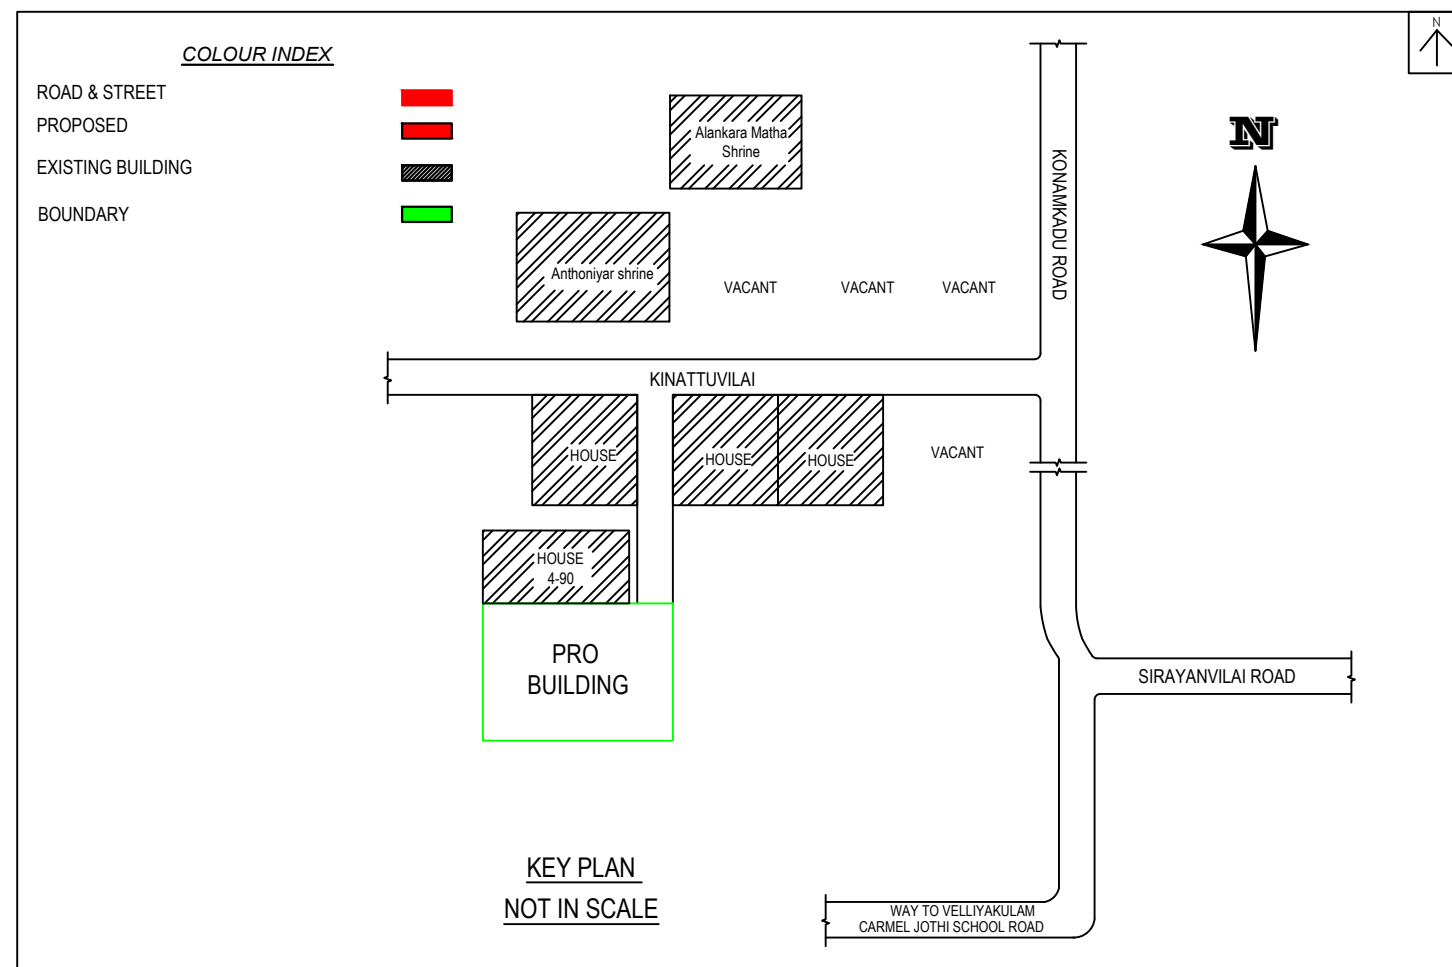


KEY PLAN
NOT IN SCALE


PLAN INFO
PLOT_AREA_M2=187.38
AS_SITE=187.41
FMB_OR_PLR=187.38
AS_PER_DOCUMENT=187.38
ROAD_WIDTH=3.04
AVG_PLOT_WIDTH=18
AVG_PLOT_DEPTH=45
ROAD_LENGTH=100.00
AREA_TYPE=OTHERS
SURVEY_NO=464/22
PATTA_NO=11991
TALUK=KALKULAM
JURISDICTION_TYPE=PANCHAYAT
SINGLE_FAMILY_BLDG=YES
OSR_APPLICABLE=NO
OSR_SURRENDER_OR_BUYBACK=NO
PREMIUM_FSI_REQUIRED=NO
OSR_SURRENDER_OR_BUYBACK=YES
IS_APPROVED_LAYOUT=YES
ORGANIZATION_TYPE=PRIVATE
CRZ=NO
LAND_USE_ZONE = RESIDENTIAL
PLOT_NO=0
DISTRICT=KANYAKUMARI
IS_SWIMMING_POOL_EXISTS=NO
RWH_DECLARED=YES
IF_HERITAGE_TOWN_LESS THAN_1KM_RADIUS=NO

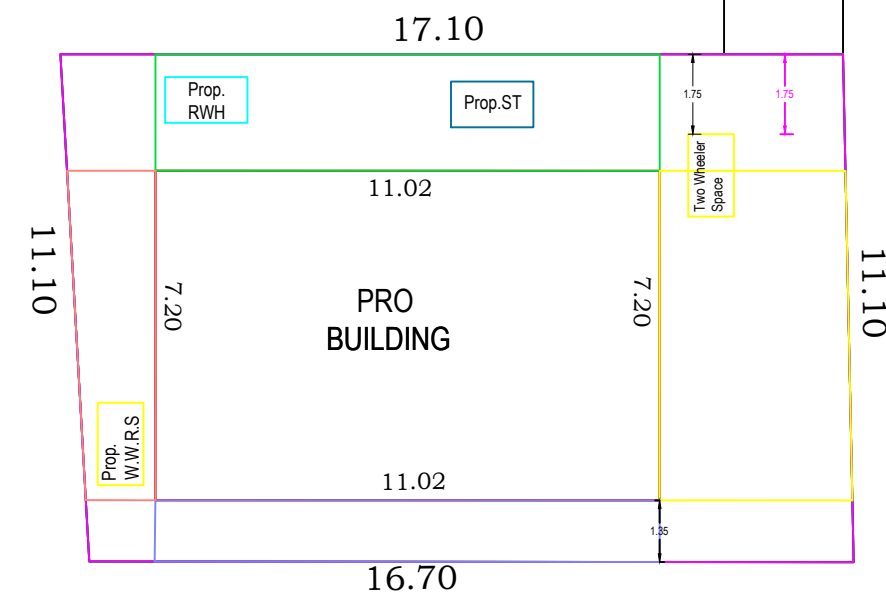


SITE PLAN
SCALE 1:100

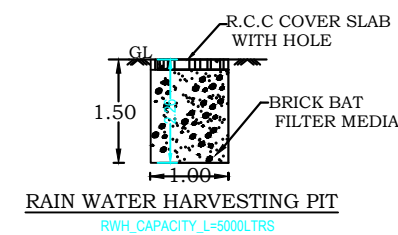


RAIN WATER HARVESTING PIT
RWH_CAPACITY_L=5000LTRS

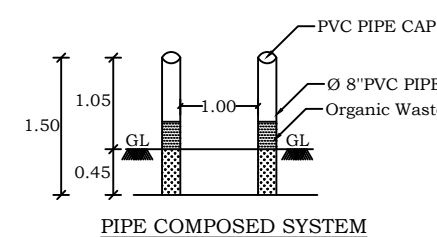

PIPE COMPOSED SYSTEM

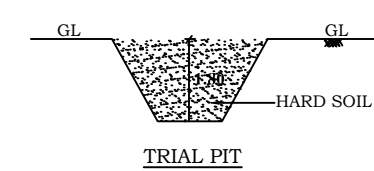

TRIAL PIT

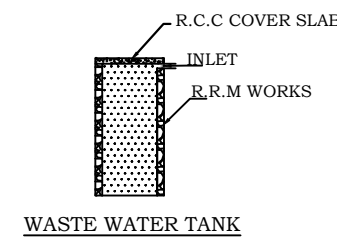

WASTE WATER TANK

OFFICE USE ONLY

AREA DETAILS- BUILDING

PLINTH AREA		
GROUND FLOOR	79.34 Sq.Mt	854.01 Sq.Ft
PLINTH		
HEAD ROOM PLINTH	10.40 Sq.Mt	111.95 Sq.Ft
TOTAL PLINTH AREA	89.74 Sq.Mt	965.96 Sq.Ft

FLOOR AREA		
GROUND FLOOR	65.97 Sq.Mt	710.10 Sq.Ft
FLOOR AREA		
HEAD ROOM	4.59 Sq.Mt	49.41 Sq.Ft
FLOOR AREA		
TOTAL FLOOR AREA	70.56 Sq.Mt	759.51 Sq.Ft

AREA DETAILS- LAND

PLOT AREA	4.630 Cents.	
	187.38 Sq.Mt.	2016.96 Sq.Ft.
Vacant Area	108.04 Sq.Mt.	1162.94 Sq.Ft.
F.S.I	79.34/187.38	0.42< 2.00

JOINERIES DETAILS

REF	DESCRIPTION	SIZE
MD	DOOR	0.90x2.10
D	DOOR	0.90x2.10
D1	DOOR	0.70x2.10
AR	ARCH	0.90x2.10
W1	WINDOW	0.90x1.40
W2	WINDOW	0.90x1.40
W3	WINDOW	1.40x1.40
KW2	KITCHEN WINDOW	0.90x0.90
KW3	KITCHEN WINDOW	1.10x0.90
V	VENTILATOR	0.60x0.45

ALL DIMENSIONS ARE IN METER SCALE 1:100

Parking Calculation :

1st 75 Sq.m NIL
Floor Area Inbetween 50-75 Sq.mt-
1 car Space & 1 Two wheeler Space.
Total Floor area of Building : 70.56 Sq.mt.
No.of Cars &Two wheeler = 70.56/75=0.94
Say 1 Two Wheeler & 0 Car Space

A. Ans Babin

SIGN.OF BUILDING OWNER

Er. C. BLESSO
Govt. Registered Civil Engineer
Heaven Seed Design's & Builders
Sasthankarai, Colachel - 629 251
Contact: 9787572054

LICENCED ENGINEER.

Eight ways to know a piece of land before you pay for it.

This report covers one part of the picture. These cover the rest, drawn from the same government records, for any property in Tamil Nadu.

LandLens One

Ask anything about a property and get an answer grounded in live government records, with the sources shown.

[/landlens/one](#)



Verify My Land

Every record check run on one property and returned as a single report.

[/landlens/verify-my-land](#)



Legal Opinion

An advocate's written opinion on the title, built on the records we pull for it.

[/landlens](#)



One Map

Every layer on one map: the parcel, its boundary, zoning, water bodies and what sits around it.

[/landlens/one/map](#)



PriceMap

What land actually changed hands for around this plot, taken from the registered deeds.

[/landlens/pricemap](#)



Build Scope

What you are allowed to build here: floor space, height, coverage and setbacks.

[/landlens/build-scope](#)



Property Tracker

Watch a property and hear about it when something new is registered against it.

[/landlens/property-tracker](#)



Deal Room

Run the transaction in one place: documents, stamping, signatures and the parties.

[/landlens/deal-room](#)



Twenty-four checks you can run yourself, at no cost.

Records and verification

The registers themselves, read for you.

Encumbrance Certificate

Patta and Chitta

Field Measurement Sketch

EC Analyzer

Bank charge check

Court case search

Seller background check

Approval check by survey

Zoning and land use

What the plan says can happen on this land.

Land use zone finder

CMDA land use check

Coastal regulation zone

Master plan check

Water bodies finder

Airport height clearance

Value and duty

What it is worth and what it costs to register.

Guideline value by street

Guideline value by survey

Stamp duty and registration fees

Capital gains

Floor space index

Area unit converter

Registers and directories

Who holds it, and which office keeps the record.

Find your registering office

Temple property check

Waqf property check

RERA register



Every free tool
/tools



Services we run
for you
/services



The LandLens
suite
/landlens/one



Every claim in this document traces back to a government record.

Legal opinions, due diligence and title verification

Building plan, layout and sub-division approvals

Completion and occupancy certificates, regularisation

Escrow, negotiation and NRI property management

Land survey, soil testing, architecture and construction

Verified RealEstate
3/350/2 Mettukuppam,
OMR Thoraipakkam,
Chennai 600 097, India
hello@verified.realestate
+91 9996 12 9996

Prepared from the registers named on the page each finding sits on. Where a register could not be read, this document says so in its place rather than leaving the gap to be read as a clean result.

