

PP

APPROVAL RECORD

Planning Permission

KUMARANKUDI

Kanniyakumari district, Tamil Nadu

APPROVAL TYPE
Building PlanISSUING AUTHORITY
Town PanchayatPURPOSE
Residential


The approval as the planning authority issued it, reproduced in full behind this page.

An approval speaks to what was sanctioned, not to what was built. Completion is a separate record.

PLAN SHOWING THE DETAILED PROPOSED PLAN OF A TERRACED ROOF DOUBLE STORIED RESIDENTIAL BUILDING IN RE.SURVAY
NUMBER : 223/1A1A1 , 203/8A1A, PATTa NUMBER : 11808,10281 OF KUMARANKUDI VILLAGE, VERKILAMBI PANCHAYAT ,
THIRUVATTAR TALUK, KANYAKUMARI DIST PIN 629166.

OWNER DETAILS

SAFEENA M.A ,
W/O MOHAMED MUBSIN,
RE SURVEY NO 223/1A,203/8A
KUMARANKUDI VILLAGE,VERKILAMBI,
KANYAKUMARI,629166
PH: 9444637260.

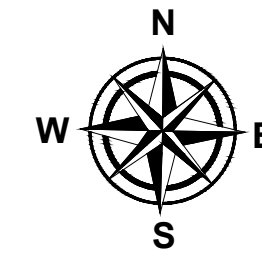

PROPOSED AREA DETAILS

GF PLINTH AREA	135.19 SQ M	1454.64 SQ FT
FF PLINTH AREA	65.52 SQ M	704.99 SQ FT
GF FLOOR AREA	108.15 SQ M	1163.71 SQ FT
FF FLOOR AREA	52.41 SQ M	563.99 SQ FT
TOTAL PLINTH AREA	200.71 SQ M	2159.63 SQ FT
TOTAL FLOOR AREA	160.56 SQ M	1727.71 SQ FT
PLOT AREA	8.00 CENTS	323.76 SQ M
VACANT AREA	188.57 SQ M	2029.01 SQ FT

JOINERY DETAILS

REF	DESCRIPTION	SIZE
D	DOOR	0.90 X 2.1
D1	DOOR	0.75 X 2.1
W1	WINDOW	1.5 X 1.1
KW	WINDOW	1.00 X 1.10

ALL DIMENSIONS IN M SCALE 1:100

OWNER SIGNATURE

Safeena M.A

ENGINEER


ANNAI CONSTRUCTION
VERKILAMBI,
DESIGNER OF BUILDINGS,
LICENSED BUILDING SURVEYOR,
BUILDING CONTR. CTOR, SUPERVISION,
DRAWINGS, ESTIMATES, VALUATION.
PROP. F.R.A. R.A.P.

PLAN INFO
PLOT_AREA_M2=323.76
AS_AT_SITE=330.27
FMB_OR_PLR=323.76
AS_PER_DOCUMENT=323.76
ROAD_WIDTH=3.00
AVG_PLOT_WIDTH=14.45
AVG_PLOT_DEPTH=23.75
ROAD_LENGTH=100.00
AREA_TYPE=OTHERS
SURVEY_NO=223/1A1A1, 203/8A1A
PATTa_NO=11808,10281
TALUK=THIRUVATTAR
JURISDICTION_TYPE=PANCHAYAT
SINGLE_FAMILY_BLDG=YES
OSR_APPLICABLE=NO
OSR_SURR_BUYBACK_RETAIN=RETAIN
PREMIUM_FSI_REQUIRED=NO
OSR_SURRENDER_OR_BUYBACK=YES
IS_APPROVED_LAYOUT=YES
ORGANIZATION_TYPE=PRIVATE
CRZ=NO
LAND_USE_ZONE = RESIDENTIAL
PLOT_NO=0
DISTRICT=KANYAKUMARI
IS_SWIMMING_POOL_EXISTS=NO
RWH_DECLARED=YES
IF_HERITAGE_TOWN_LESS THAN 1KM_RADIUS=NO


FOR OFFICE USE




ELEVATION

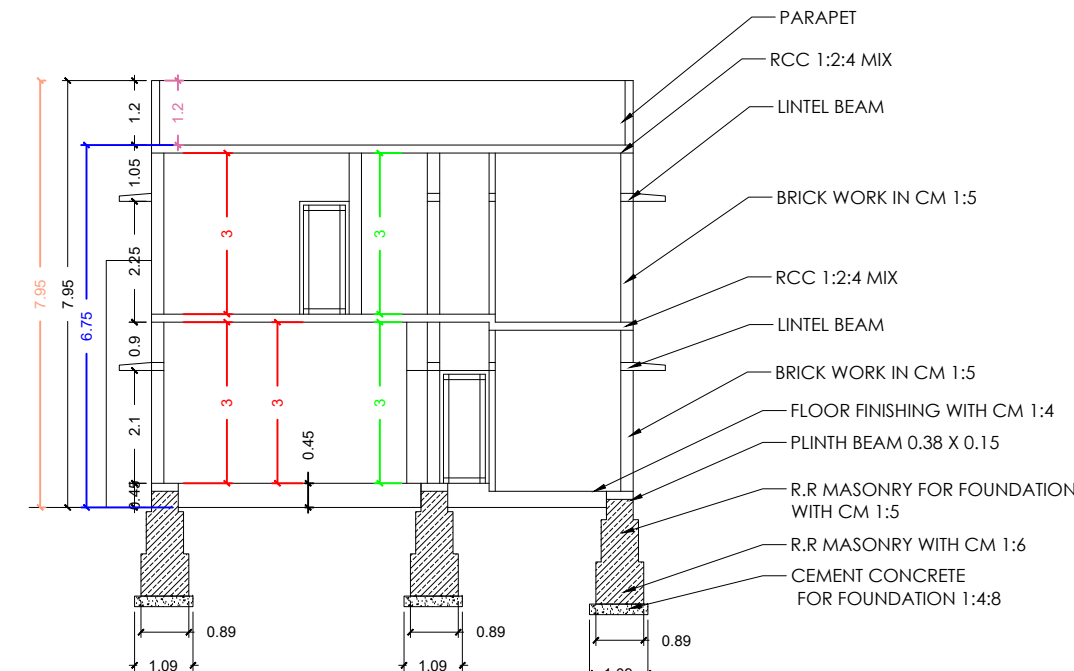


SECTION AA

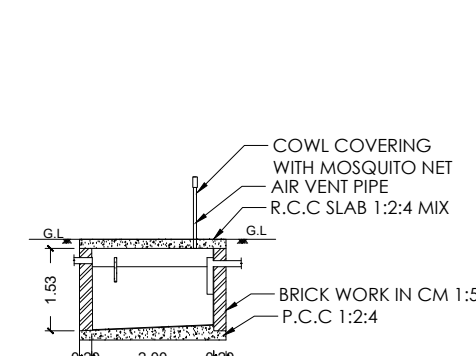


SECTION ON AA

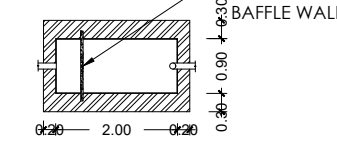


PLAN SEPTIC TANK

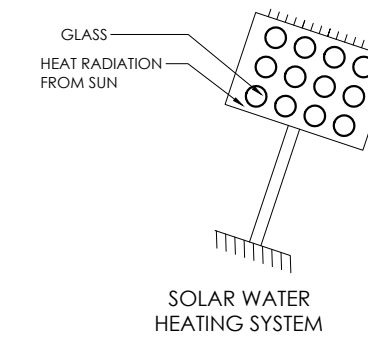


SOLAR WATER HEATING SYSTEM

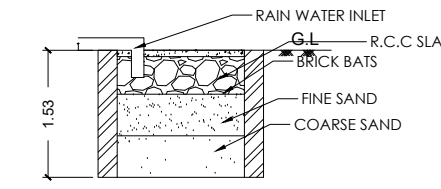

RAINWATER HARVESTING

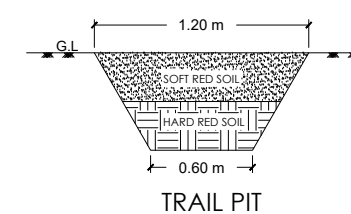


TRAIL PIT

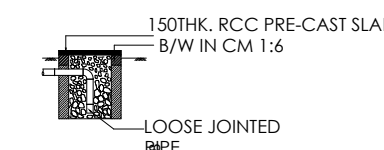


SOAK PIT


PLOT AREA DETAILS		
R.S.NO	CENTS	Sq m
223/1A1A1	5.277	213.560
203/8A1A	2.723	110.200
Total	8.000	323.760

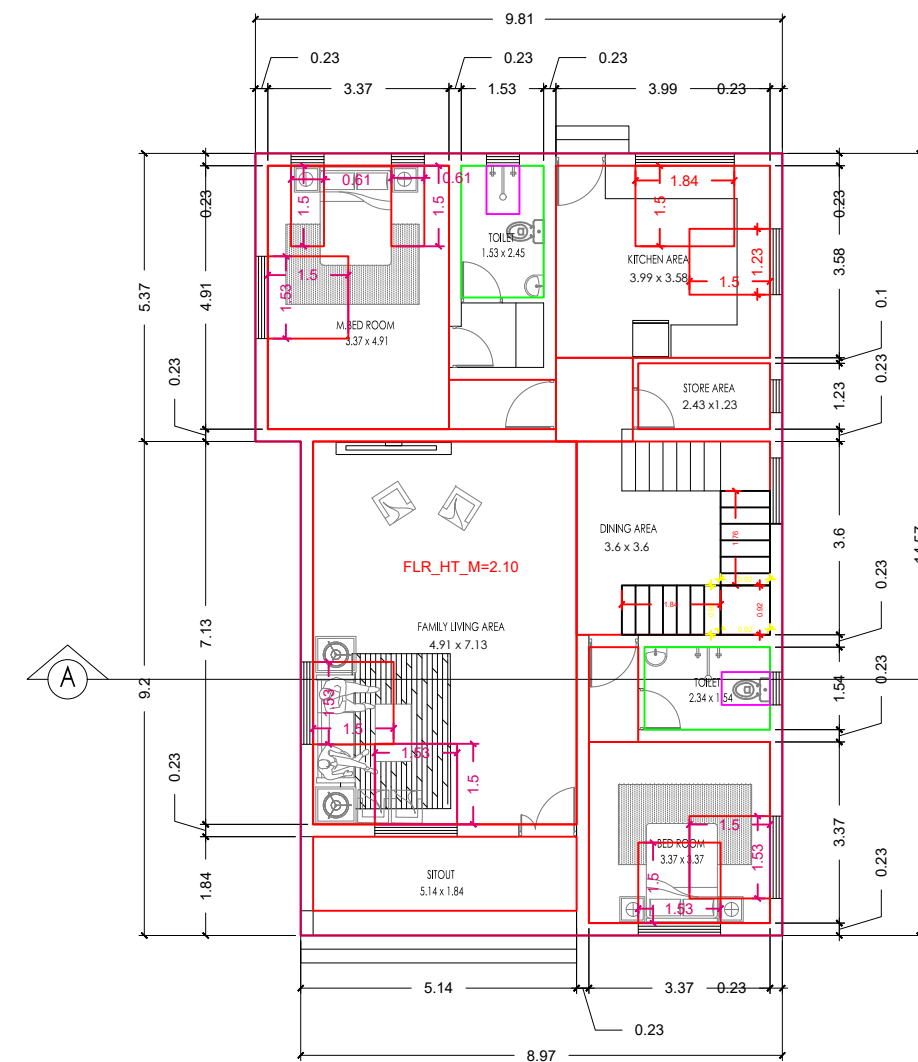

GROUND FLOOR PLAN

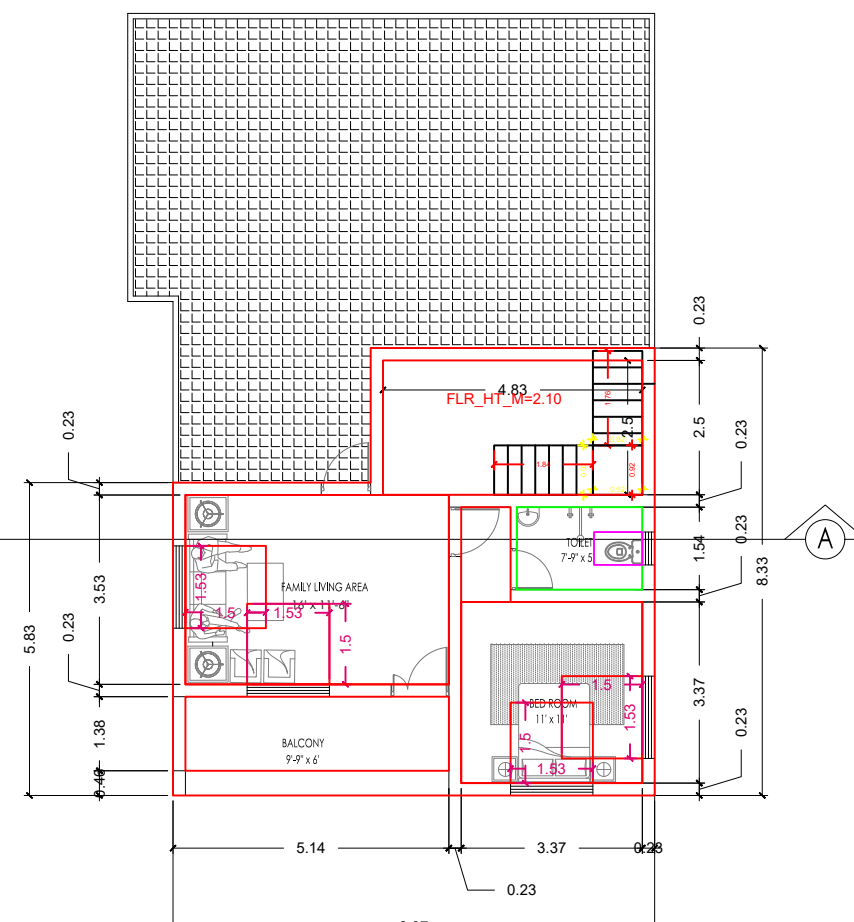


FIRST FLOOR PLAN

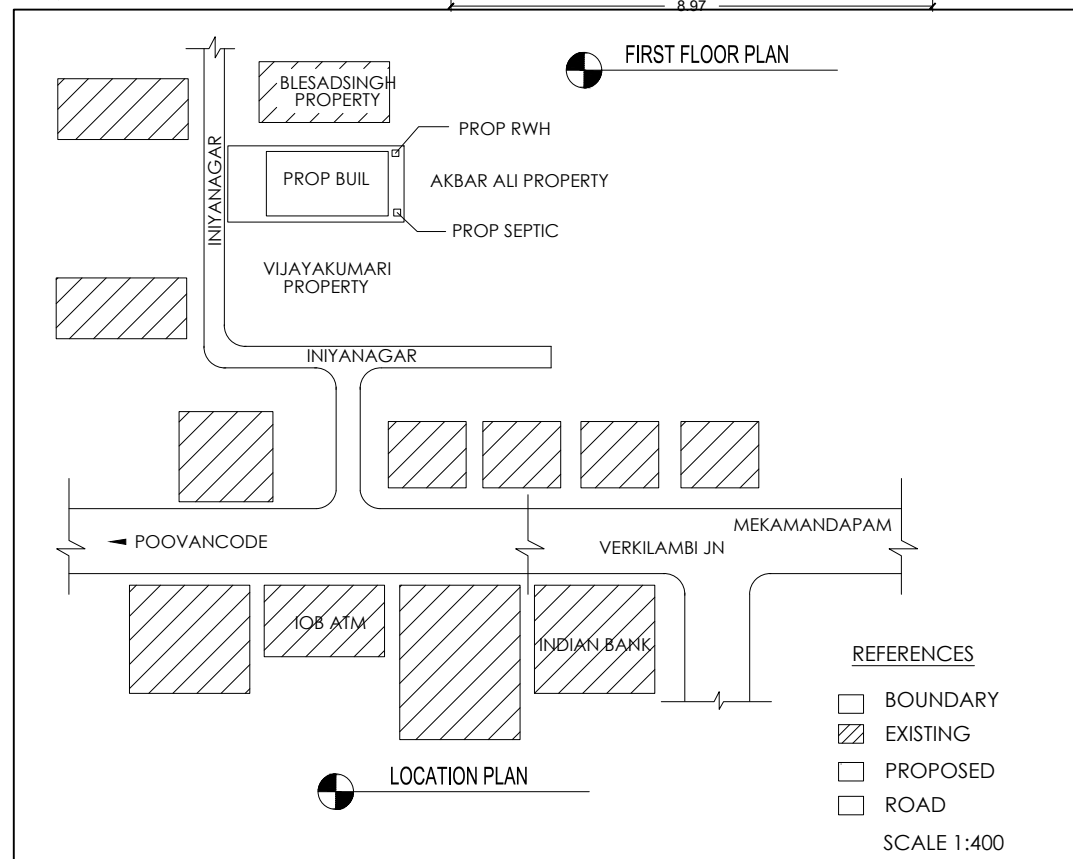

REFERENCES

- BOUNDARY
 - EXISTING
 - PROPOSED
 - ROAD
- SCALE 1:400

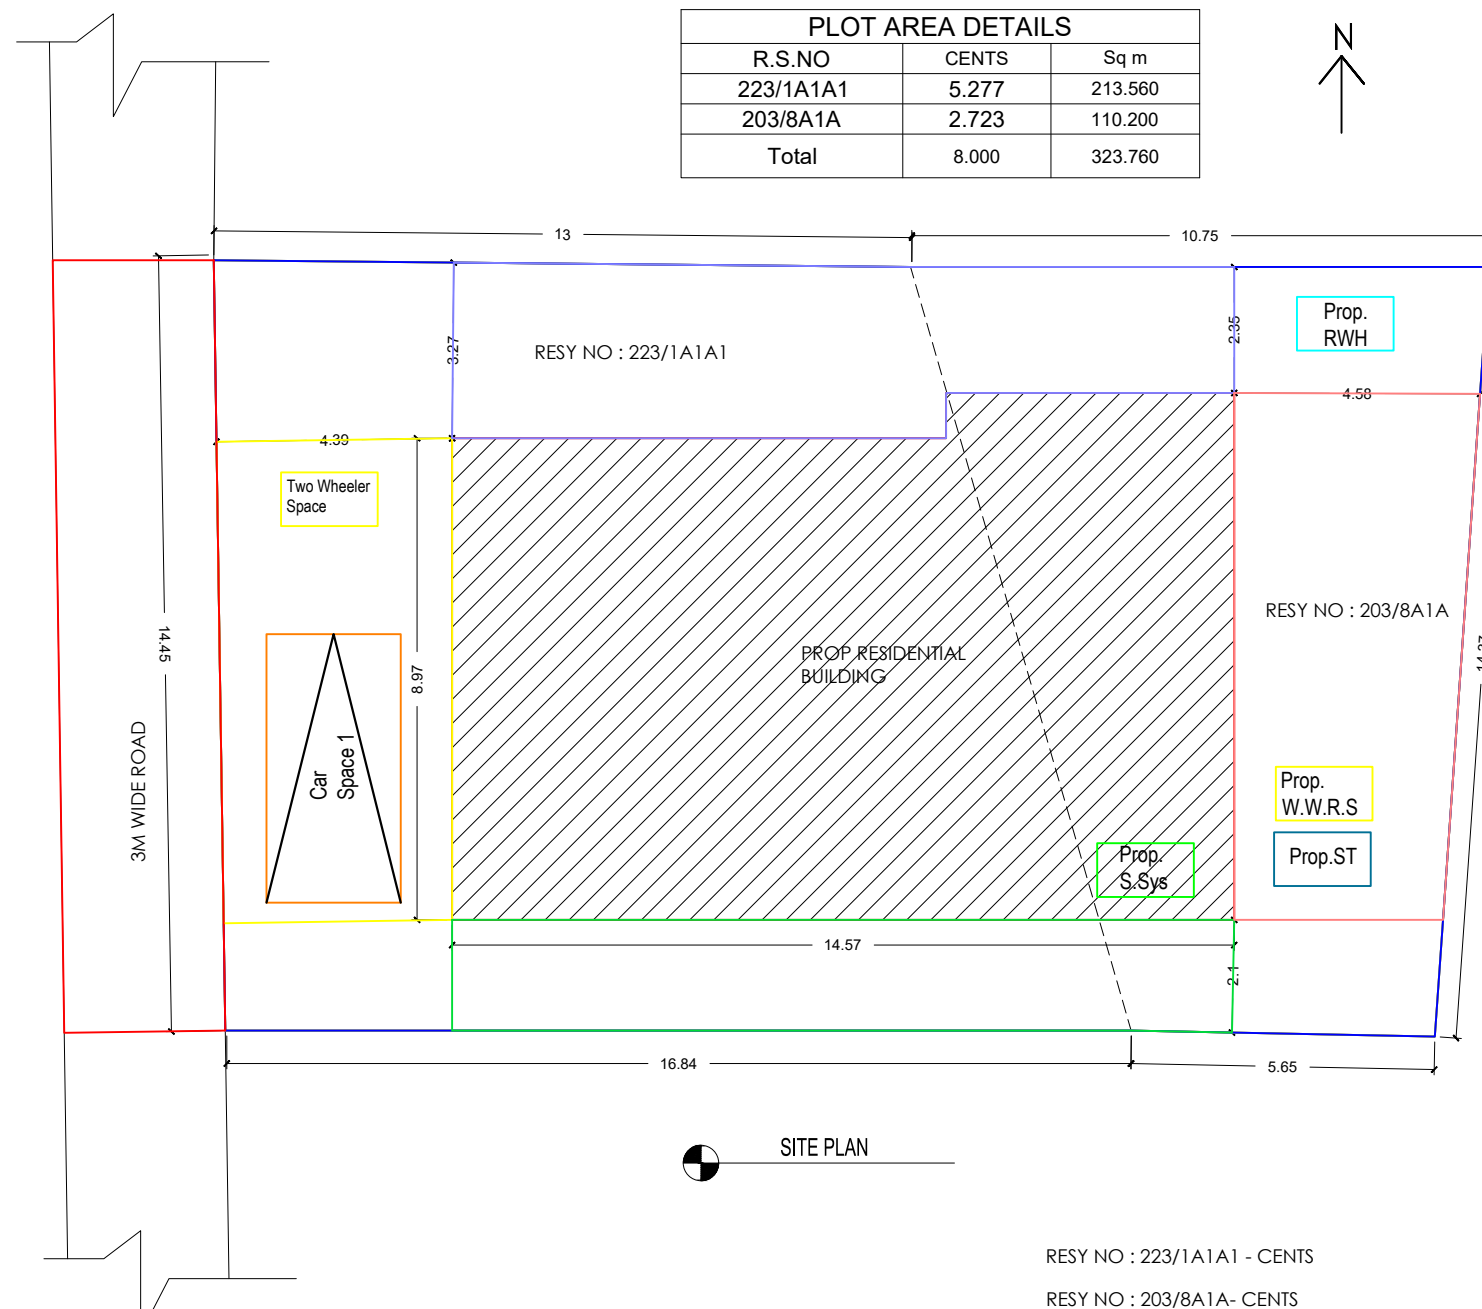

SITE PLAN

RESY NO : 223/1A1A1 - CENTS

RESY NO : 203/8A1A - CENTS

Eight ways to know a piece of land before you pay for it.

This report covers one part of the picture. These cover the rest, drawn from the same government records, for any property in Tamil Nadu.

LandLens One

Ask anything about a property and get an answer grounded in live government records, with the sources shown.

[/landlens/one](#)



Verify My Land

Every record check run on one property and returned as a single report.

[/landlens/verify-my-land](#)



Legal Opinion

An advocate's written opinion on the title, built on the records we pull for it.

[/landlens](#)



One Map

Every layer on one map: the parcel, its boundary, zoning, water bodies and what sits around it.

[/landlens/one/map](#)



PriceMap

What land actually changed hands for around this plot, taken from the registered deeds.

[/landlens/pricemap](#)



Build Scope

What you are allowed to build here: floor space, height, coverage and setbacks.

[/landlens/build-scope](#)



Property Tracker

Watch a property and hear about it when something new is registered against it.

[/landlens/property-tracker](#)



Deal Room

Run the transaction in one place: documents, stamping, signatures and the parties.

[/landlens/deal-room](#)



Twenty-four checks you can run yourself, at no cost.

Records and verification

The registers themselves, read for you.

Encumbrance Certificate

Patta and Chitta

Field Measurement Sketch

EC Analyzer

Bank charge check

Court case search

Seller background check

Approval check by survey

Value and duty

What it is worth and what it costs to register.

Guideline value by street

Guideline value by survey

Stamp duty and registration fees

Capital gains

Floor space index

Area unit converter

Zoning and land use

What the plan says can happen on this land.

Land use zone finder

CMDA land use check

Coastal regulation zone

Master plan check

Water bodies finder

Airport height clearance

Registers and directories

Who holds it, and which office keeps the record.

Find your registering office

Temple property check

Waqf property check

RERA register



Every free tool
/tools



Services we run
for you
/services



The LandLens
suite
/landlens/one



Every claim in this document traces back to a government record.

Legal opinions, due diligence and title verification

Building plan, layout and sub-division approvals

Completion and occupancy certificates, regularisation

Escrow, negotiation and NRI property management

Land survey, soil testing, architecture and construction

Verified RealEstate
3/350/2 Mettukuppam,
OMR Thoraipakkam,
Chennai 600 097, India
hello@verified.realestate
+91 9996 12 9996

Prepared from the registers named on the page each finding sits on. Where a register could not be read, this document says so in its place rather than leaving the gap to be read as a clean result.

