

PP

APPROVAL RECORD

Planning Permission

Kanniyakumari district, Tamil Nadu

APPROVAL TYPE

Building Plan









ISSUING AUTHORITY

Rural Panchayat

The approval as the planning authority issued it, reproduced in full behind this page.

An approval speaks to what was sanctioned, not to what was built. Completion is a separate record.

Mr.M. STANLY XAVIER,
S/o. MARIA SOOSAI,
ERANIEL ROAD,
THUCKALAY.

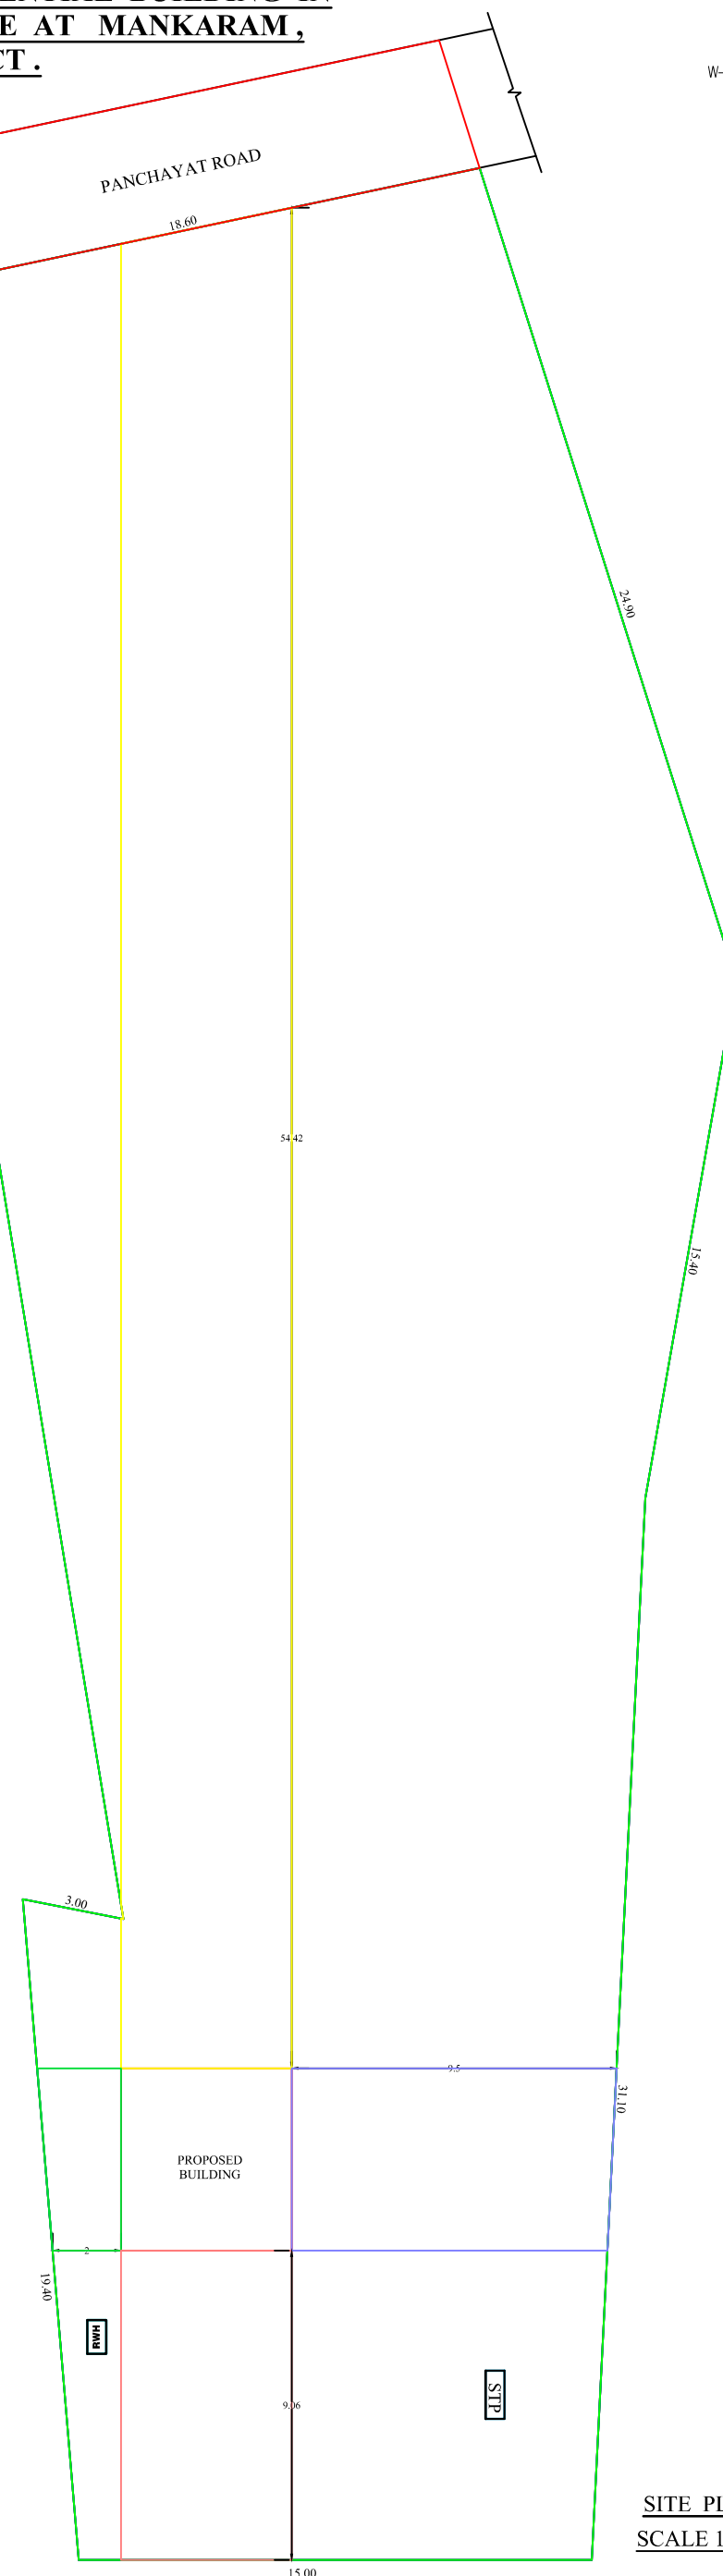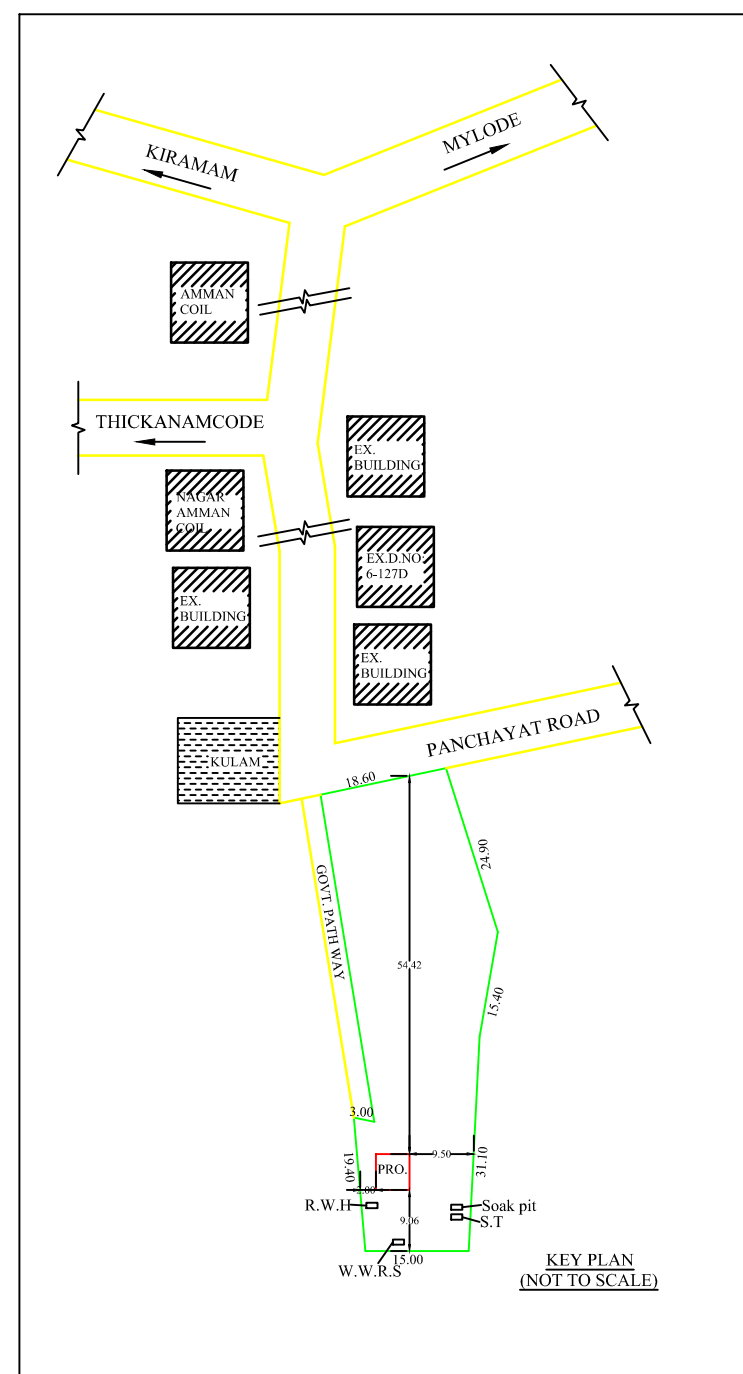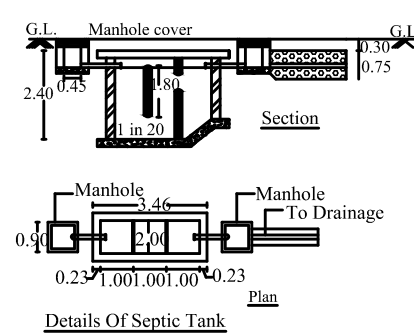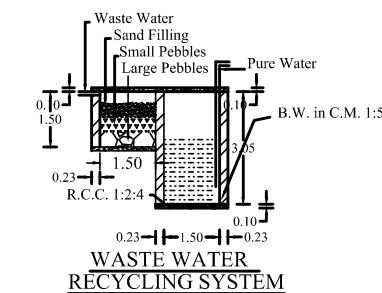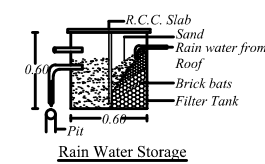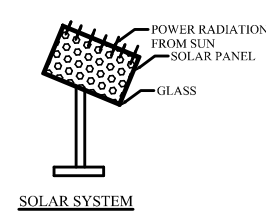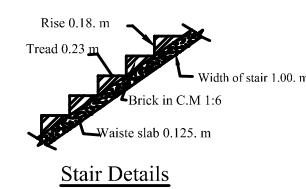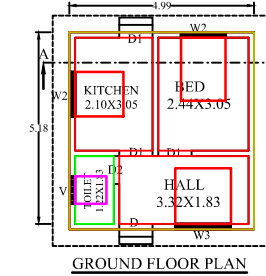

SITE PLAN
SCALE 1:100

PLAN INFO
 ROAD_WIDTH=1254.57
 SURVEY_NO=545/1B, 545/2B, 545/6B, 545/11B
 PATTY_NO=13629
 AS_AT_SITE=1257.01
 AS_PER_DOCUMENT=1254.57
 FMB_OR_PLR=1254.57
 AULIC-KALITULAM
 SINGLE_FAMILY_BLDG=YES
 CRZ=NO
 SECURITY_ZONE=NO
 WHETHER_GOVT_OR_AIDED_SCHOOL=NO
 ROAD_LENGTH=500 m
 AVG_PLOT_DEPTH=66.80
 AVG_PLOT_WIDTH=18.60
 AREA_TYPE=OTHERS
 LAND_USE_ZONE=RESIDENTIAL
 PLOT_NO=NO
 DISTRICT=KANYIKUMARI
 RWL_DECLARED=YES
 BUILDING_NEAR TO RIVER=NO
 BUILDING_NEAR MONUMENT=NO
 BUILDING_NEAR GOVT BLDG=NO
 IS_SWIMMING_POOL_EXISTS=NO
 PROVISION FOR GREEN BUILDINGS AND
 SUSTAINABILITY=NO
 IF HERITAGE TOWN LESS THAN 1KM RADIUS=NO
 FIRE_PROTECTION AND FIRE SAFETY
 REQUIREMENTS=YES
 NOC FOR CONSTRUCTION_NEAR_MONUMENT=NO
 NOC FIRE DEPT=NO
 JURISDICTION TYPE=PANCHAYAT
 OSR_APPLICABLE=NO
 OSR_SURRE_BUYBACK_RETAIN=BUYBACK
 MONUMENT_FSI_REQUIRED=NO
 AS_APPROVAL_LAYOUT=NO
 OCCUPANCY_TYPE=INDIVIDUAL_RESIDENCE

SITE AREA	1254.57 Sqm	13504.19 Sqft
G. F. PLINTH AREA	26.60 Sqm	286.32 Sqft
G. F. FLOOR AREA	22.14 Sqm	238.31 Sqft
FSI	: 0.02	

DOOR	1.00X2.10
DOOR1	0.90X2.10
DOOR2	0.75X2.10
WINDOW3	1.50X1.50
WINDOW2	1.20X1.50
VENTILATOR	0.75X0.50
ROLLING SHUTTER	3.58X2.70

Er. STANLY XAVIER
REGISTERED ENGINEER GRADE III RE
REG/NO/1515.5/2019/00013
EFFICIENT CONSTRUCTIONS
11-88C, ERANEL ROAD, THUCKALAT-629175
Mob- 9443653008

SCALE
PLAN :-1:100
SITE PLAN :-NTS
ALL DIMENSION ARE IN 'METERS'

SITE BOUNDARY
EXISTING
PROPOSED
ROAD(OR) STREET



Eight ways to know a piece of land before you pay for it.

This report covers one part of the picture. These cover the rest, drawn from the same government records, for any property in Tamil Nadu.

LandLens One

Ask anything about a property and get an answer grounded in live government records, with the sources shown.

[/landlens/one](#)



Verify My Land

Every record check run on one property and returned as a single report.

[/landlens/verify-my-land](#)



Legal Opinion

An advocate's written opinion on the title, built on the records we pull for it.

[/landlens](#)



One Map

Every layer on one map: the parcel, its boundary, zoning, water bodies and what sits around it.

[/landlens/one/map](#)



PriceMap

What land actually changed hands for around this plot, taken from the registered deeds.

[/landlens/pricemap](#)



Build Scope

What you are allowed to build here: floor space, height, coverage and setbacks.

[/landlens/build-scope](#)



Property Tracker

Watch a property and hear about it when something new is registered against it.

[/landlens/property-tracker](#)



Deal Room

Run the transaction in one place: documents, stamping, signatures and the parties.

[/landlens/deal-room](#)



Twenty-four checks you can run yourself, at no cost.

Records and verification

The registers themselves, read for you.

Encumbrance Certificate

Patta and Chitta

Field Measurement Sketch

EC Analyzer

Bank charge check

Court case search

Seller background check

Approval check by survey

Value and duty

What it is worth and what it costs to register.

Guideline value by street

Guideline value by survey

Stamp duty and registration fees

Capital gains

Floor space index

Area unit converter

Zoning and land use

What the plan says can happen on this land.

Land use zone finder

CMDA land use check

Coastal regulation zone

Master plan check

Water bodies finder

Airport height clearance

Registers and directories

Who holds it, and which office keeps the record.

Find your registering office

Temple property check

Waqf property check

RERA register



Every free tool
/tools



Services we run
for you
/services



The LandLens
suite
/landlens/one



Every claim in this document traces back to a government record.

Legal opinions, due diligence and title verification

Building plan, layout and sub-division approvals

Completion and occupancy certificates, regularisation

Escrow, negotiation and NRI property management

Land survey, soil testing, architecture and construction

Verified RealEstate
3/350/2 Mettukuppam,
OMR Thoraipakkam,
Chennai 600 097, India
hello@verified.realestate
+91 9996 12 9996

Prepared from the registers named on the page each finding sits on. Where a register could not be read, this document says so in its place rather than leaving the gap to be read as a clean result.

