

PP

APPROVAL RECORD

Planning Permission

Kanniyakumari

Kanniyakumari district, Tamil Nadu

APPROVAL TYPE

Building Plan

ISSUING AUTHORITY

Town Panchayat








PURPOSE

Residential


The approval as the planning authority issued it, reproduced in full behind this page.

An approval speaks to what was sanctioned, not to what was built. Completion is a separate record.

PLAN SHOWING THE PROPOSED CONSTRUCTION OF A RESIDENTIAL TERRACED ROOF BUILDING IN R.SY.No:330/42A OF MIDALAM(A) VILLAGE IN KARUNGAL TOWN PANCHAYAT IN KILLIYOOR TALUK.

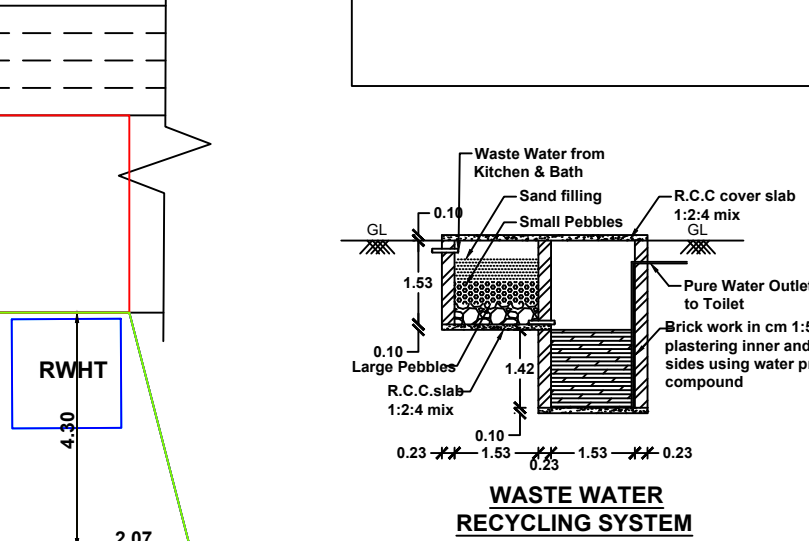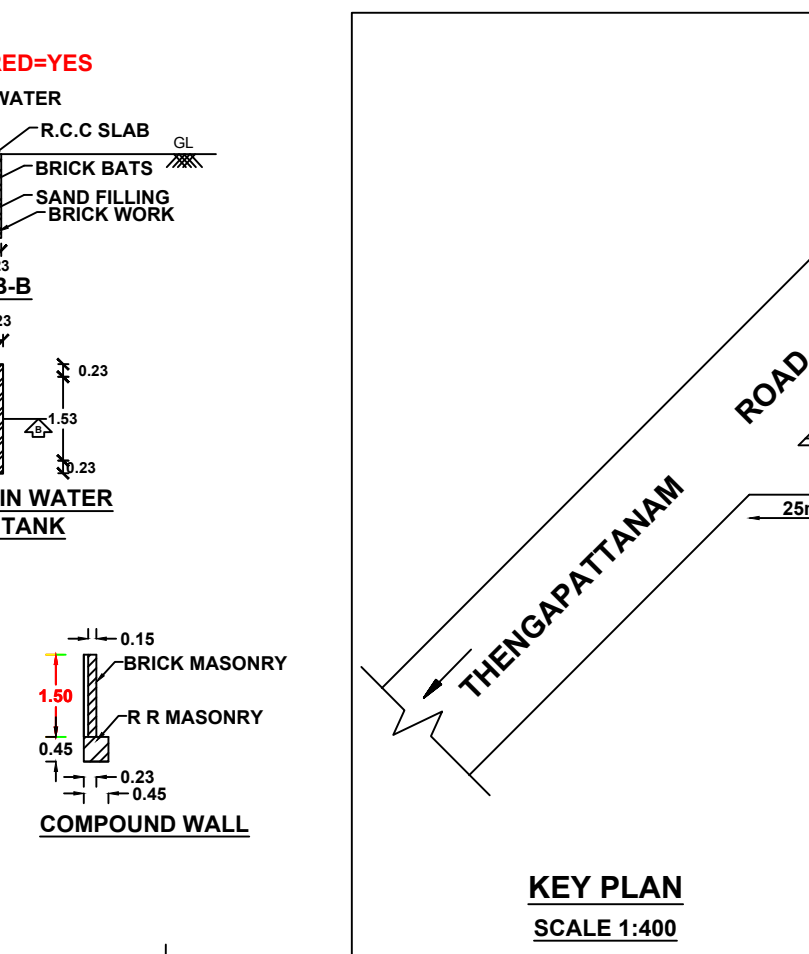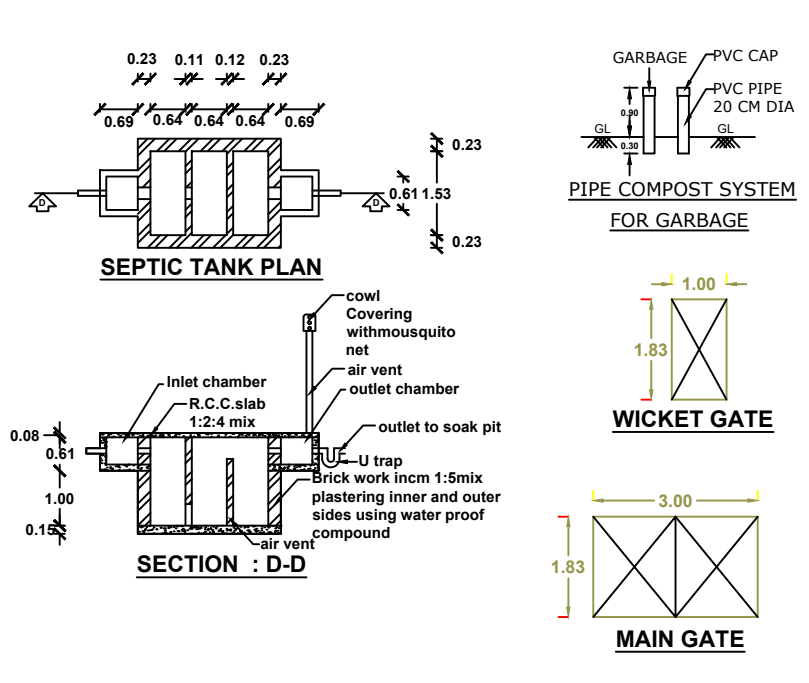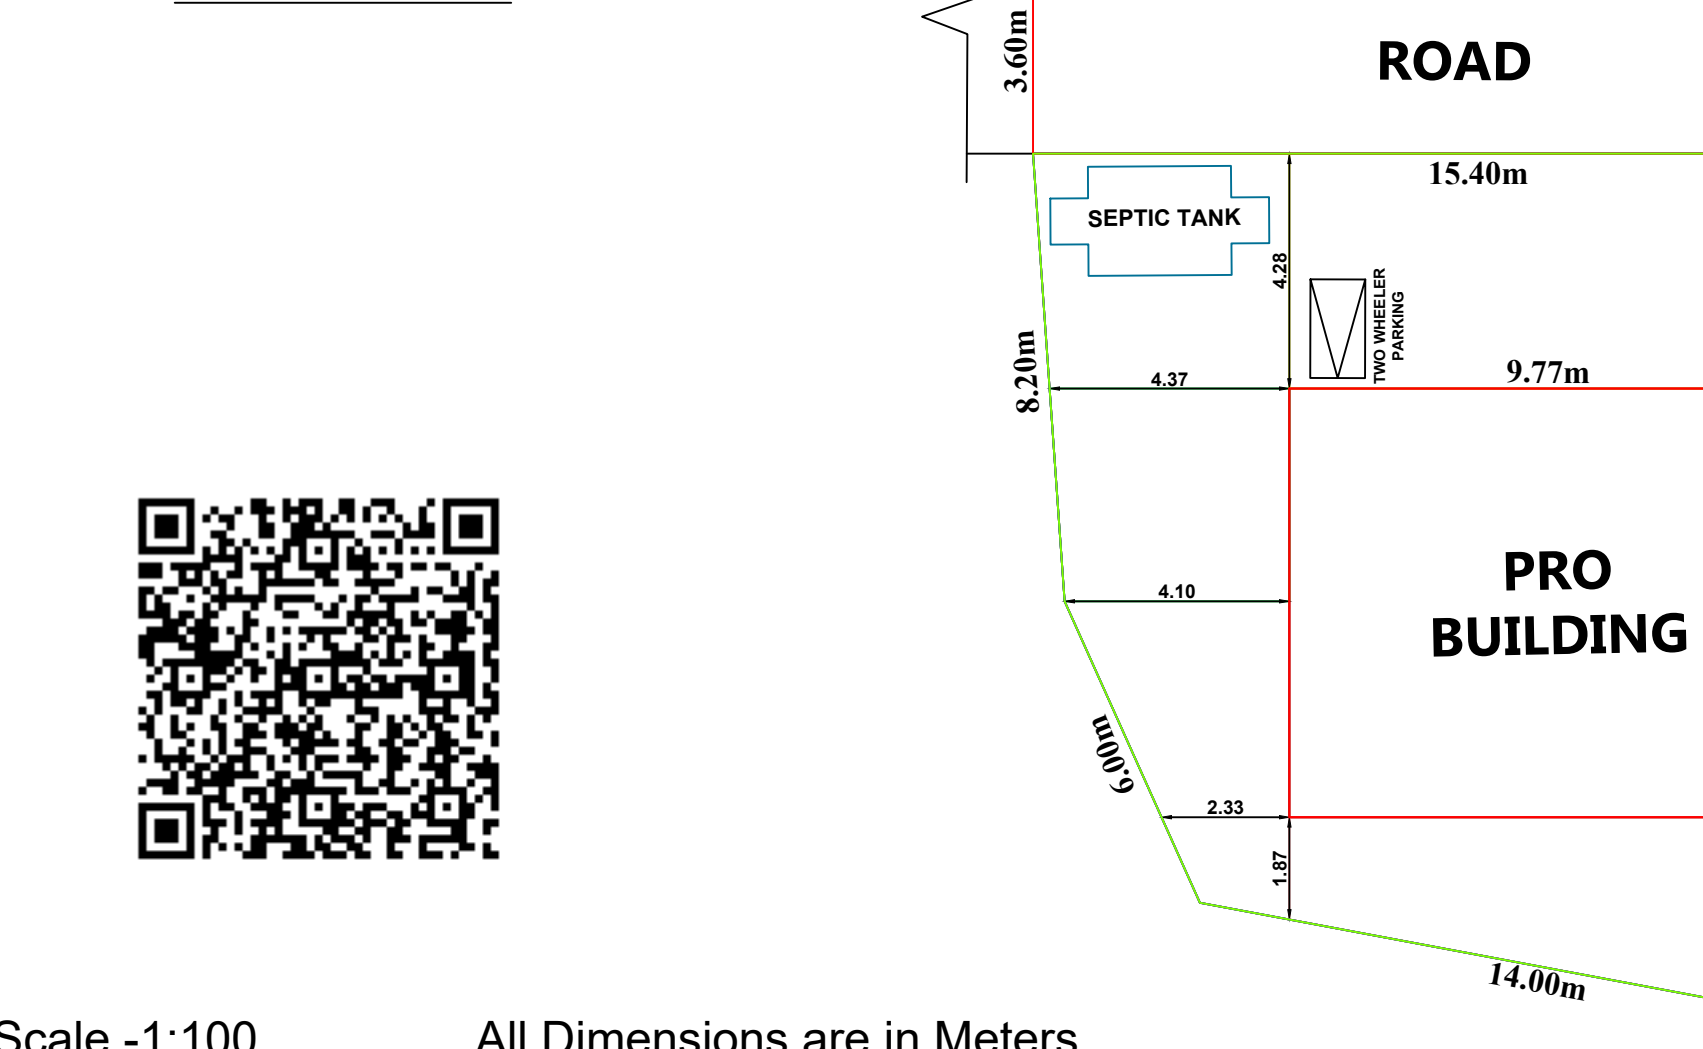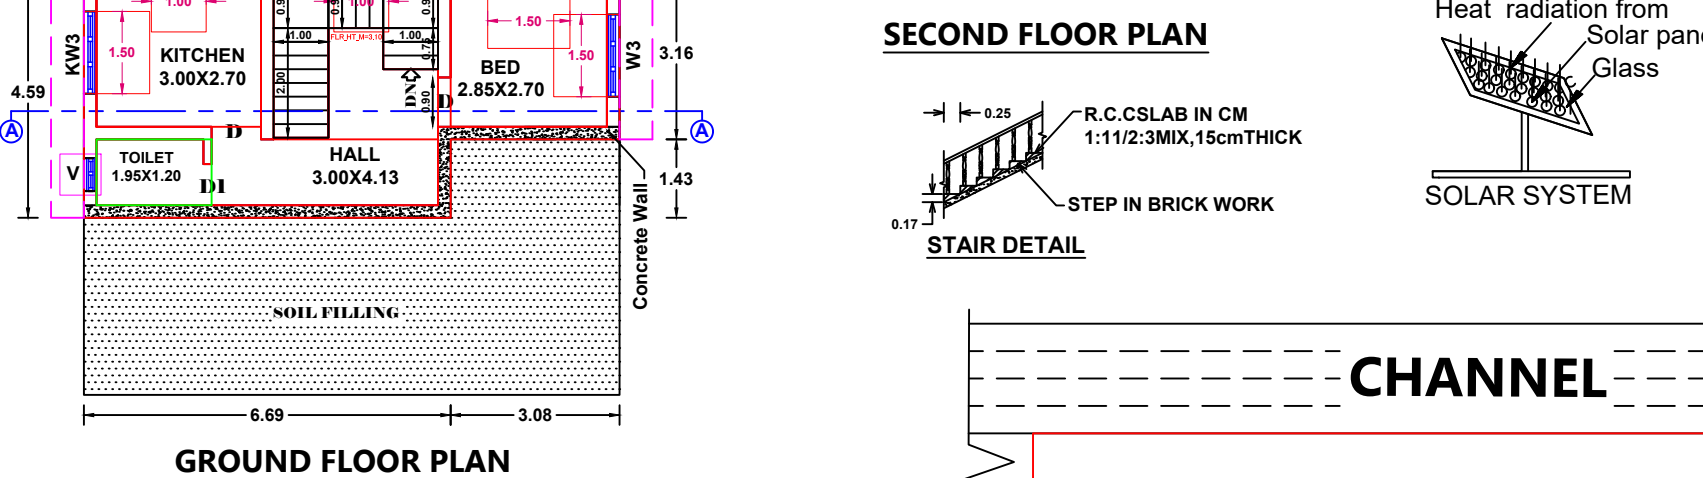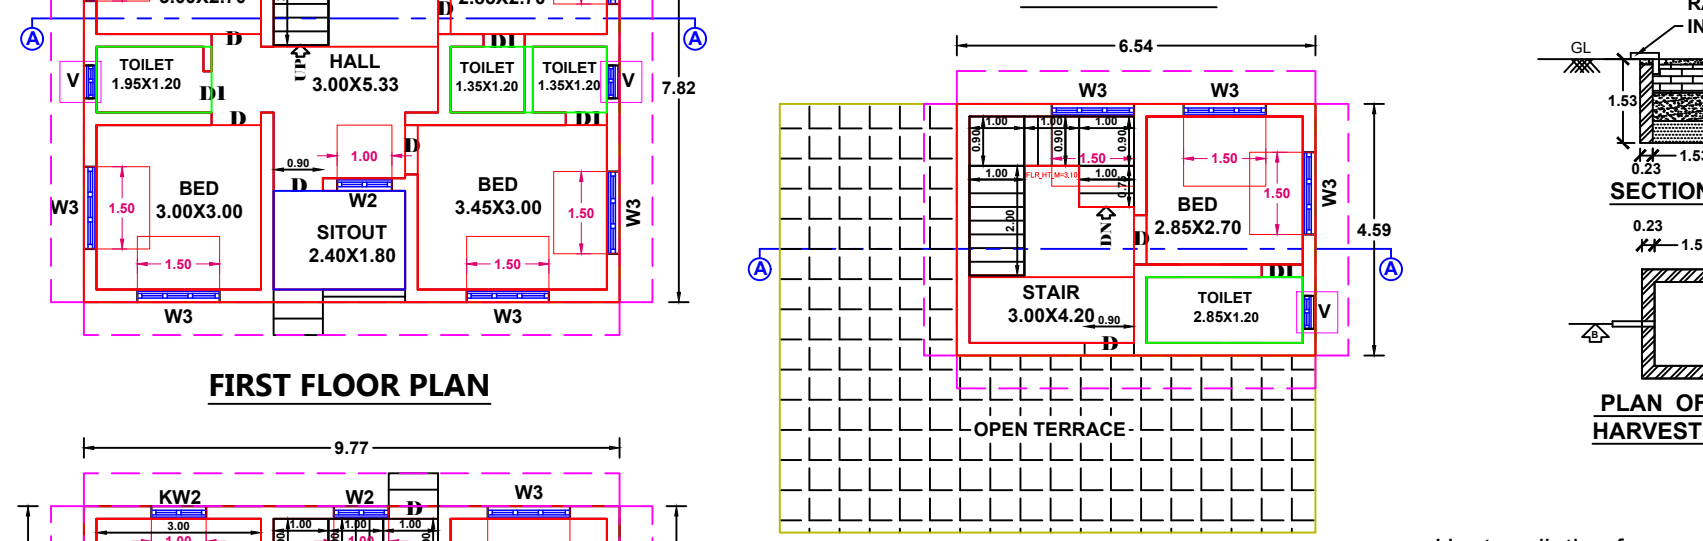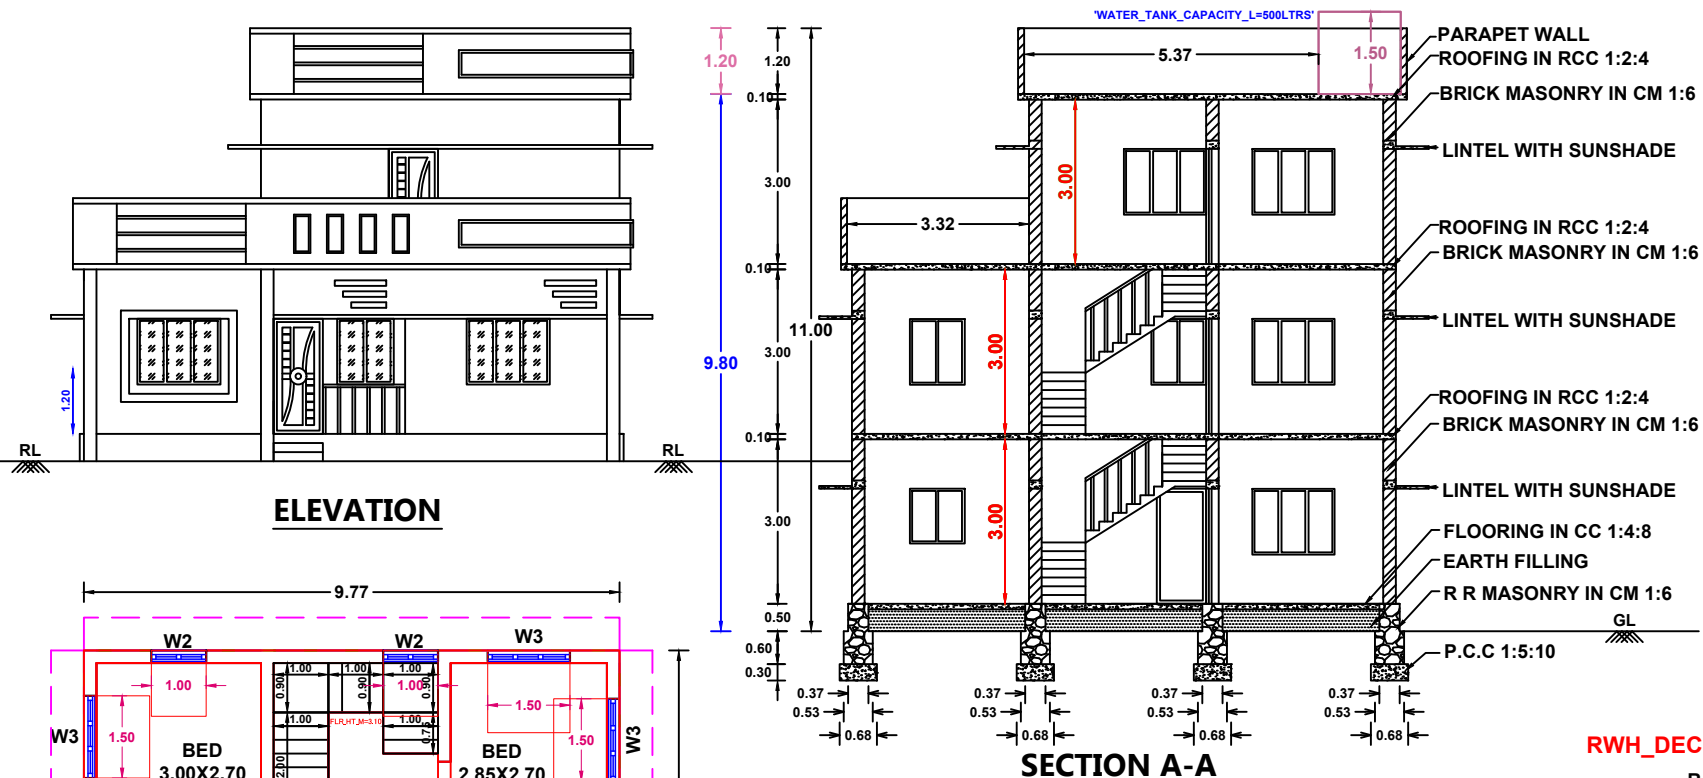

PLAN INFO
DISTRICT=Kanniyakumari
TALUK=Killiyoor
VILLAGE=Midalam(A)
SURVEY_NO=330/42A
PATTI_NO=9351
OSR_SURR_BUYBACK_RETAIN=BUYBACK
JURISDICTION_TYPE=PANCHAYAT
SINGLE_FAMILY_BLDG=YES
CRZ=NO
SECURITY_ZONE=NO
LAND_USE_ZONE=RESIDENTIAL
AREA_TYPE=OTHERS
OSR_APPLICABLE= NO
PREMIUM_FSI_REQUIRED= NO
IS_APPROVED_LAYOUT= NO
IS_SWIMMING_POOL_EXISTS= NO
IF_HERITAGE_TOWN_LESSTHAN_1KM_RADIUS= NO
PLOT_AREA_M2=242.82m²
AS_AT_SITE=243.70m²
FMB_OR_PLR=242.82m²
AS_PER_DOCUMENT=242.82m²
MIN_PLOT_WIDTH=15.40m
MIN_PLOT_DEPTH=14.22m
ACCESS_WIDTH_M=15.40m
AVG_PLOT_WIDTH=17.95m
AVG_PLOT_DEPTH=15.40m
ROAD_LENGTH=15.40m
ROAD_WIDTH=3.60m

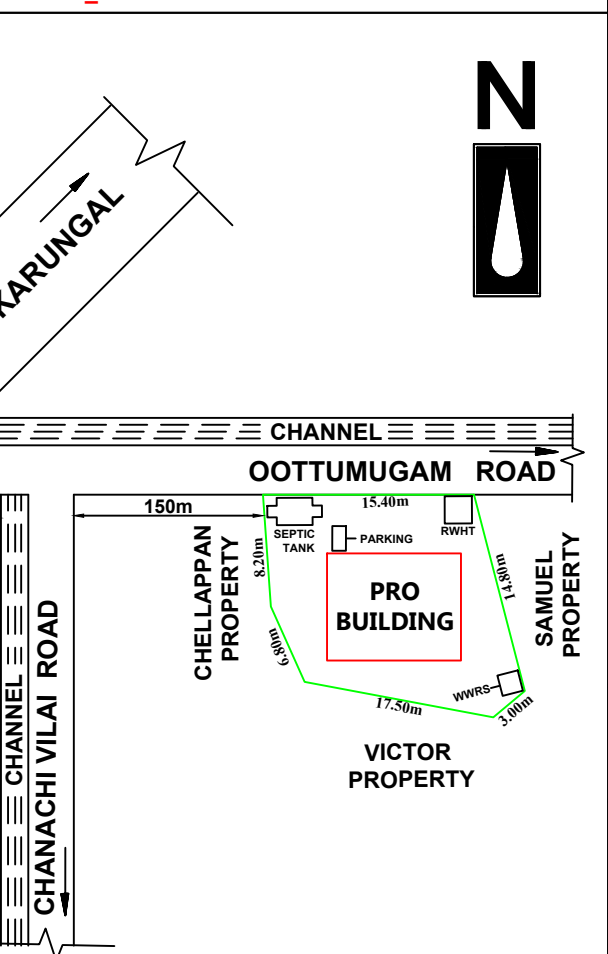

PARKING SPACE :
Required Parking = 1 TW Parking
Provided Parking = 1 TW Parking

Floor Space Index:
F.S.I = $\frac{\text{Total Builtup Area}}{\text{Total Site Area}}$
F.S.I = 146.86/242.83
F.S.I = 0.605 < 2.000

SITE COVERAGE :
31.46%

REFERENCE		
D	Door	0.90 x 2.10
D1	Door	0.75 x 2.10
W3	Window	1.50 x 1.20
W2	Window	1.00 x 1.20
V	Vents	0.60 x 0.45

OUR OFFICES
SAJU Constructions

KAMALALAYAM KAMALA Tex 1st.Floor Post Office Backside Karungal Cell:9443495080	Thengappattanam Road Theruvukadai junction Cell:9443495080
---	---

APPLICANT	ENGINEER
C.Victor S/o.Mr.Chellaiyan, Saral vilai, Thottathu vilai Theruvukadai(P.O).	Er. V. Barathan Licenced Consulting Engineer SAJU CONSTRUCTIONS Kamala Tex 1st Floor, Karungal Post Cell : 94434 95080

Area of site 242.83 Sqm 2612.85 SqFt 6.000 Cents		
G .Floor Plinth Area	40.44 sq.m	435 sq.ft
F .Floor Plinth Area	76.40 sq.m	822 sq.ft
S .Floor Plinth Area	30.02 sq.m	323 sq.ft
Total Plinth Area	146.86 sq.m	1580 sq.ft
G .Floor Carpet Area	26.96 sq.m	290 sq.ft
F .Floor Carpet Area	57.71 sq.m	620 sq.ft
S .Floor Carpet Area	18.43 sq.m	198 sq.ft
Total Carpet Area	103.10 sq.m	1108 sq.ft
Vacant Area	166.43 sq.m	1791 sq.ft

FOR OFFICE USE



Scale -1:100 All Dimensions are in Meters

Eight ways to know a piece of land before you pay for it.

This report covers one part of the picture. These cover the rest, drawn from the same government records, for any property in Tamil Nadu.

LandLens One

Ask anything about a property and get an answer grounded in live government records, with the sources shown.

[/landlens/one](#)



Verify My Land

Every record check run on one property and returned as a single report.

[/landlens/verify-my-land](#)



Legal Opinion

An advocate's written opinion on the title, built on the records we pull for it.

[/landlens](#)



One Map

Every layer on one map: the parcel, its boundary, zoning, water bodies and what sits around it.

[/landlens/one/map](#)



PriceMap

What land actually changed hands for around this plot, taken from the registered deeds.

[/landlens/pricemap](#)



Build Scope

What you are allowed to build here: floor space, height, coverage and setbacks.

[/landlens/build-scope](#)



Property Tracker

Watch a property and hear about it when something new is registered against it.

[/landlens/property-tracker](#)



Deal Room

Run the transaction in one place: documents, stamping, signatures and the parties.

[/landlens/deal-room](#)



Twenty-four checks you can run yourself, at no cost.

Records and verification

The registers themselves, read for you.

Encumbrance Certificate

Patta and Chitta

Field Measurement Sketch

EC Analyzer

Bank charge check

Court case search

Seller background check

Approval check by survey

Value and duty

What it is worth and what it costs to register.

Guideline value by street

Guideline value by survey

Stamp duty and registration fees

Capital gains

Floor space index

Area unit converter

Zoning and land use

What the plan says can happen on this land.

Land use zone finder

CMDA land use check

Coastal regulation zone

Master plan check

Water bodies finder

Airport height clearance

Registers and directories

Who holds it, and which office keeps the record.

Find your registering office

Temple property check

Waqf property check

RERA register



Every free tool
/tools



Services we run
for you
/services



The LandLens
suite
/landlens/one



Every claim in this document traces back to a government record.

Legal opinions, due diligence and title verification

Building plan, layout and sub-division approvals

Completion and occupancy certificates, regularisation

Escrow, negotiation and NRI property management

Land survey, soil testing, architecture and construction

Verified RealEstate
3/350/2 Mettukuppam,
OMR Thoraipakkam,
Chennai 600 097, India
hello@verified.realestate
+91 9996 12 9996

Prepared from the registers named on the page each finding sits on. Where a register could not be read, this document says so in its place rather than leaving the gap to be read as a clean result.

