

PP

APPROVAL RECORD

Planning Permission

Kanniyakumari district, Tamil Nadu

APPROVAL TYPE

Building Plan





ISSUING AUTHORITY

Rural Panchayat

The approval as the planning authority issued it, reproduced in full behind this page.

An approval speaks to what was sanctioned, not to what was built. Completion is a separate record.

PLAN SHOWING THE PROPOSED CONSTRUCTION OF THE RCC ROOF RESIDENTIAL BUILDING AT VAIRAKUDYERUPPU ERUMBUKADU P.O, IN Re.Sy.No.: 155/7(pt) NEENDAKARAI A WEST VILLAGE, MELASANKARANKUZHY VILLAGE PANCHAYAT, AGASTHEESWARAM TALUK, KANYAKUMARI DIST.

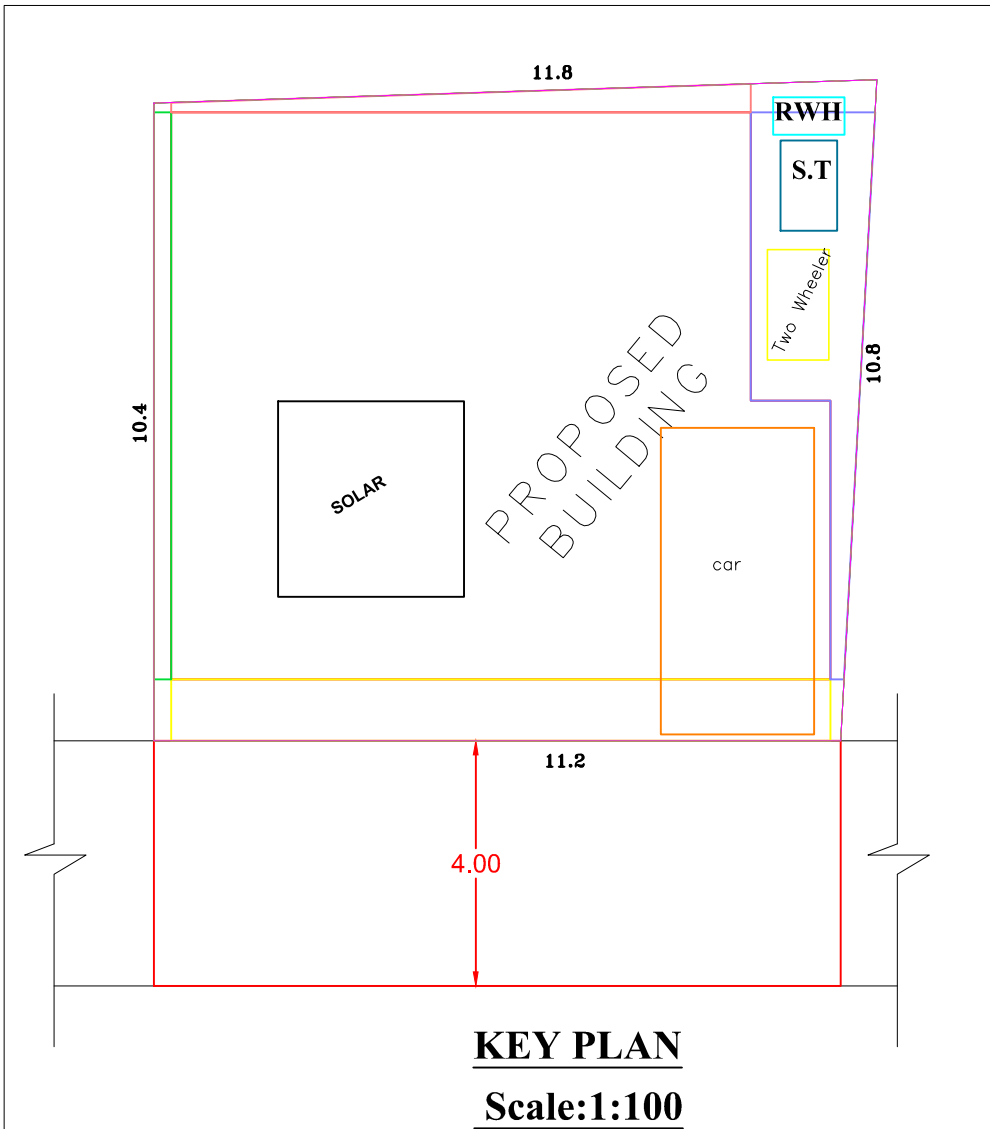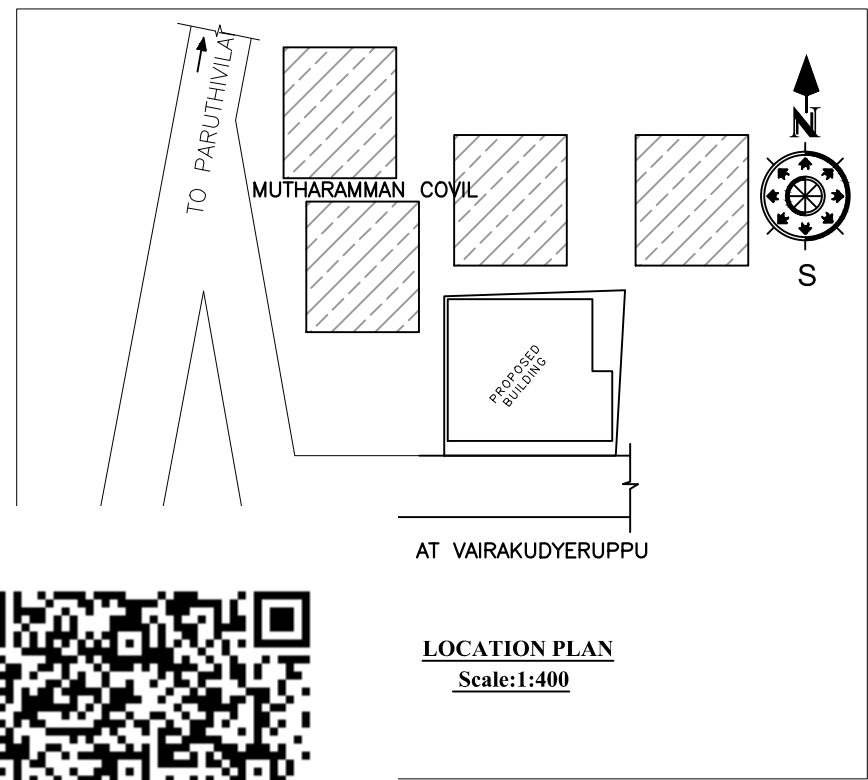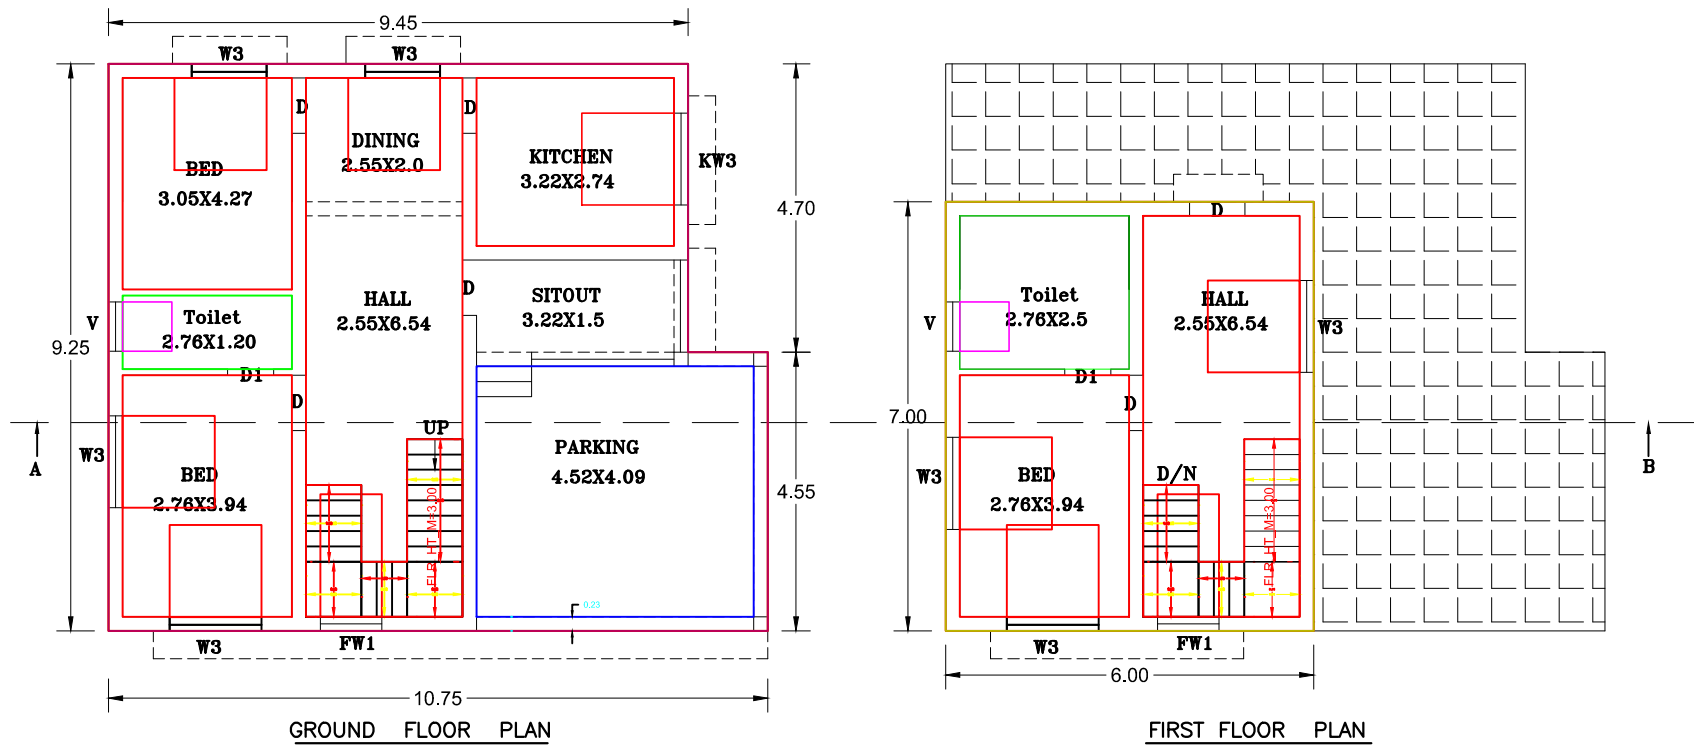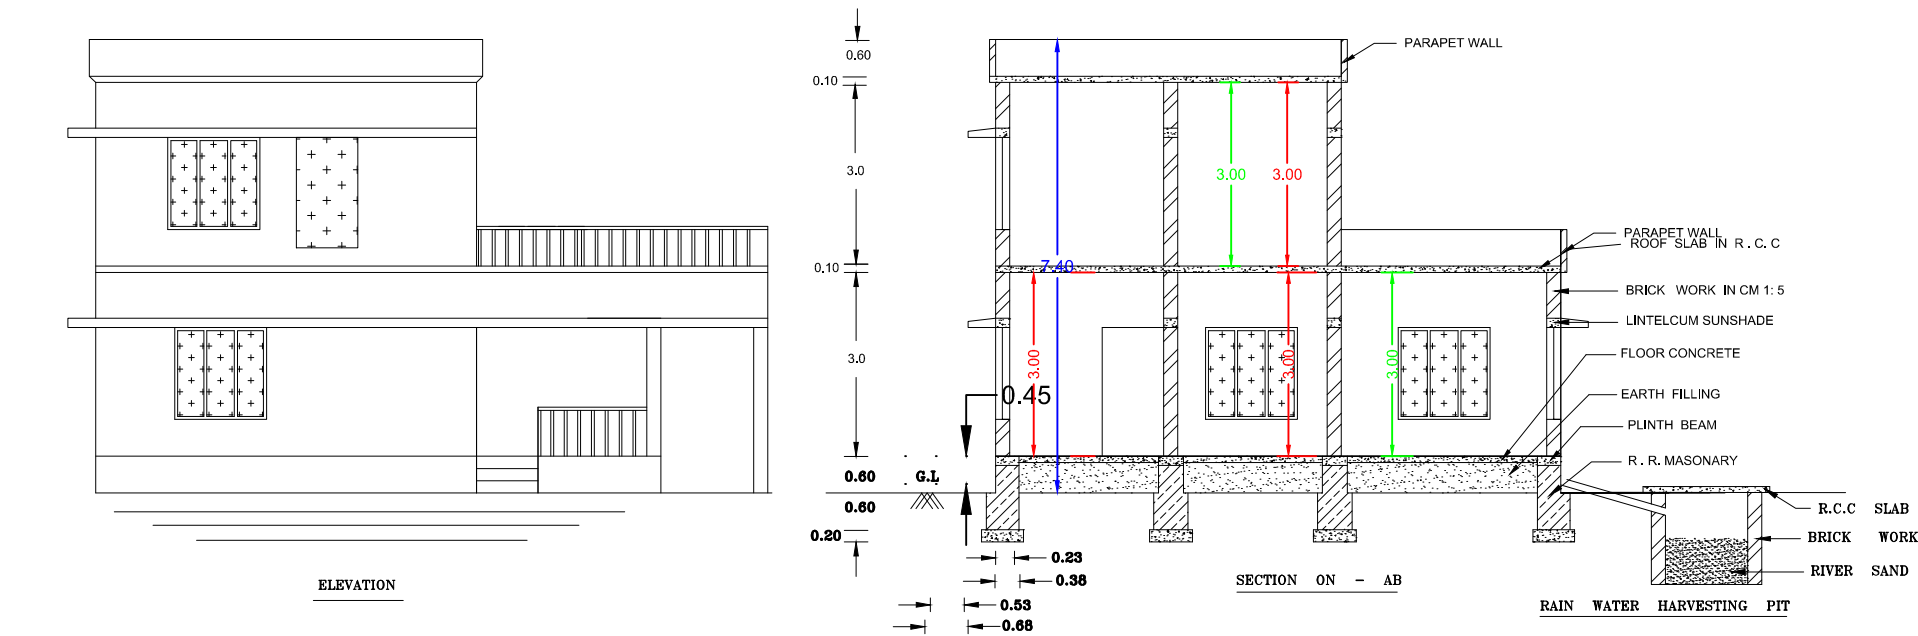

PLAN INFO
WATER_BODIES_BEYOND_15M = NO
RESERVE_FOREST_WOODED_LAND_BEYOND_150M = NO
BLDG_LENGTH_MORETHAN_10M = NO
BURIAL_PLACE_BEYOND_90M = NO
IS_SWIMMING_POOL_EXISTS = NO
CRZ = NO
SECURITY_ZONE = NO
SINGLE_FAMILY_BLDG = YES
RWH_DECLARED = YES
LAND_USE_ZONE = RESIDENTIAL
FIRE_PROTECTION_AND_FIRE_SAFETY_REQUIREMENTS = YES
JURISDICTION_TYPE = PANCHAYAT
OSR_APPLICABLE = NO
PREMIUM_FSI_REQUIRED = NO
IS_APPROVED_LAYOUT = NO
AREA_TYPE=EWS
IF_HERITAGE_TOWN_LESS_THAN_1KM_RADIUS=NO
PLOT_AREA_M2 = 121.5
AS_AT_SITE = 121.72
FMB_OR_PLR = 121.72
AS_PER_DOCUMENT = 121.5
ROAD_WIDTH = 4.0
ROAD_LENGTH = 100
MIN_PLOT_DEPTH = 10.4
MIN_PLOT_WIDTH = 11.2
AVG_PLOT_DEPTH = 10.6
AVG_PLOT_WIDTH = 11.4
PATTA_NO = 6716
SURVEY_NO = 155/7
VILLAGE = NEENDAKARAI A WEST
TALUK=AGASTHEESWARAM TALUK
DISTRICT=KANNIYAKUMARI DISTRICT

AREA OF DOCUMENT	3.000CENT	121.50SQ.MT	1307.34SQ.FT
PLINTH AREA			
G.FLOOR PLINTH AREA		93.33SQ.MT	1004.23SQ.FT
F.FLOOR PLINTH AREA		42.00SQ.MT	451.92SQ.FT
TOTAL PLINTH AREA		135.33SQ.MT	1456.15SQ.FT
FLOOR AREA			
G.FLOOR FLOOR AREA		57.08SQ.MT	614.18SQ.FT
F.FLOOR FLOOR AREA		25.00SQ.MT	269.00SQ.FT
TOTAL FLOOR AREA		82.08SQ.MT	883.18SQ.FT
VACANT AREA		28.17SQ.MT	303.10SQ.FT

PROPOSED	:		<u>SCALE</u>	PLAN 1:100
SITE BOUNDARY	:			SITE : 1:400
EXISTING	:		ALL DIMENSIONS ARE IN METER	
ROAD	:			
CERTIFIED THAT PROVISIONS SHALL BE MADE TO *RAIN WATER HARVESTING * ARRANGEMENTS SYSTEM IN THE PROPOSED CONSTRUCTION				





SCHEDULE OF JOINERIES		
REF	DESCRIPTION	SIZE
D	DOOR	0.90 x 2.10
D1	DOOR	0.75 x 2.10
W2	WINDOW	1.20 x 1.50
W3	WINDOW	1.50 x 1.50
K.W2	WINDOW	1.20 x 1.00
K.W3	WINDOW	1.50 x 1.00
F.W2	WINDOW	1.00 x 1.80
V	VENTILATOR	0.80 x 0.80
SCALE 1:100	ALL DIMENSIONS ARE IN METRE	

ADDRESS OF OWNER : Mrs.RAJESWARI ,
W/O.Mr.MOHANDHAS,
D.No:4-32,VAIRAKUDYERUPPU,
ERUMBUKADU P.O.629004.

[Signature]
Signature of the Owner/Developer

Signature of owner

[Signature]
ER. D. AROCKIA RAVIJOSE
Govt. Registered Engineer Gr-III
Govt. Reg. No:151/LS/2024/00001
Regd. LAND SURVEYOR
RJ CONSTRUCTION
Karankadu & P.O. 629 809
Cell: 95434 36060

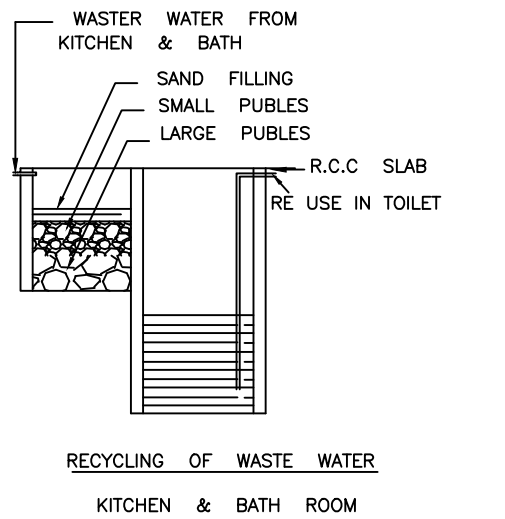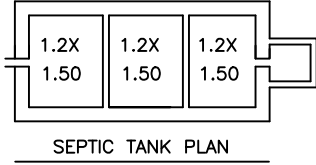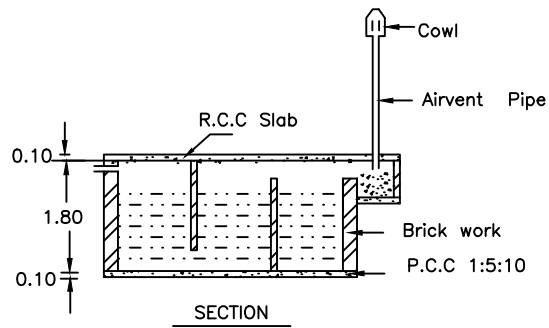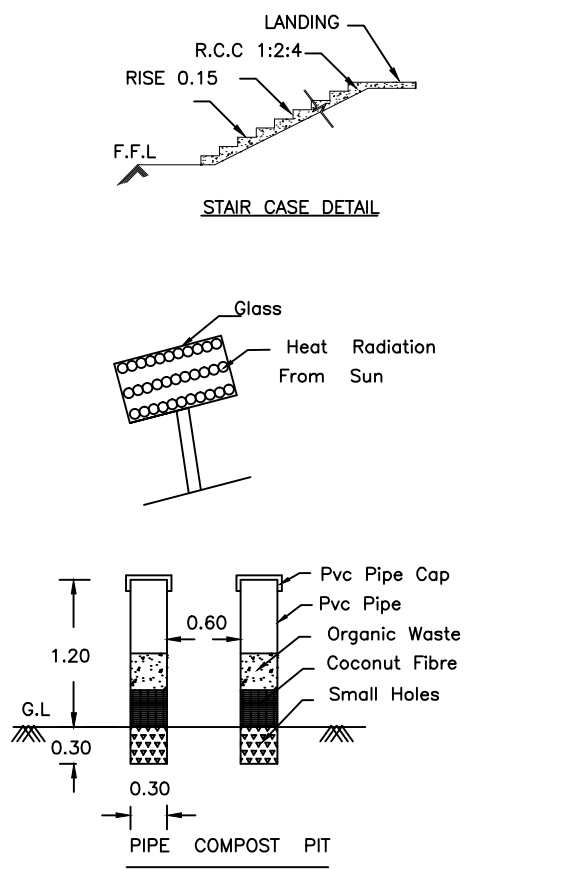

Eight ways to know a piece of land before you pay for it.

This report covers one part of the picture. These cover the rest, drawn from the same government records, for any property in Tamil Nadu.

LandLens One

Ask anything about a property and get an answer grounded in live government records, with the sources shown.

[/landlens/one](#)



Verify My Land

Every record check run on one property and returned as a single report.

[/landlens/verify-my-land](#)



Legal Opinion

An advocate's written opinion on the title, built on the records we pull for it.

[/landlens](#)



One Map

Every layer on one map: the parcel, its boundary, zoning, water bodies and what sits around it.

[/landlens/one/map](#)



PriceMap

What land actually changed hands for around this plot, taken from the registered deeds.

[/landlens/pricemap](#)



Build Scope

What you are allowed to build here: floor space, height, coverage and setbacks.

[/landlens/build-scope](#)



Property Tracker

Watch a property and hear about it when something new is registered against it.

[/landlens/property-tracker](#)



Deal Room

Run the transaction in one place: documents, stamping, signatures and the parties.

[/landlens/deal-room](#)



Twenty-four checks you can run yourself, at no cost.

Records and verification

The registers themselves, read for you.

Encumbrance Certificate

Patta and Chitta

Field Measurement Sketch

EC Analyzer

Bank charge check

Court case search

Seller background check

Approval check by survey

Zoning and land use

What the plan says can happen on this land.

Land use zone finder

CMDA land use check

Coastal regulation zone

Master plan check

Water bodies finder

Airport height clearance

Value and duty

What it is worth and what it costs to register.

Guideline value by street

Guideline value by survey

Stamp duty and registration fees

Capital gains

Floor space index

Area unit converter

Registers and directories

Who holds it, and which office keeps the record.

Find your registering office

Temple property check

Waqf property check

RERA register



Every free tool
/tools



Services we run
for you
/services



The LandLens
suite
/landlens/one



Every claim in this document traces back to a government record.

Legal opinions, due diligence and title verification

Building plan, layout and sub-division approvals

Completion and occupancy certificates, regularisation

Escrow, negotiation and NRI property management

Land survey, soil testing, architecture and construction

Verified RealEstate
3/350/2 Mettukuppam,
OMR Thoraipakkam,
Chennai 600 097, India
hello@verified.realestate
+91 9996 12 9996

Prepared from the registers named on the page each finding sits on. Where a register could not be read, this document says so in its place rather than leaving the gap to be read as a clean result.

